


FRONT ELEVATION

SIDE ELEVATION

REAR ELEVATION

SIDE ELEVATION

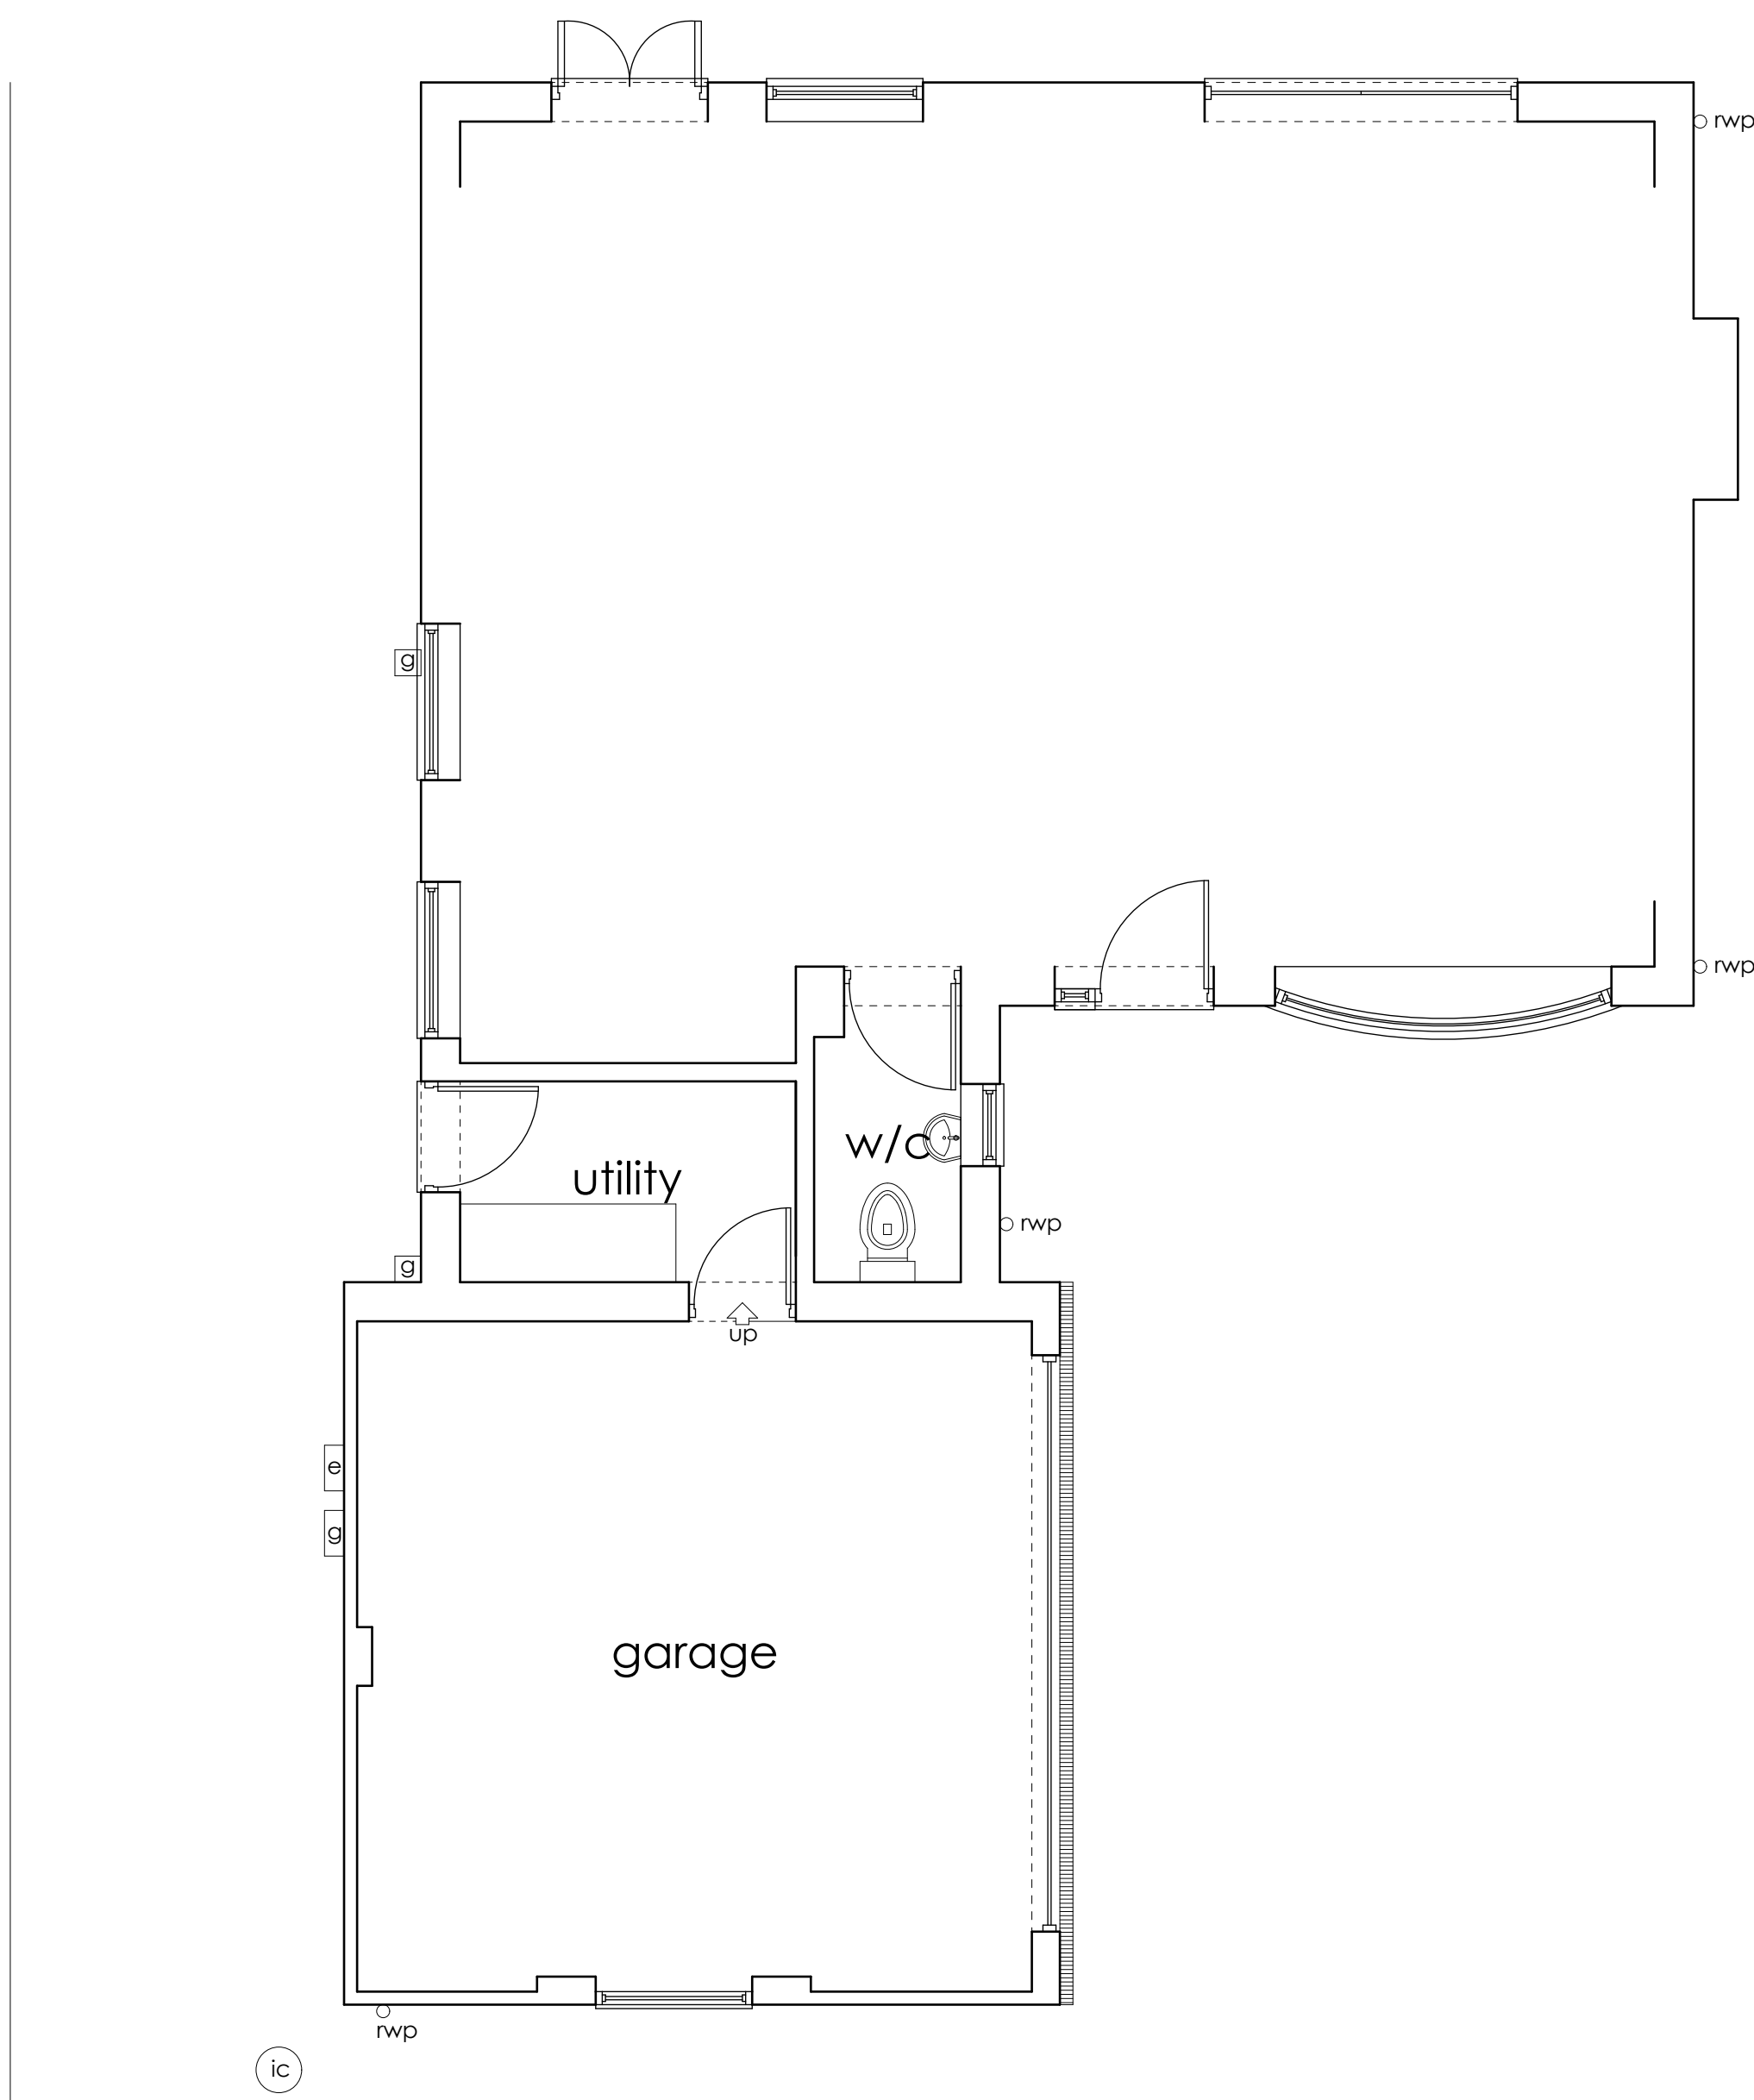

GROUND FLOOR PLAN

m ward architectural
drawing services

94 Ferrybridge Road, Castleford, West Yorks, WF10 4JR
tel. 01977 513891 e mail mwardarchitect@aol.com
Plans as existing at 33 Greenfield
Crescent, Grangemoor, WF4
4WA for Mr & Mrs Mark
Sergeant.

date SEP 2023 scales 1:50 1:100 (@ A1) dwg. no. 3051.01