



- NOTES
- All dimensions and levels are to be checked on site.
 - Any discrepancies are to be reported to the Wighton Architects Ltd before any work commences.
 - This drawing shall not be scaled to ascertain any dimensions. Work to figured dimensions only.
 - This drawing shall not be reproduced without express written permission from Wighton Architects Ltd.
 - Title overlay drawings and ownership boundaries are produced using all reasonable endeavors. Wighton Architects Ltd cannot be responsible for the accuracy or scale discrepancy of base plans supplied to them.

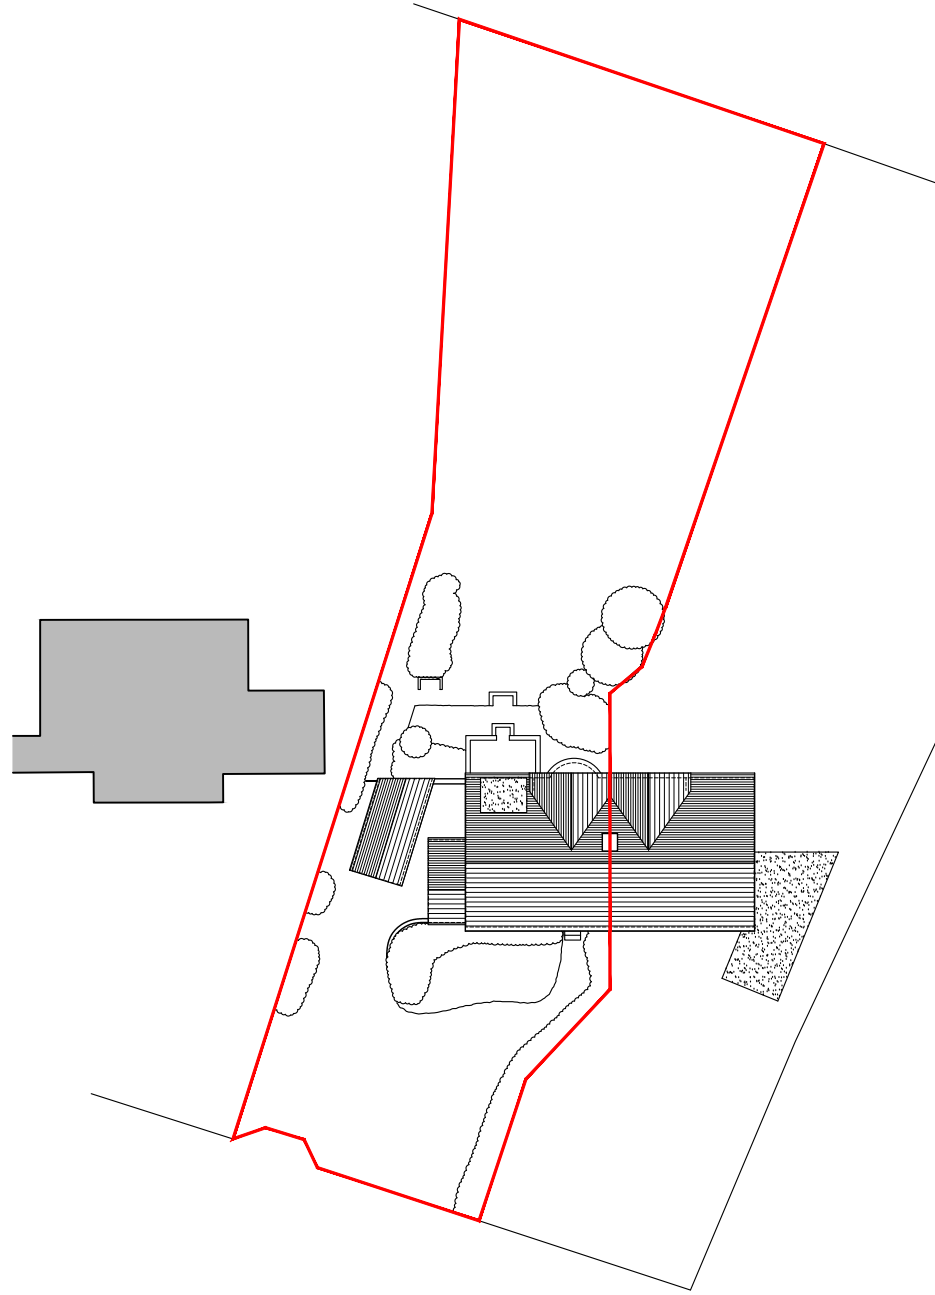


01 BLOCK PLAN

Scale 1:500 @ A1

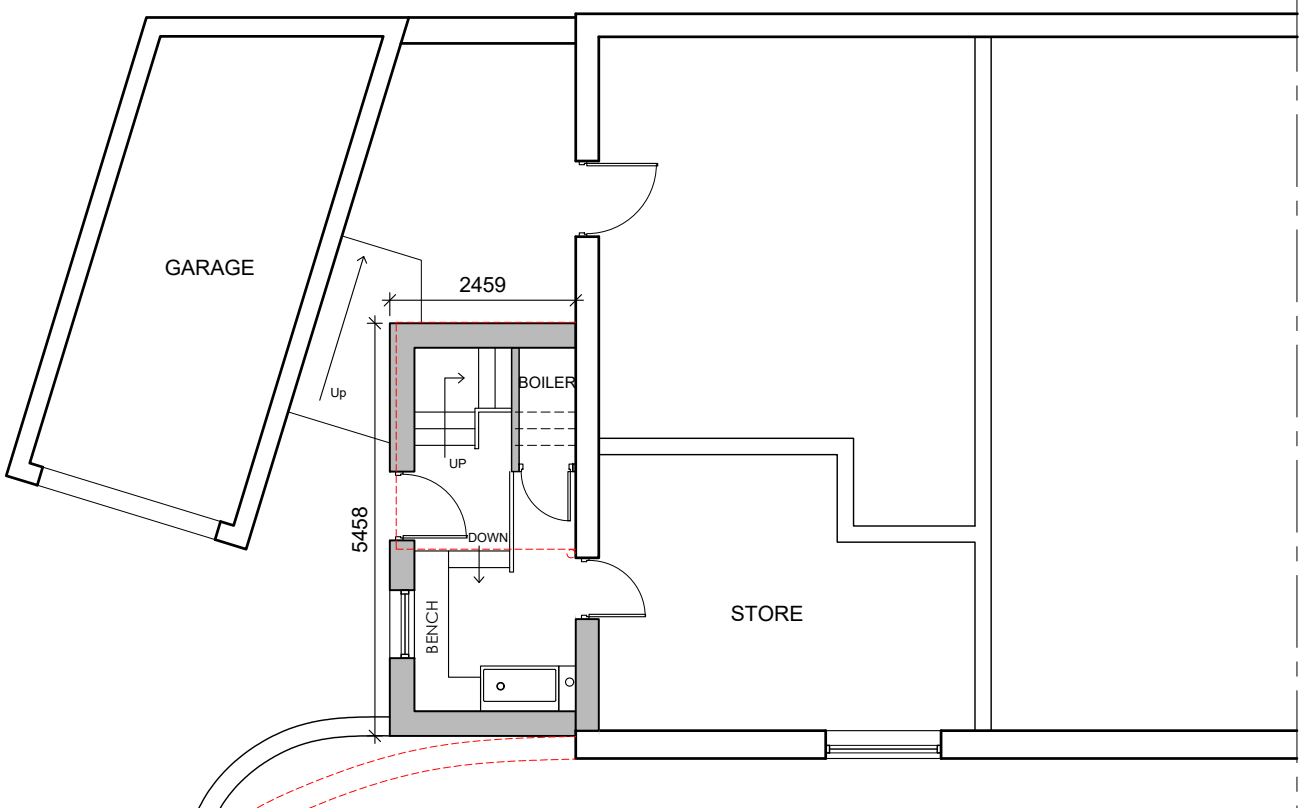


02 BASEMENT PLAN

Scale 1:100 @ A1

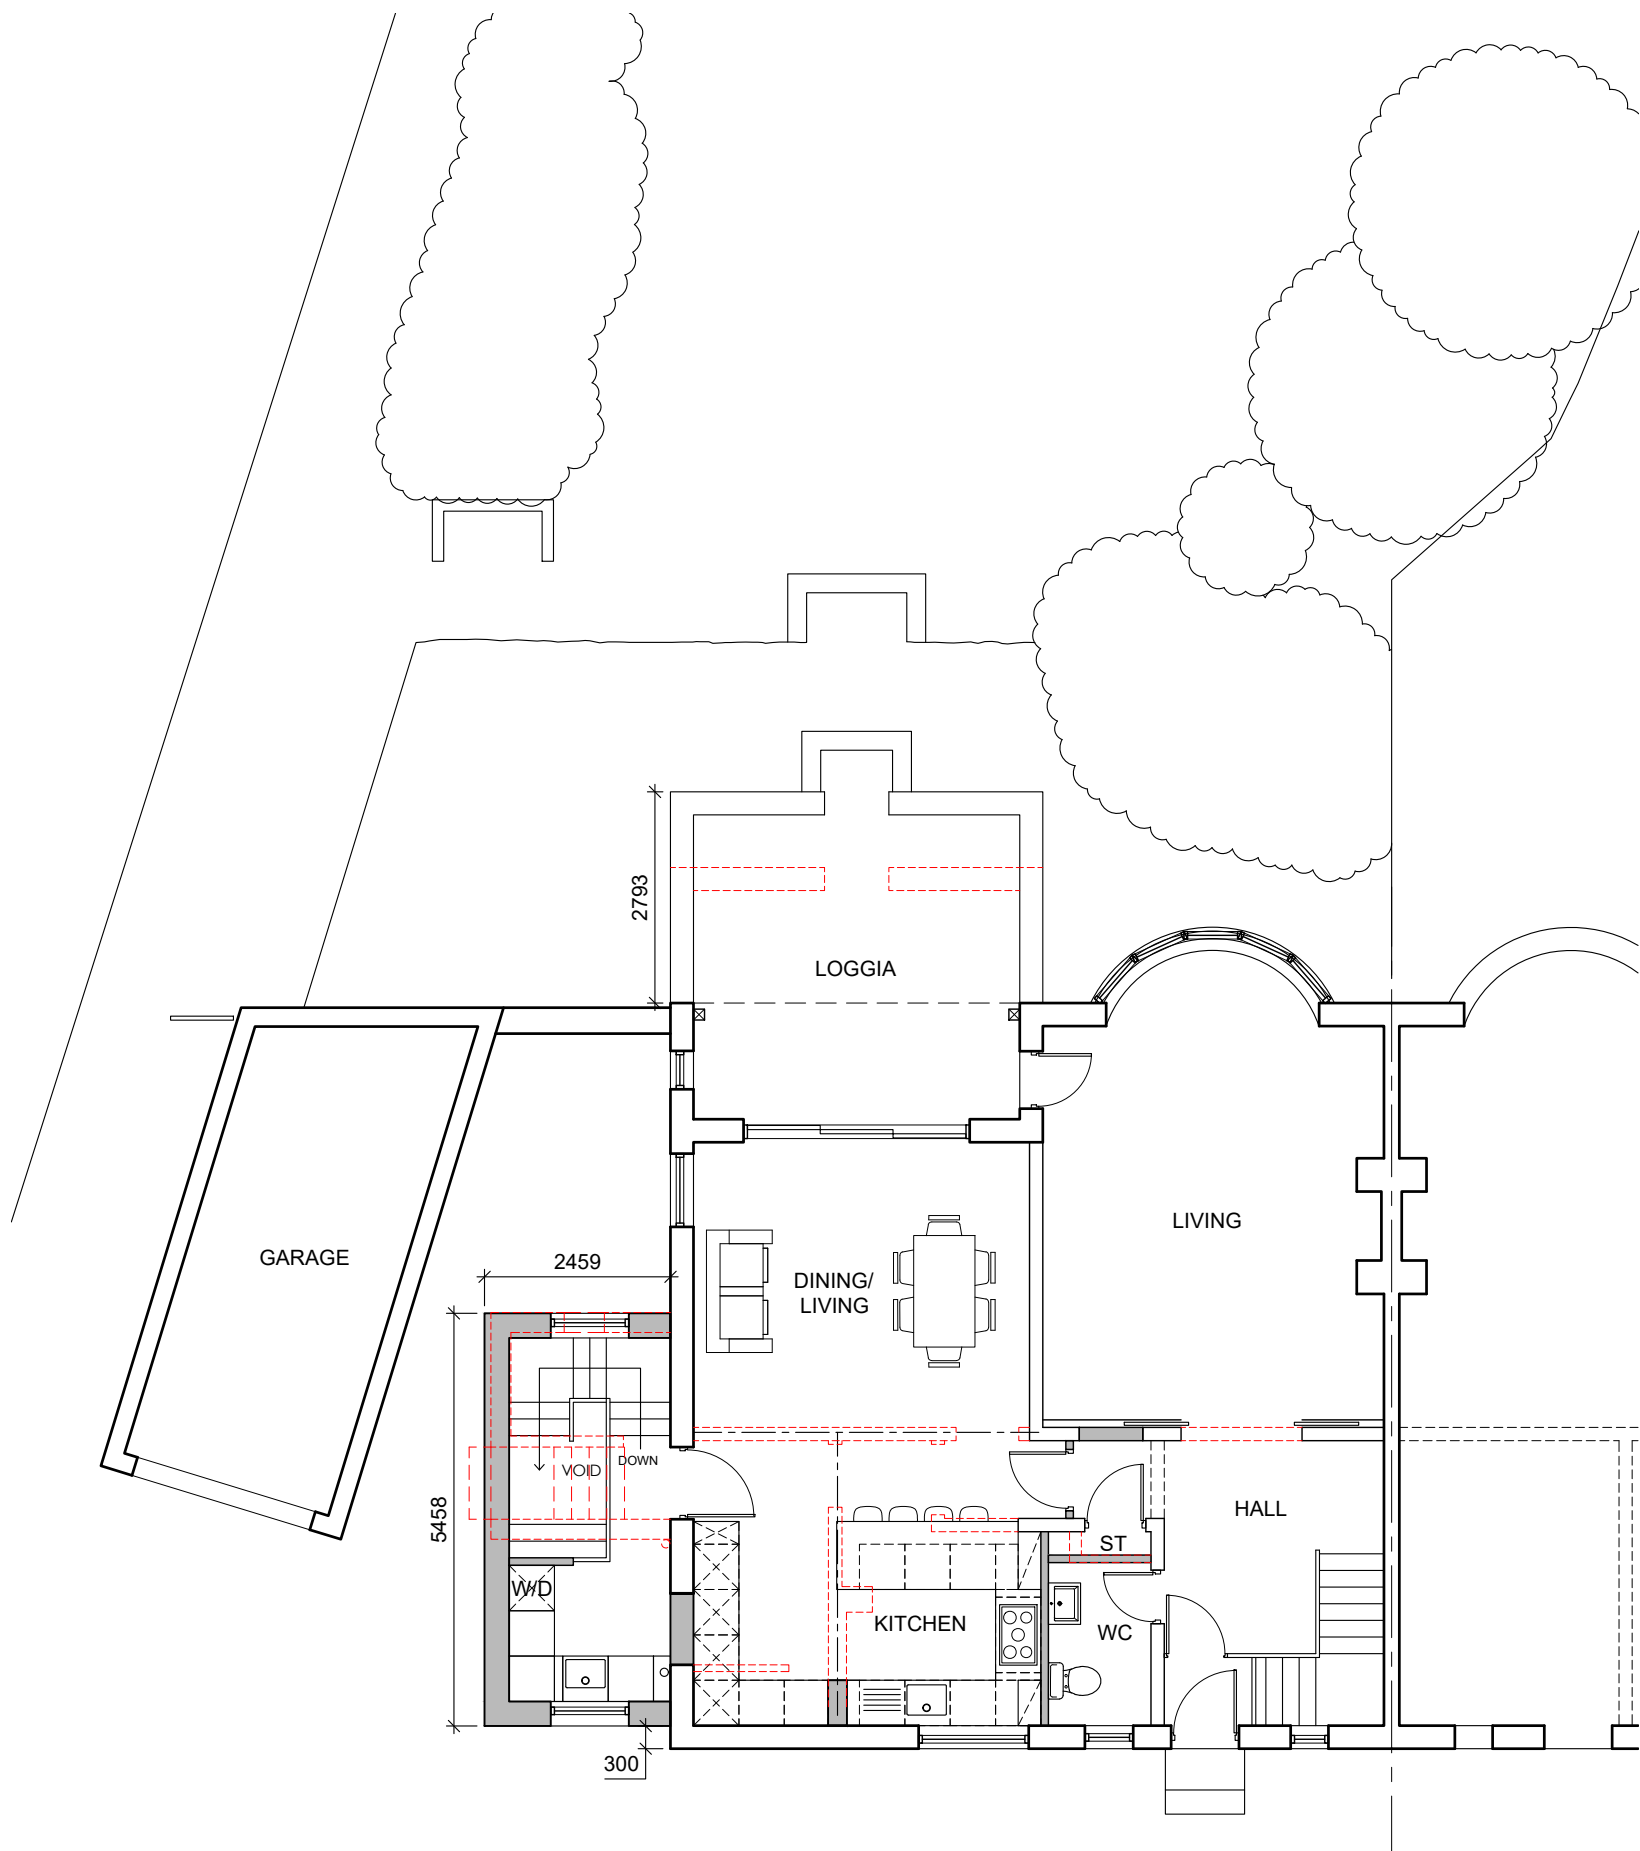

03 GROUND FLOOR PLAN

Scale 1:100 @ A1

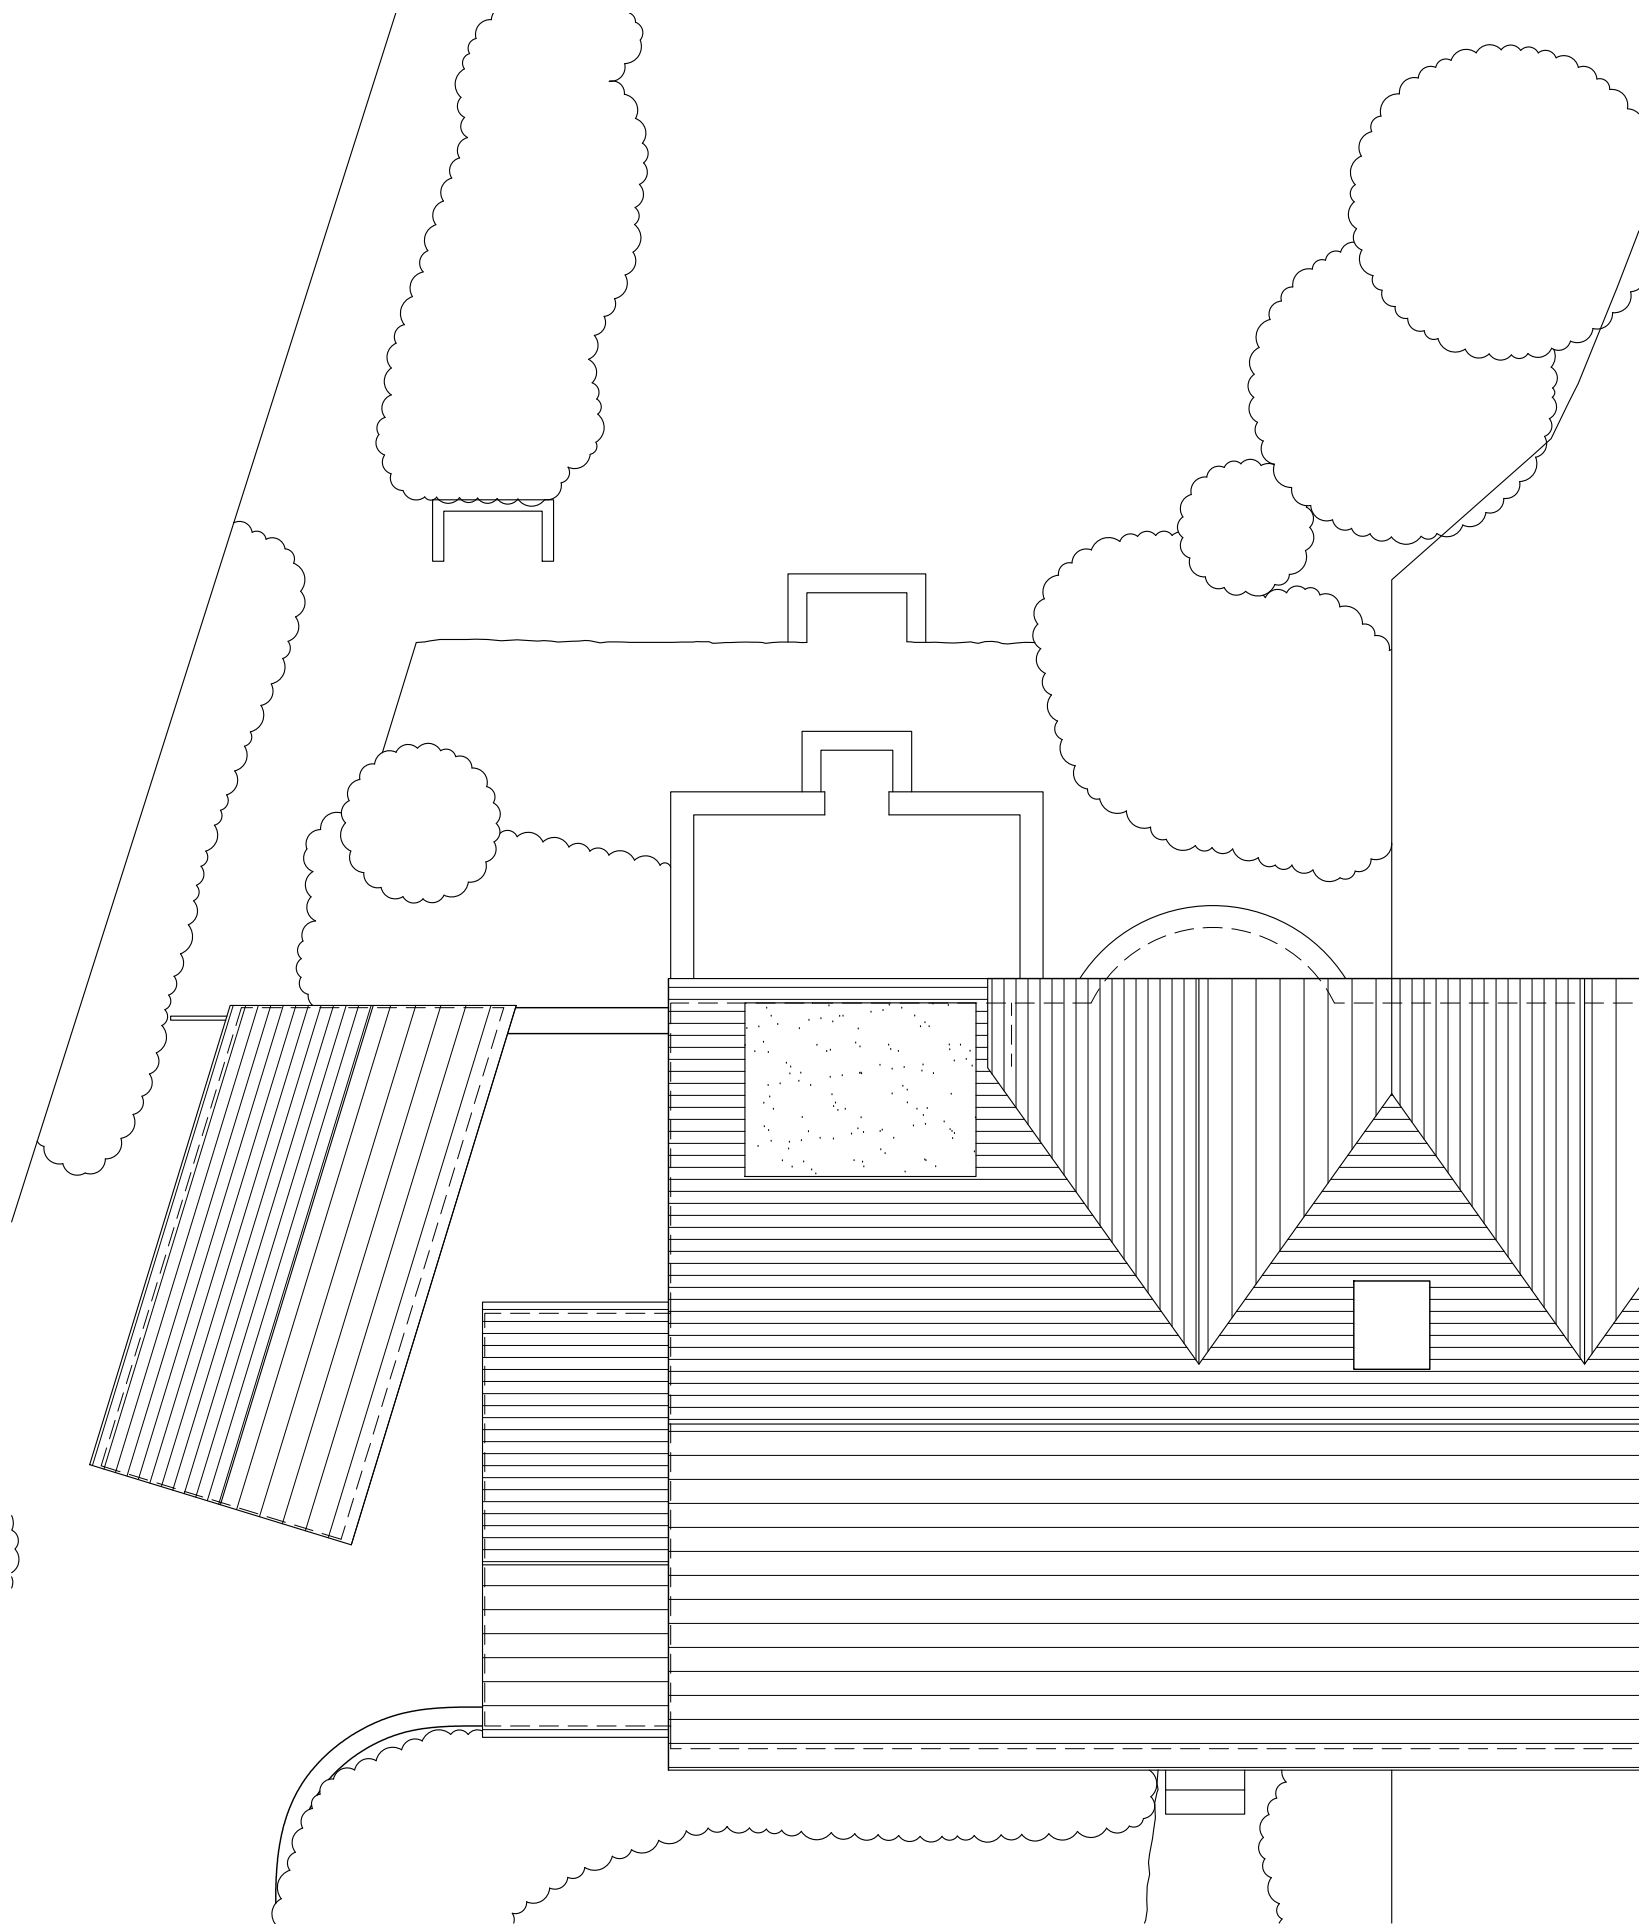

04 ROOF PLAN

Scale 1:100 @ A1



05 FRONT ELEVATION

Scale 1:100 @ A1




06 SIDE ELEVATION

Scale 1:100 @ A1



07 REAR ELEVATION

Scale 1:100 @ A1

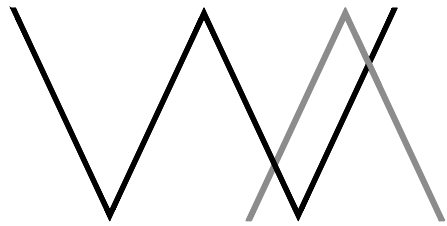drawing stage	PLANNING		
drawing status	APPROVAL		
client	PRIVATE		
project	563 Bradford Rd, Chain Bar, Cleckheaton, BD19 6BU		
drawing title	PROPOSED		
date	17/08/23	drawn	PR
scale	VARIES @A1	checked	SW
 WIGHTON ARCHITECTS 14 Festoon Rooms, Sunny Bank Mills, Forsey, Leeds West Yorkshire, LS28 5UJ Tel: 0113 833 9833 Email info@wightonarchitects.com			
Job No	DWG No	Rev	
273/01	(02)003	-	