




Rear Elevation
1 : 100

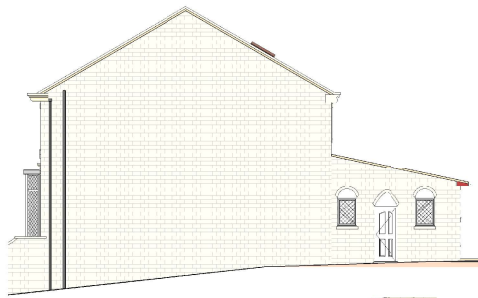

Side Elevation
1 : 100




Rear Elevation
1 : 100





Side Elevation
1 : 100




Front Elevation
1 : 100

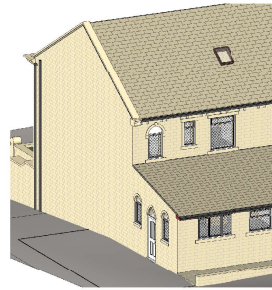


Front Elevation
1 : 100

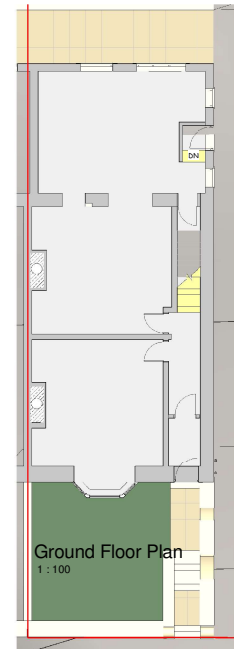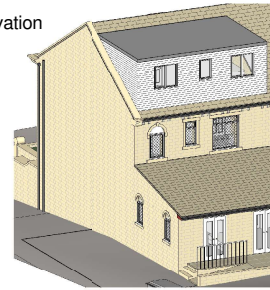


Ground Floor Plan
1 : 100

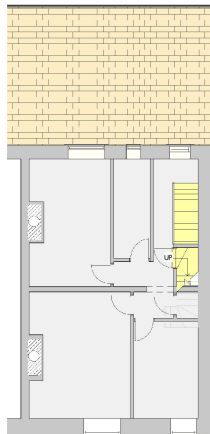


First Floor Plan
1 : 100

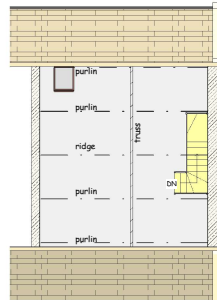


Attic Plan
1 : 100

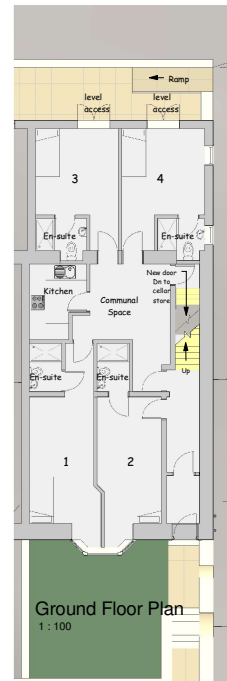


Ground Floor Plan
1 : 100

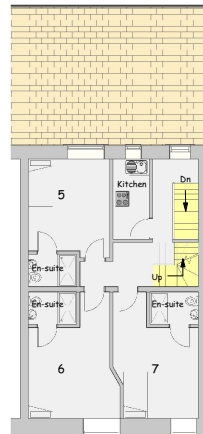


First Floor Plan
1 : 100

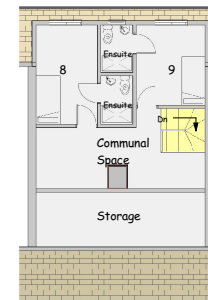

Attic Plan with Dormer
1 : 100

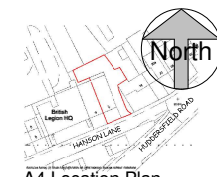

A4 Location Plan
1 : 1250

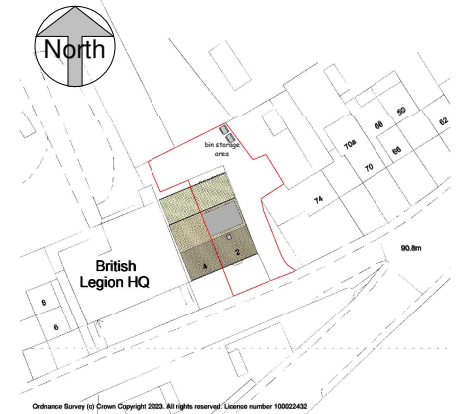

Block Plan
1 : 500



scale 1 : 100 @ sheet size A1

This drawing is copyright and must not be reproduced without written permission
Do not scale - Use figured dimensions only

PROJECT Conversion of House to HMO with 9 Bedrooms and Rear Extension at 2 Hanson Lane, Huddersfield HD1 3HW

CLIENT Avondale Property Group

DWG TITLE Plans and Elevations

DWG NO. 2330 - 01

SCALE
1 : 100
1 : 500
1 : 1250

DATE 29/08/2023

DB|ARCHITECTS

31 Moor View, Meltham, Halesworth, HD9 5RT
t: 01484 850579 e: david.dbarchitects@virginmedia.com

