





Rear Elevation
1 : 100

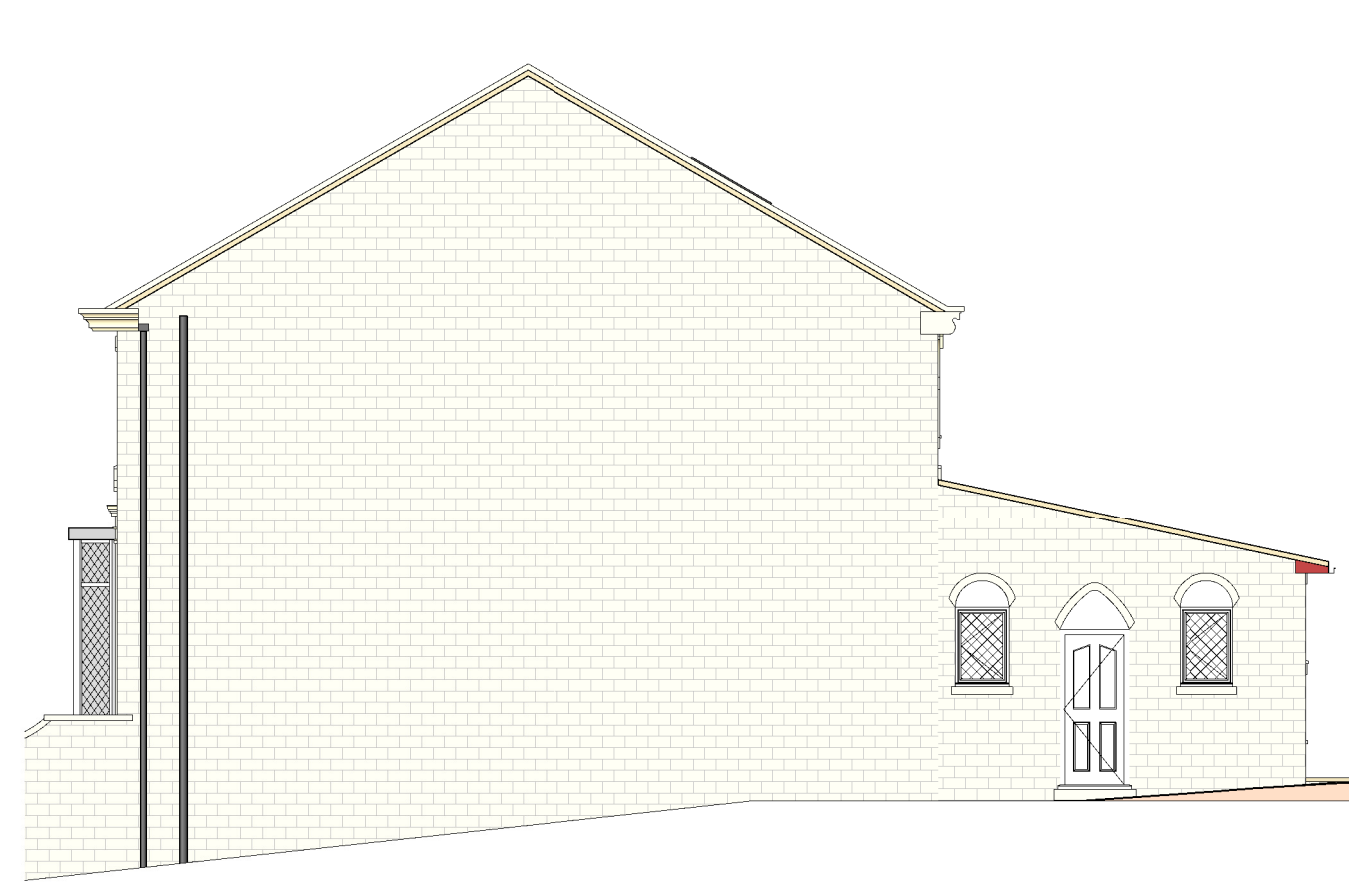

Side Elevation
1 : 100




Rear Elevation
1 : 100

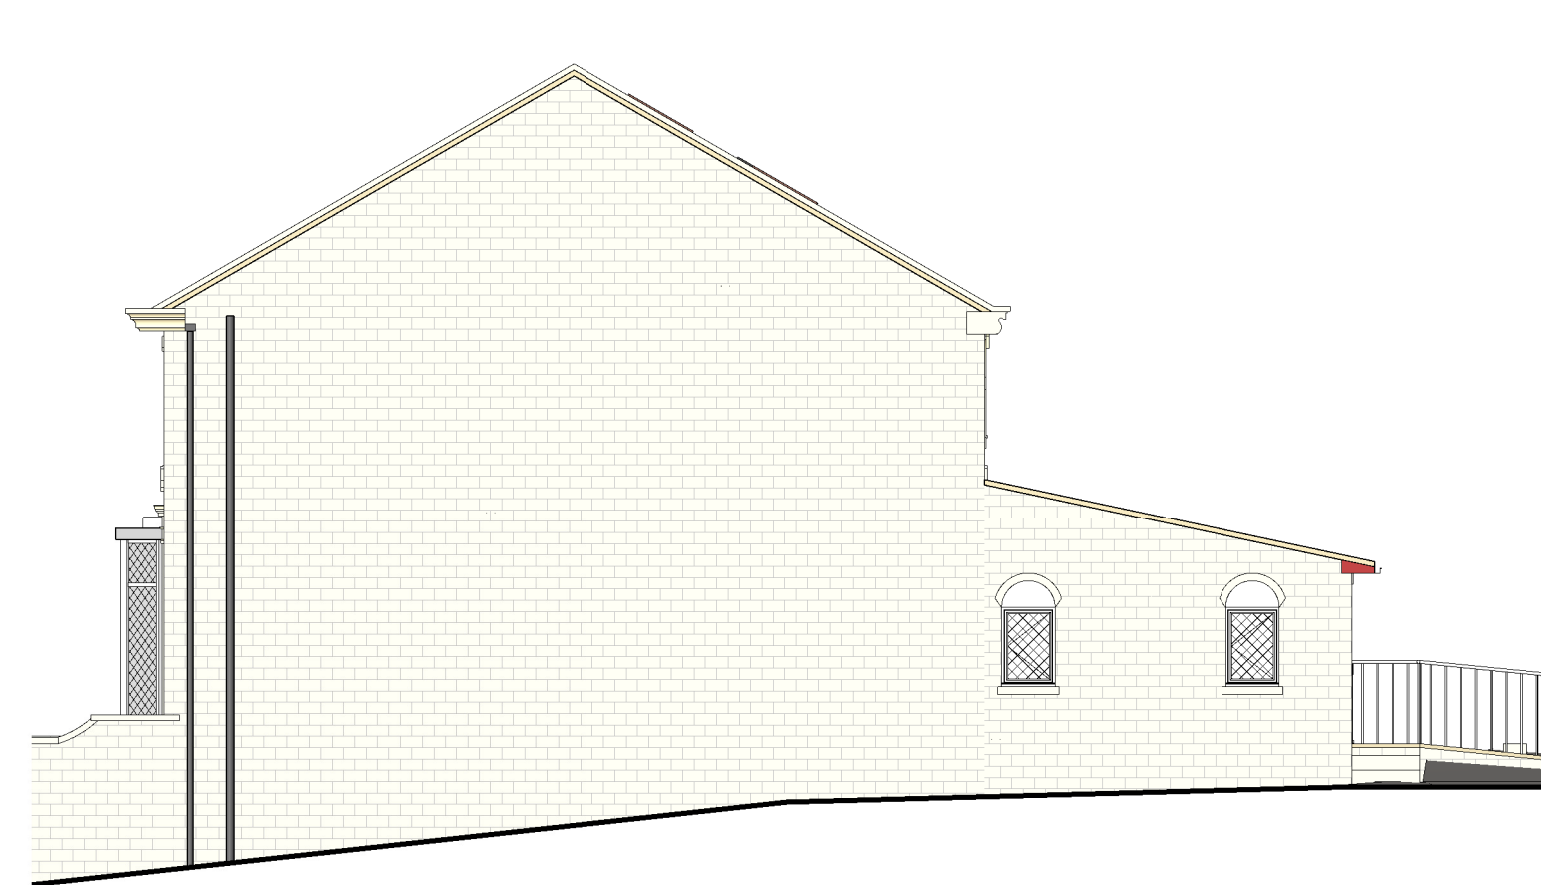



Side Elevation
1 : 100




Front Elevation
1 : 100

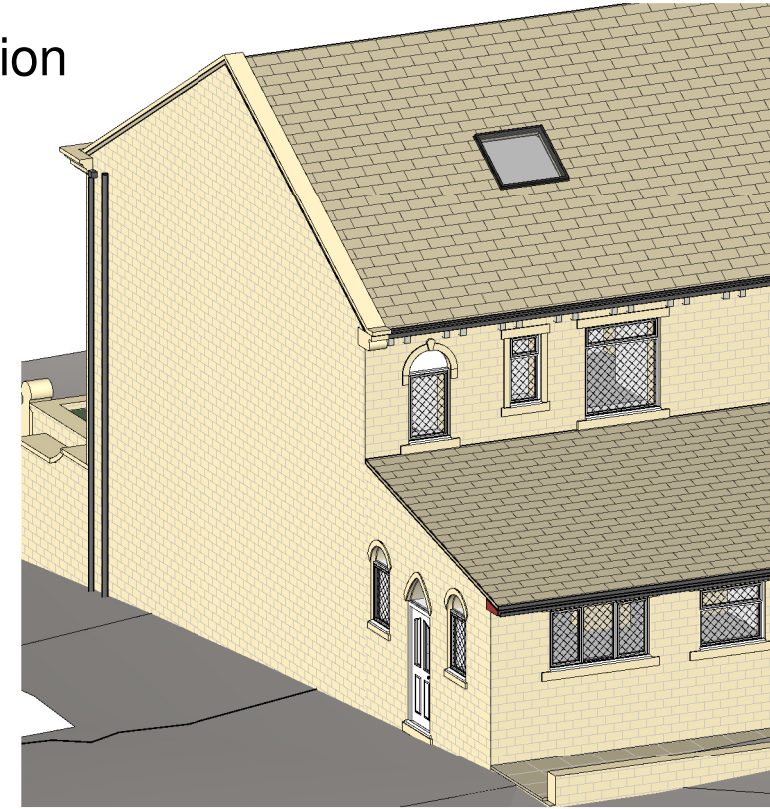


Front Elevation
1 : 100

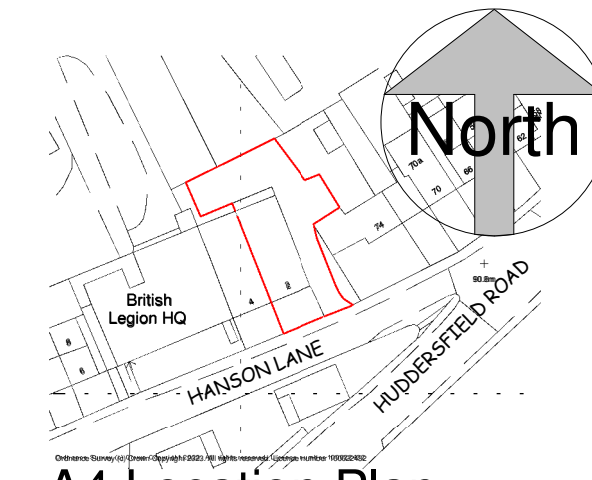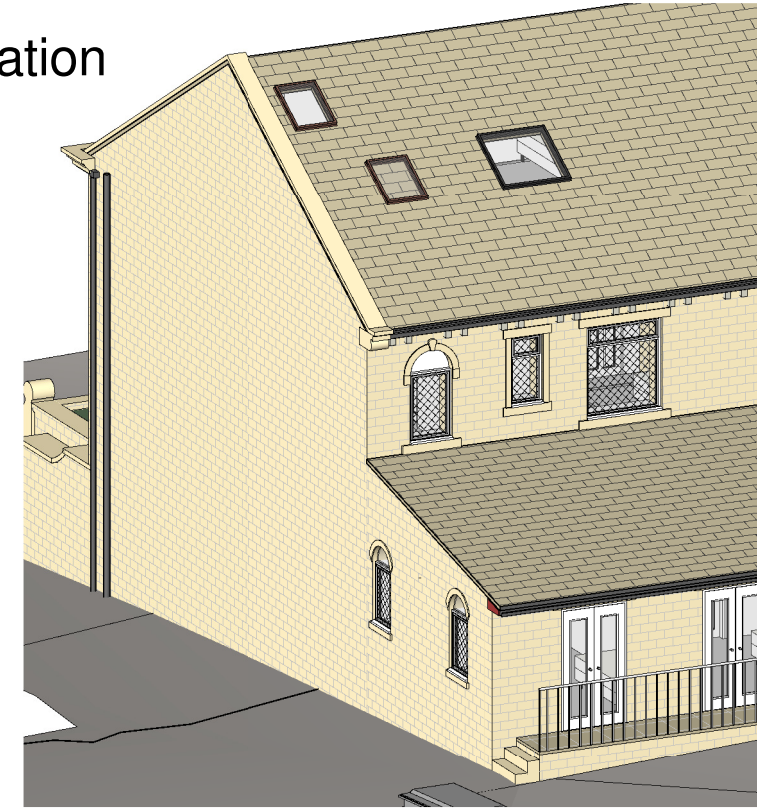

A4 Location Plan
1 : 1250

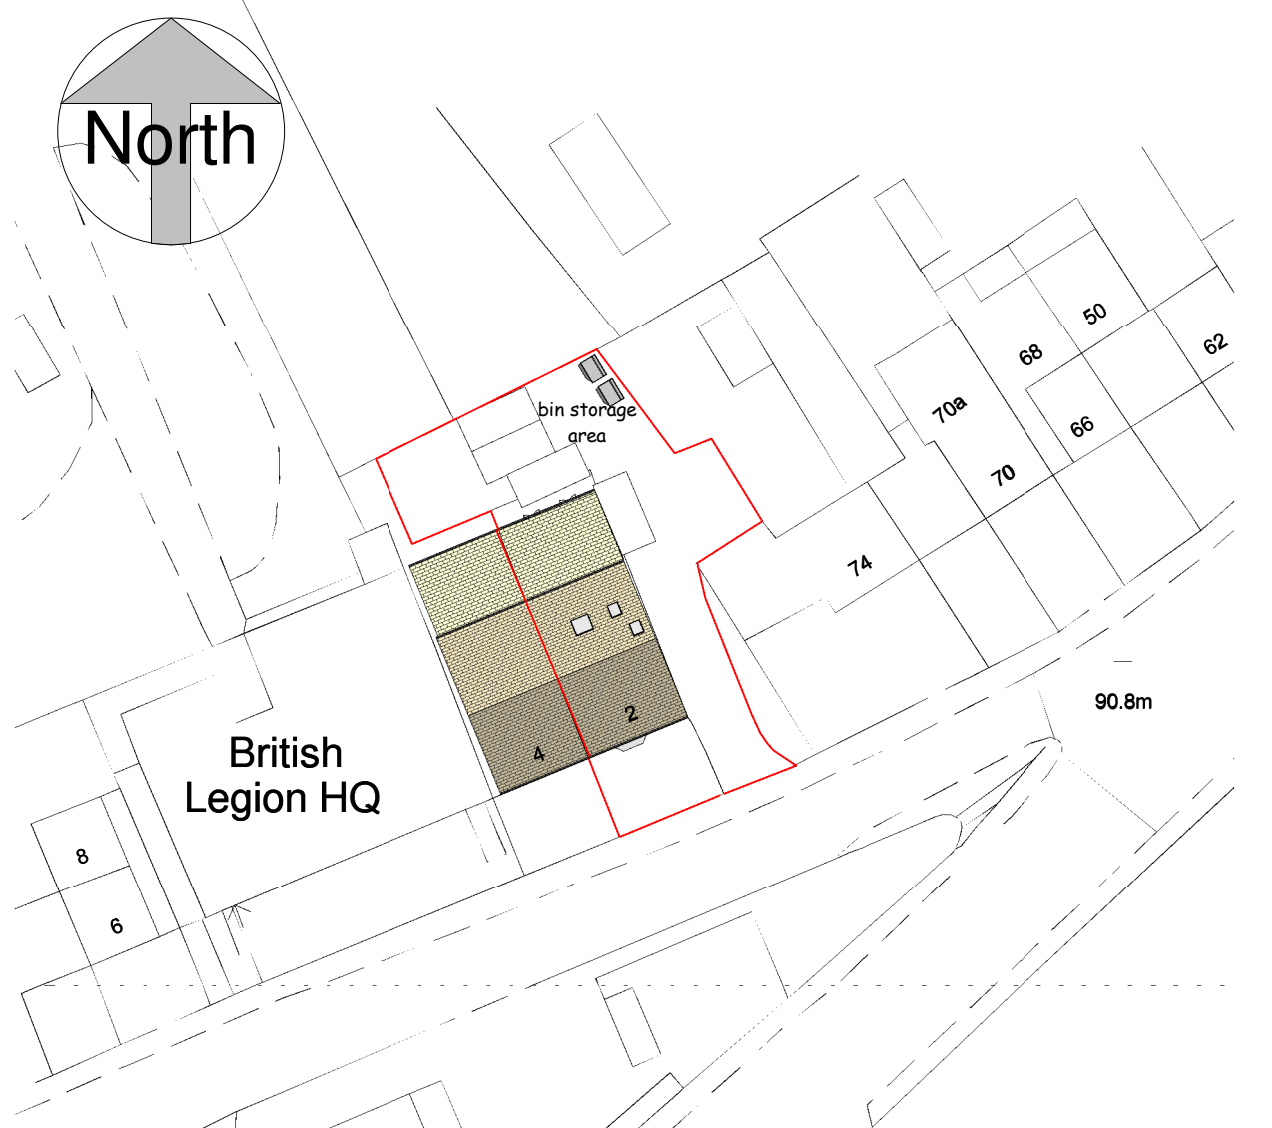

Block Plan
1 : 500

 

scale 1 : 100 @ sheet size A1

This drawing is copyright and must not be reproduced without written permission

Do not scale - Use figured dimensions only

PROJECT Conversion of House to HMO with 9 Bedrooms and Rear Extension at 2 Hanson Lane, Huddersfield HD1 3HW

CLIENT Avondale Property Group

DWG TITLE Plans and Elevations


DWG NO. 2330 - 01

SCALE 1 : 100
1 : 500
1 : 1250


DATE 29/08/2023

DB ARCHITECTS


31 Moor View, Meltham, Holmfirth, HD9 5RT
t:01484 850579 e:david.dbarchitects@virginmedia.com

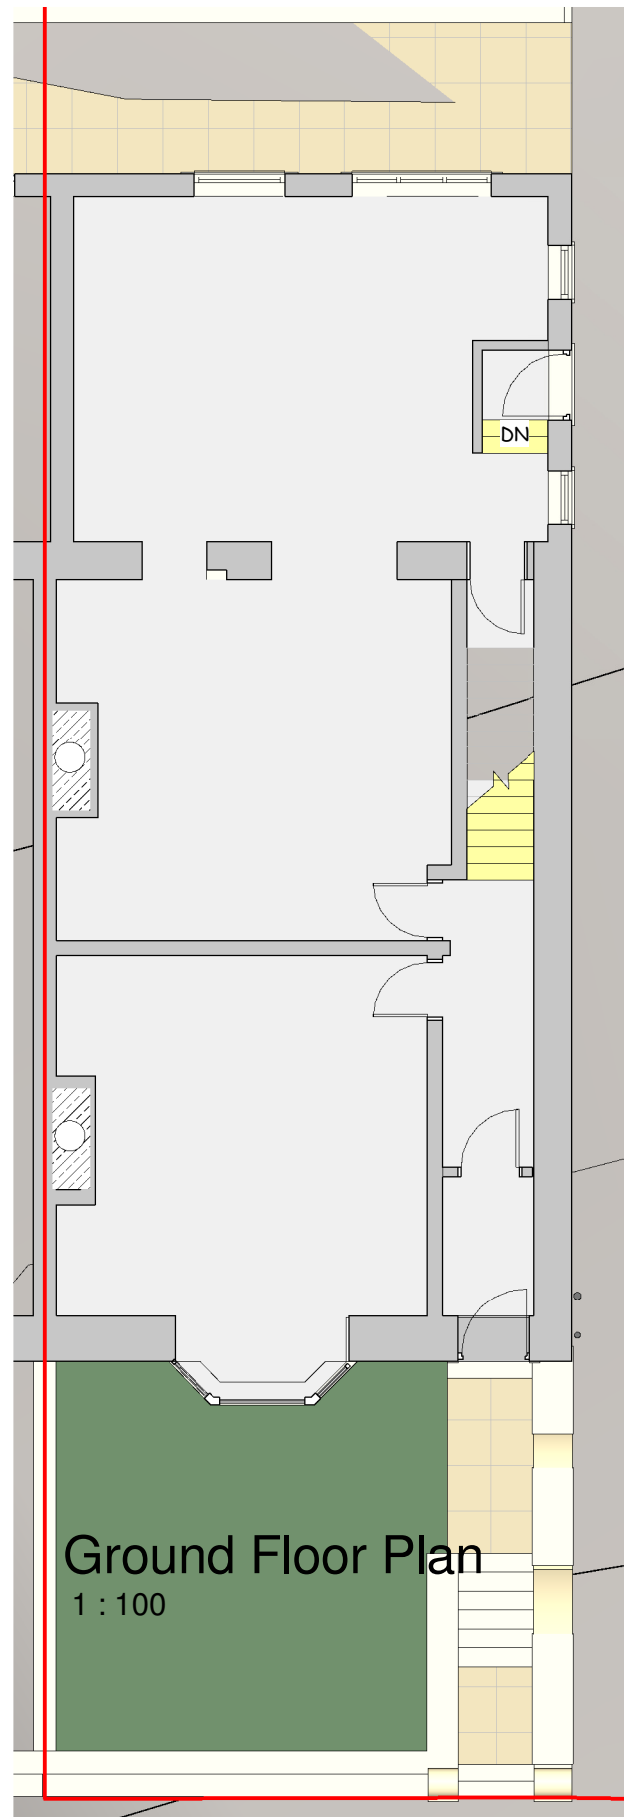


Ground Floor Plan
1 : 100

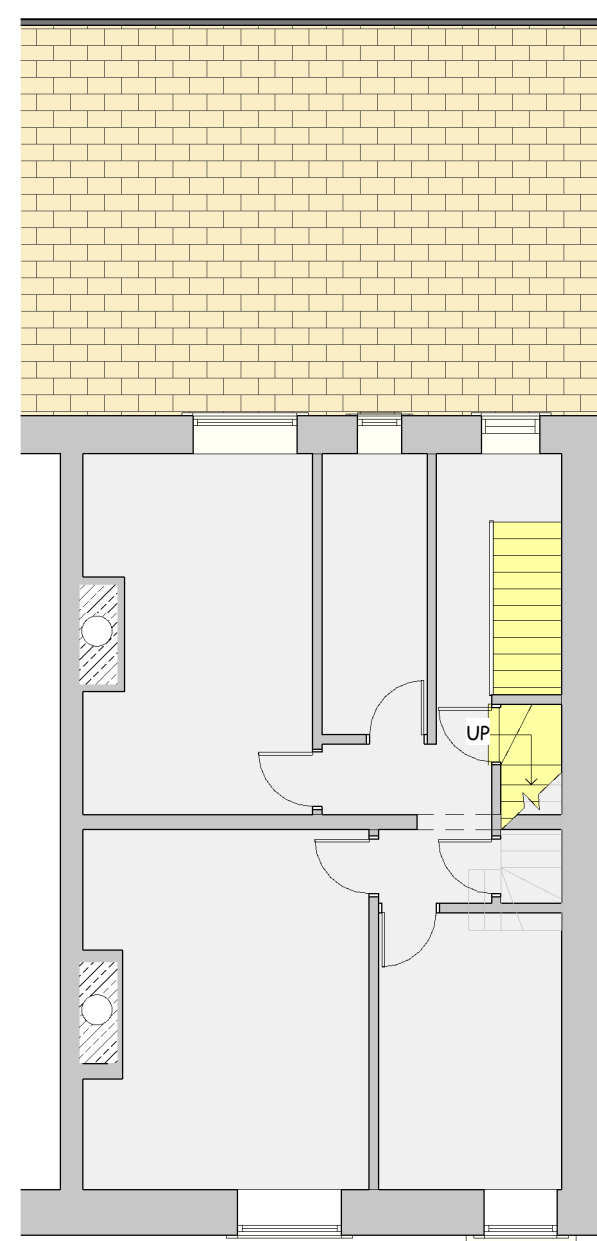


First Floor Plan
1 : 100

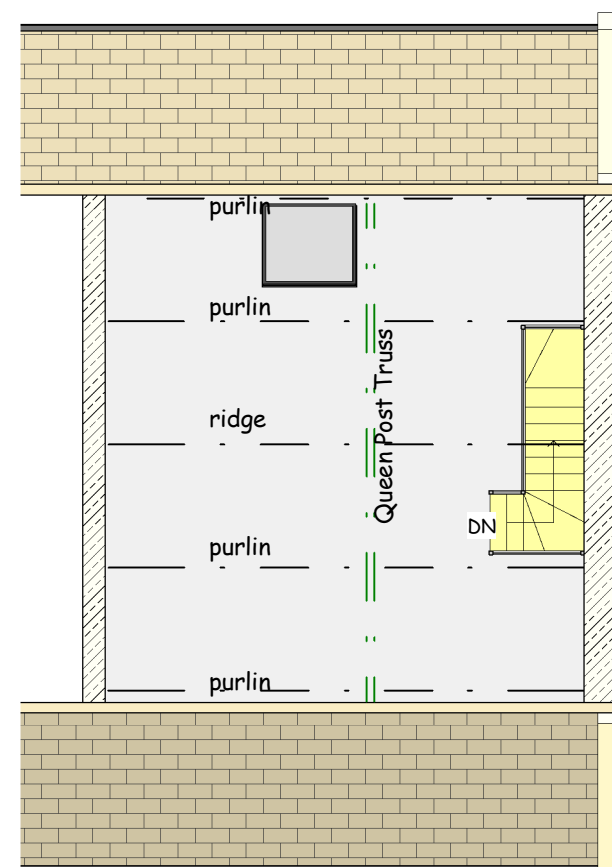


Attic Plan
1 : 100

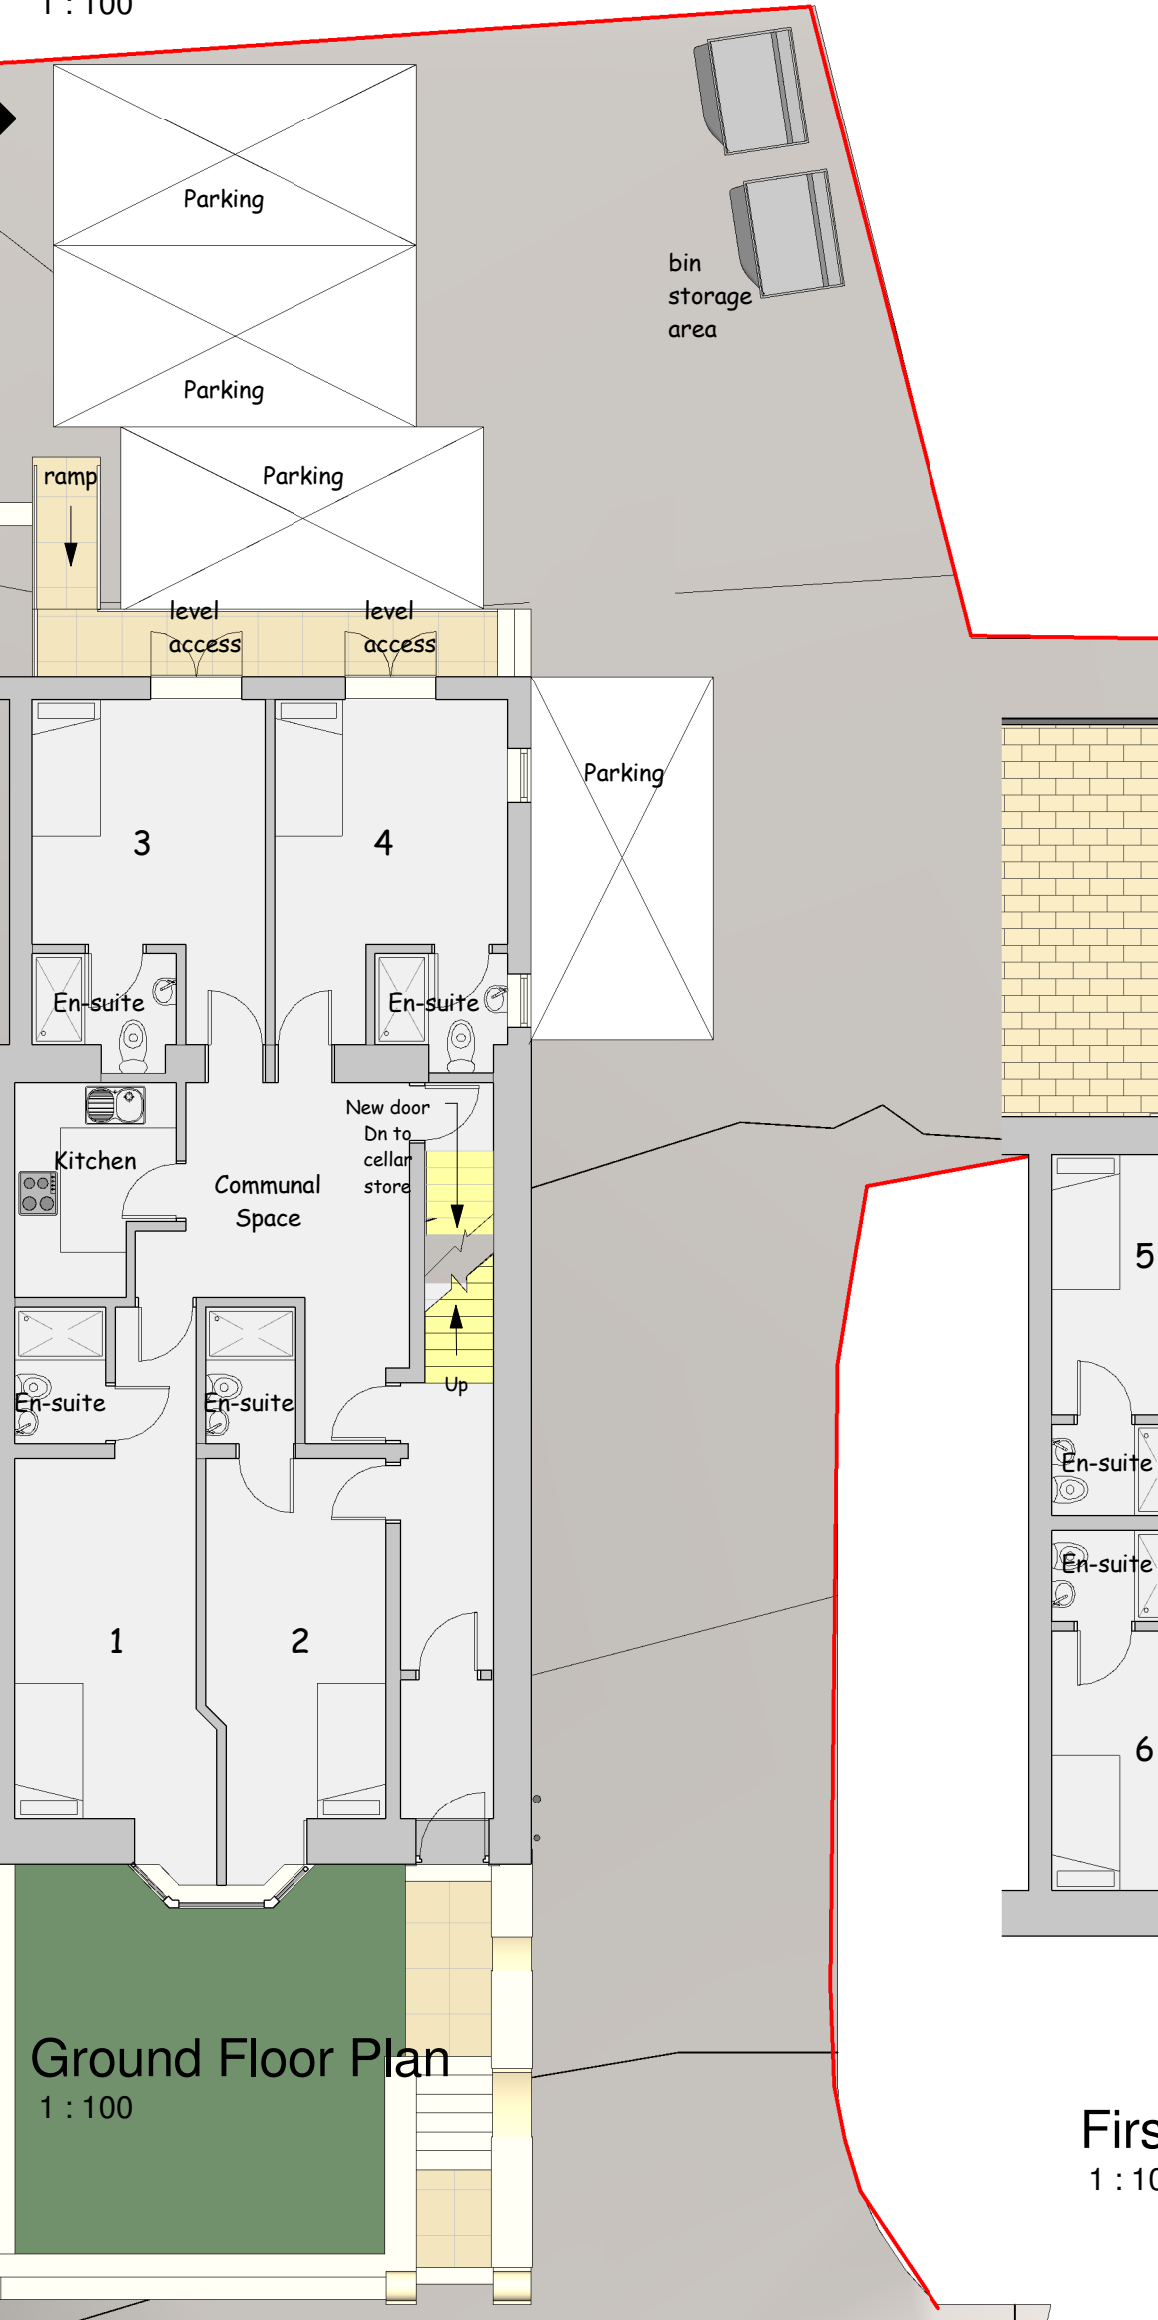

Ground Floor Plan
1 : 100

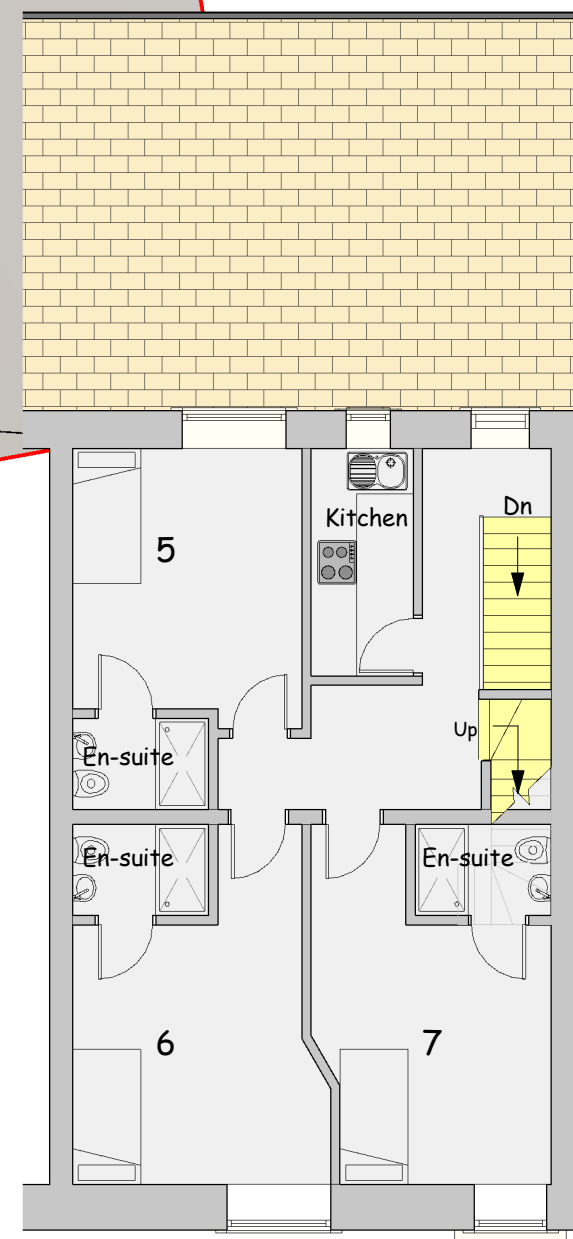

First Floor Plan
1 : 100

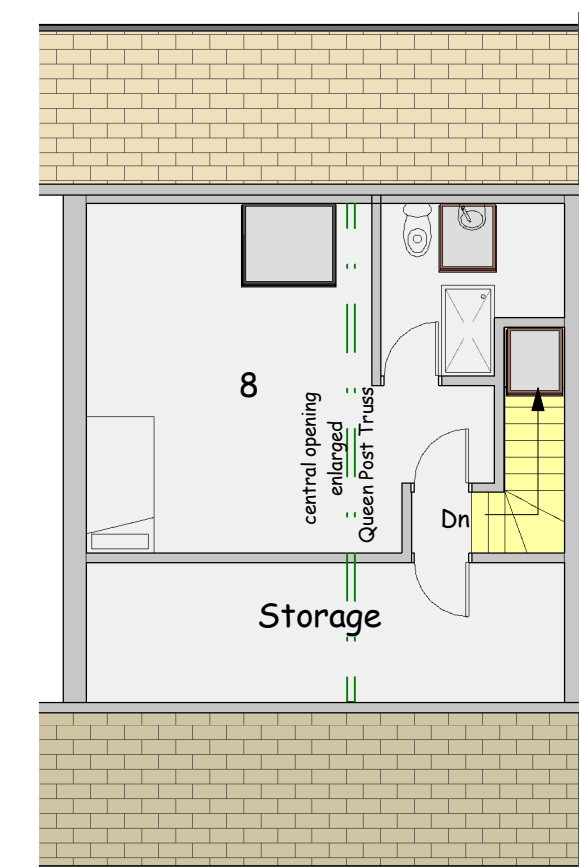

Attic Plan
1 : 100