




IF IN ANY DOUBT PLEASE ASK THE ARCHITECT FOR CLARIFICATION.
DO NOT SCALE FROM DRAWING. ALL DIMENSIONS TO BE CHECKED ON SITE.
THE COPYRIGHT FOR THESE DRAWINGS REMAINS THE PROPERTY OF THE ARCHITECT. THEY MUST NOT BE REPRODUCED IN ANY WAY WITHOUT THE ARCHITECTS PRIOR WRITTEN CONSENT.

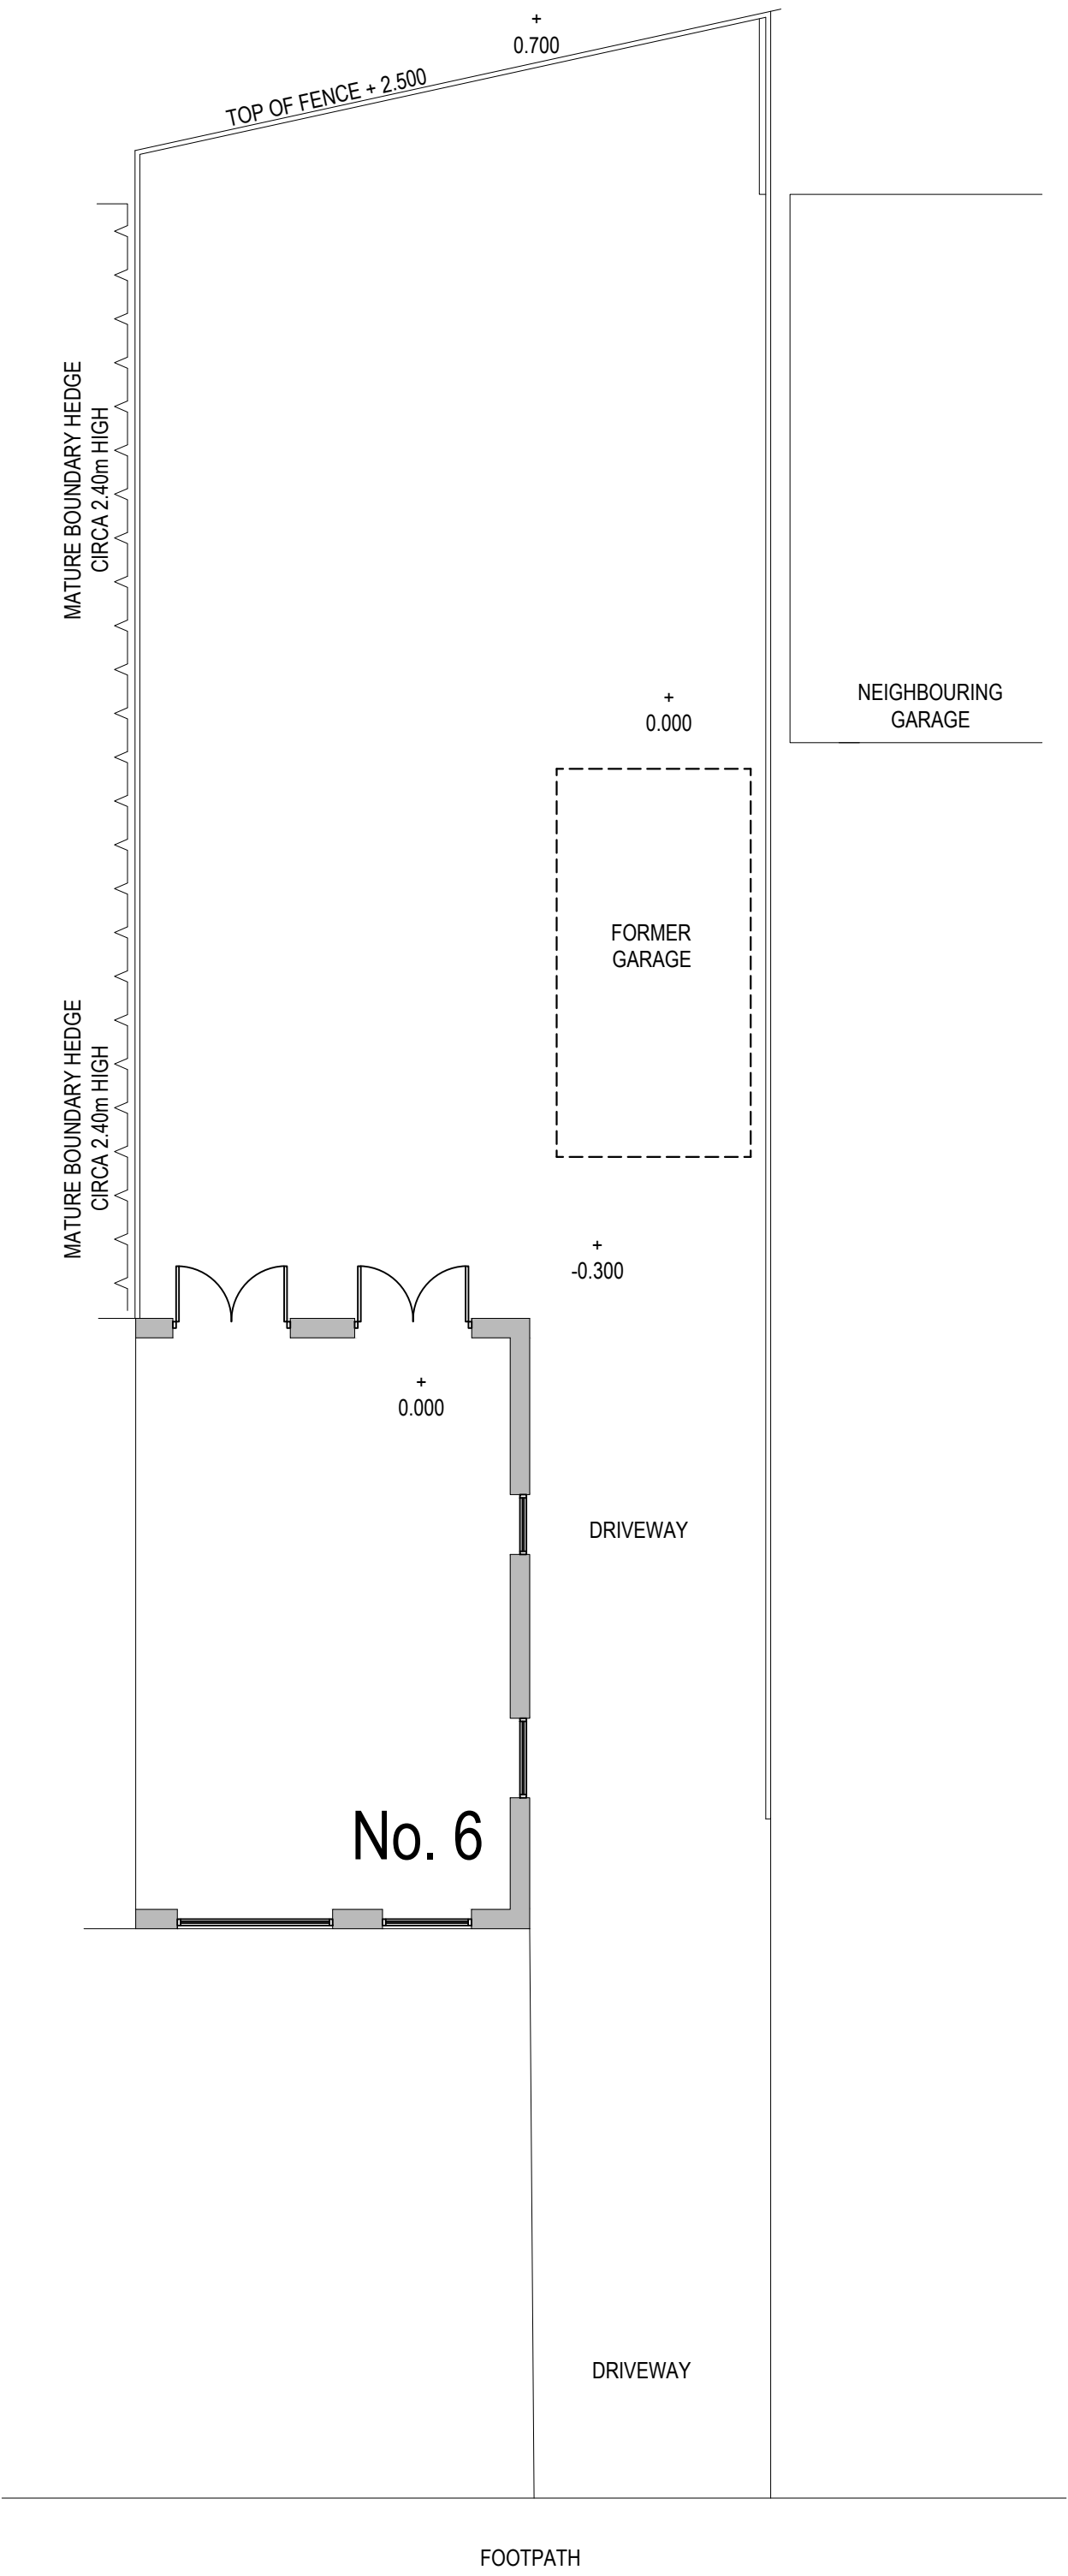


EXISTING SITE PLAN

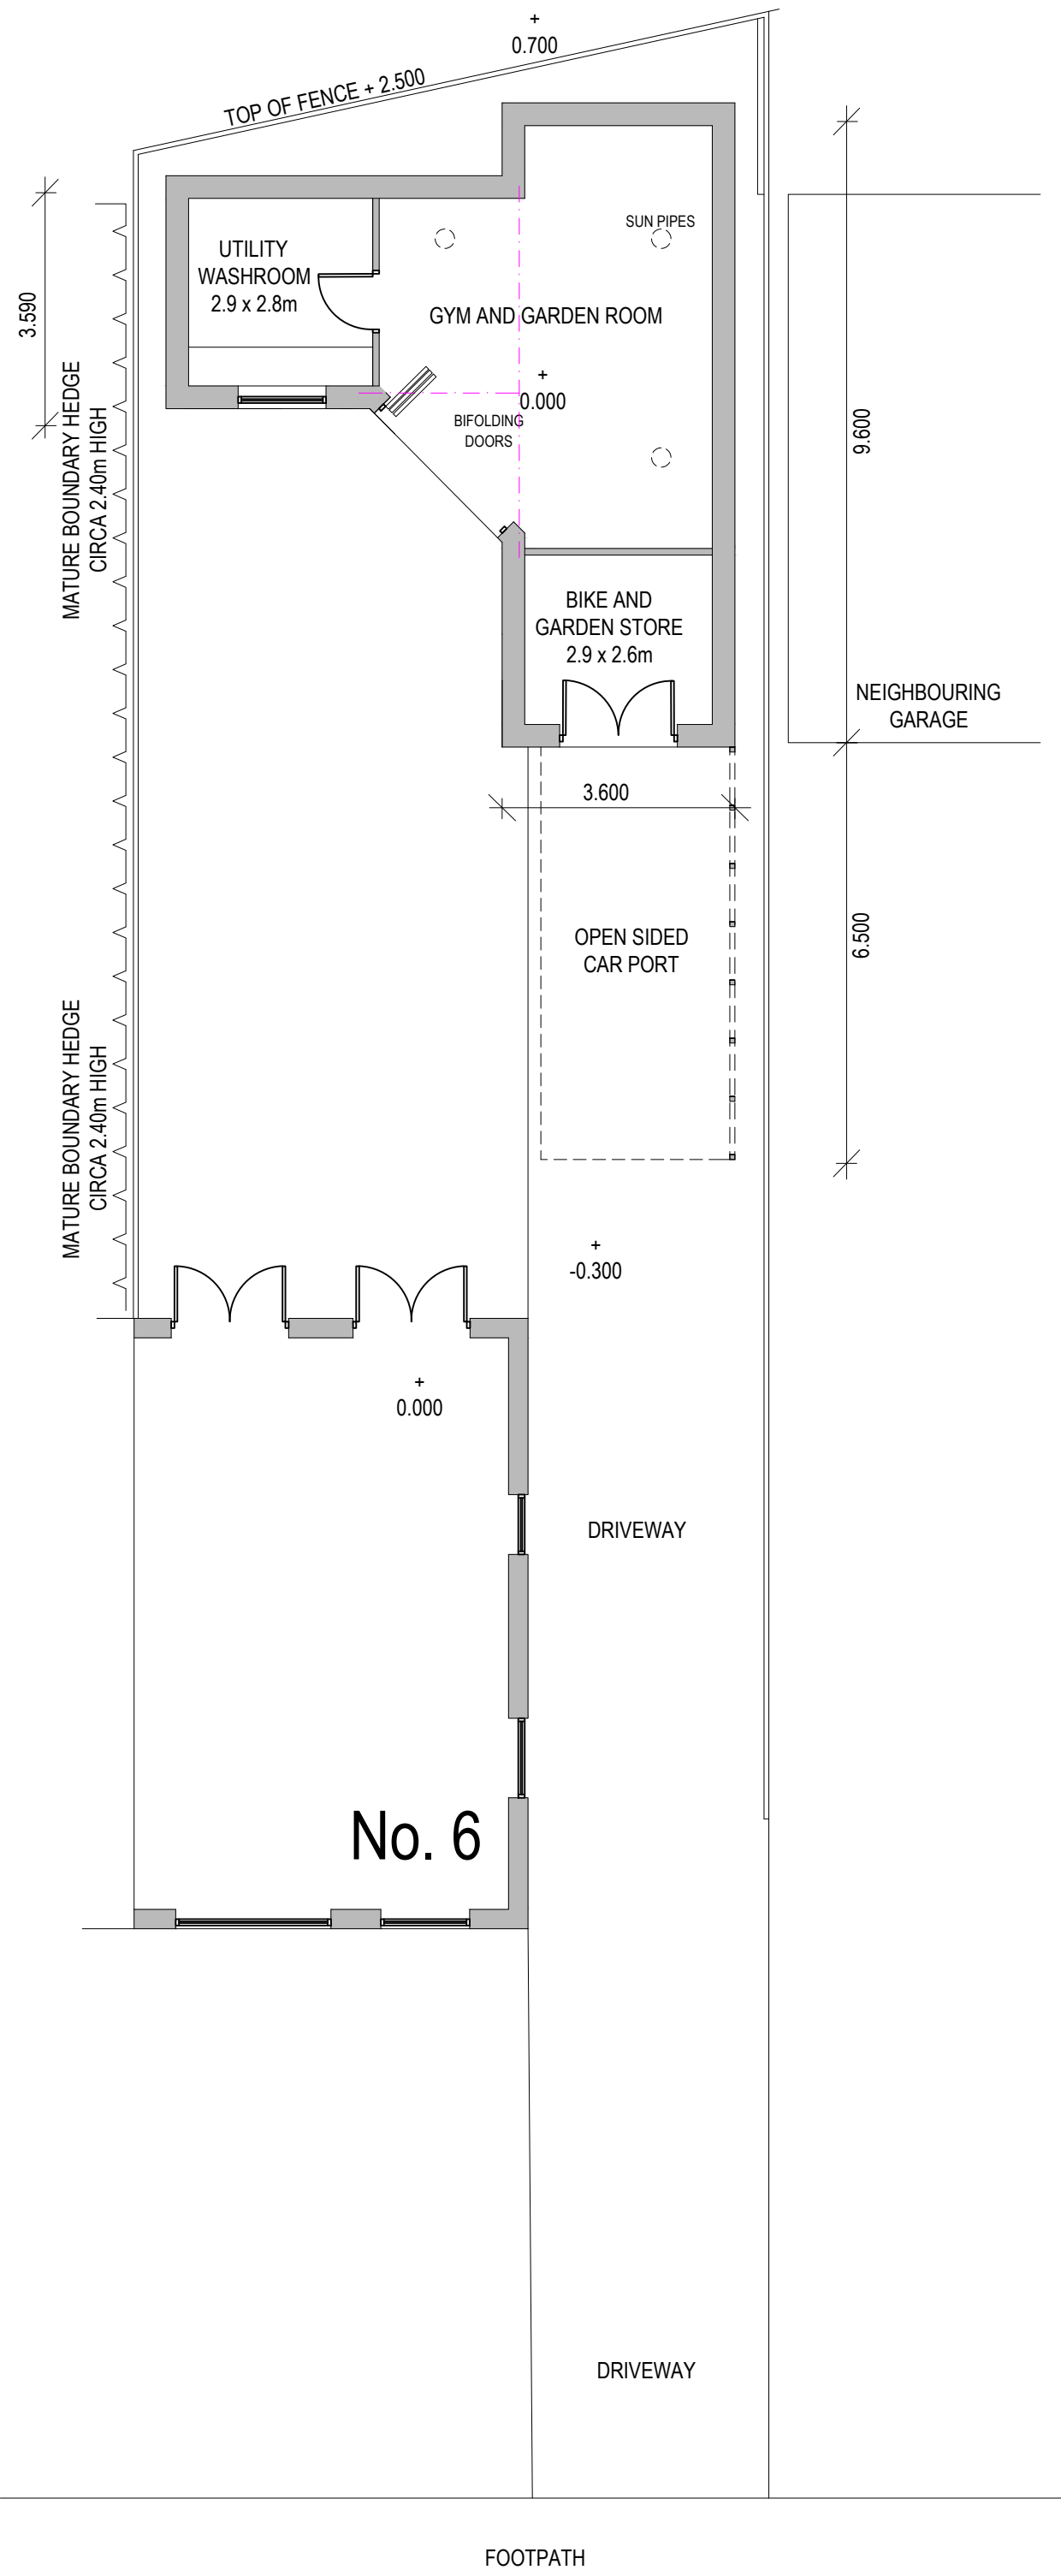

PROPOSED SITE AND FLOOR PLAN

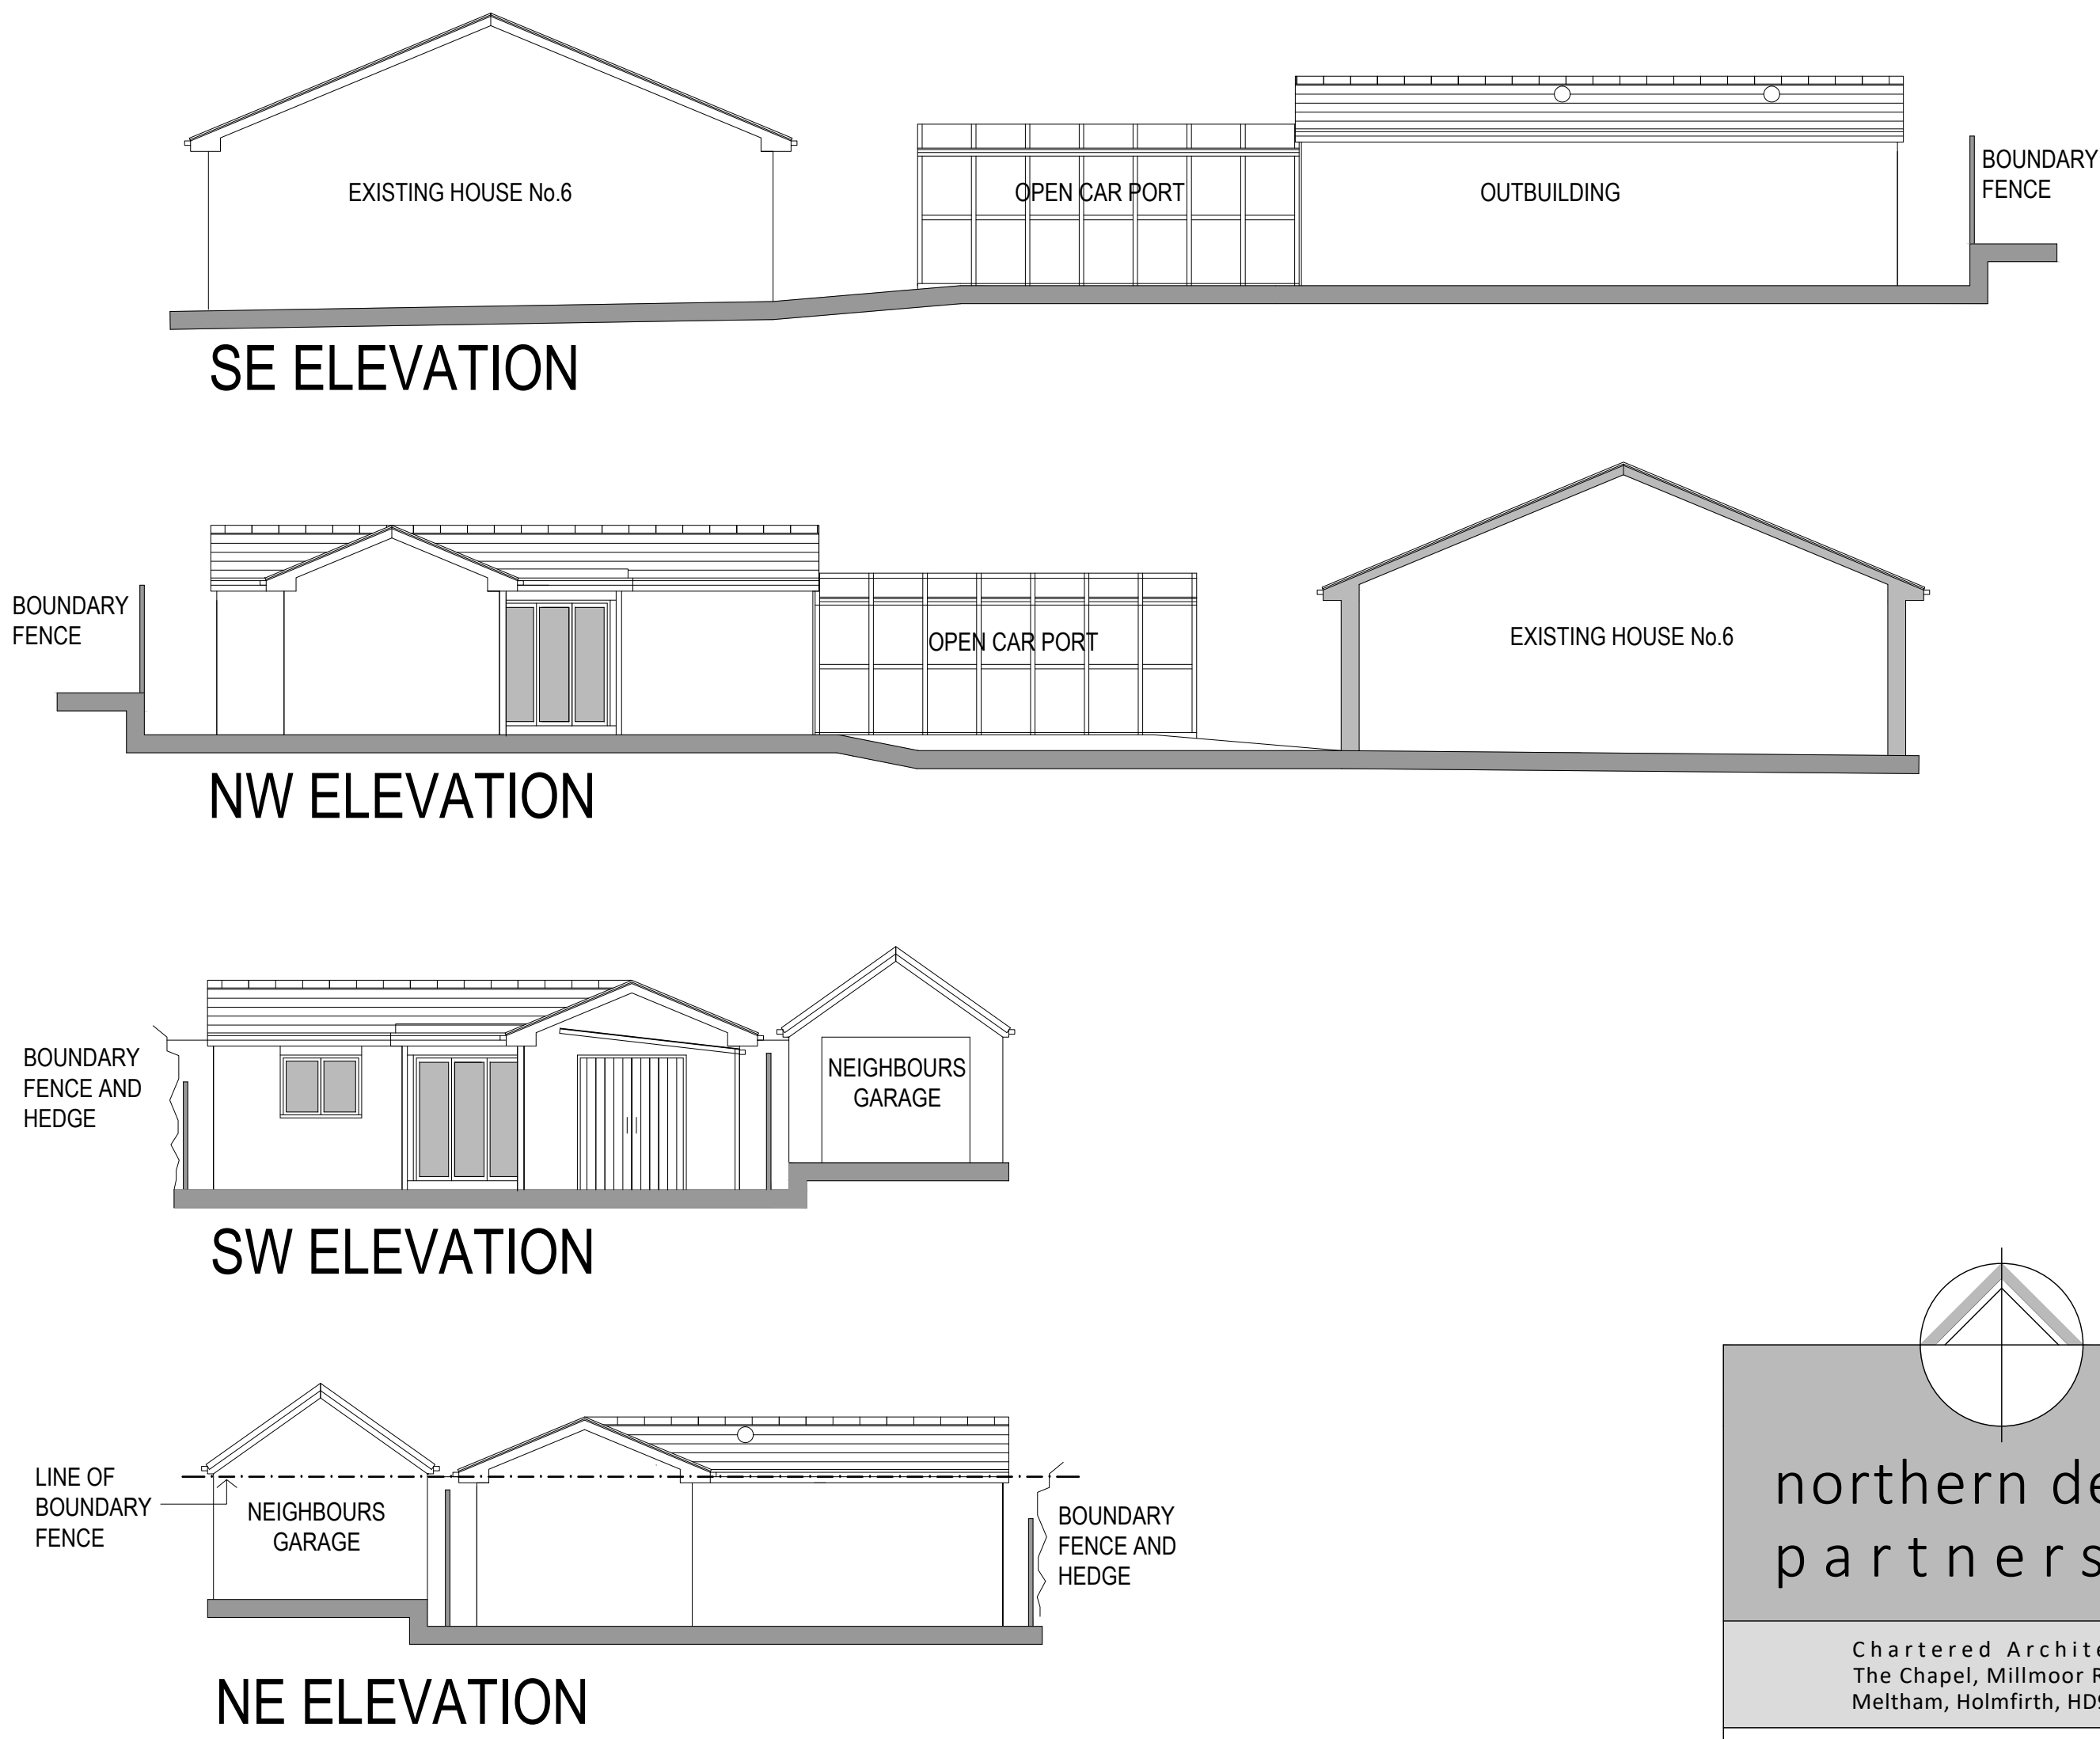

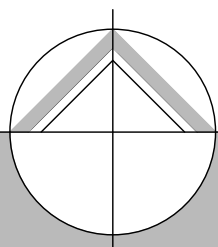
northern design
partnership

Chartered Architects
The Chapel, Millmoor Road,
Meltham, Holmfirth, HD9 5JU

www.northerndesignpartnership.co.uk
Instagram: @northerndesignp
Telephone: (01484) 854848

client	MR WOMACK		
project	GARDEN OUTBUILDING 6 SOUTHLANDS KIRKHEATON HUDDERSFIELD HD5 0JU		
drawing	EXISTING AND PROPOSED PLANS AND PROPOSED ELEVATIONS		
revision	notes	date	drawn
*	*	*	*
scale :	1:100 AT A1	08.22	PB
project no.	drawing no.	revision	
2294	01		