


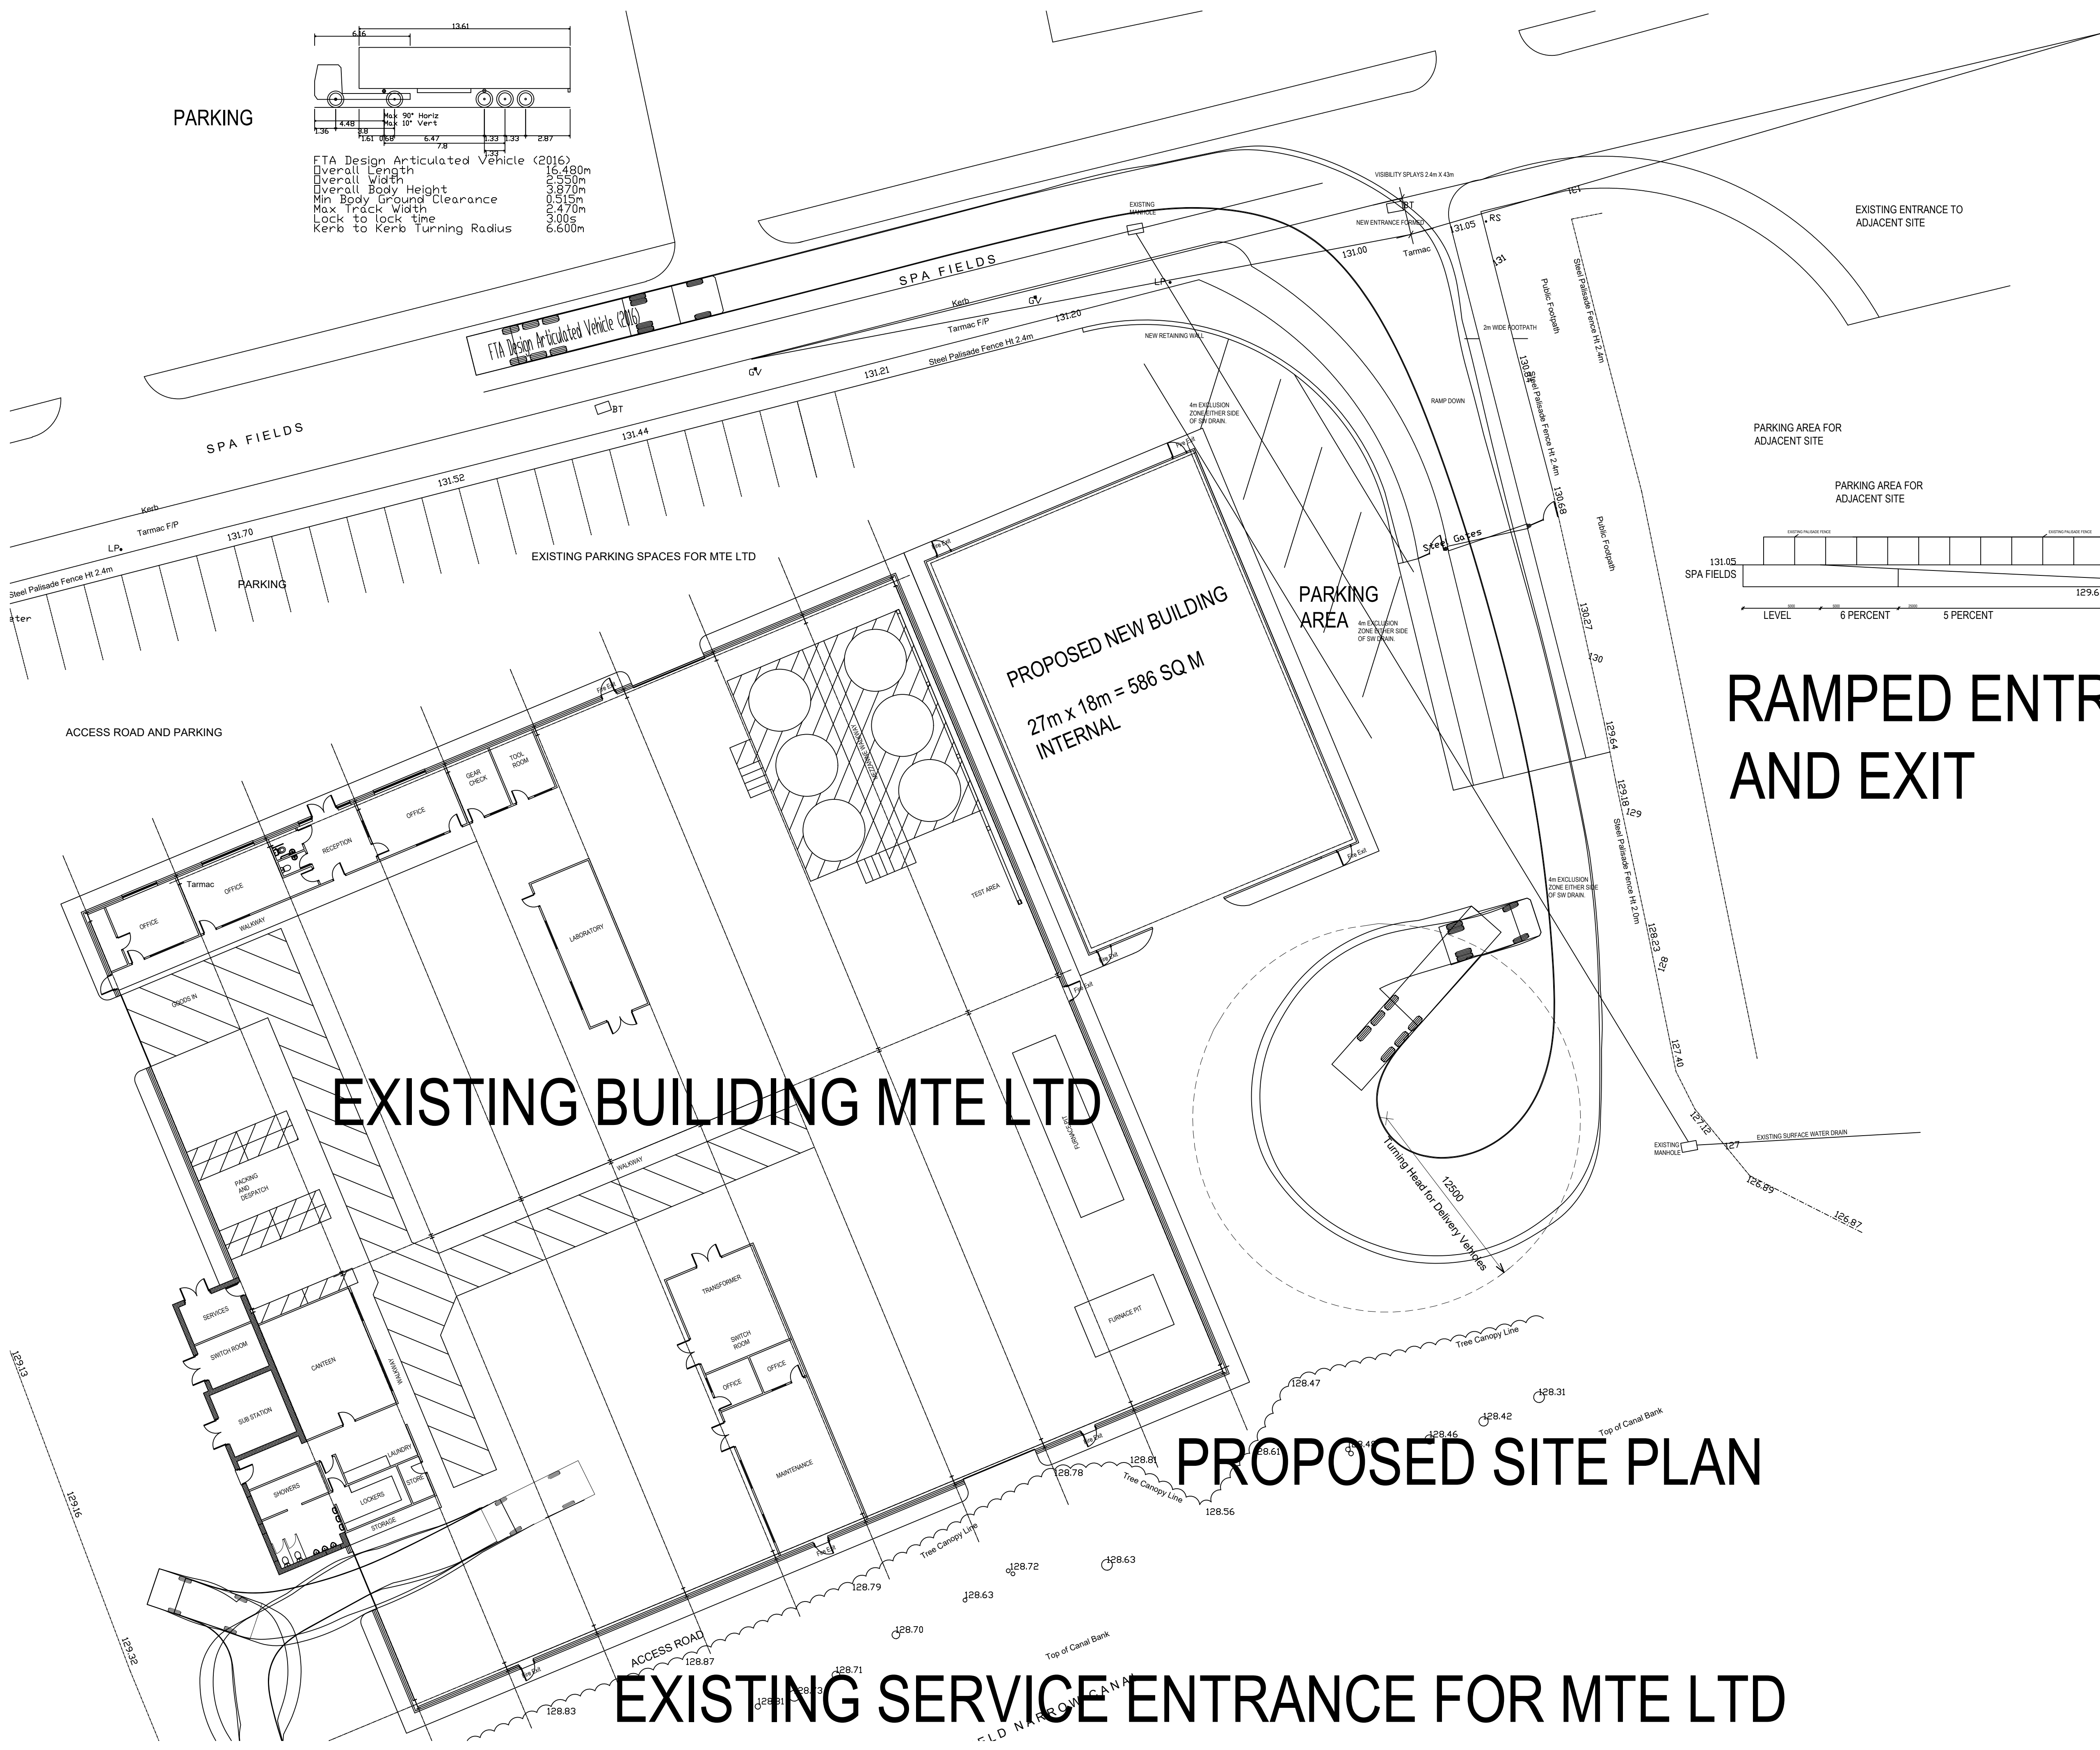

FTA Design Articulated Vehicle (2016)
Overall Length 16.480m
Overall Width 2.550m
Overall Body Height 3.870m
Min Body Ground Clearance 0.515m
Max Track Width 2.470m
Lock to lock time 3.00s
Kerb to Kerb Turning Radius 6.600m

IF IN ANY DOUBT PLEASE ASK THE ARCHITECT FOR CLARIFICATION.
DO NOT SCALE FROM DRAWING. ALL DIMENSIONS TO BE CHECKED ON SITE
THE COPYRIGHT FOR THESE DRAWINGS REMAINS THE PROPERTY OF THE ARCHITECT.
THEY MUST NOT BE REPRODUCED IN ANY WAY WITHOUT THE ARCHITECT'S PRIOR WRITTEN CONSENT.

RAMPED ENTRANCE AND EXIT

EXISTING BUILDING MTE LTD

PROPOSED SITE PLAN

EXISTING SERVICE ENTRANCE FOR MTE LTD

NORTHERN DESIGN (OLDHAM)
Chartered Architects

17 STATION LANE
GROTTON
OLDHAM
TEL. 07753859616

CLIENT
DYSWIN PROPERTIES LTD

PROJECT
PROPOSED IND UNIT
SPA FIELDS NEW STREET
SLAITHWAITE

DRAWING TITLE
PROPOSED SITE PLAN

Rev.	Notes	Date	Drawn
K	PLANNING	11.24	A.D.
L	PLANNING	01.24	A.D.
H	PLANNING	05.24	A.D.
I	PLANNING	07.24	A.D.
J	PLANNING	09.24	A.D.

SCALE	1:250@A1	07.23	A.D.
PROJECT No.	2352	DRAWING No.	02
		Rev.	L