

IF IN ANY DOUBT PLEASE ASK THE ARCHITECT FOR CLARIFICATION.
DO NOT SCALE FROM DRAWING. ALL DIMENSIONS TO BE CHECKED ON SITE.
THE COPYRIGHT FOR THESE DRAWINGS REMAINS THE PROPERTY OF THE ARCHITECT. THEY MUST NOT BE REPRODUCED IN ANY WAY WITHOUT THE ARCHITECT'S PRIOR WRITTEN CONSENT.




EAST ELEVATION




NORTH ELEVATION




WEST ELEVATION

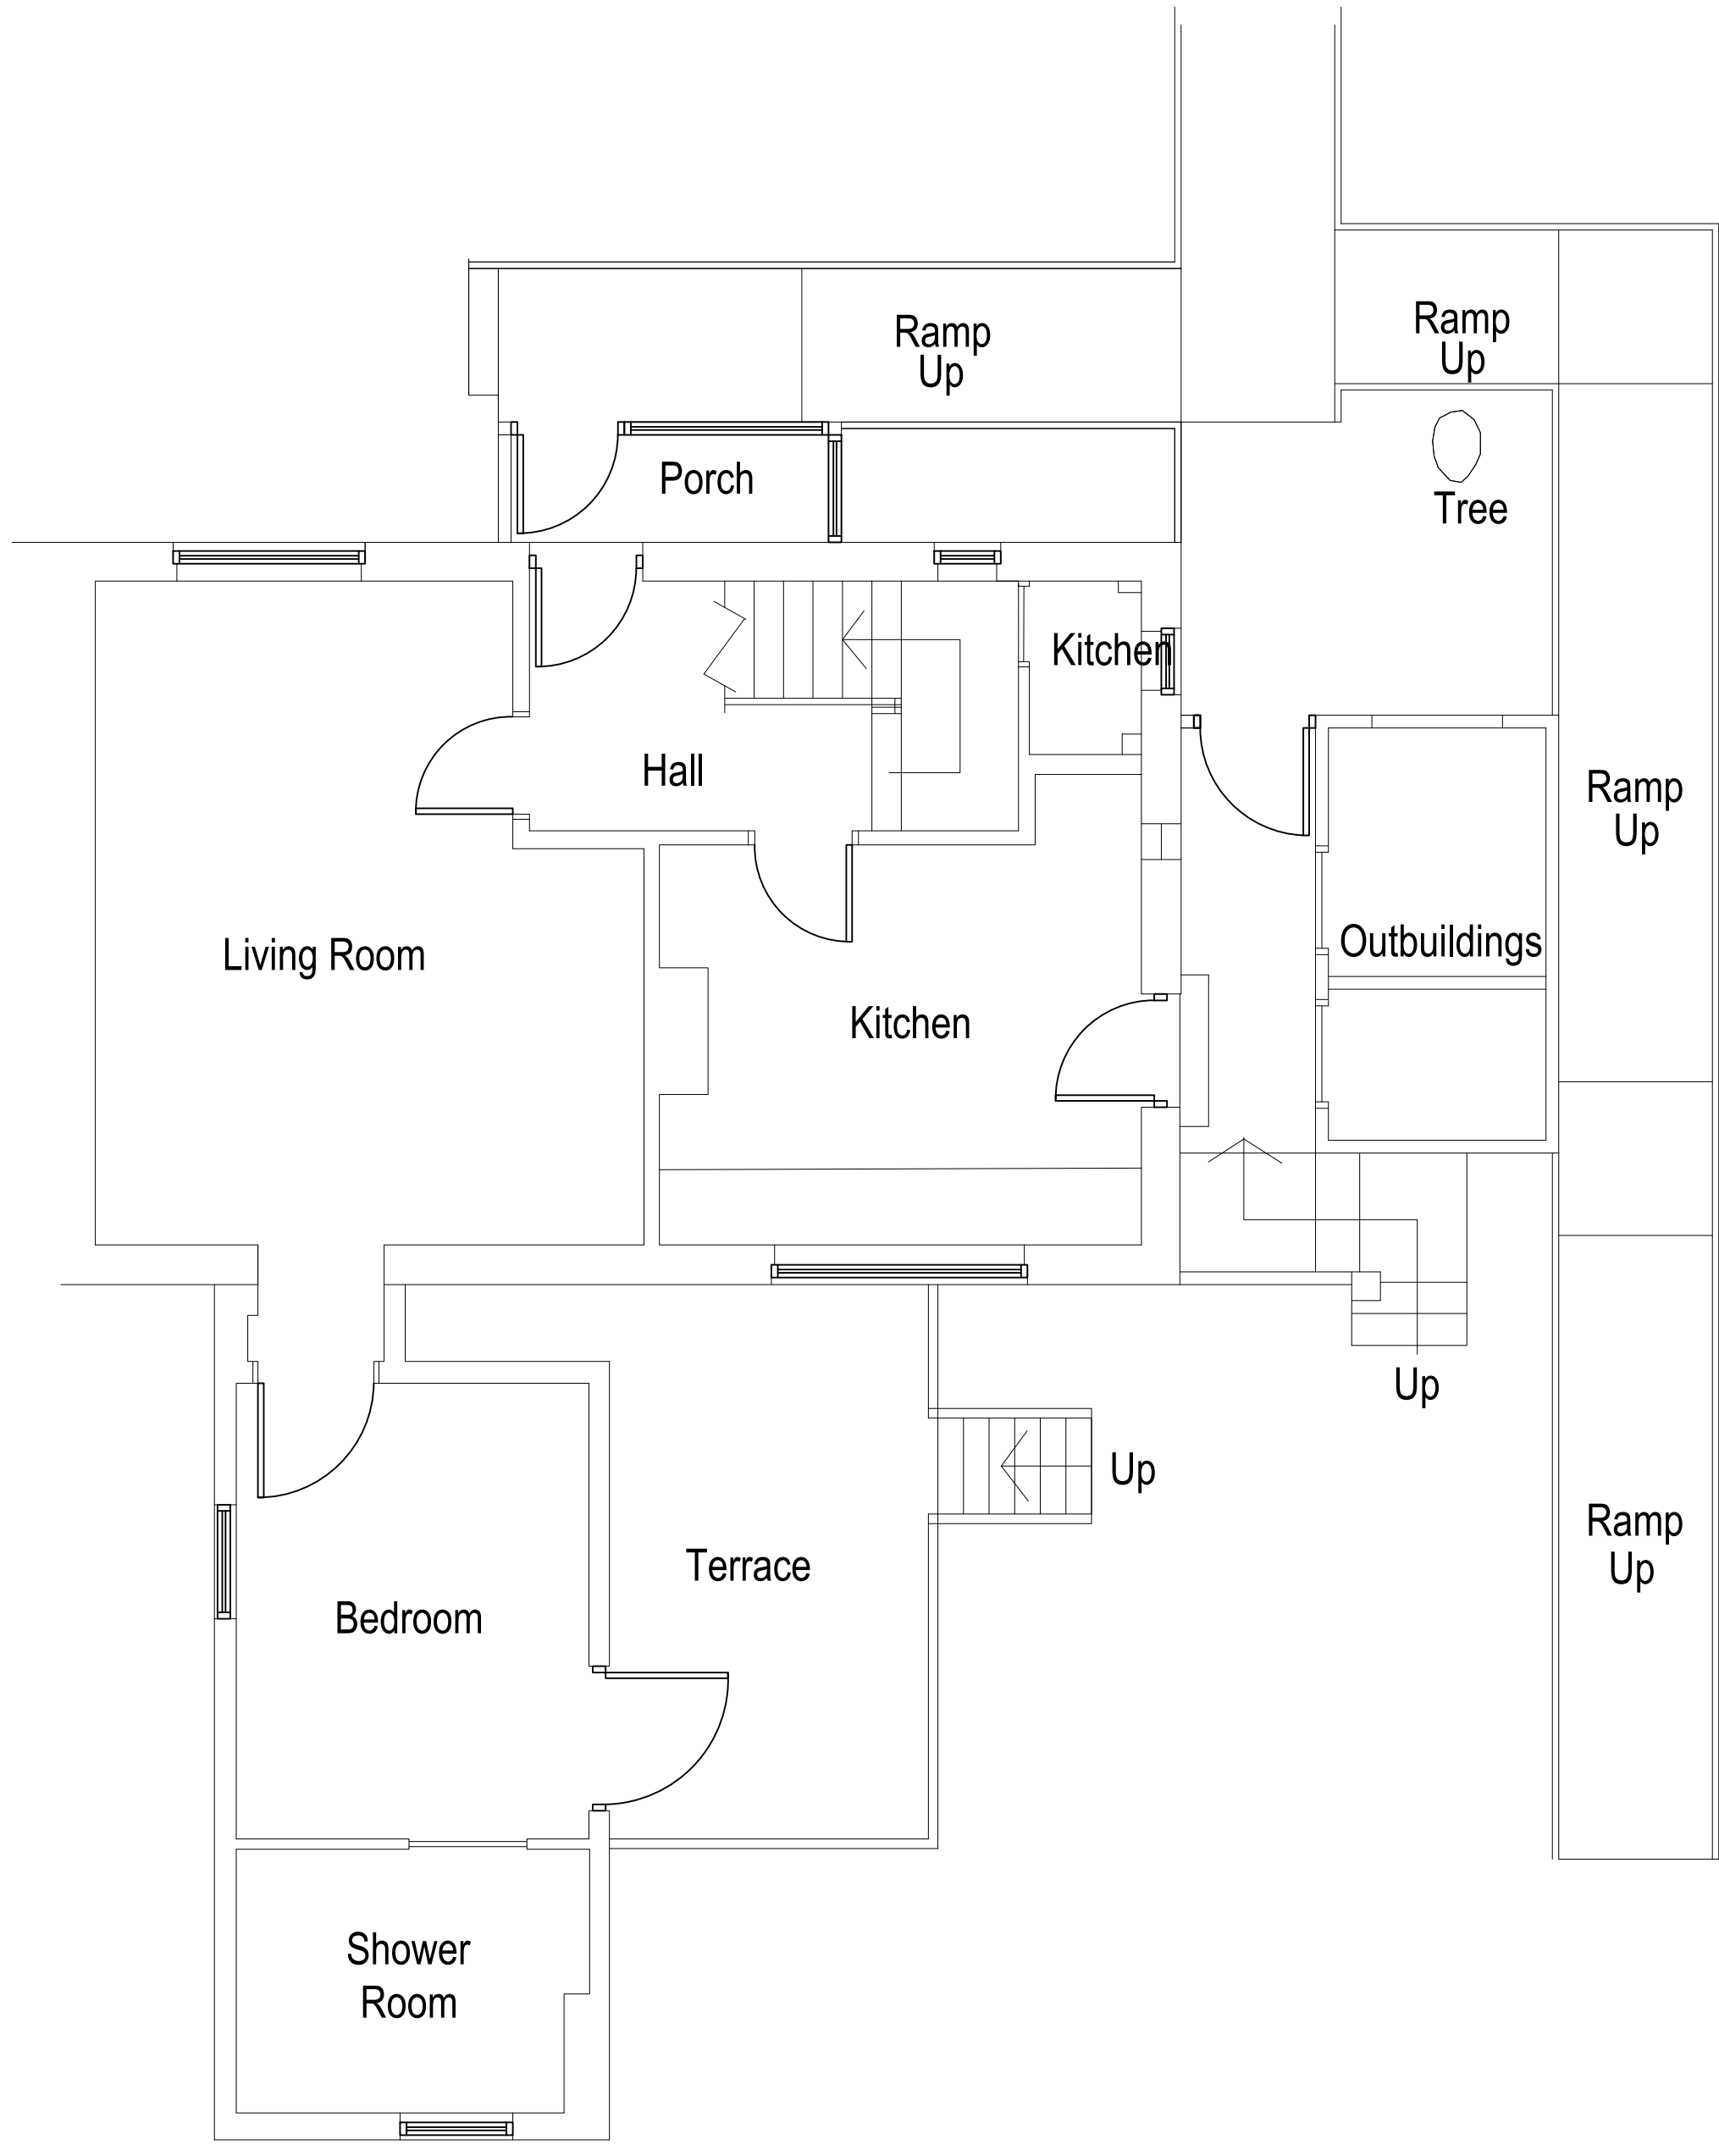

GROUND FLOOR PLAN

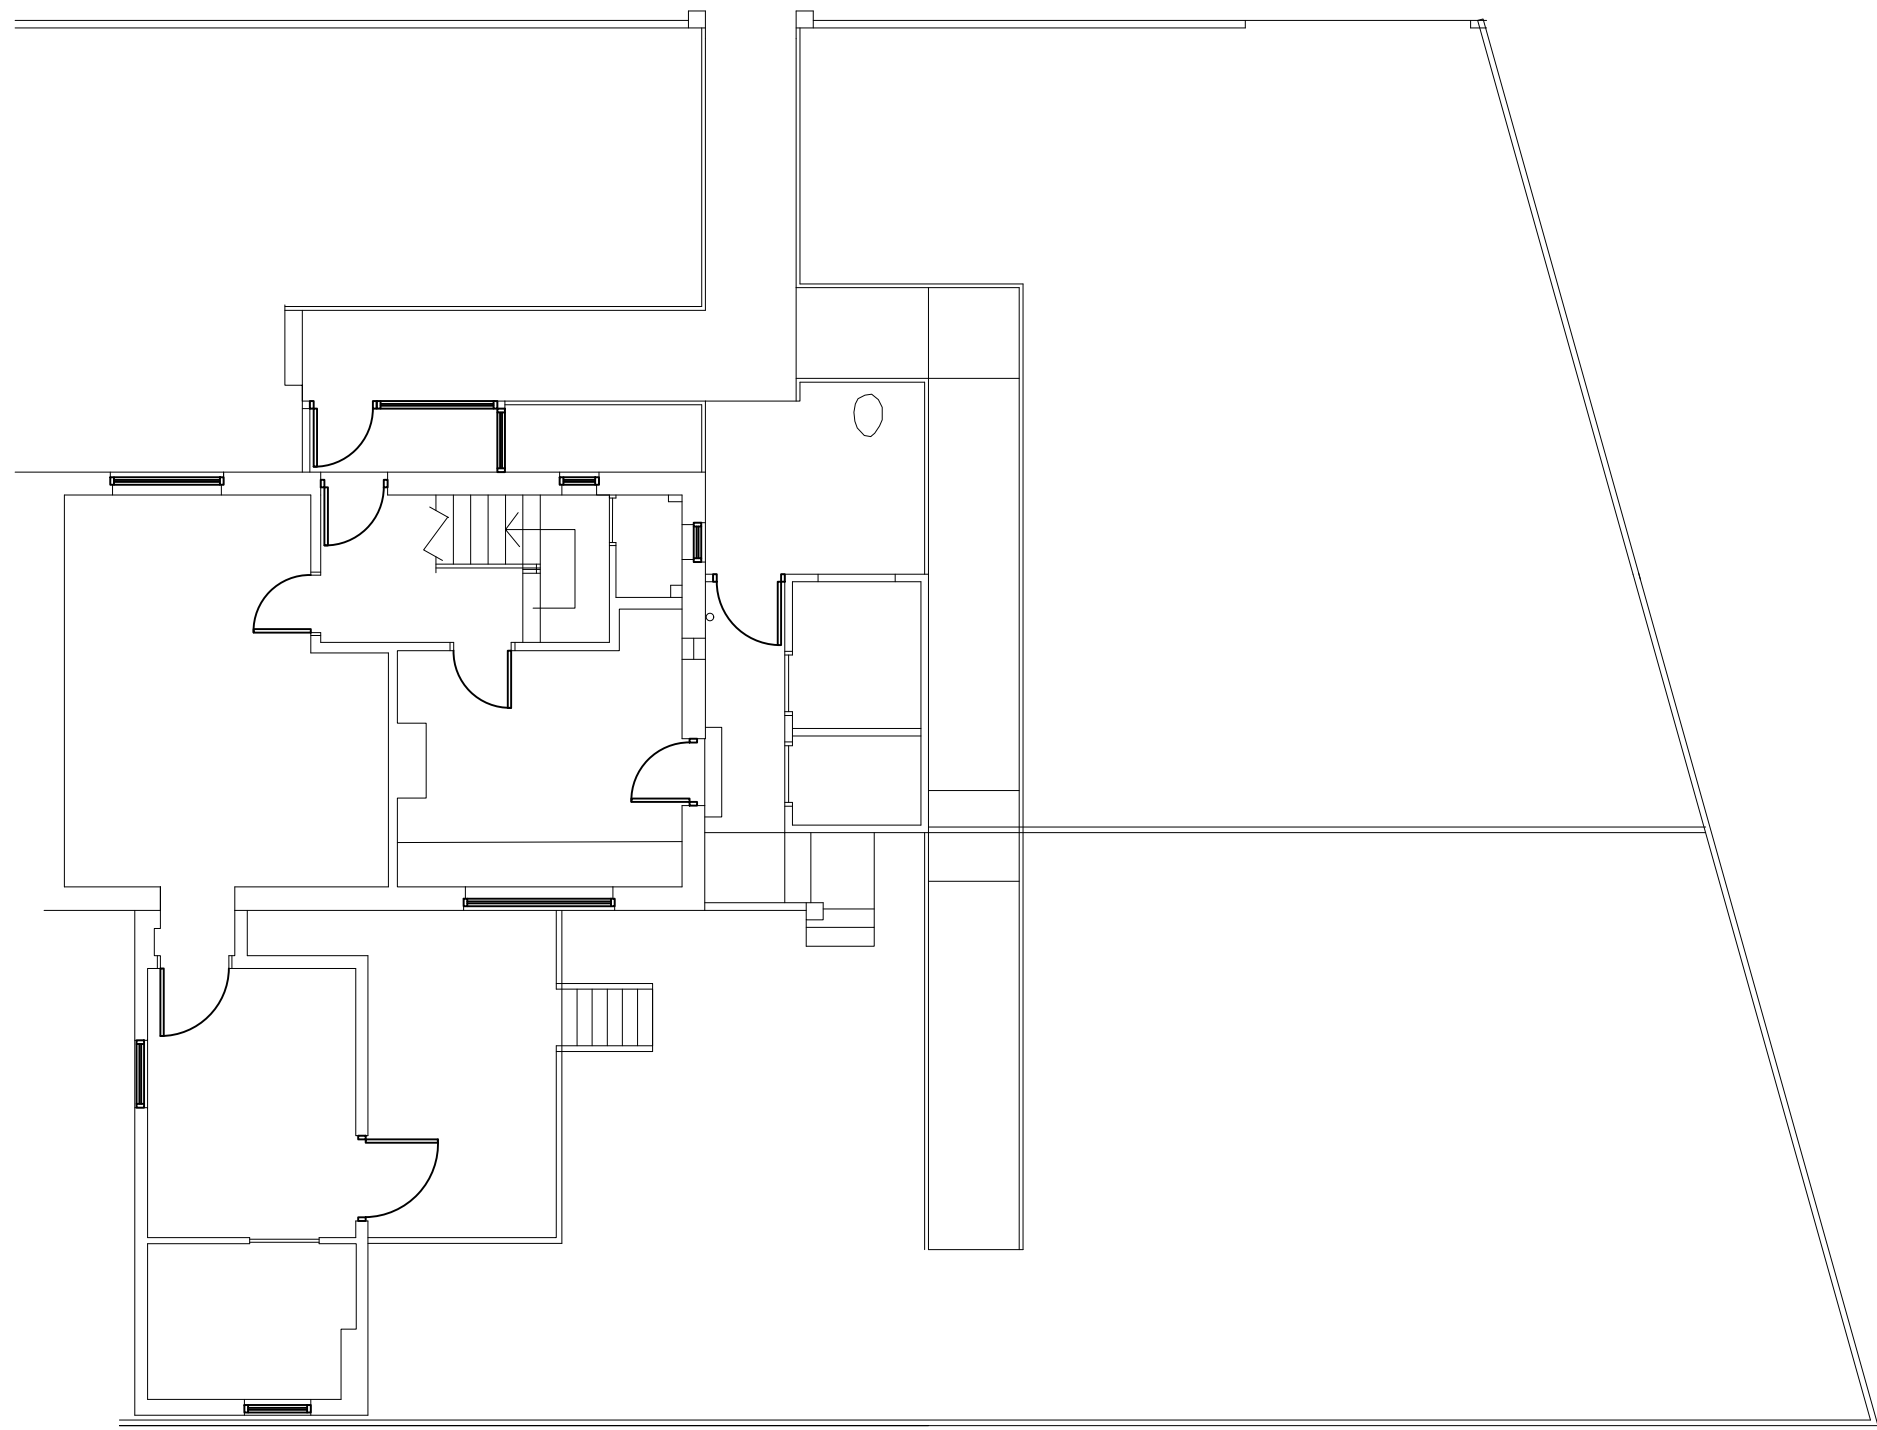

SITE PLAN

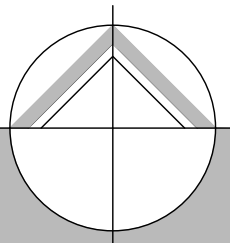

northern design
partnership

Chartered Architects
The Chapel, Millmoor Road,
Meltham, Holmfirth, HD9 5JU

www.northerndesignpartnership.co.uk
Instagram: @northerndesignp
Telephone: (01484) 854848

client	KADEN LAWFORD C/O KMC		
project	EXTENSION AND ADAPTATIONS 57 WINDY BANK LANE HIGHTOWN LIVERSEDGE WF15 8EY		
drawing	EXISTING PLANS		
revision	notes	date	drawn
*	*	*	*
scale :	1:50 AND 1:100 AT A1	08.23	PB
project no.	drawing no.	revision	
2301	01		