




EAST ELEVATION




NORTH ELEVATION




WEST ELEVATION

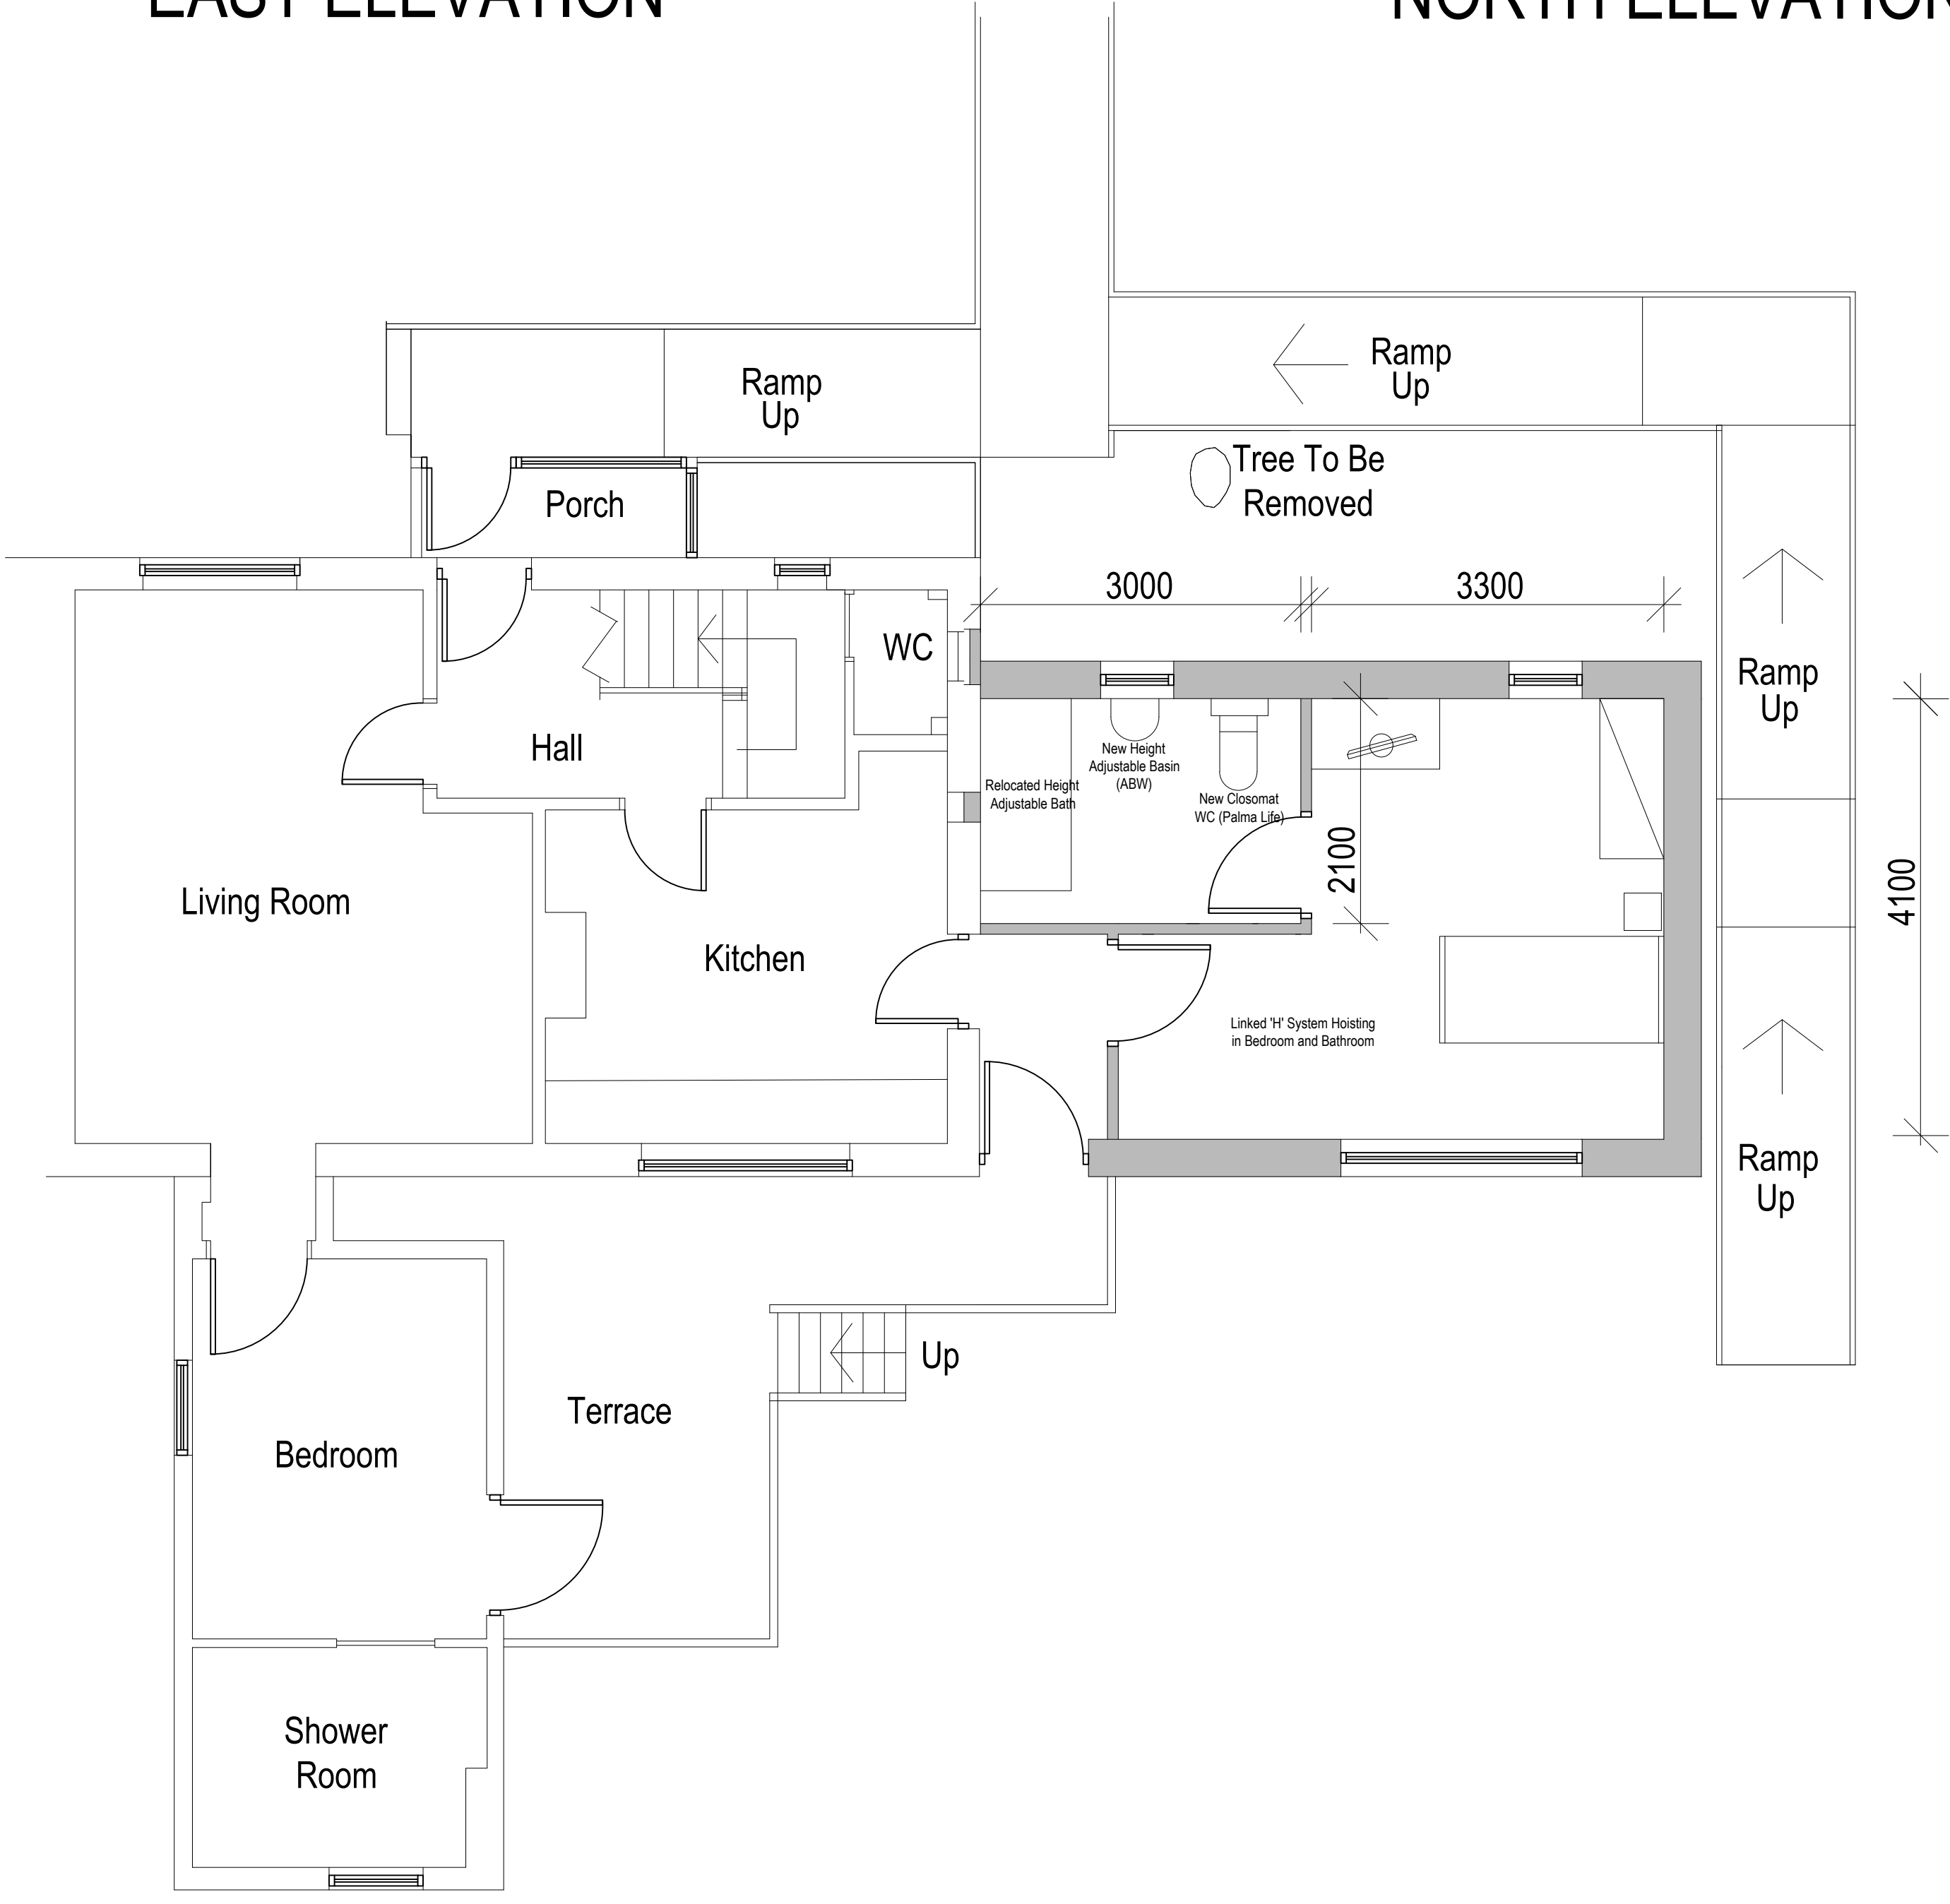

GROUND FLOOR PLAN 1:50

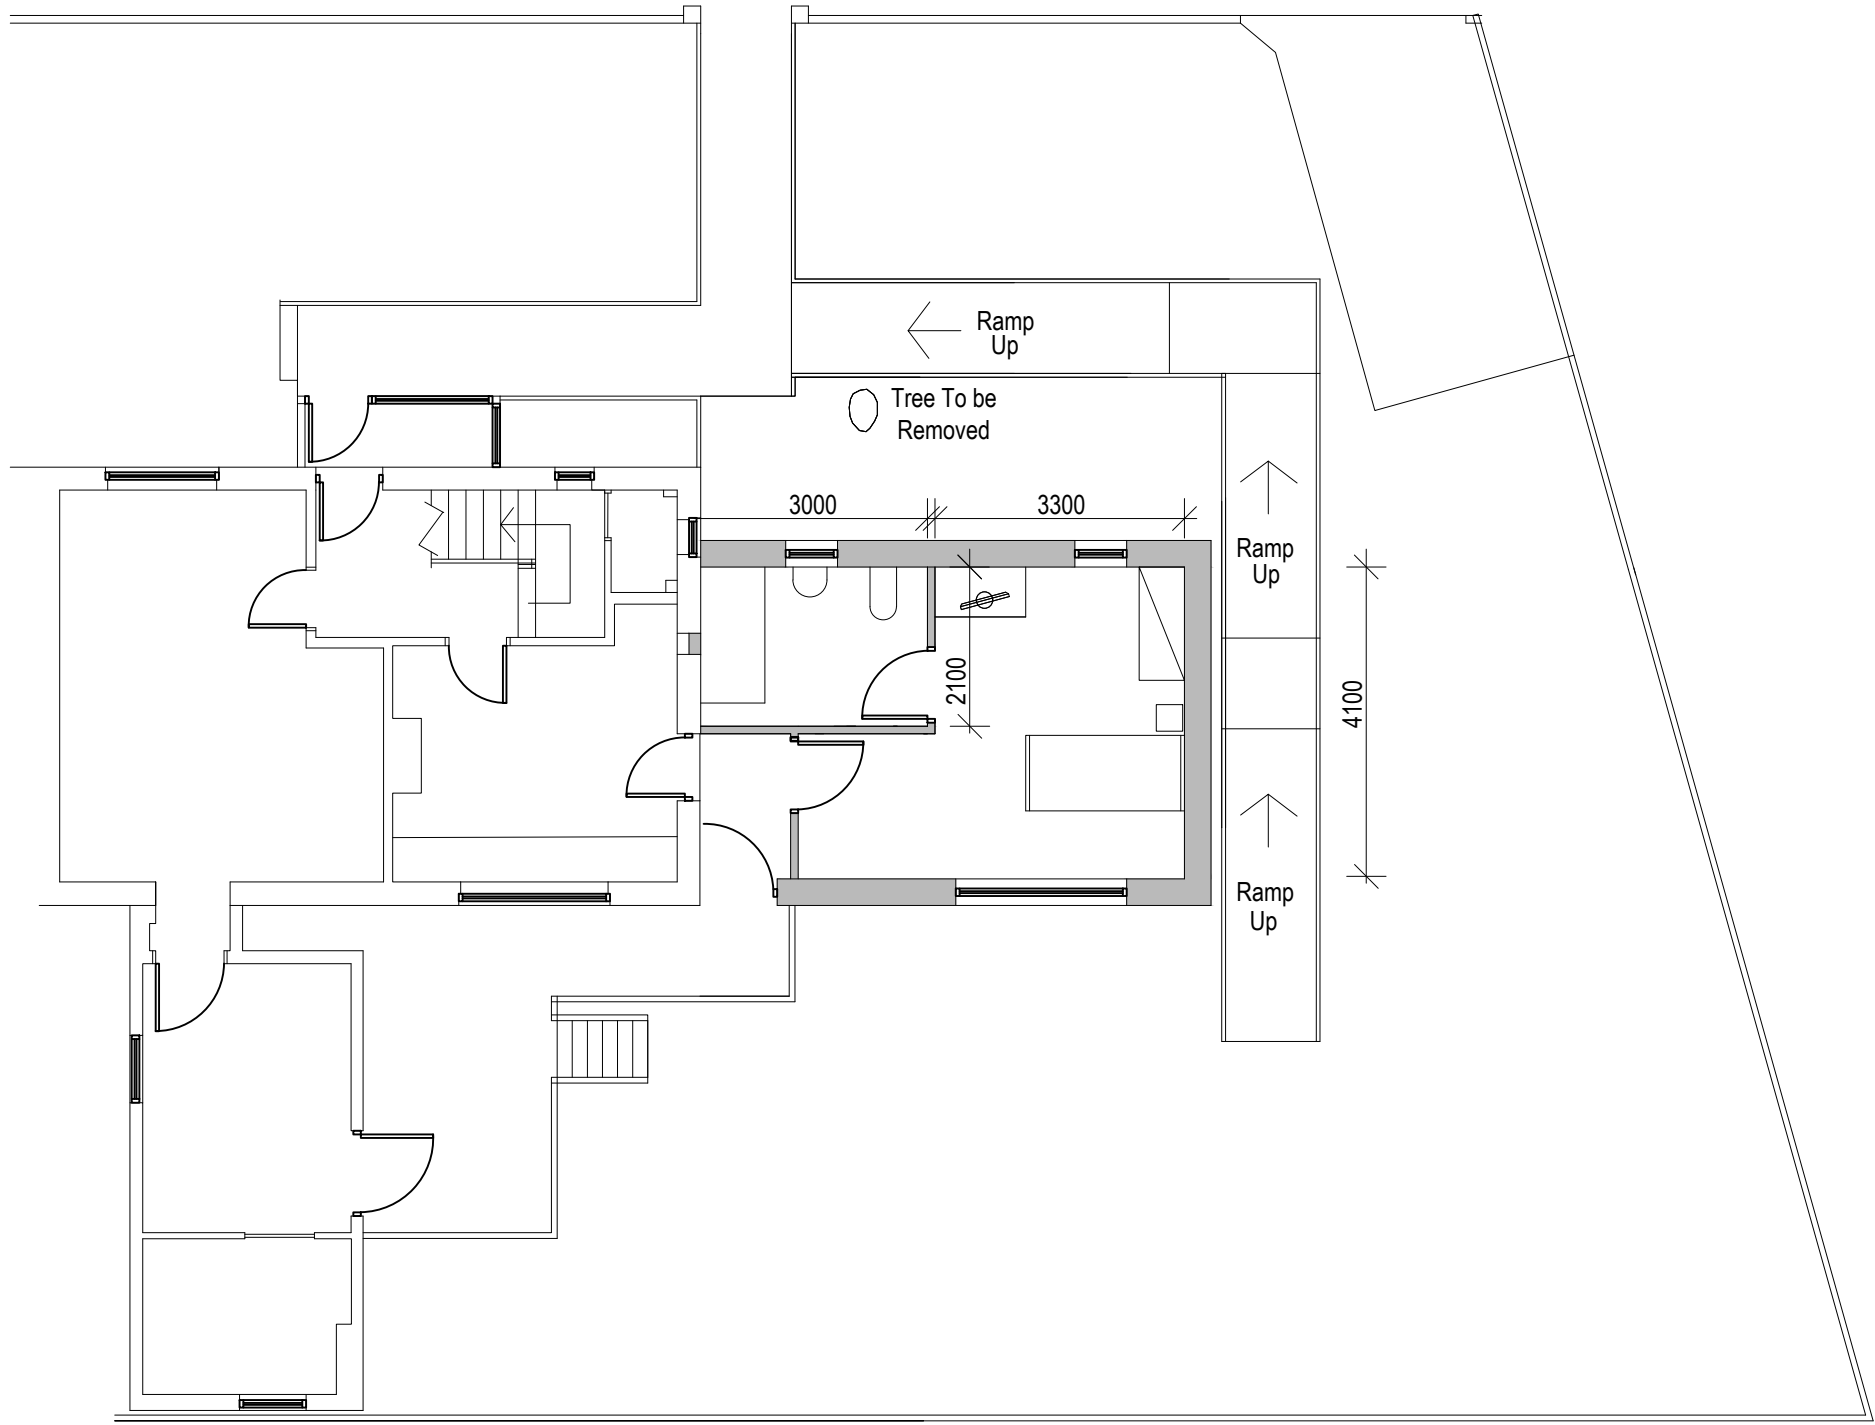

SITE PLAN 1:100

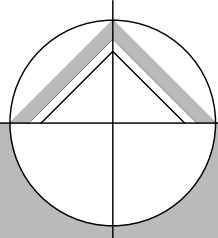

northern design
partnership

Chartered Architects
The Chapel, Millmoor Road,
Meltham, Holmfirth, HD9 5JU

www.northerndesignpartnership.co.uk
Instagram: @northerndesignp
Telephone: (01484) 854848

client	KADEN LAWFORD C/O KMC		
project	EXTENSION AND ADAPTATIONS 57 WINDY BANK LANE HIGHTOWN LIVERSEDGE WF15 8EY		
drawing	PROPOSED PLANS		
revision	notes	date	drawn
*	*	*	*
scale :	1:50 AND 1:100 AT A1	08.23	PB
project no.	2301	drawing no.	02