



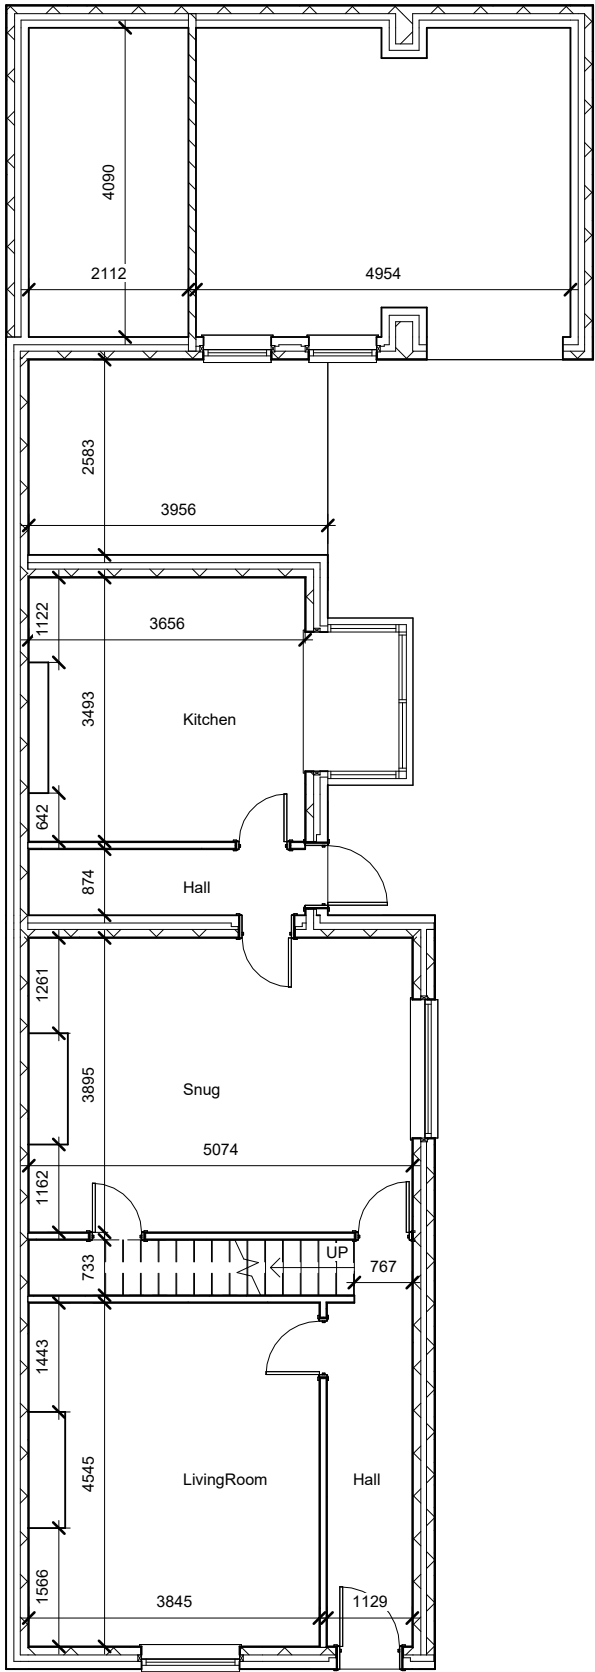

Existing Ground Floor Plan

1 : 100

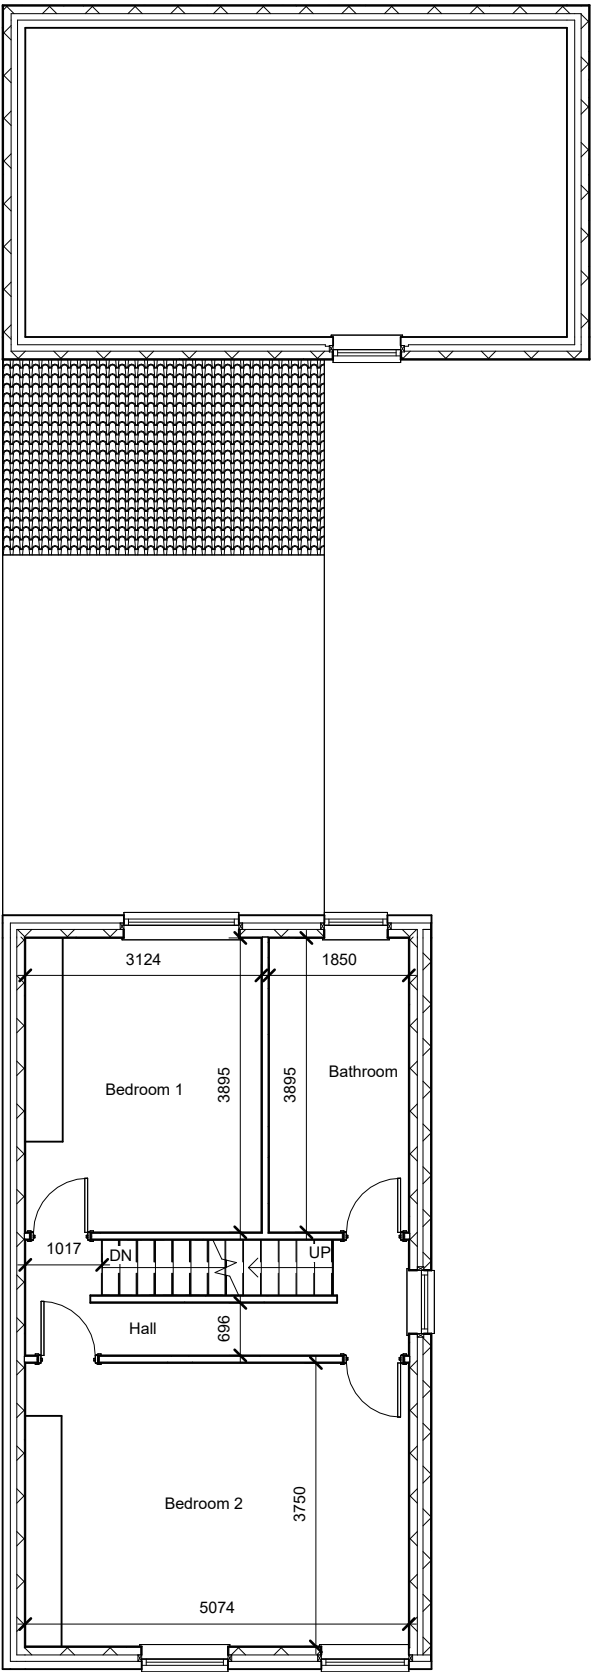

Existing First Floor Plan

1 : 100



Existing Attic Plan

1 : 100

Note-
All Dimensions Are
Approximate And TBC
On Site By Contractor


T: 01484 941051
plan@trendarchitecture.co.uk
www.trendarchitecture.co.uk

Project Name
16 Spaines Road, Huddersfield, HD2 2QA

Drawing Title:
Existing Layout

Drawing Number: TR-A23-0902-002
Scale: 1 : 100@A3

Date: 18/09/23
Revision:

Drawn By: AM
Checked by: JA

Reason For Issue:
Planning