



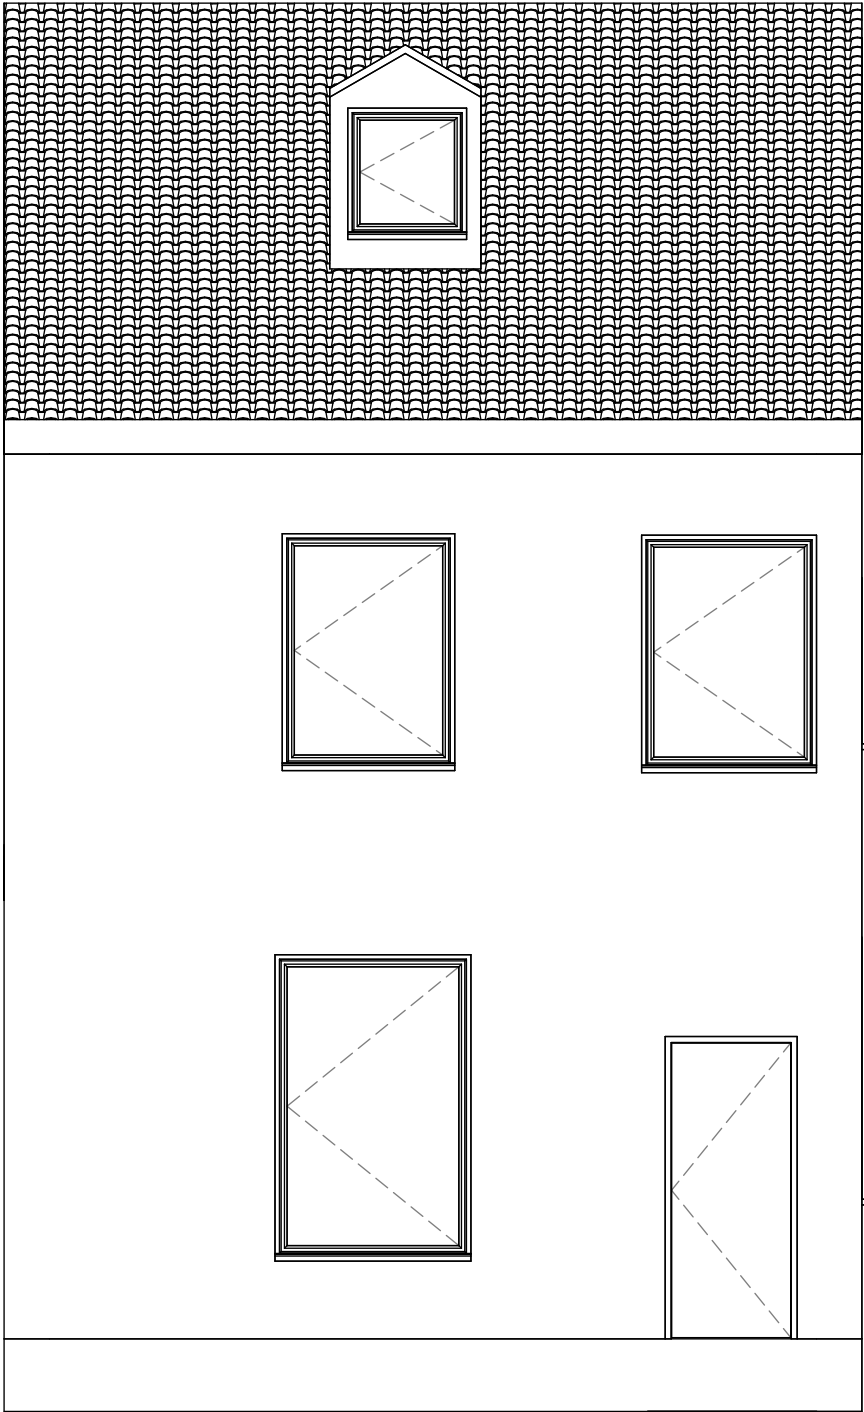

Existing South East Elevation (Front)
1 : 50

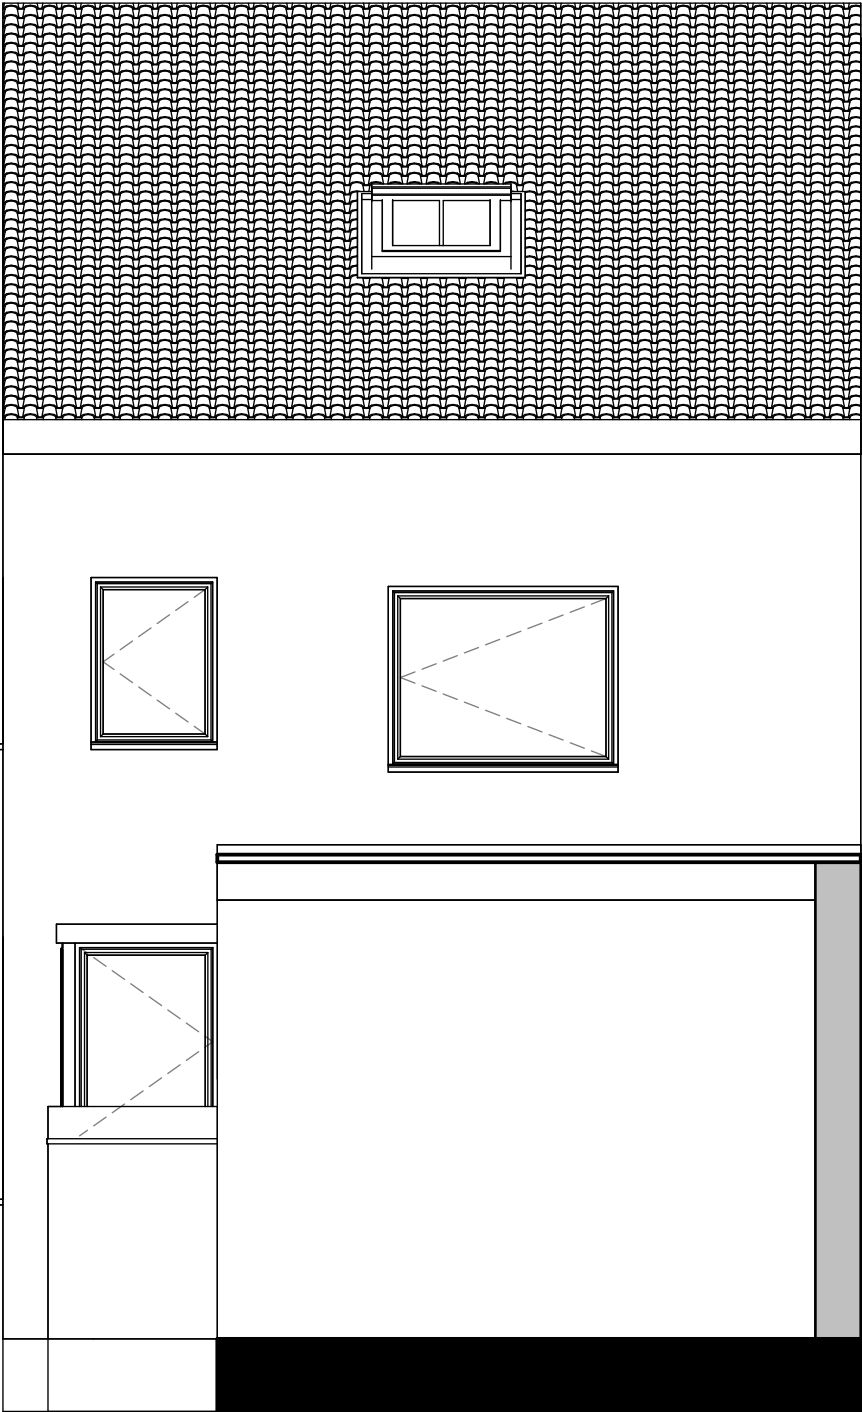

Existing North West Elevation (Rear)
1 : 50

Note-
All Dimensions Are
Approximate And TBC
On Site By Contractor



Project Name
16 Spaines Road, Huddersfield, HD2 2QA

Drawing Title:
Existing Elevations (Front&Rear)

Drawing Number: TR-A23-0902-004
Scale: 1 : 50@A3

Date: 18/09/23
Revision:
Approver:

Drawn By: AM
Checked by: JA

Reason For Issue:
Planning