



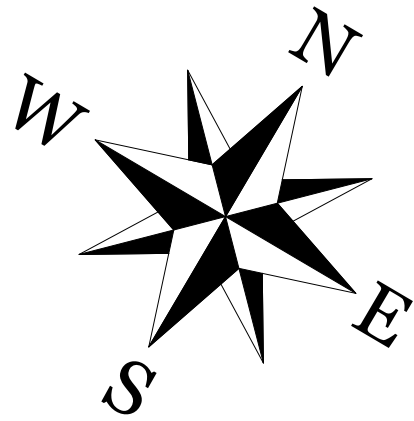

Location Plan
1 : 1250

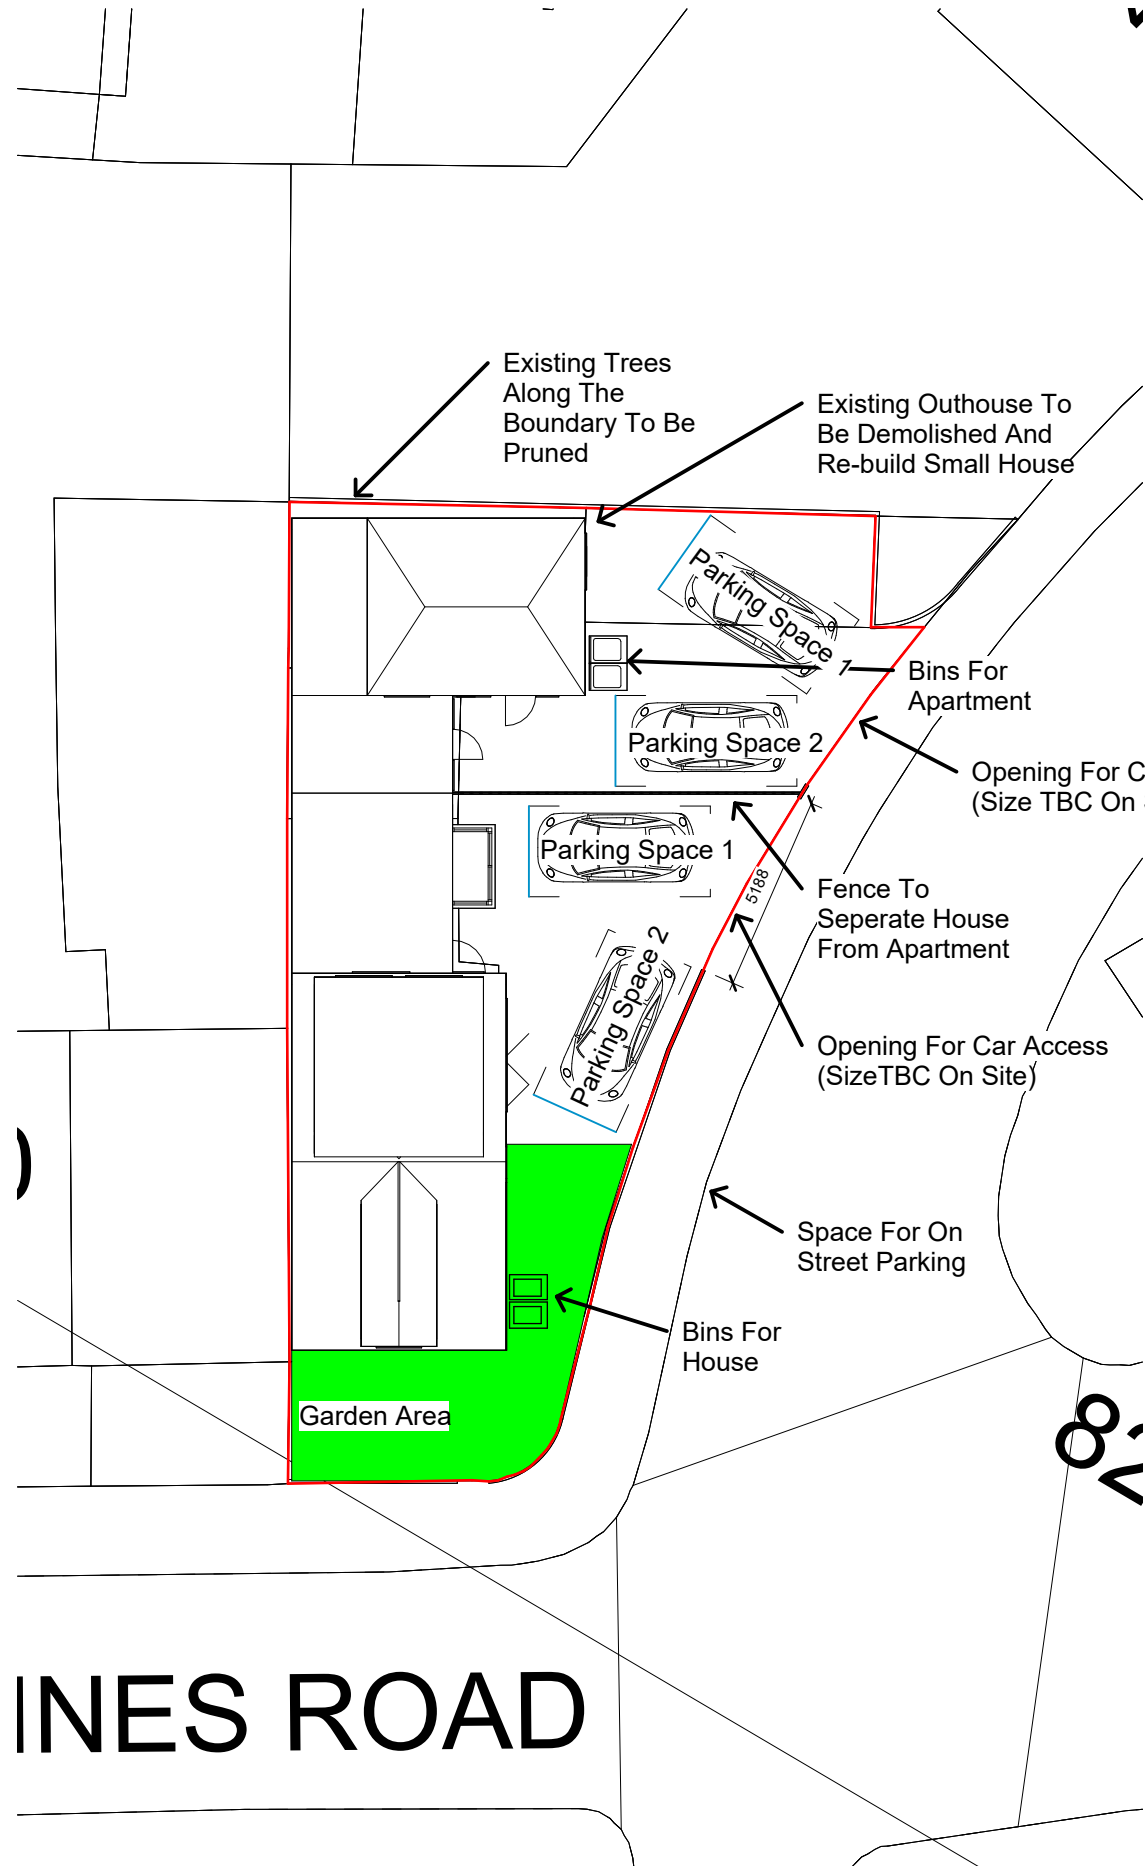

Proposed Site Plan
1 : 200

Note-
All Dimensions Are
Approximate And TBC
On Site By Contractor

 T: 01484 941051 plan@trendarchitecture.co.uk www.trendarchitecture.co.uk	
Project Name 16 Spaines Road, Huddersfield, HD2 2QA	
Drawing Title: Proposed Location And Site Plan	
Drawing Number: TR-A23-0902-006	Scale: As indicated@A3
Date: 15/11/23	Revision: B
Drawn By: AM	Checked by: JA
Reason For Issue: Planning	