




Proposed Ground Floor Plan
1 : 100

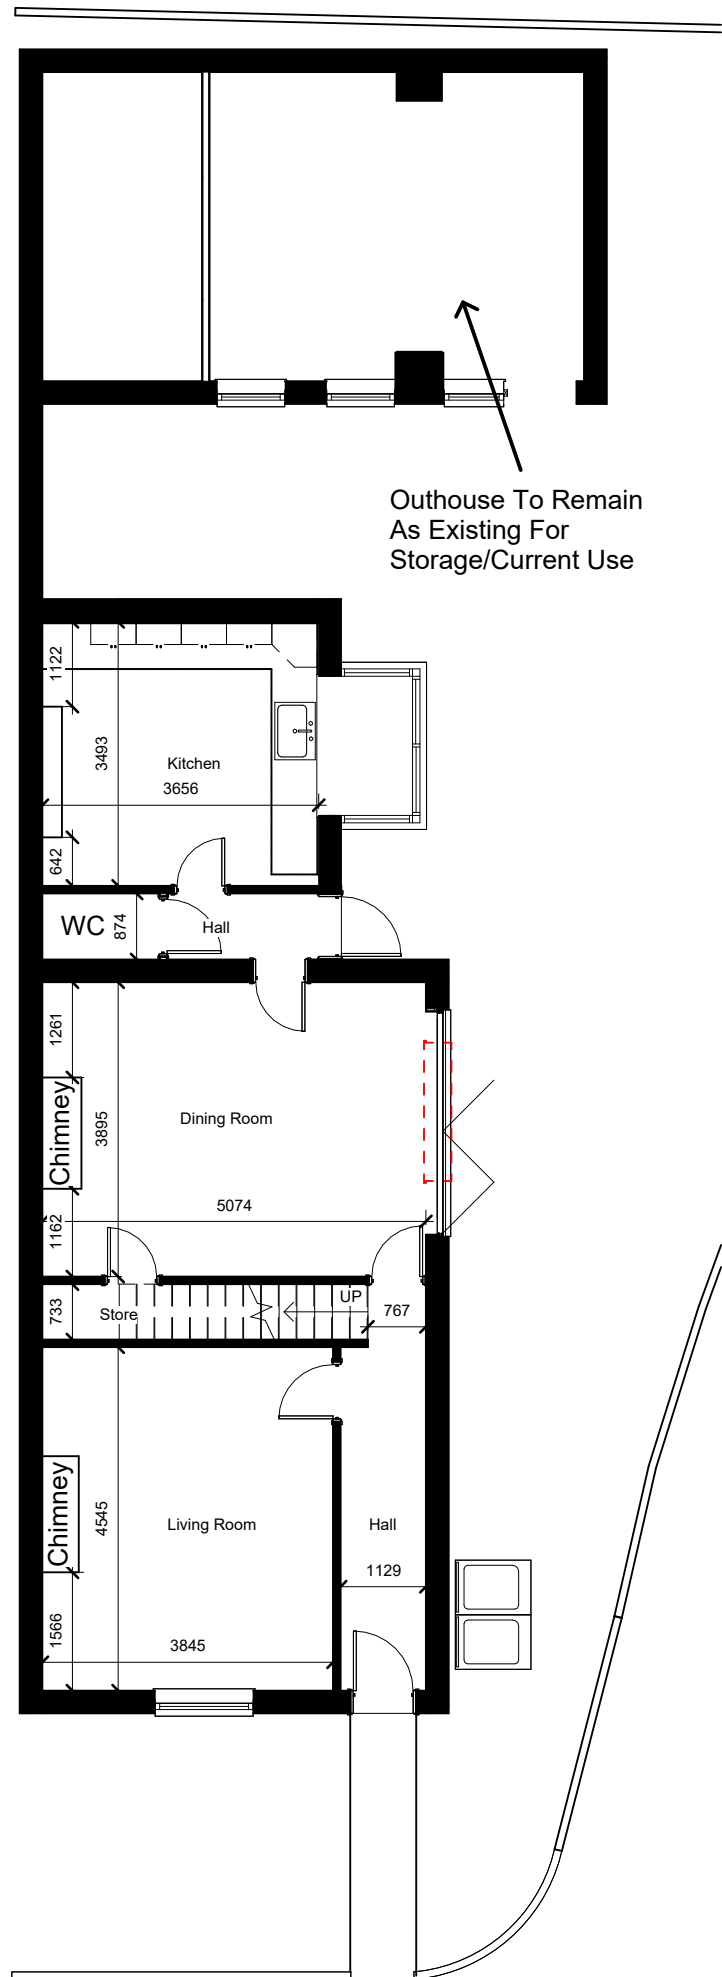

Proposed First Floor Plan
1 : 100

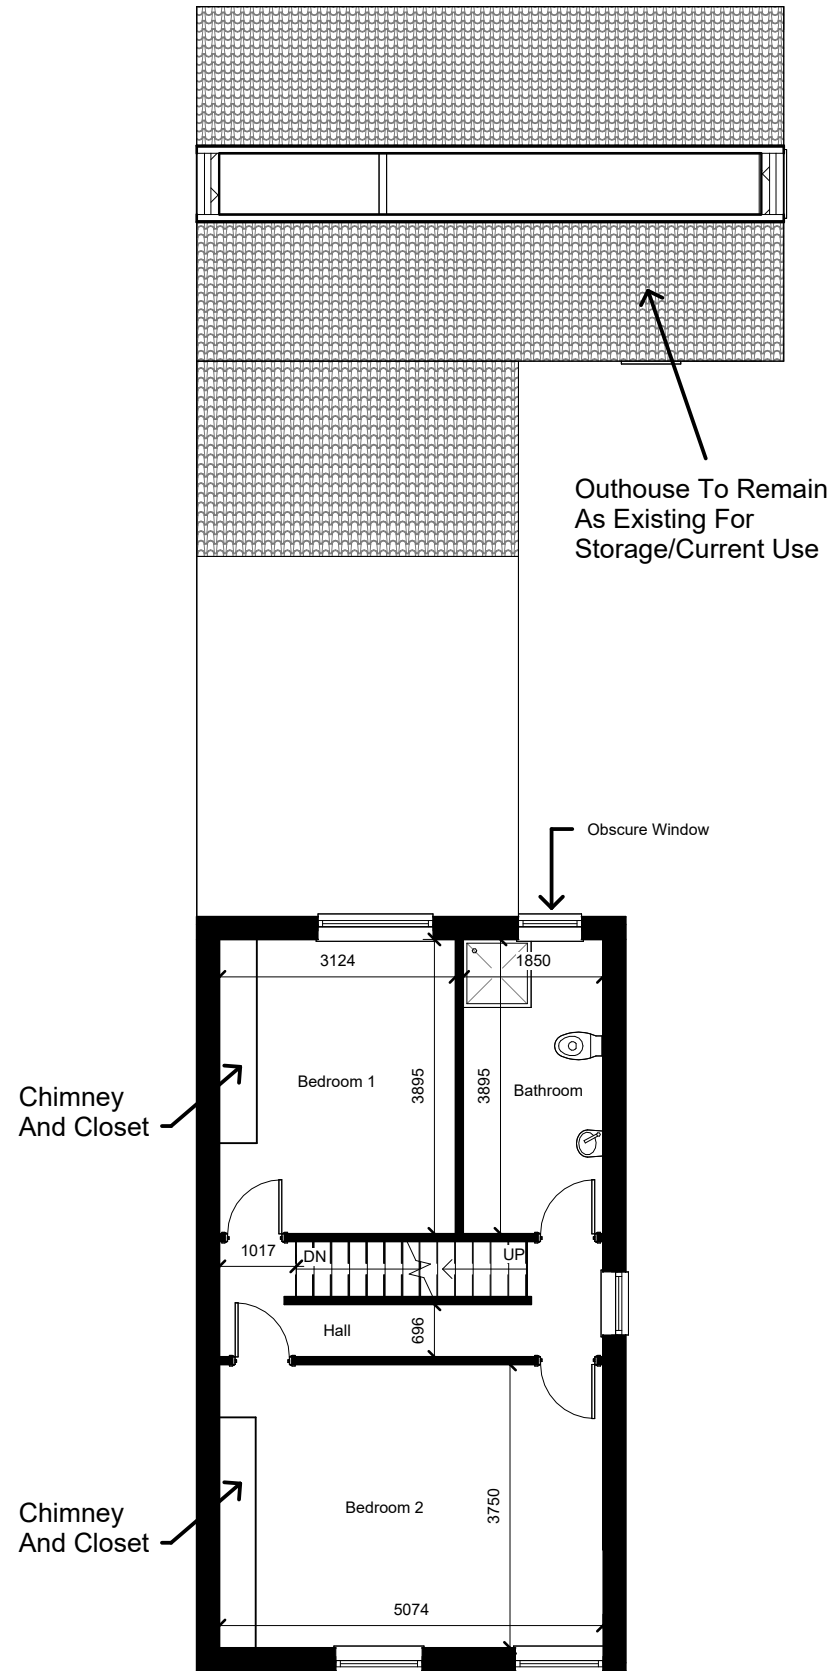

Proposed Attic Plan
1 : 100

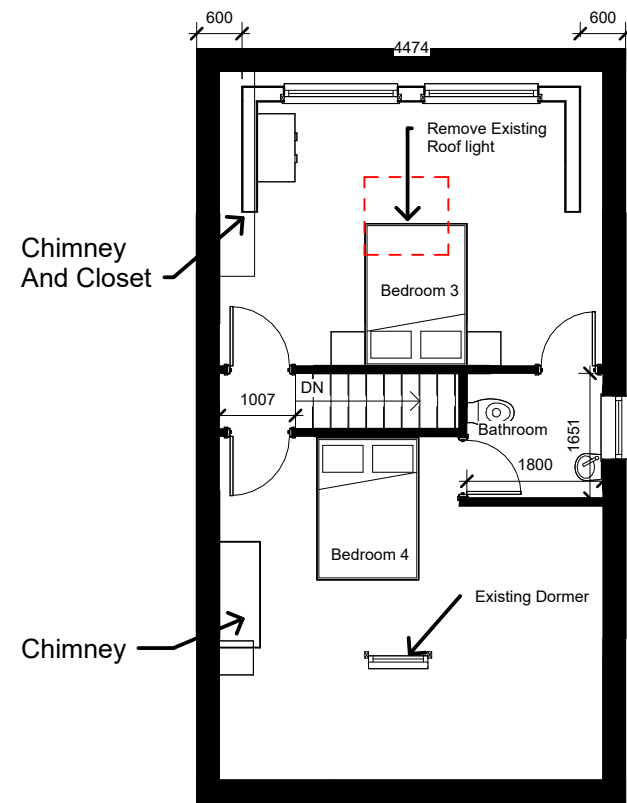

Note-
All Dimensions Are
Approximate And TBC
On Site By Contractor

TREND
ARCHITECTURE
T: 01484 941051
plan@trendarchitecture.co.uk
www.trendarchitecture.co.uk

Project Name
16 Spaines Road, Huddersfield, HD2 2QA

Drawing Title:
Proposed Layout

Drawing Number: TR-A23-0902-007
Scale: 1 : 100@A3

Date: 08/01/24
Revision: F

Drawn By: AM
Checked by: JA

Reason For Issue:
Planning