



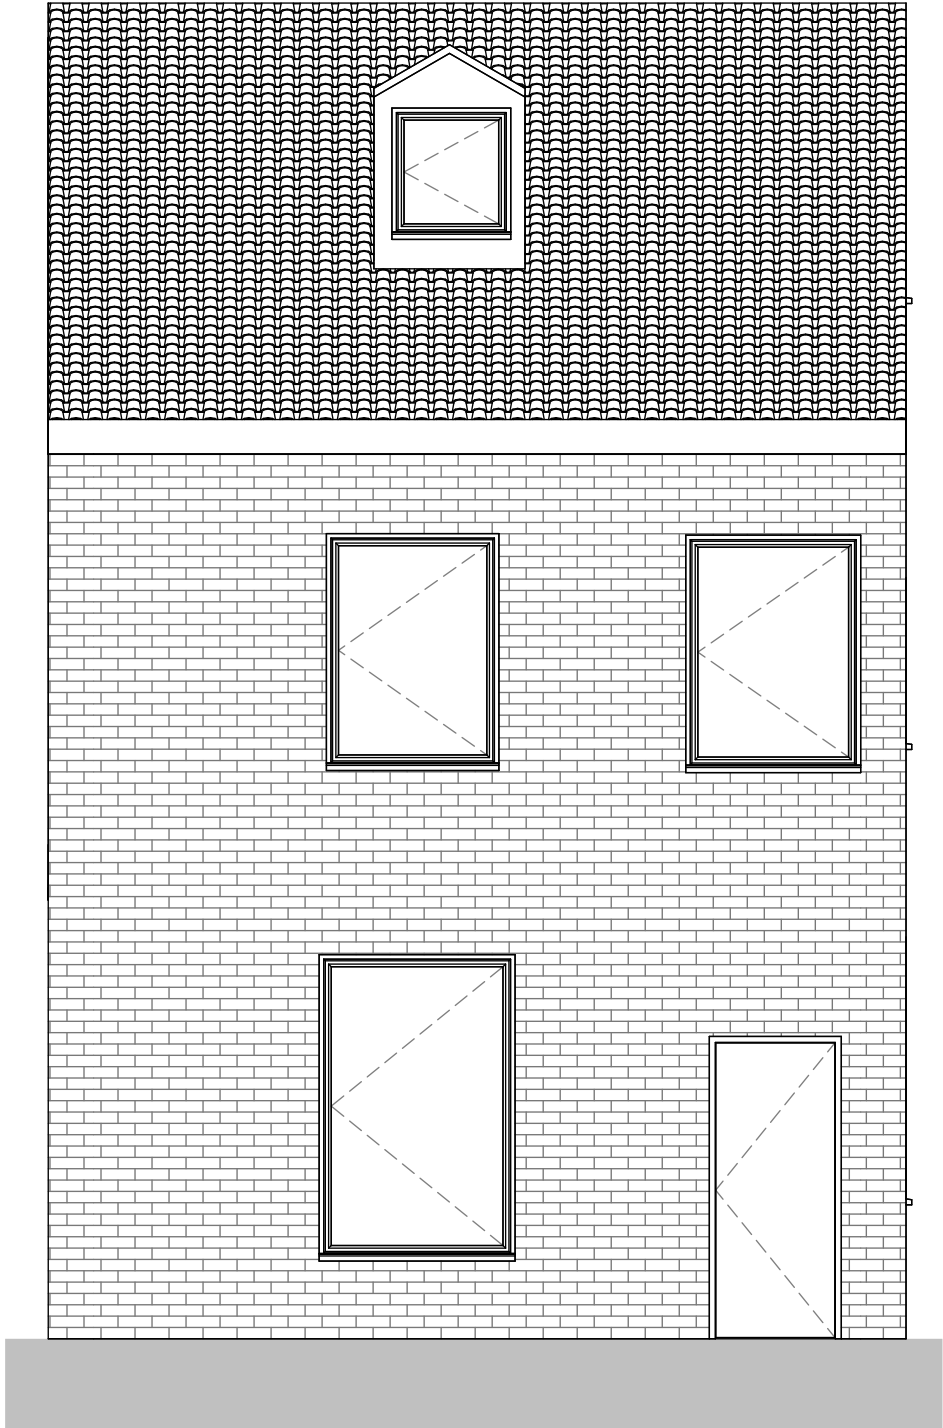

Existing South East Elevation (Front)
1 : 50

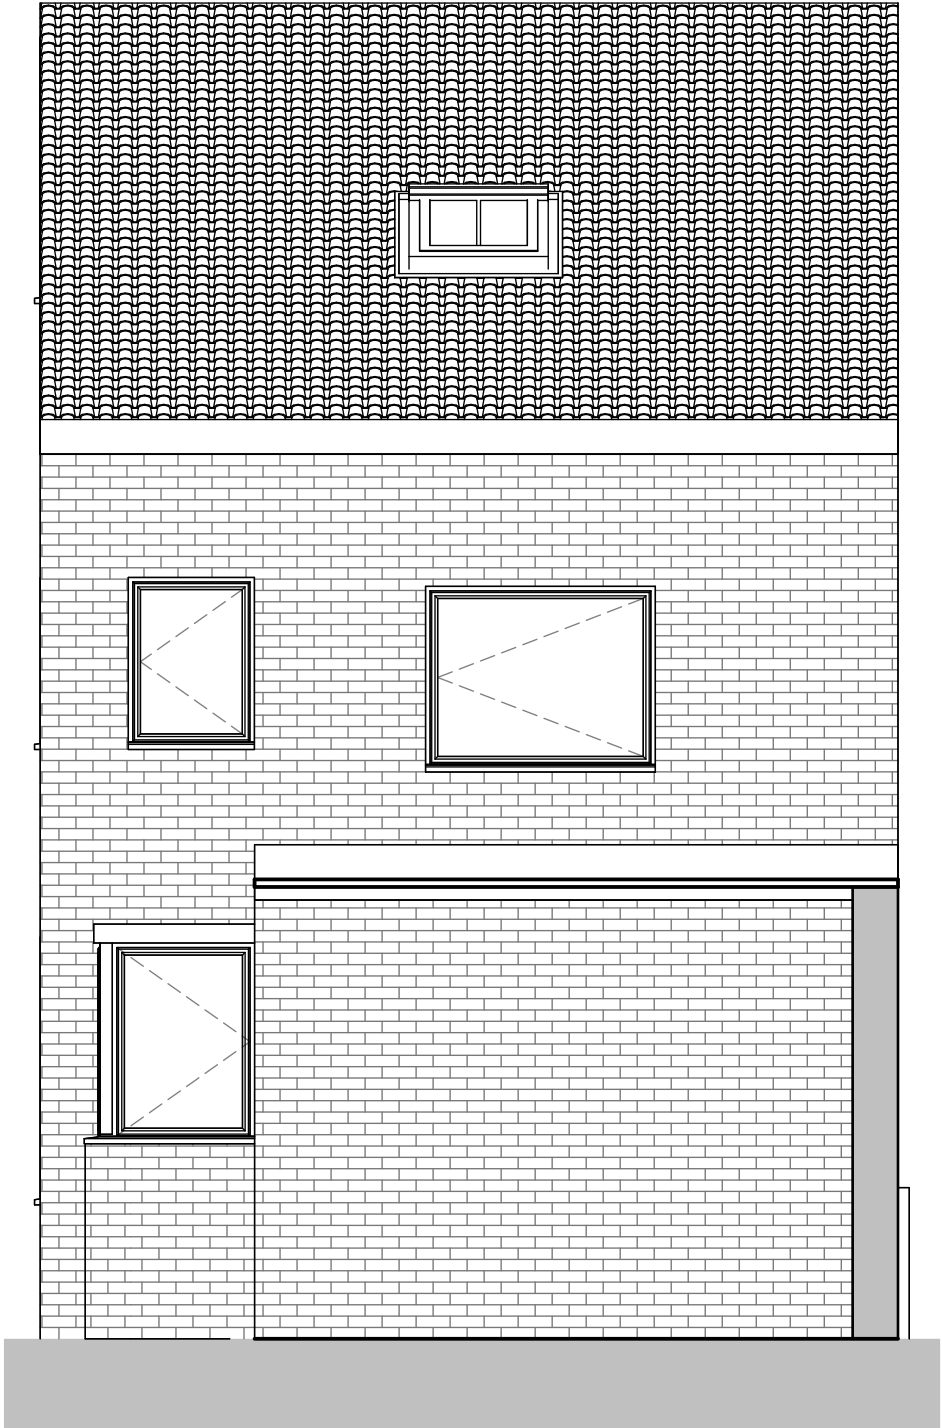

Existing North West Elevation (Rear)
1 : 50

Note-
All Dimensions Are
Approximate And TBC
On Site By Contractor



TREND
ARCHITECTURE
T: 01484 941051
plan@trendarchitecture.co.uk
www.trendarchitecture.co.uk

Project Name
16 Spaines Road, Huddersfield, HD2 2QA

Drawing Title:
Existing Elevations (Front&Rear)

Drawing Number: TR-A23-0902-004
Scale: 1 : 50@A3

Date: 08/01/24
Revision: F

Drawn By: AM
Checked by: JA

Reason For Issue:
Planning