




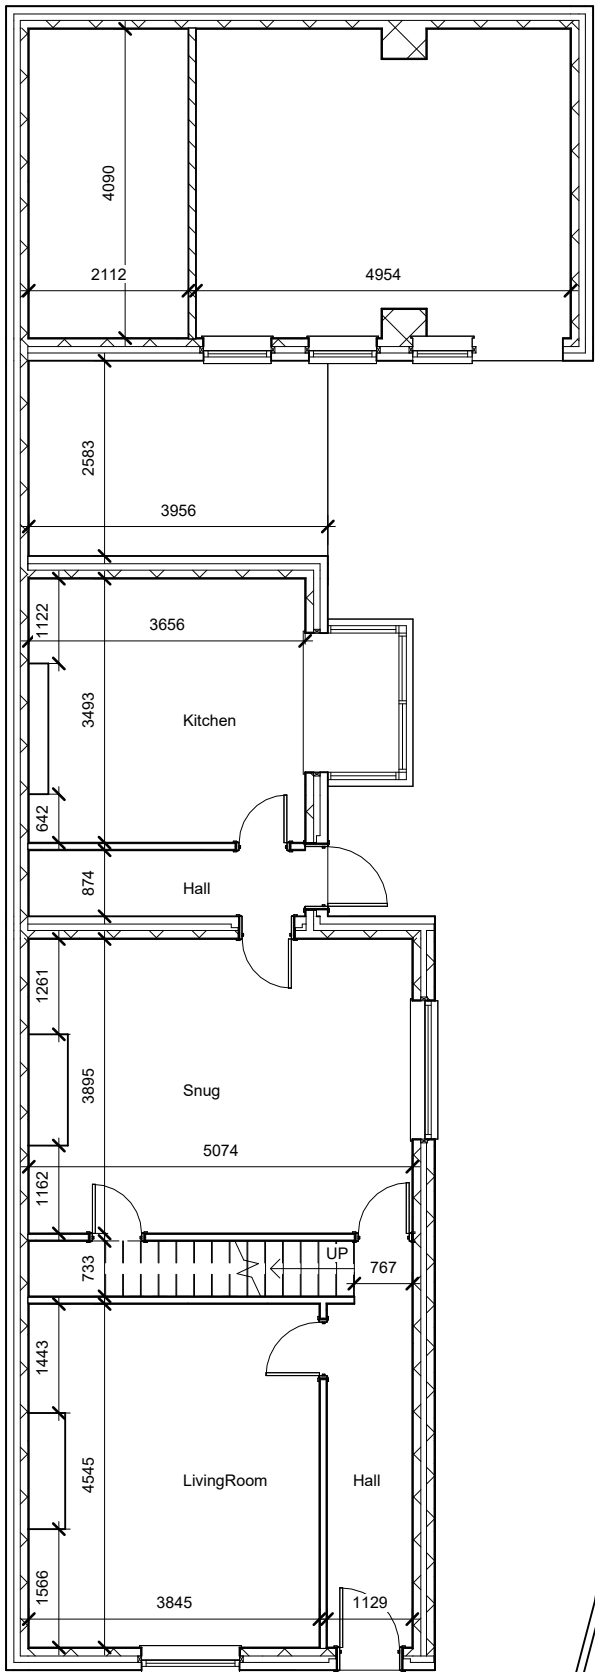

Existing Ground Floor Plan
1 : 100

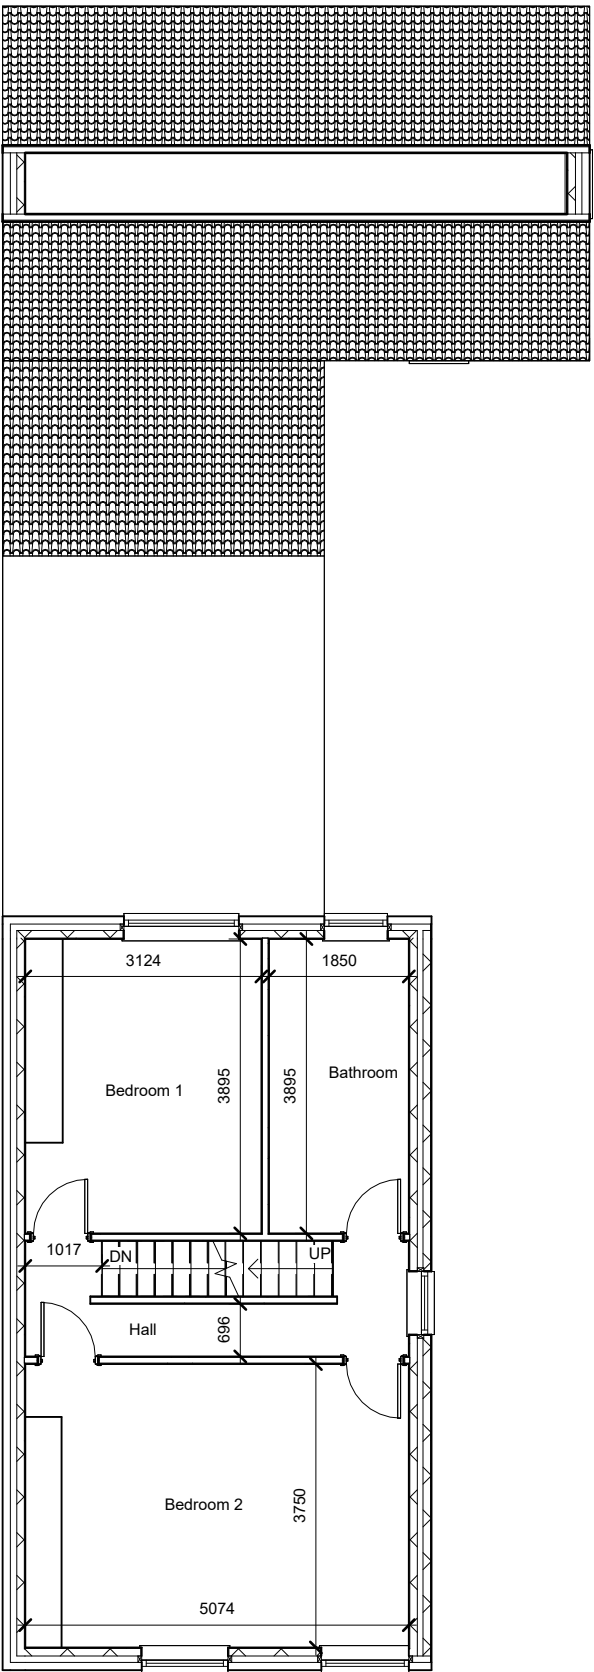

Existing First Floor Plan
1 : 100

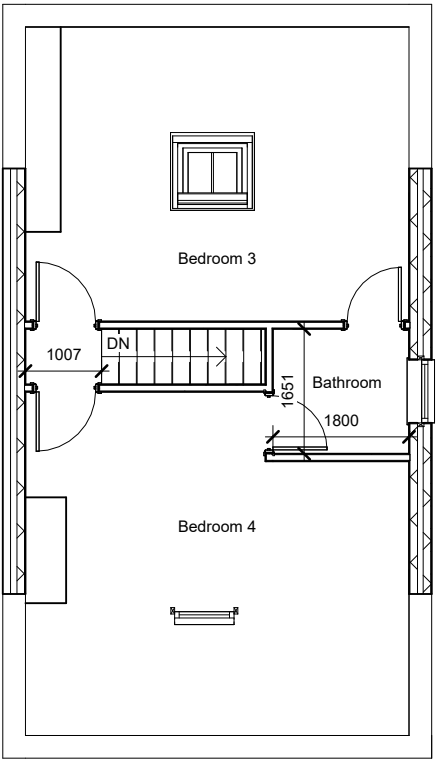

Existing Attic Plan
1 : 100

Note-
All Dimensions Are
Approximate And TBC
On Site By Contractor



Project Name
16 Spaines Road, Huddersfield, HD2 2QA

Drawing Title:
Existing Layout

Drawing Number: TR-A23-0902-002
Scale: 1 : 100@A3

Date: 08/01/24
Revision: F

Drawn By: AM
Checked by: JA

Reason For Issue:
Planning