


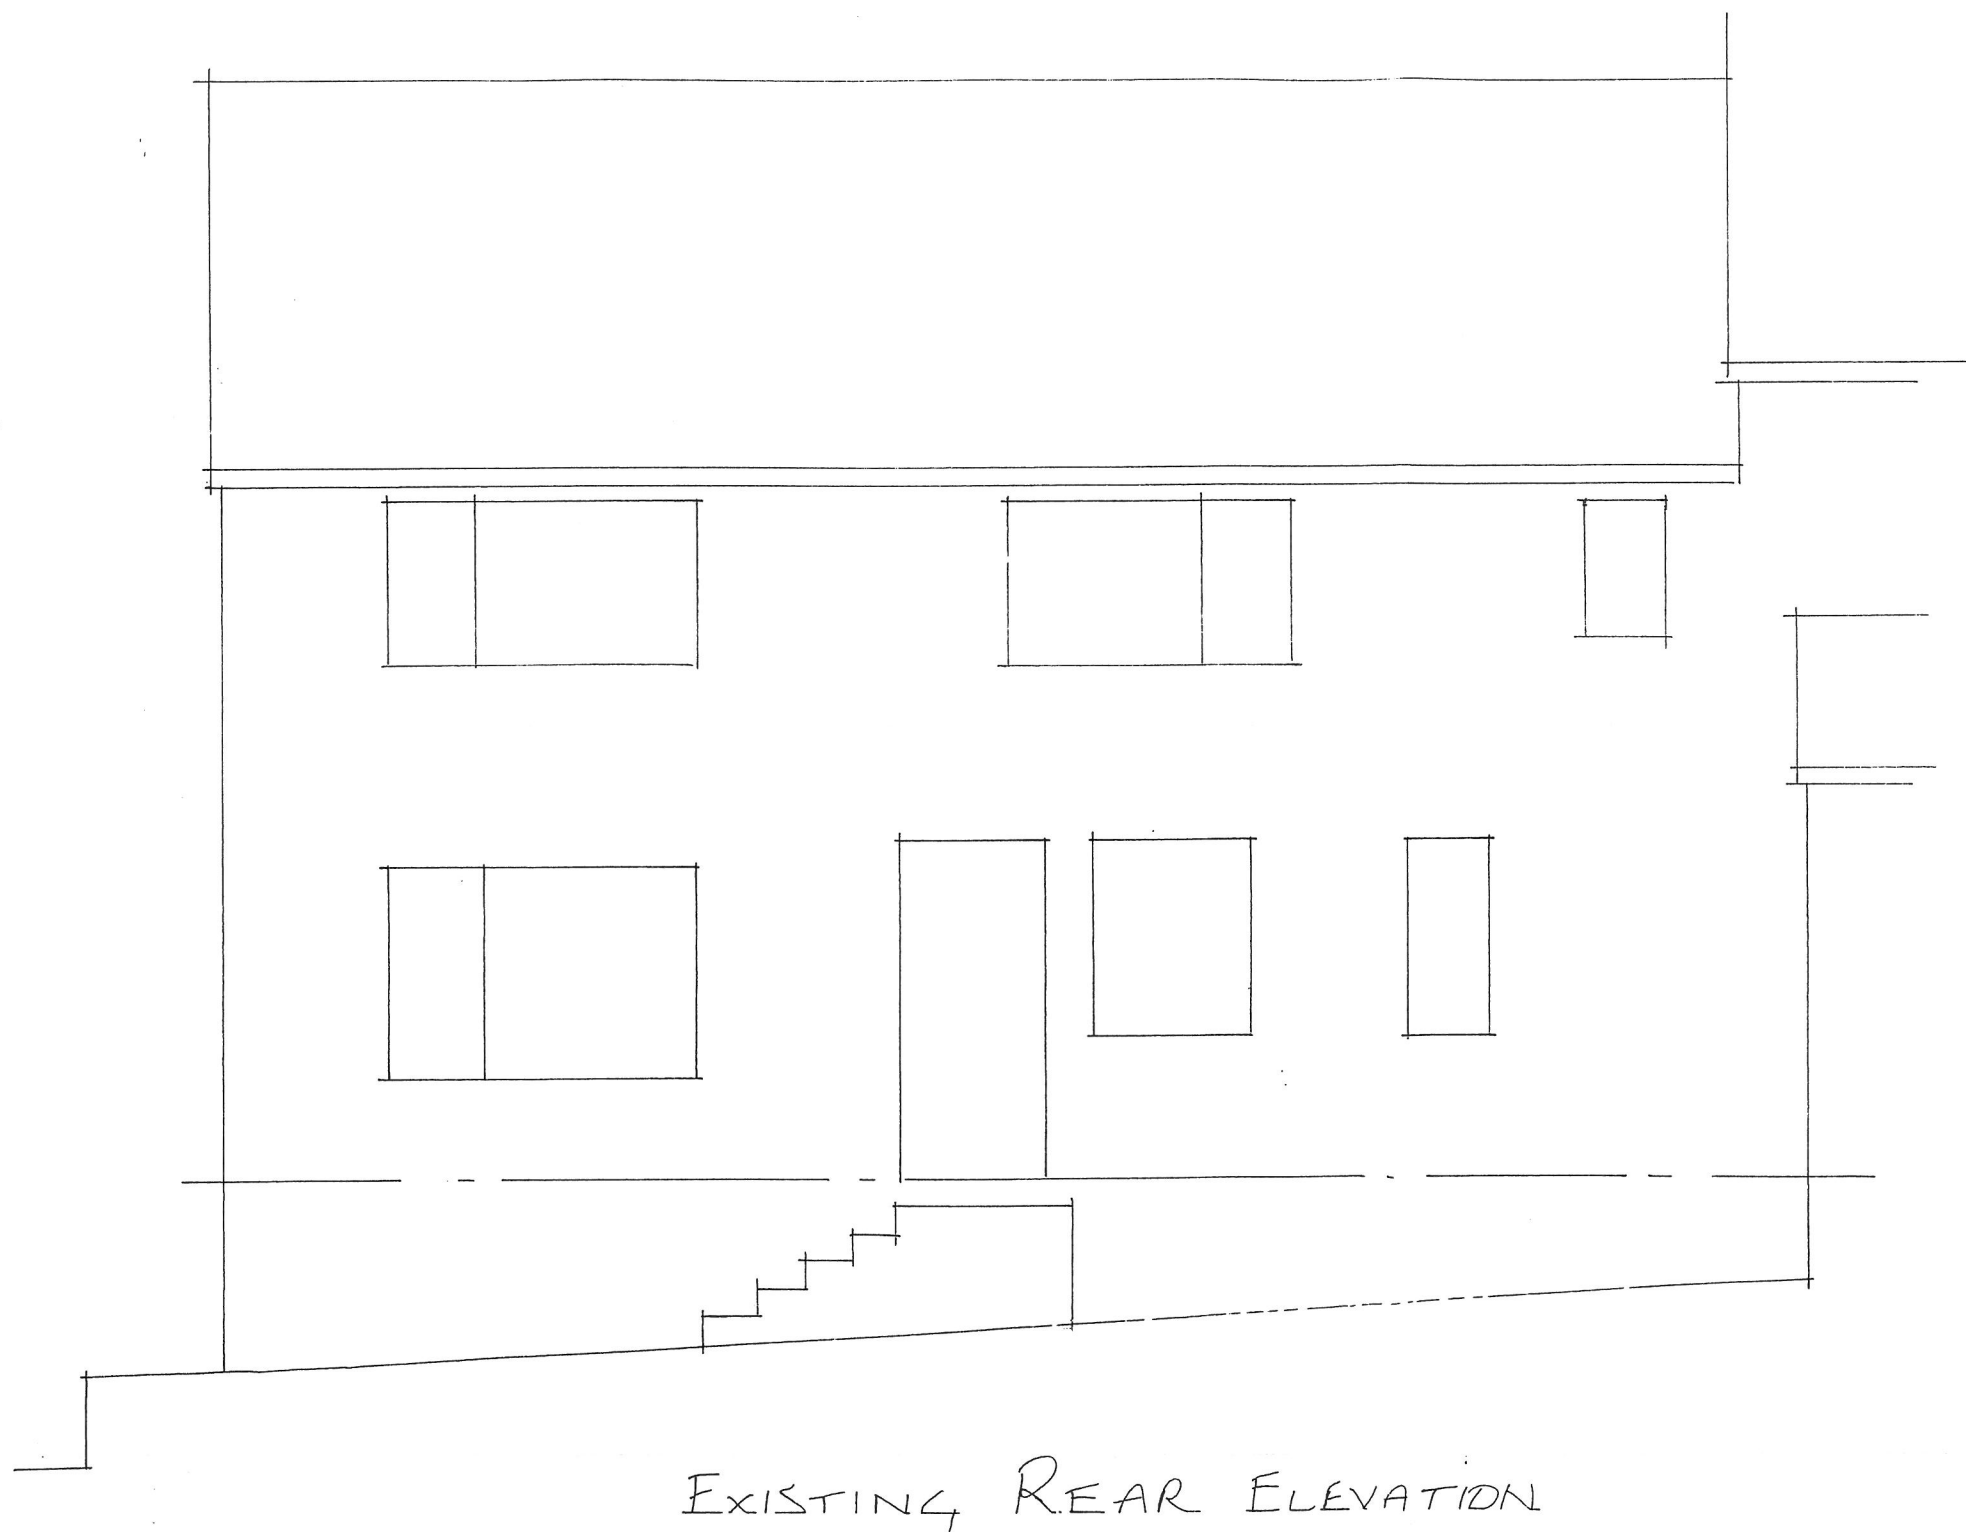

EXISTING REAR ELEVATION

A		
	Date	Revisions
 J.A. OLDROYD & SONS LTD THE BARN, 3 PRIMROSE LANE HIGHTOWN, LIVERSEDGE WEST YORKSHIRE, WF15 6NS TEL : 01274 865127 email: mr.oldroyd@yahoo.co.uk CHARTERED BUILDING SURVEYOR		
<u>Client</u> MR R. IQBAL		
<u>Address</u> 2 GREAT WOOD ST. BATLEY		
<u>Drawing Title</u> EXISTING		
scale 1:50		
date SEP '22		drawn by
Drg No 22/133		Rev