


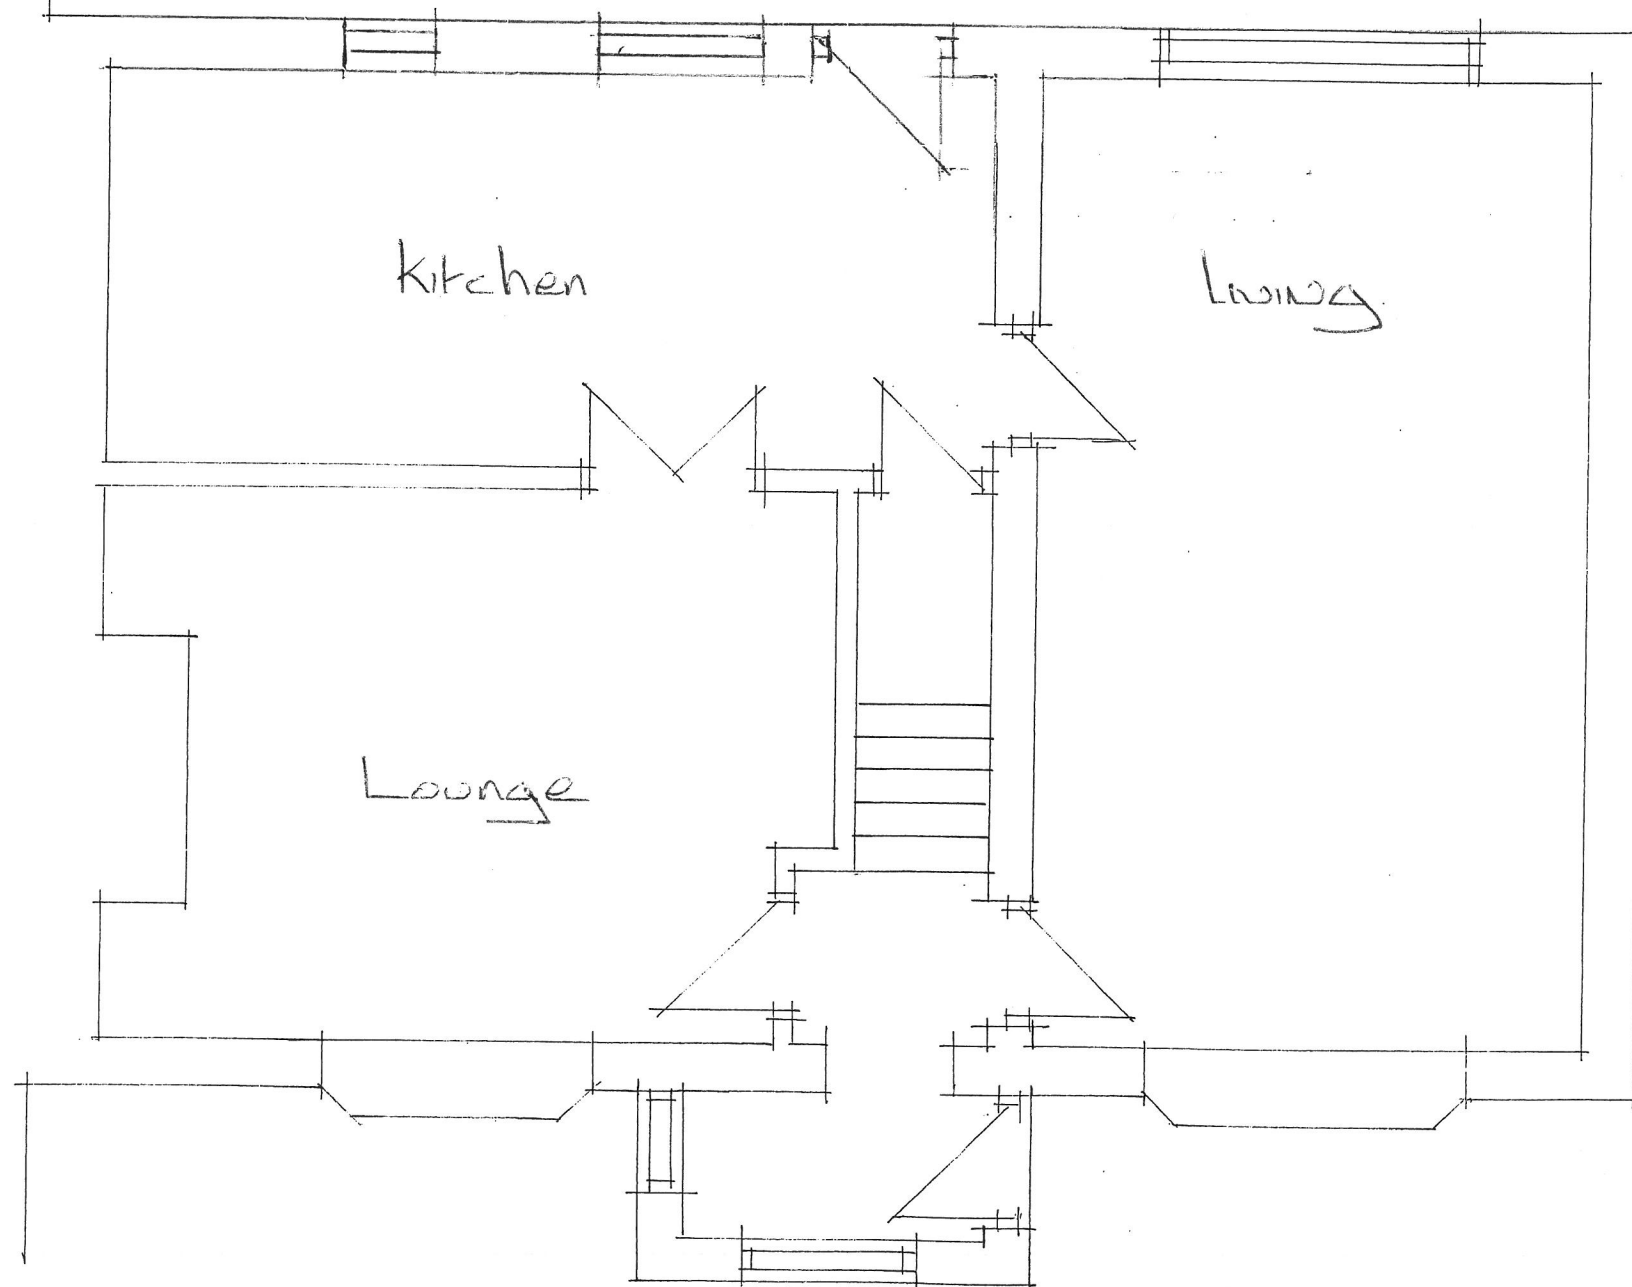

PLAN

EXISTING FLOOR PLAN

SCALE 1:50

DWG NO. 23/88