


424 SITE PLAN
SCALE 1:500
DRG No 23/139

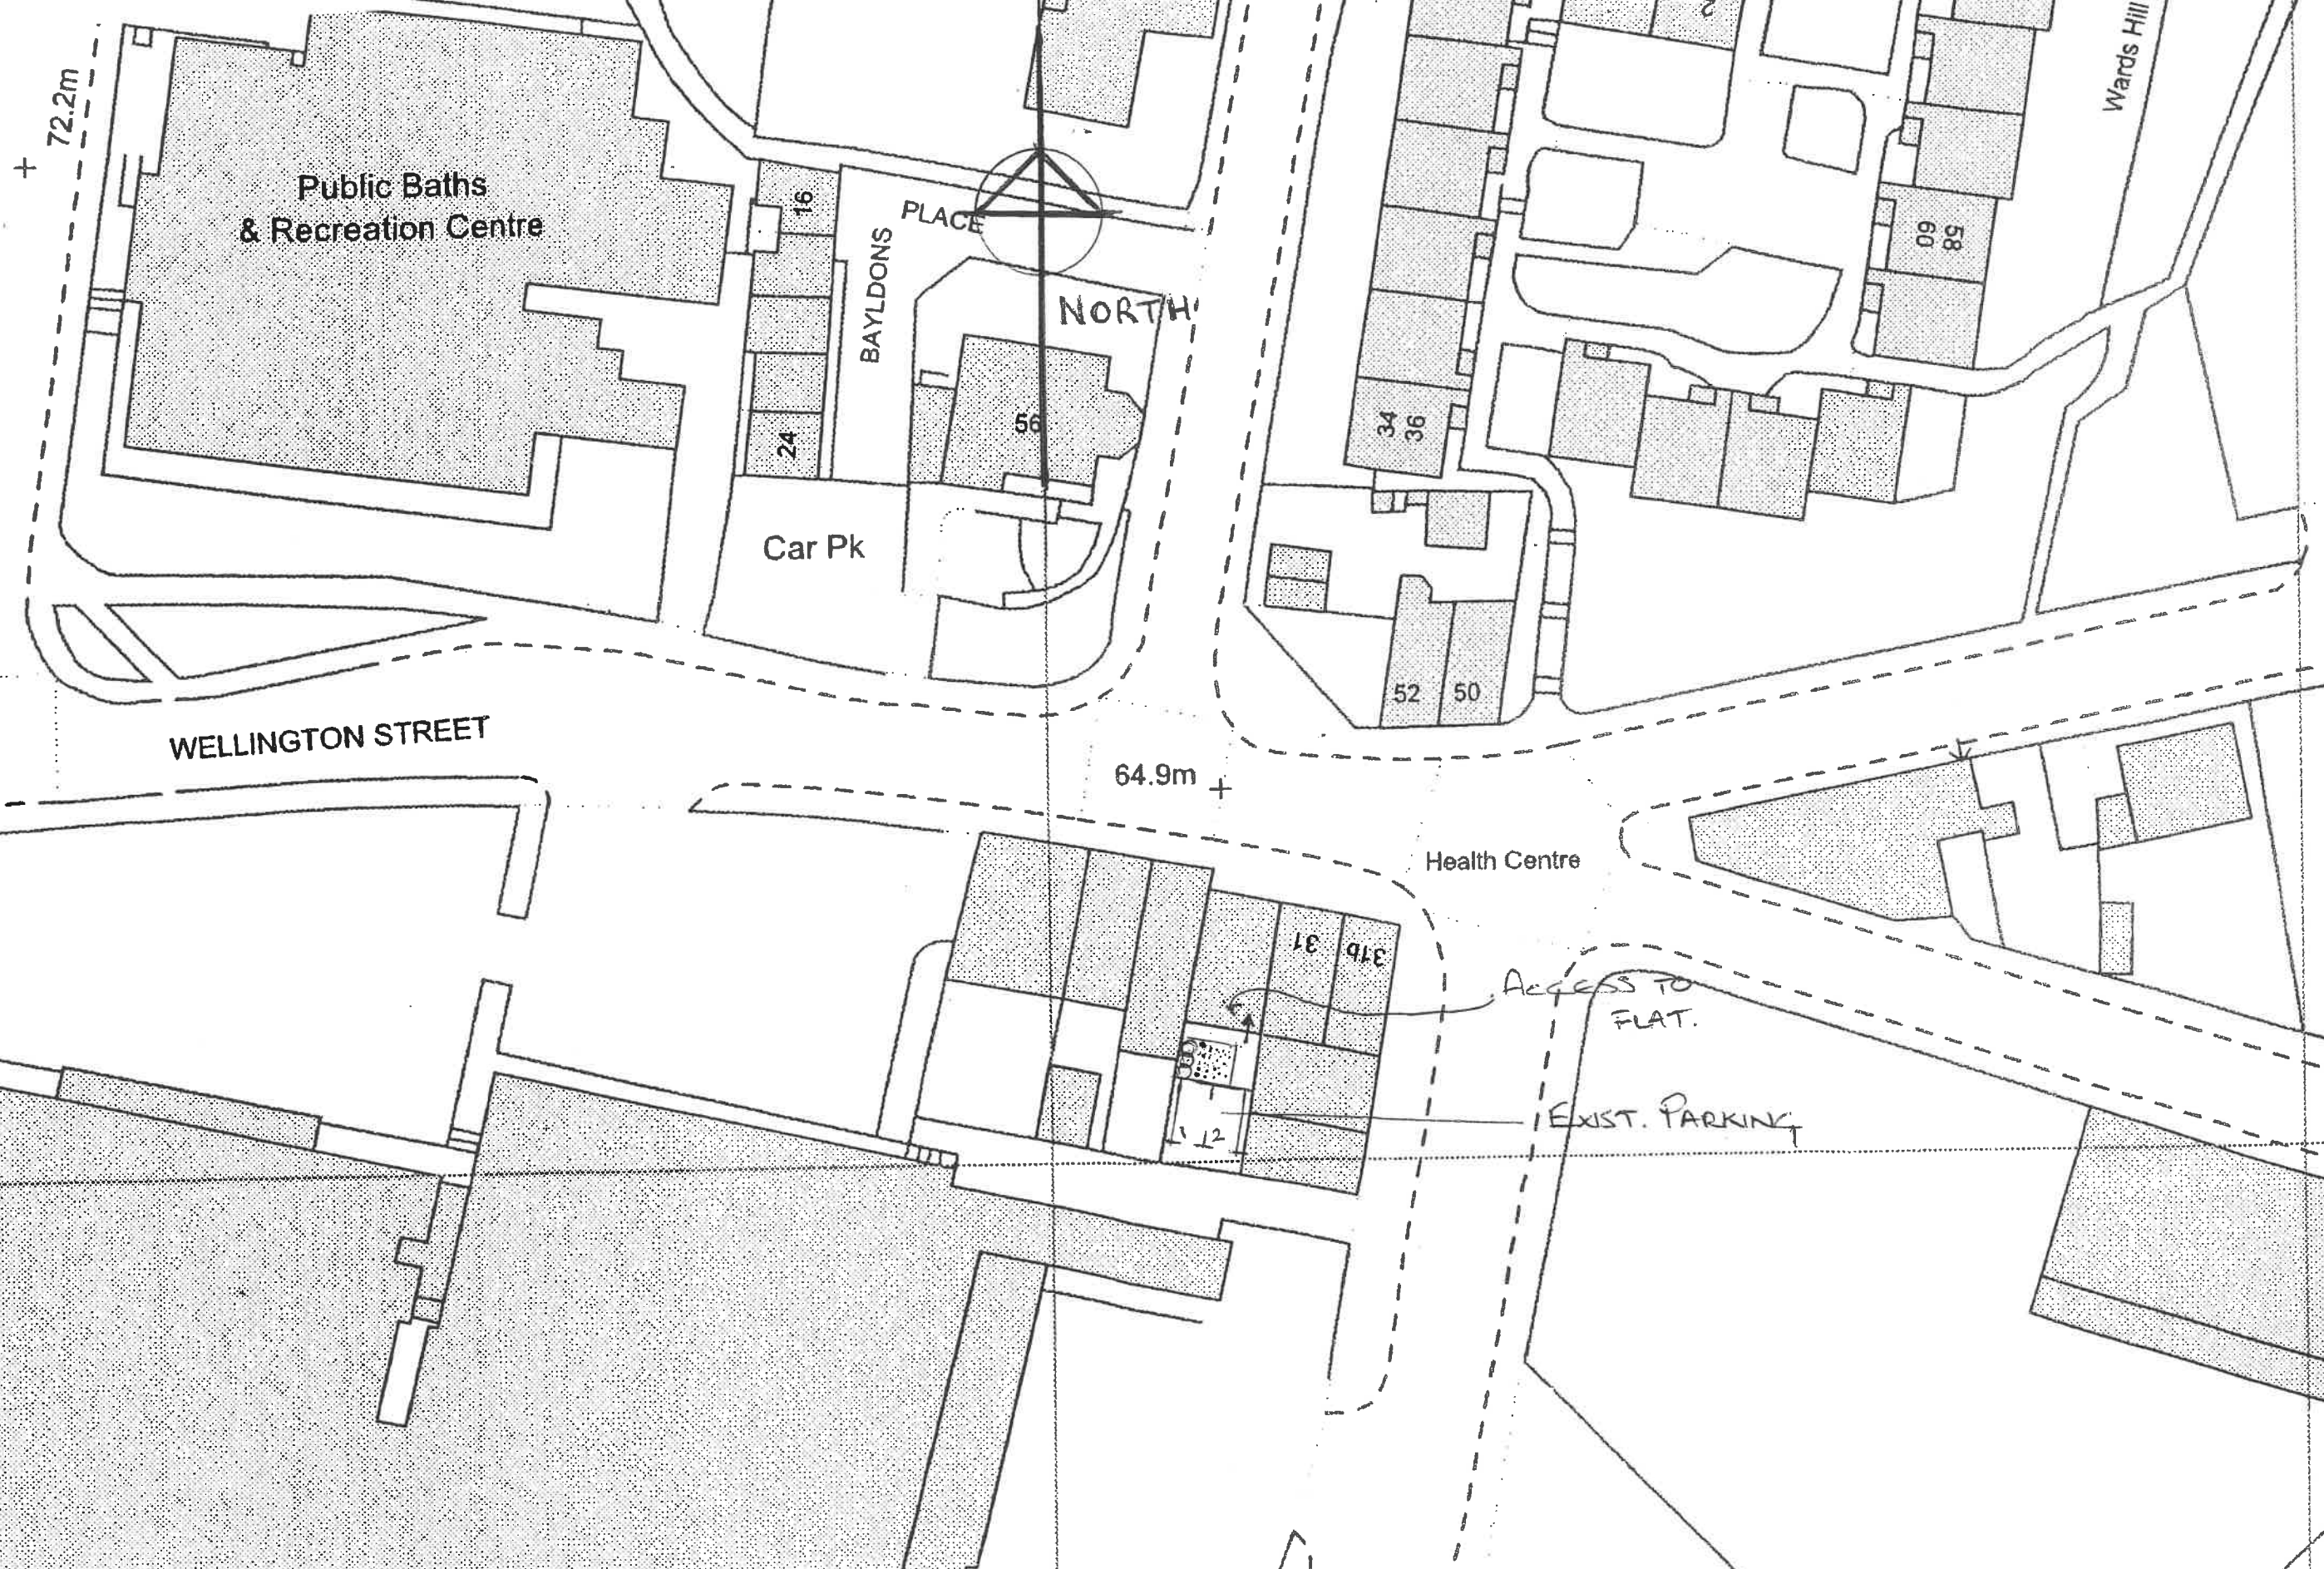

4240.00m