

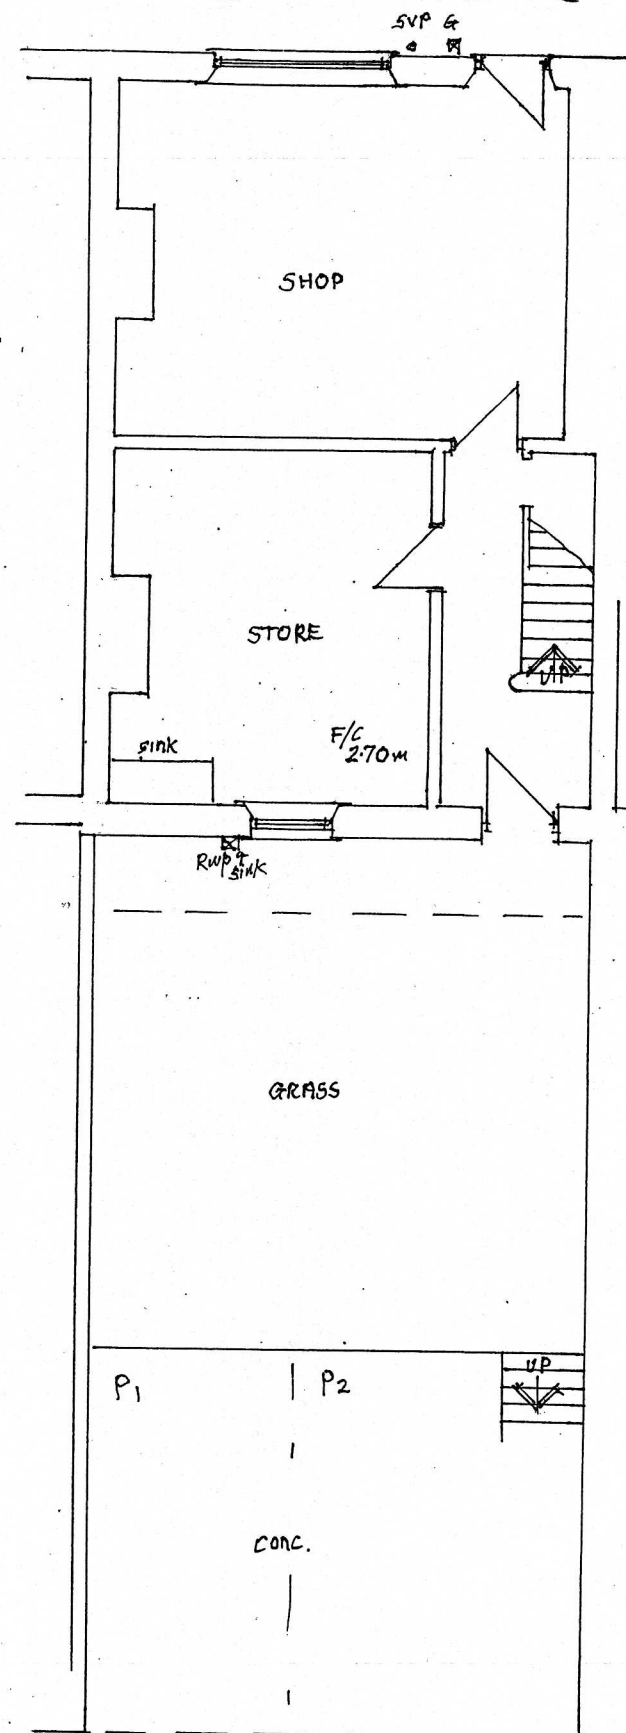


GROUND FLOOR

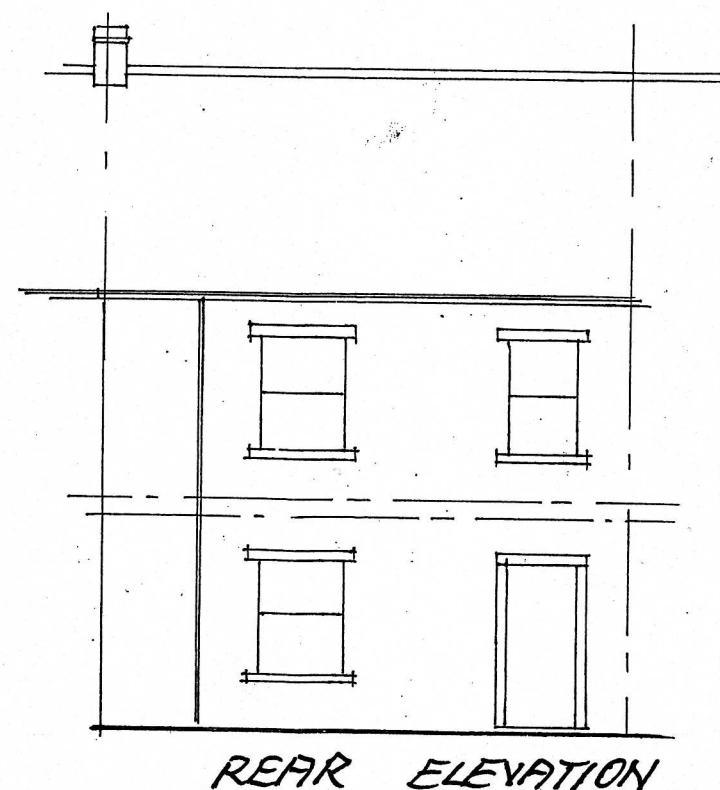

FIRST FLOOR

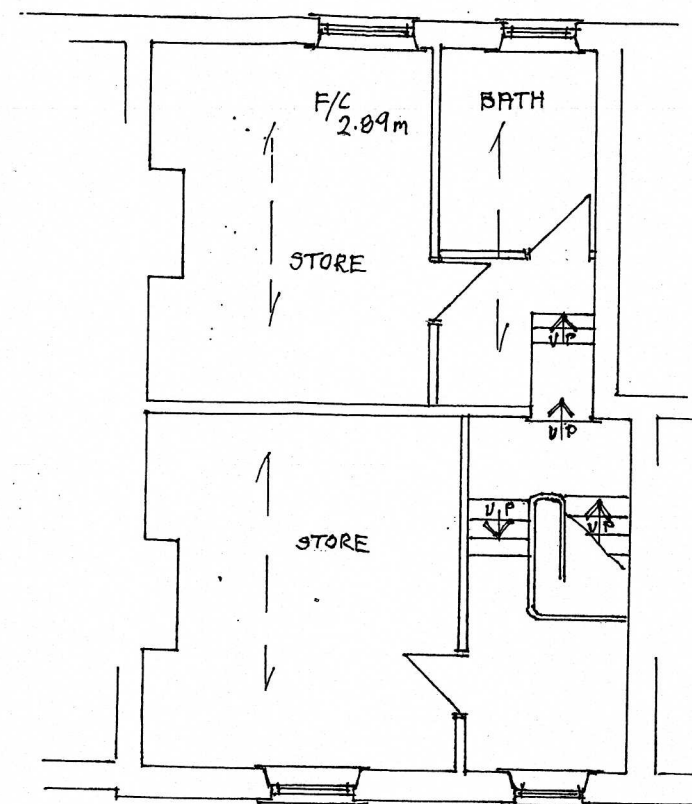

REAR ELEVATION

A	
Date	Revisions
 J.A. OLDROYD & SONS LTD THE BARN, 3 PRIMROSE LANE HIGHTOWN, LIVERSEDGE WEST YORKSHIRE, WF15 6NS TEL : 01274 865127 email: mr.oldroyd@yahoo.co.uk	
Client AMEN TALHAD	
Address 33 WELLINGTON ST. BATLEY WF17 5JE	
Drawing Title EXISTING FLOOR PLANS & ELEVATION	
scale 1:100	
date OCT. '23 drawn by	
Drg No 23/139/A	Rev