



SOUTH WEST ELEVATION 1/100




SOUTH EAST ELEVATION 1/100



NORTH EAST ELEVATION 1/100



NORTH WEST ELEVATION 1/100

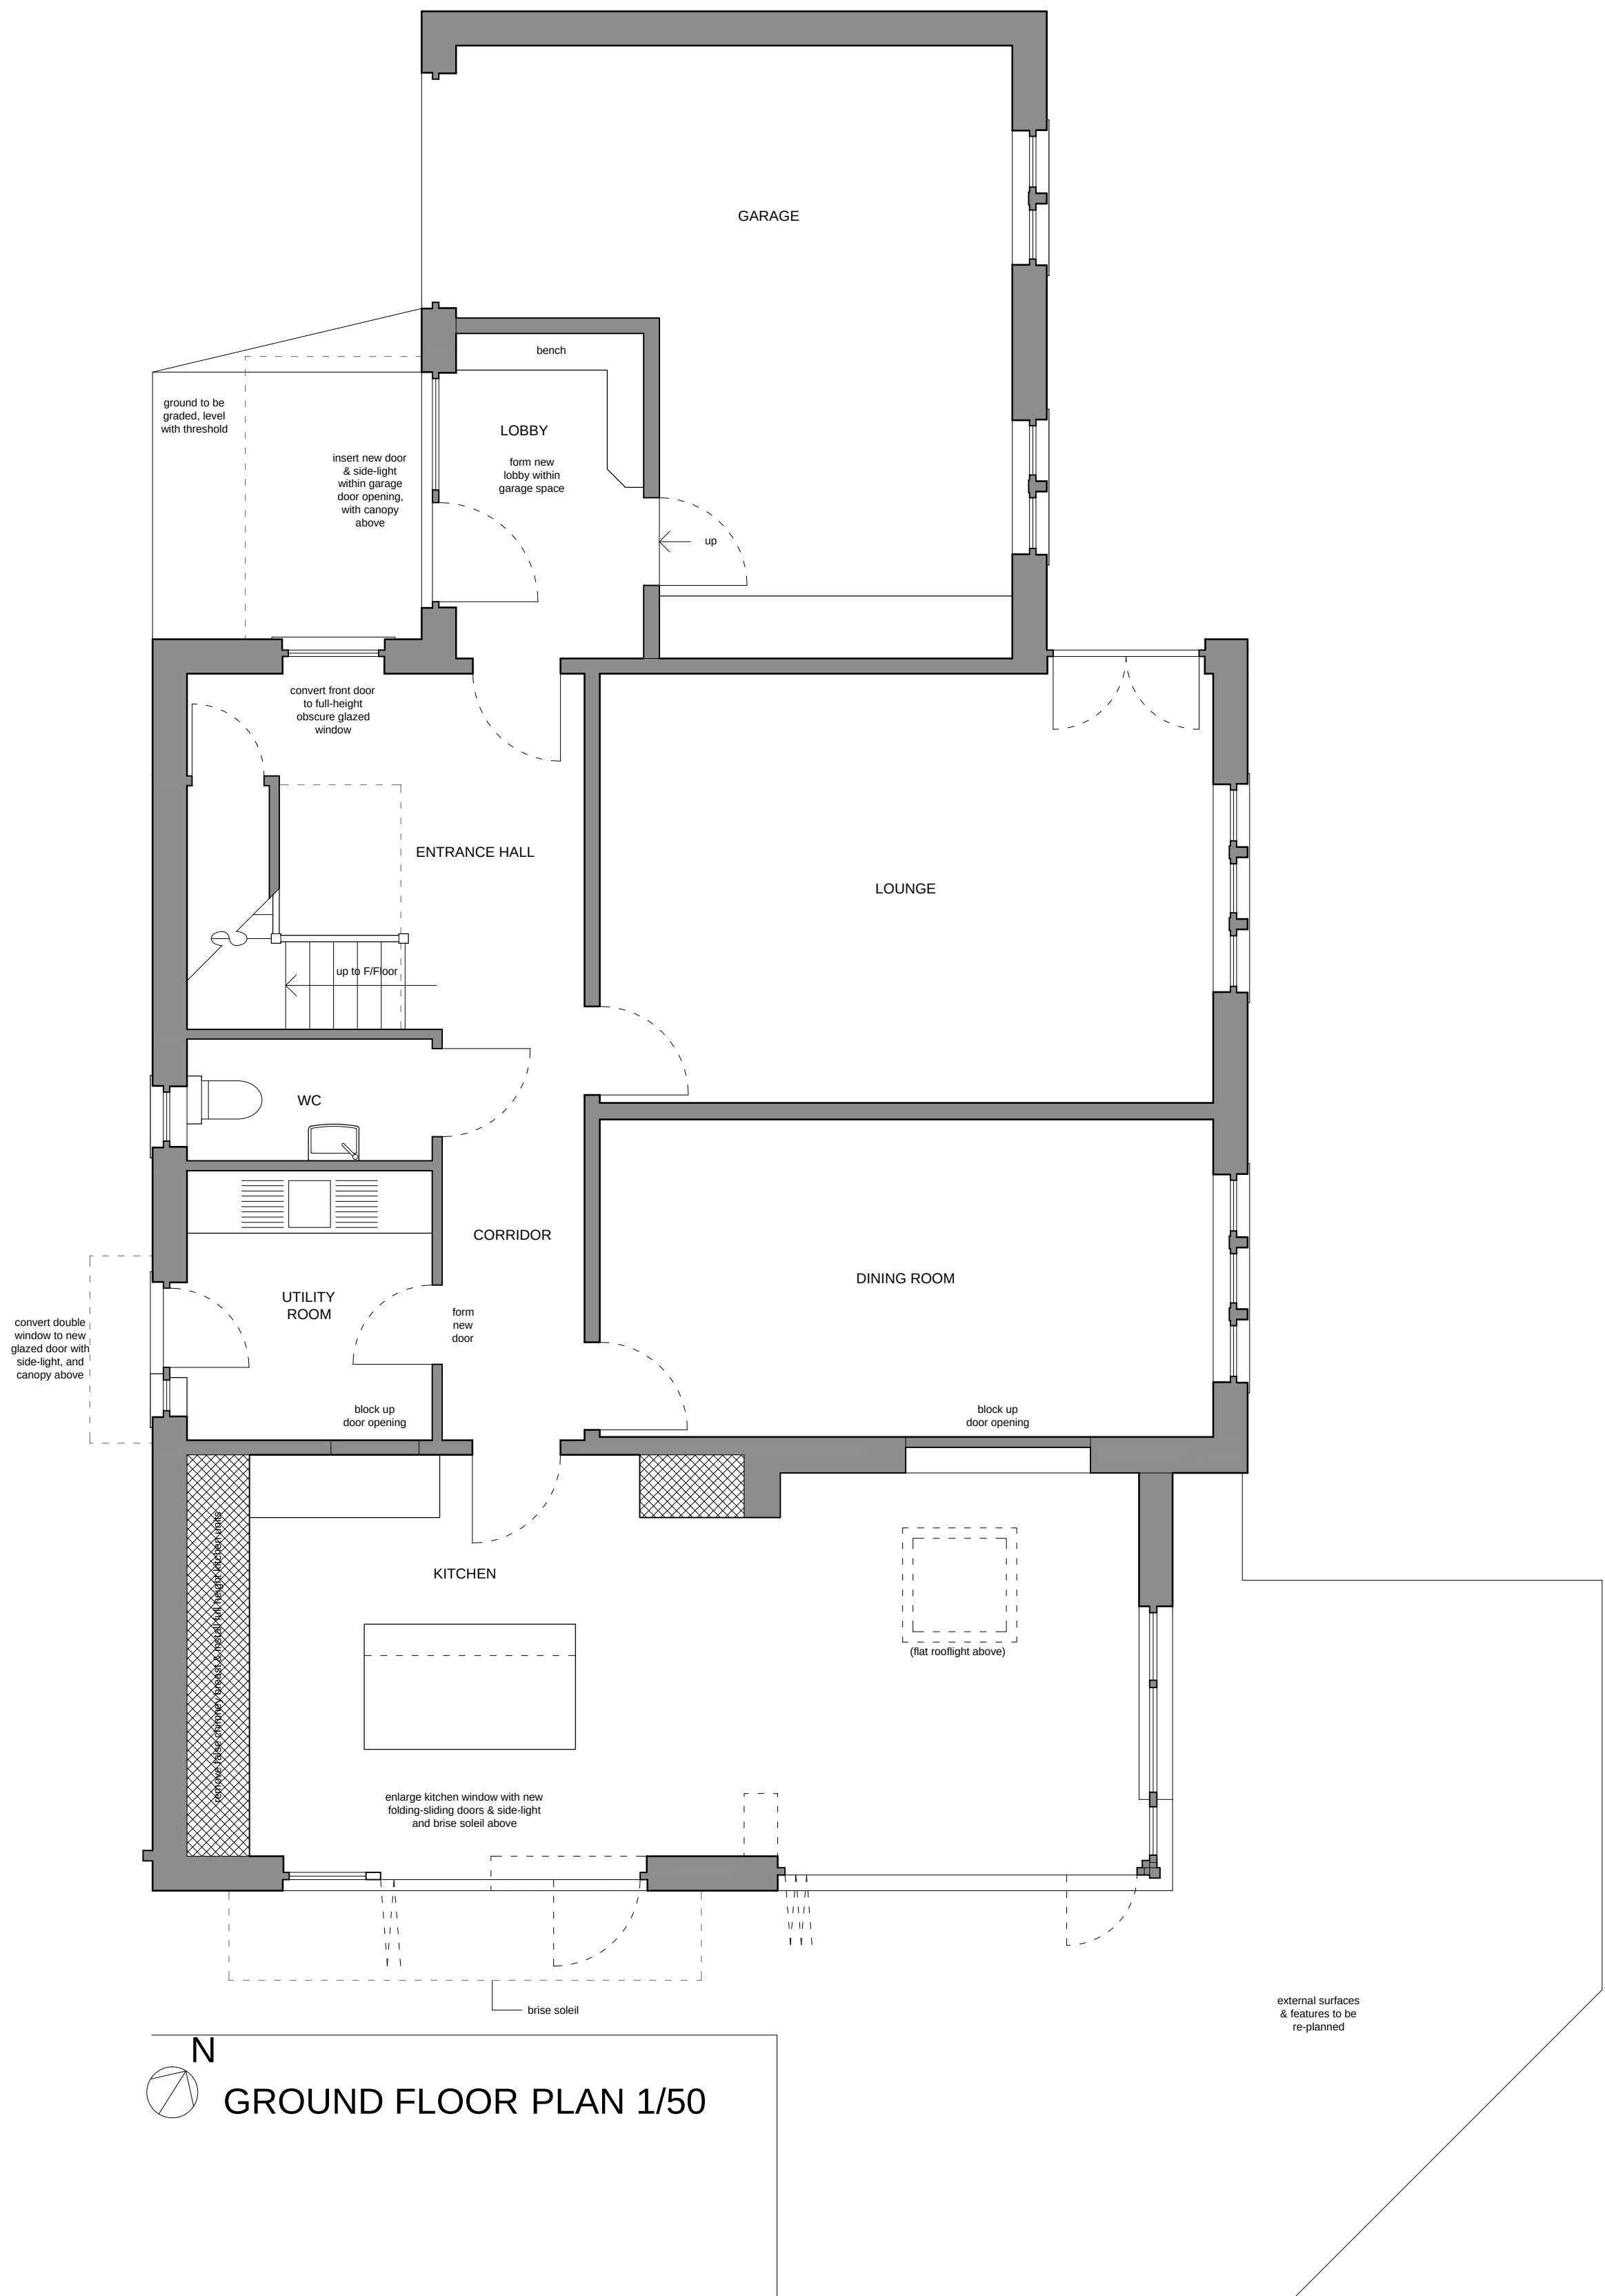

N
GROUND FLOOR PLAN 1/50

Rev. F: 14/09/2023: Alterations to door configuration.
Rev. E: 14/09/2023: Alterations to extension width & roof.
Rev. D: 31/08/2023: Alterations to extension form.
Rev. C: 22/08/2023: Alterations to extension form.
Rev. B: 30/06/2023: Minor alterations.
Rev. A: 28/06/2023: Minor alterations.

HAWDON RUSSELL
ARCHITECTS
Royal Institute of British Architects 01422 834291
RIBA Chartered Practice info@bra86.com
Established 1986 S2 Wharf Street, Sowerby Bridge, HG6 2AE

Proposal Extension & Alterations at:
2 Millwright Close
Marsden, Huddersfield, HD7 6EQ

Scale: AS SHOWN (at A1) Drawing Number: Revision:
Date: June 2023 **37/2431/04F**
Drawn: R.J.H.

This drawing, together with the design it illustrates, is copyright, and may not be reproduced in any form, without the written consent of the Architect.
DO NOT SCALE OFF THIS DRAWING EXCEPT FOR PRICING PURPOSES OR FOR DETERMINATION OF BASIC LAYOUT.
ONLY FIGURED DIMENSIONS TO BE USED; ALL DIMENSIONS TO BE CHECKED ON SITE.