




SOUTH WEST ELEVATION




SOUTH EAST ELEVATION



NORTH EAST ELEVATION

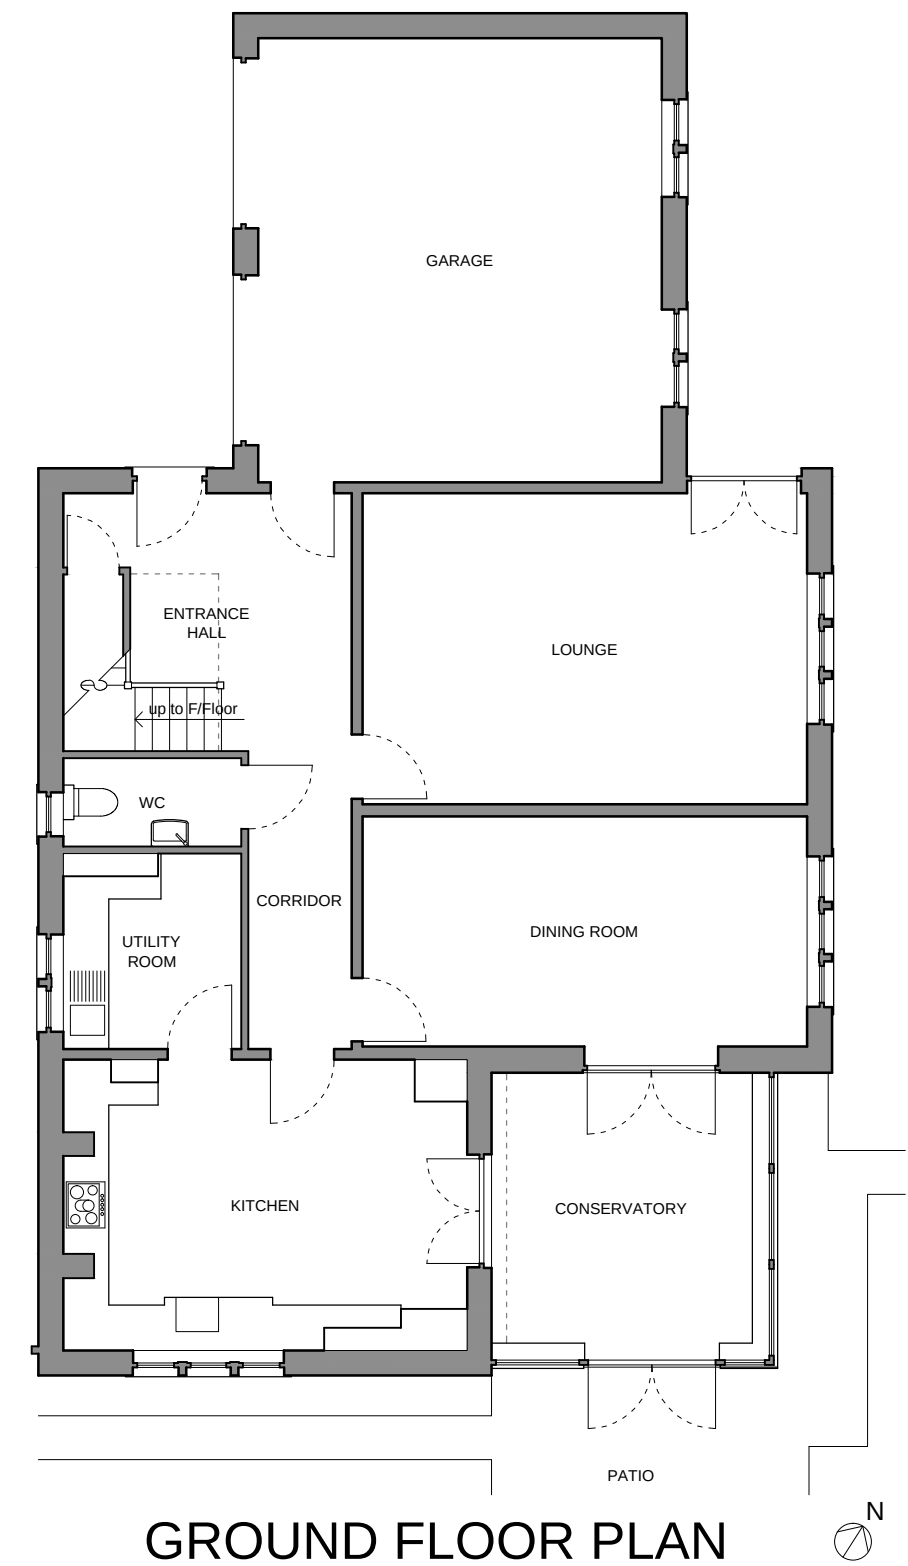

GROUND FLOOR PLAN

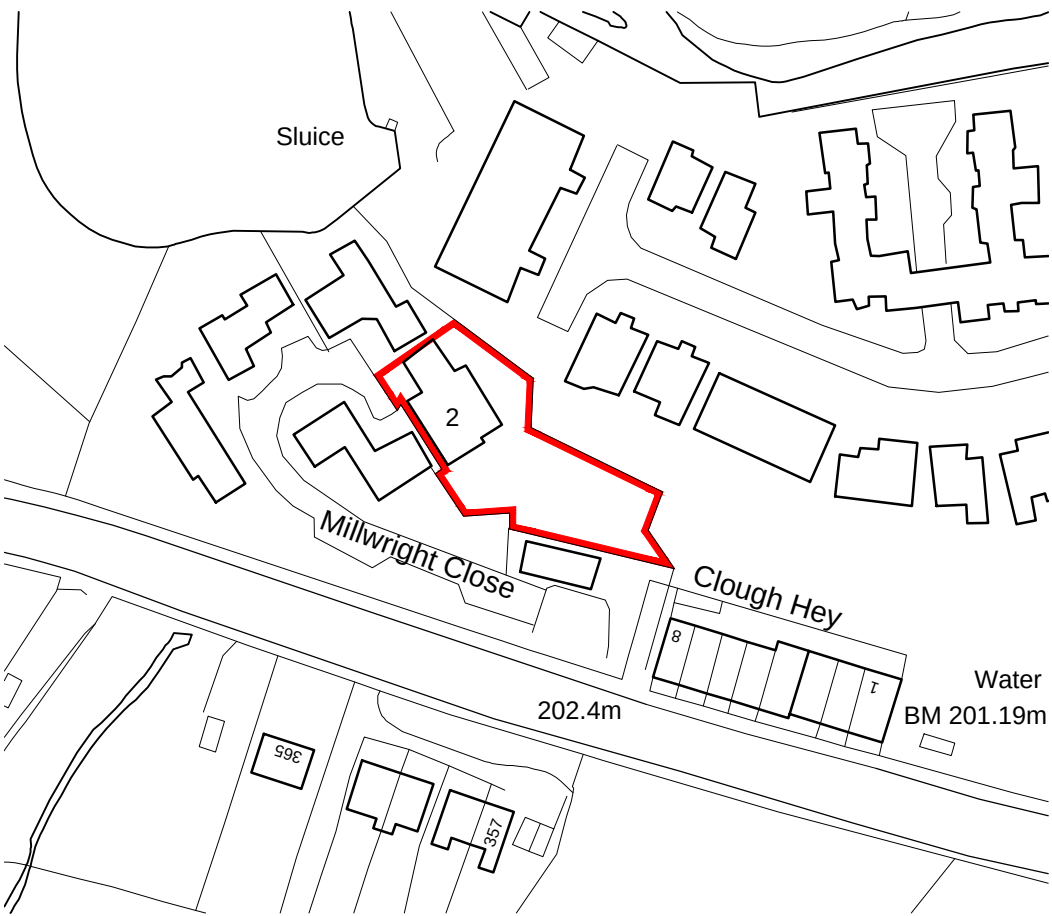

N LOCATION PLAN 1/1250

Reproduced from the Ordnance Survey's map with the permission of the Controller of Her Majesty's Stationery Office, Crown copyright reserved. Licence no. AR183873 Hawdon Russell Architects, 52 Wharf Street, Sowerby Bridge, West Yorkshire HX6 2AE.

Rev. A: 17/07/2023: Red line added to location plan.

HAWDON RUSSELL
ARCHITECTS

Royal Institute of British Architects
RIBA Chartered Practice
Established 1986

01422 834291
info@hra86.com
52 Wharf Street, Sowerby Bridge, HX6 2AE

Proposed Extension & Alterations at: 2 Millwright Close Marsden, Huddersfield, HD7 6EQ	Scale: 1/100 (at A2) Date: April 2023 Drawn: RJH	Drawing Title: AS EXISTING: PLAN & ELEVATIONS
Drawing Number: 37/2431/01A	Revision: This drawing, together with the design it illustrates, is copyright, and may not be reproduced in any form, without the written consent of the Architect. DO NOT SCALE OFF THIS DRAWING EXCEPT FOR PRICING PURPOSES OR FOR DETERMINATION OF BASIC LAYOUT: ONLY FIGURED DIMENSIONS TO BE USED; ALL DIMENSIONS TO BE CHECKED ON SITE.	