
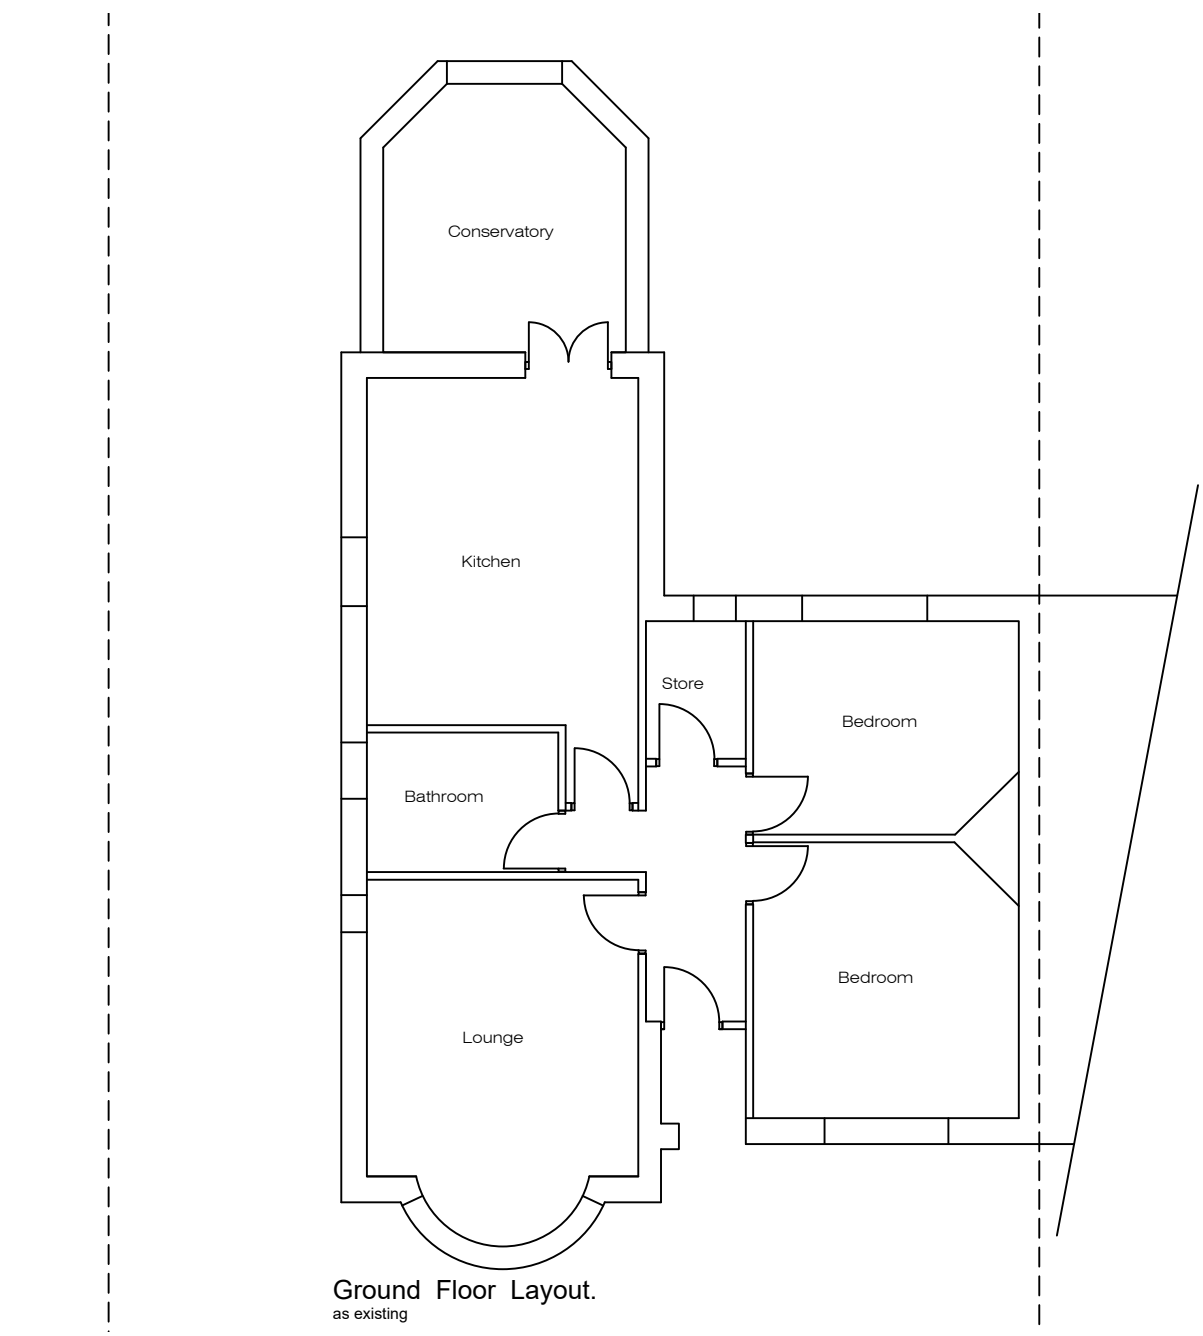


Front Elevation.
as existing

Side Elevation.
as existing

Rear Elevation.
as existing

Side Elevation.
as existing


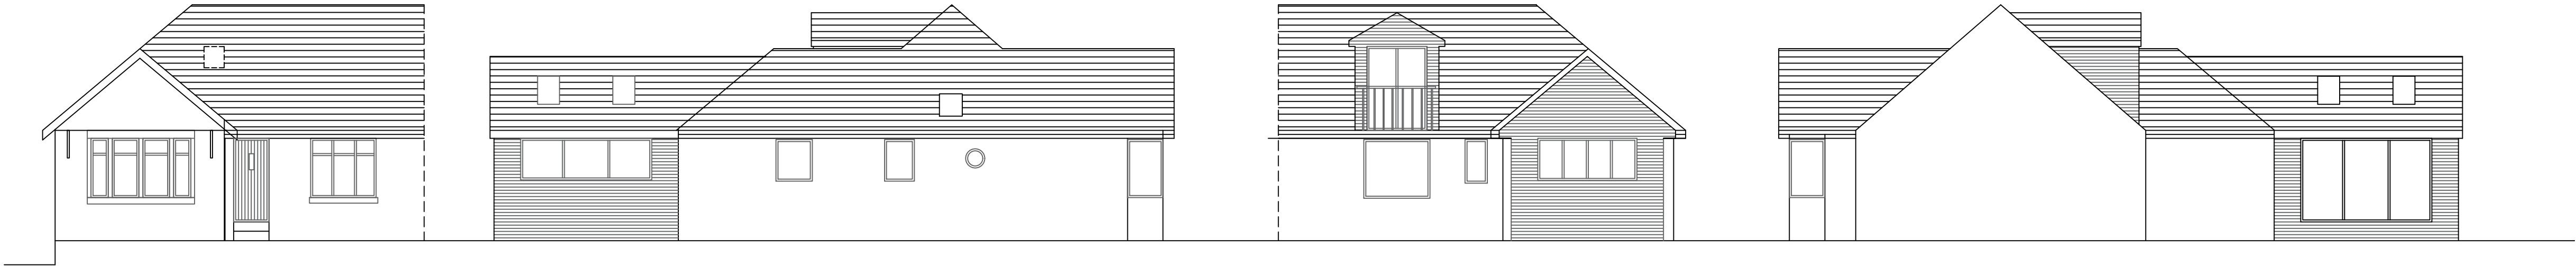


Front Elevation.
as proposed


Side Elevation.
as proposed

Rear Elevation.
as proposed

Side Elevation.
as proposed

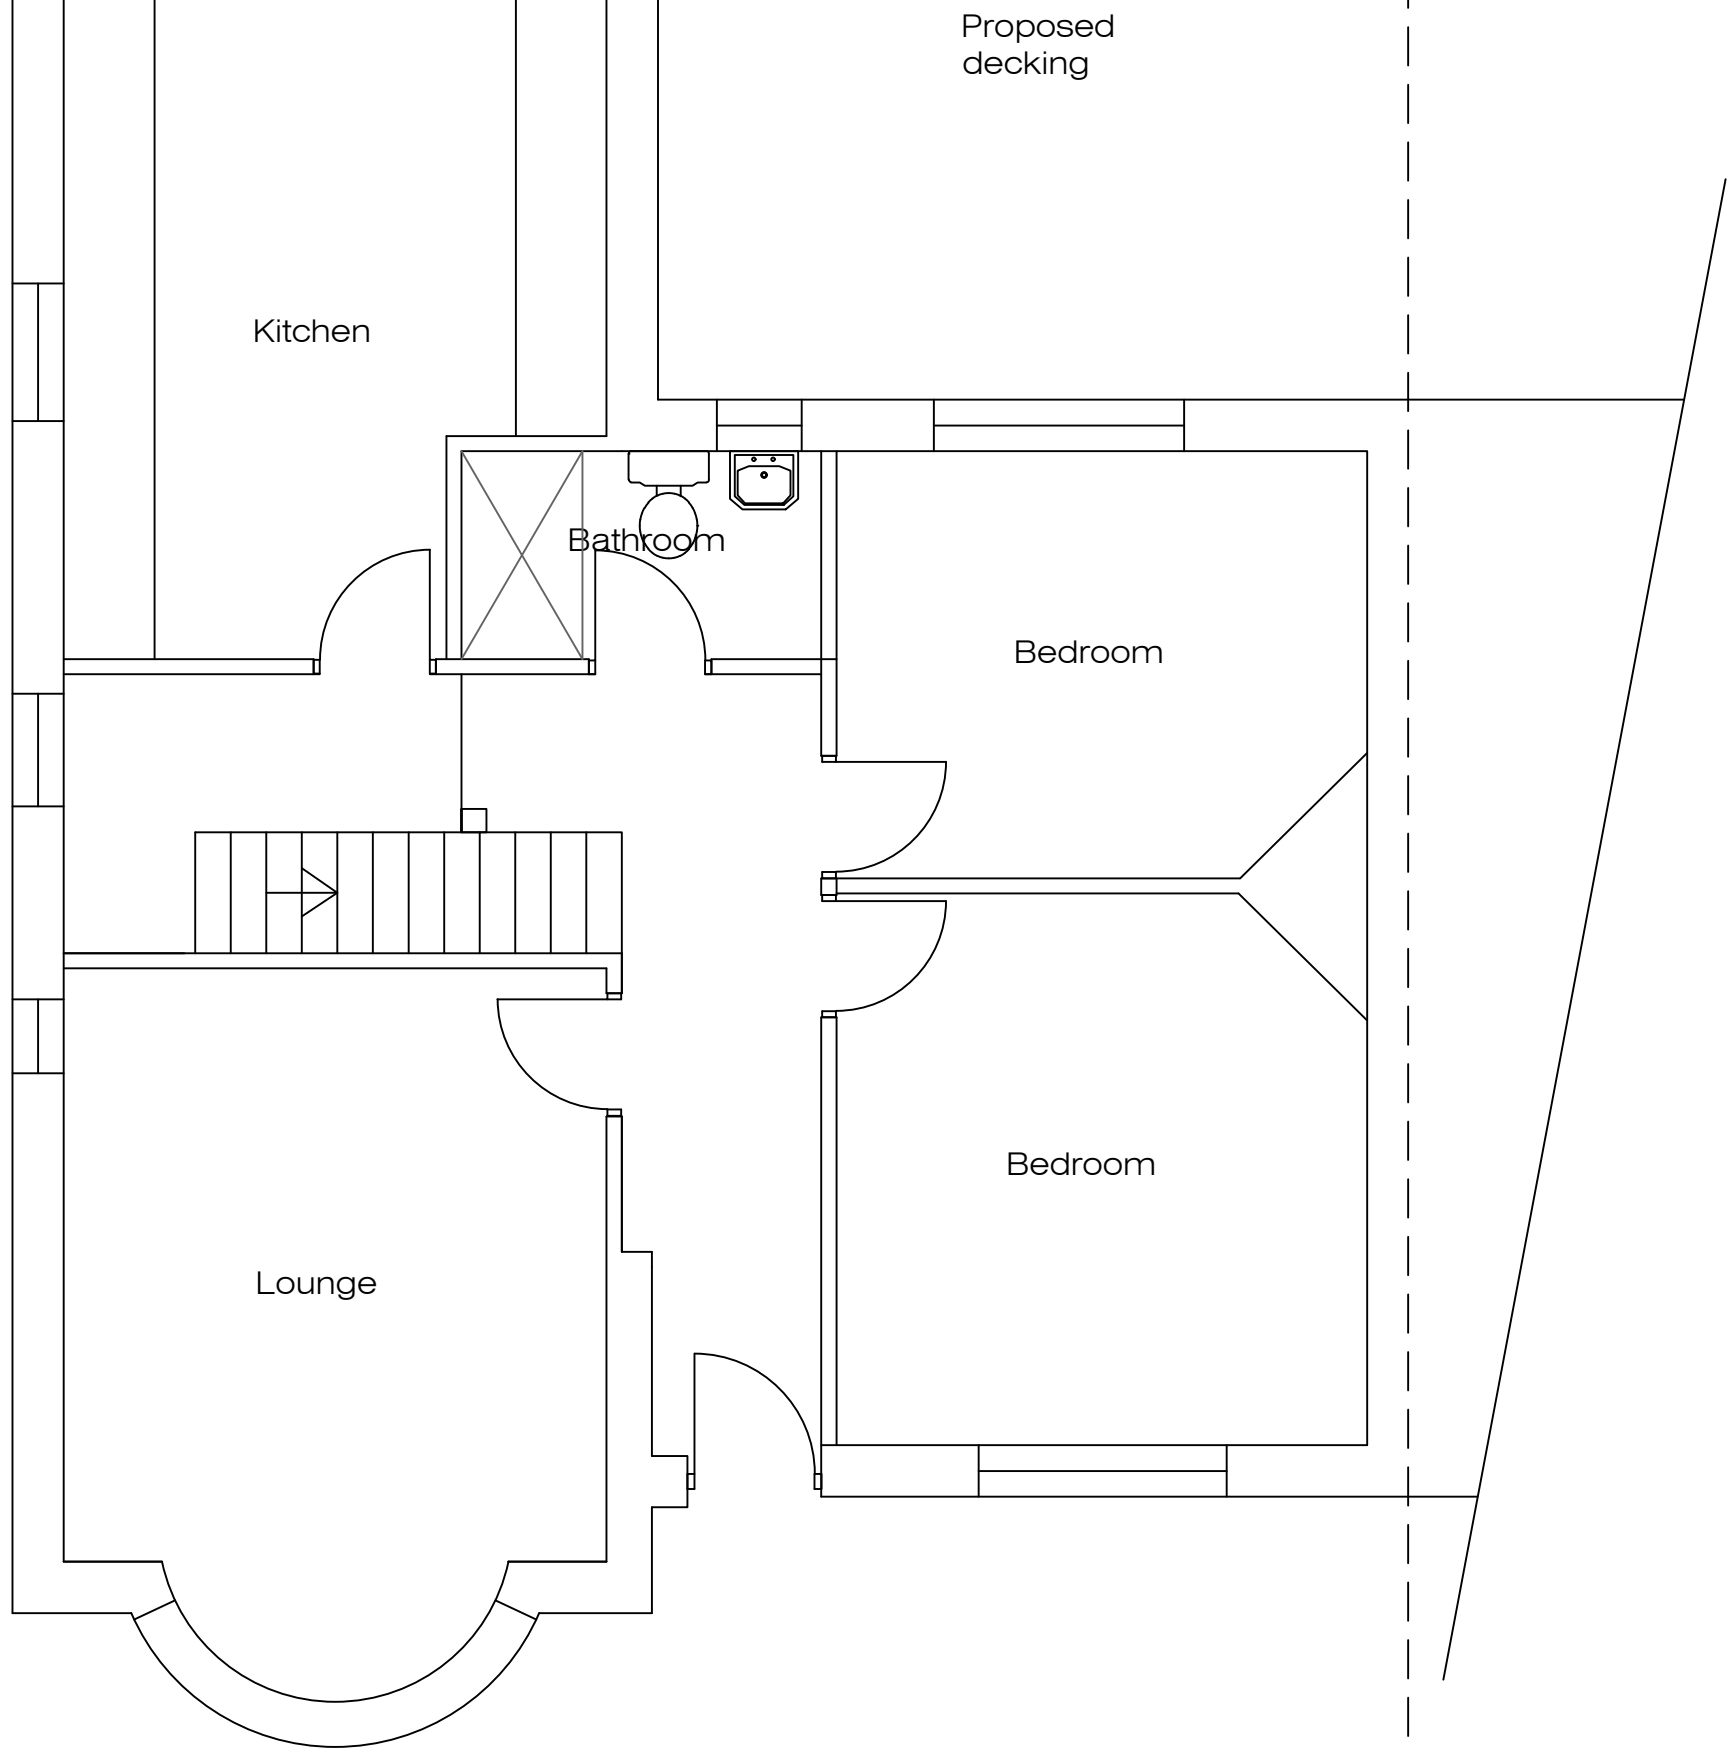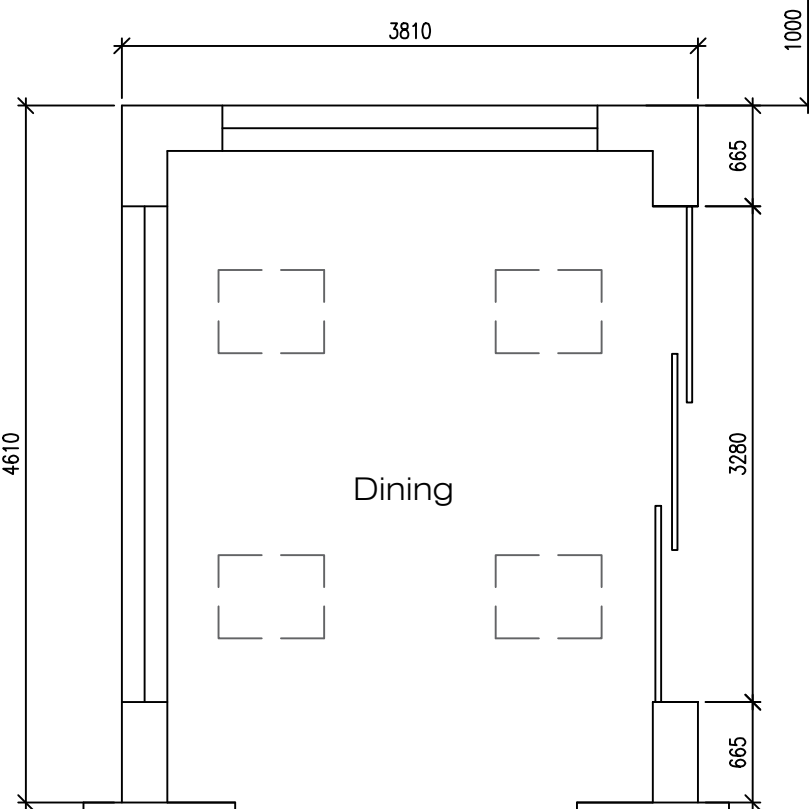

Ground Floor Layout.
as Proposed.

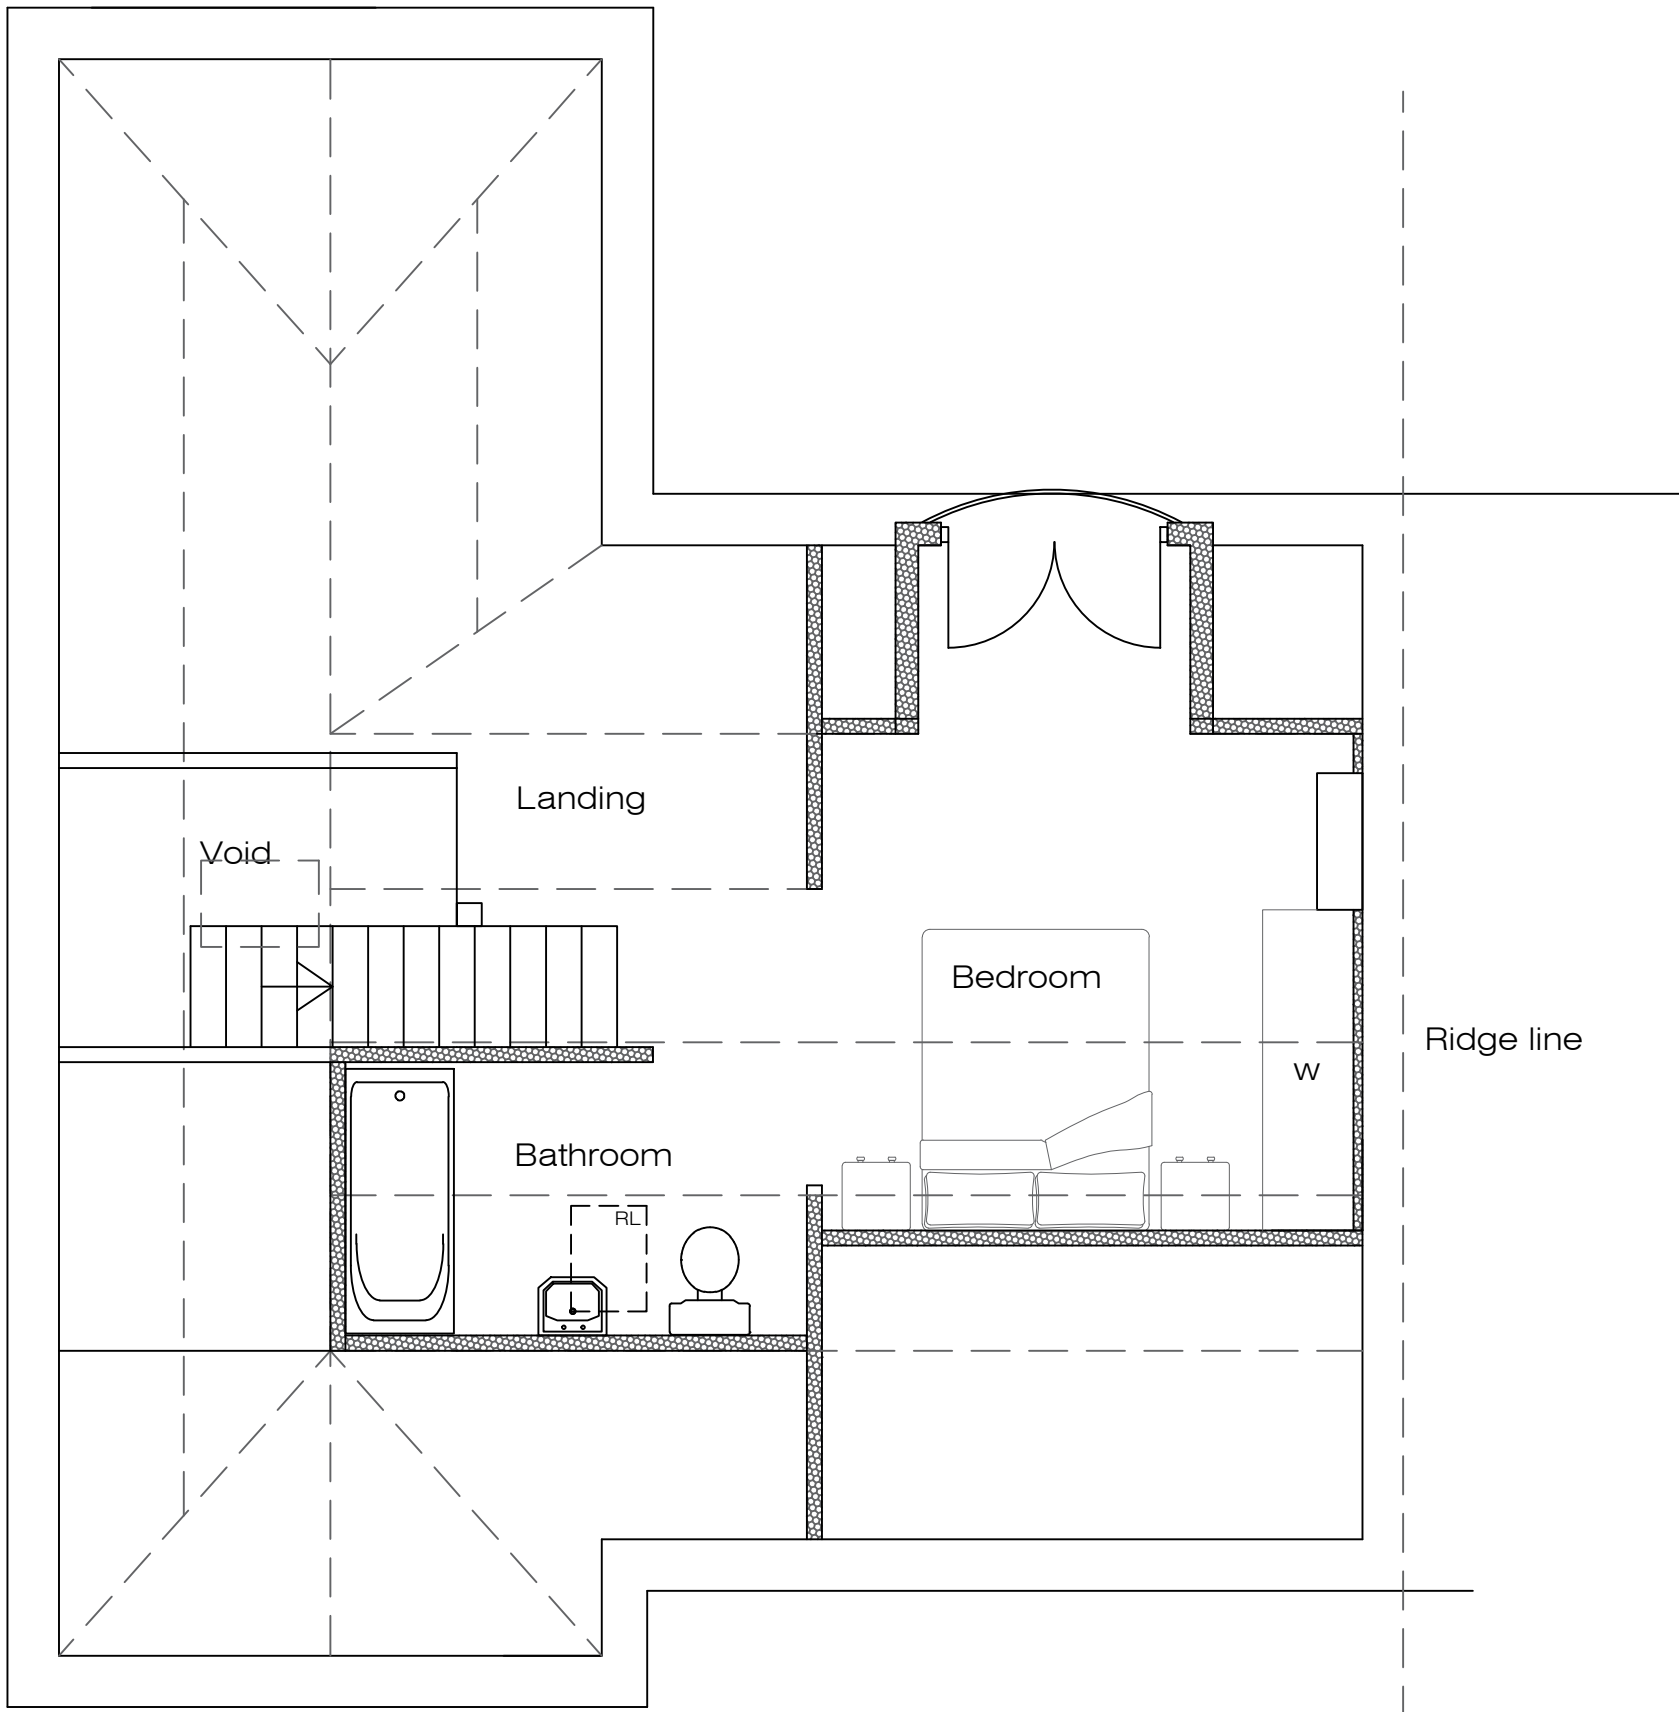

First Floor Layout.
as Proposed.

FOR PLANNING PURPOSES ONLY
NOT TO BE USED FOR CONSTRUCTION

REVISION	DATE	DESCRIPTION



Office: F7
Flexspace
Monckton Road
Wakefield, WF2 7AS
Email : neil@neilbowenarchitects.co.uk
Phone : 01924 380873

Date 25/09/2023

Project
Proposed Part Demolition of Existing Conservatory,
Single Storey Rear Extension, Loft Conversion with
Dormer, Front Door Alterations & Decking to Rear
at 125 Whitehall Road East, Birkenshaw, BD11 2LH
for Mr P Heeley

Drawing
Existing & Proposed Plans & Elevations

A1

2432

Scale

1:50

1:100

Drg No

1