


Ground Floor
0

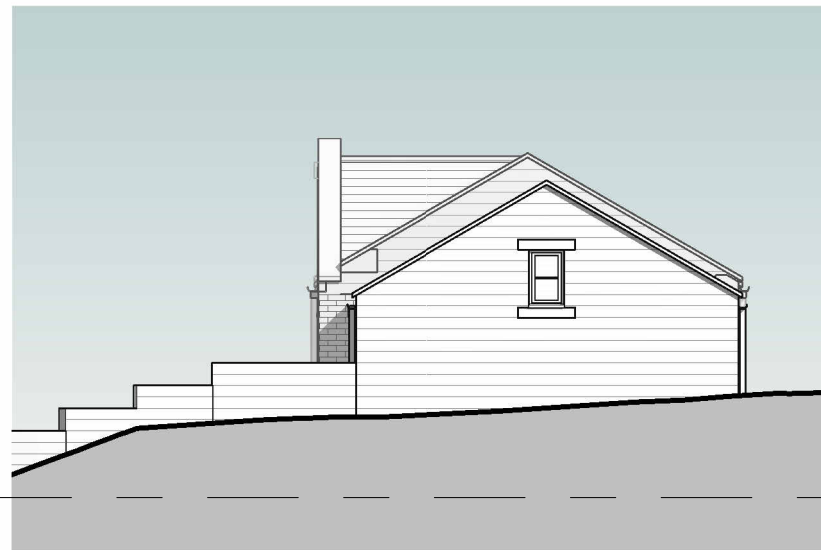

Proposed - West Elevation
1 : 100

Ground Floor
0




Proposed - South Elevation
1 : 100

Ground Floor
0



Proposed - East Elevation
1 : 100

Ground Floor
0

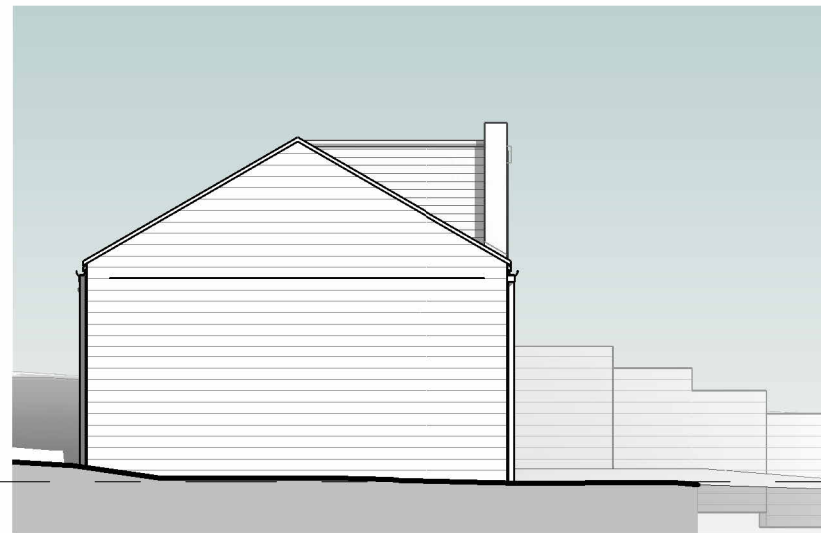

Proposed - North Elevation
1 : 100

0 1 2 5m
SCALE 1 : 100

MARTIN WALSH
ARCHITECTURAL

Firth Buildings, 99 - 103 Leeds Rd, Dewsbury, WF12 7BU
e: info@martinwalsh.co.uk t: 01924 464342 w: www.martinwalsh.co.uk

Project
Conversion and Extension to Gate House
Gomersal Lodge Hotel
189 Spen Lane, Gomersal, BD19 4PJ

Client
Mr N Hussain

P1	Issued to client	MM	MR	28/09/23
P2	Issued to planning	MM	MW	11/10/23
Rev	Description	Drawn	Checked	Date
Document Status : Purpose of Issue:				
S2		FOR INFORMATION		
Title				
Proposed Elevations				
MWA project ref	Scale	Original Paper Size	Orientation	Drawn
6416	1 : 100	@A3	Landscape	MM
File Identifier				
Project	Originator	Volume	Level	Type
GLGH - MWA - XX - XX - DR - A - 0006				
				Revision
				P2



3D View - Proposed