



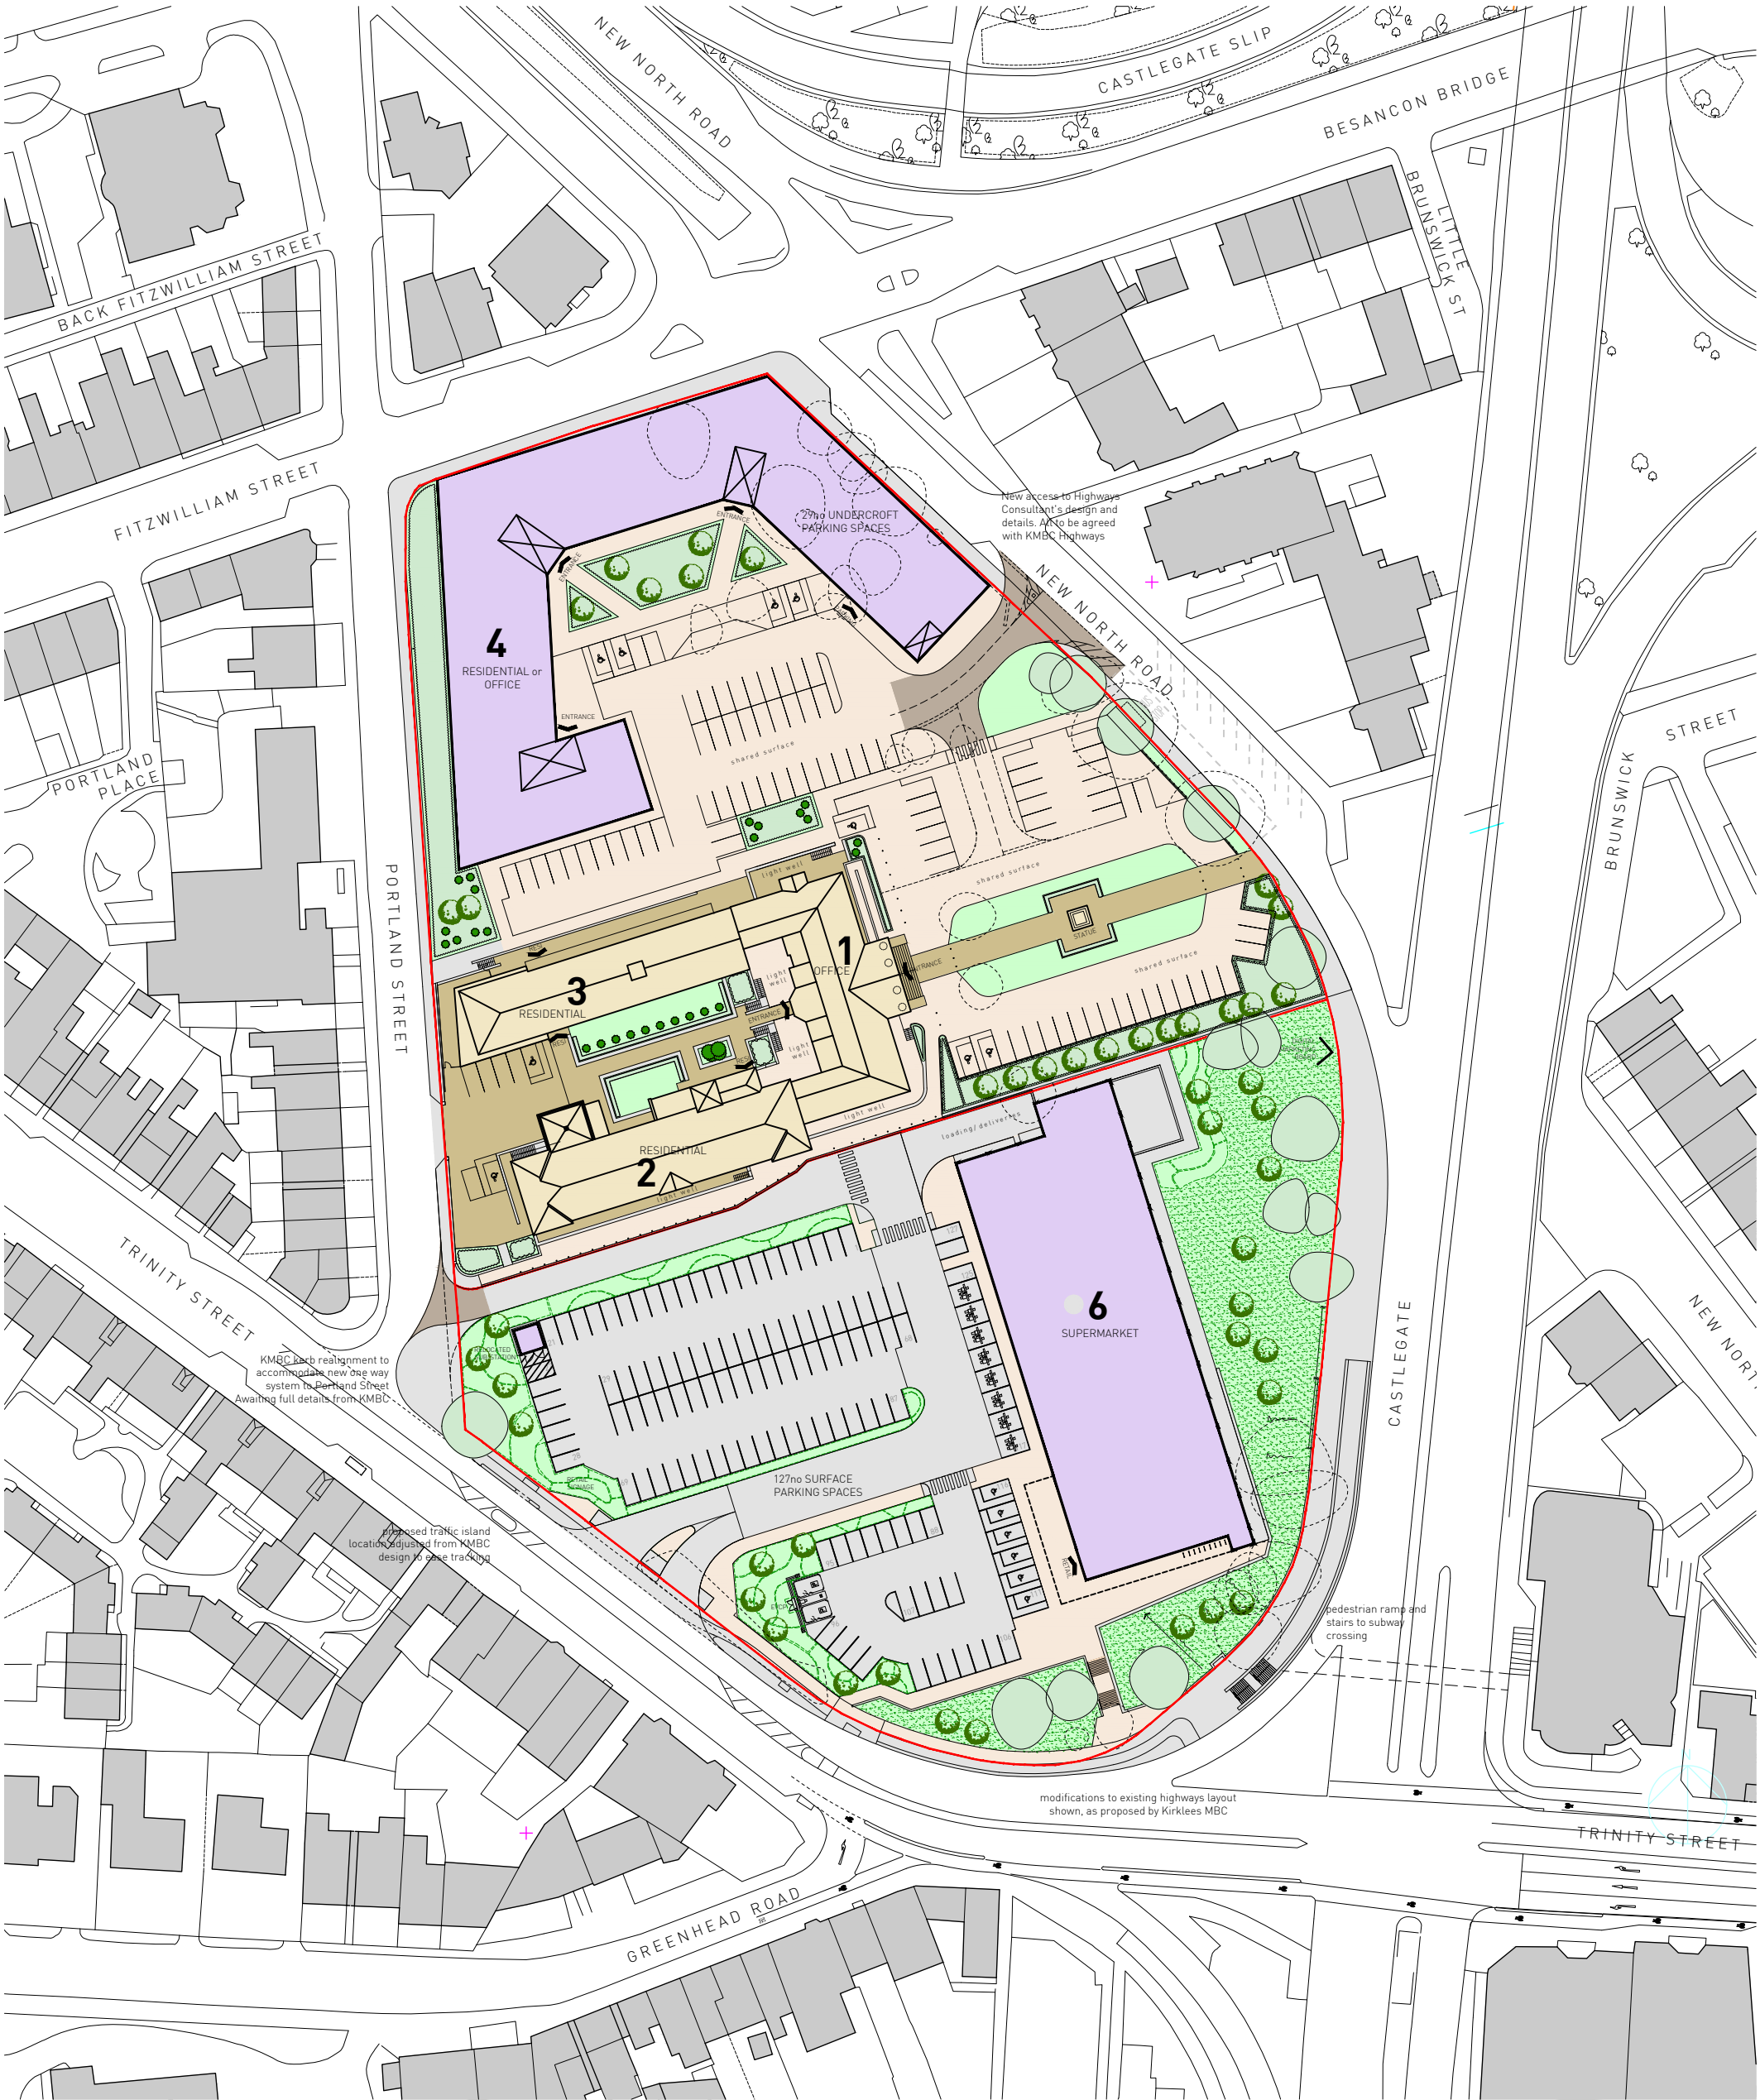

KEY:
Proposed New Buildings
Existing Listed Buildings
(to be retained and redeveloped)

 

Contractor must verify all dimensions on site before commencing any work or shop drawings. If this drawing exceeds the quantities taken in any way the Architects are to be informed before the work is initiated. Only figured dimensions to be taken from this drawing. Do not scale off this drawing. Drawings based on Ordnance Survey and / or existing record drawings - design and drawing content subject to Site Survey, Structural Survey, Site Investigations, Planning and Statutory Requirements and Approvals. Authorised reproduction from Ordnance Survey Map with permission of the Controller of Her Majesty's Stationery Office. Crown Copyright reserved. Enjoy Design Ltd.

AB	Parking relocated away from statue	RG	06Dec23	RG
AA	Annotation amended	RG	28Sep23	RG
Z	Access relocated to New N'th Rd	RG	21Sep23	RG
Y	Landscape Phase 01 & 02 coordination	RG	21Sep20	RG
X	Latest supermarket proposals	RG	29Jul20	RG
W	Landscape update	MP	20Jul20	RG
V	Proposals update	MP	11Jun20	RG
T	walkway around SE corner of bldg 8 omitted	JNS	19Jul18	RG
S	minor updates to footprints of bldgs 2 and 8; digital marketing board shown	JNS	11Jul18	RG
Rev.	Des.	By	Date	Ch.

APPROVAL

Status:

Client:	Trinity One LLP	Job No.	16,047
Project:	TRINITY ONE HUDDERSFIELD		
Title:	Proposed Site Plan		
Date:	Nov16	Scale:	1/1000@A3
Drawing No:	00 001	Checked By:	RG
		Drawn By:	JNS
		Revision:	AB

ENJOY
DESIGN

The Old Brewery
High Court
Leeds
LS2 7ES
Tel: 0113 242 3622
www.enjoy-design.co.uk