



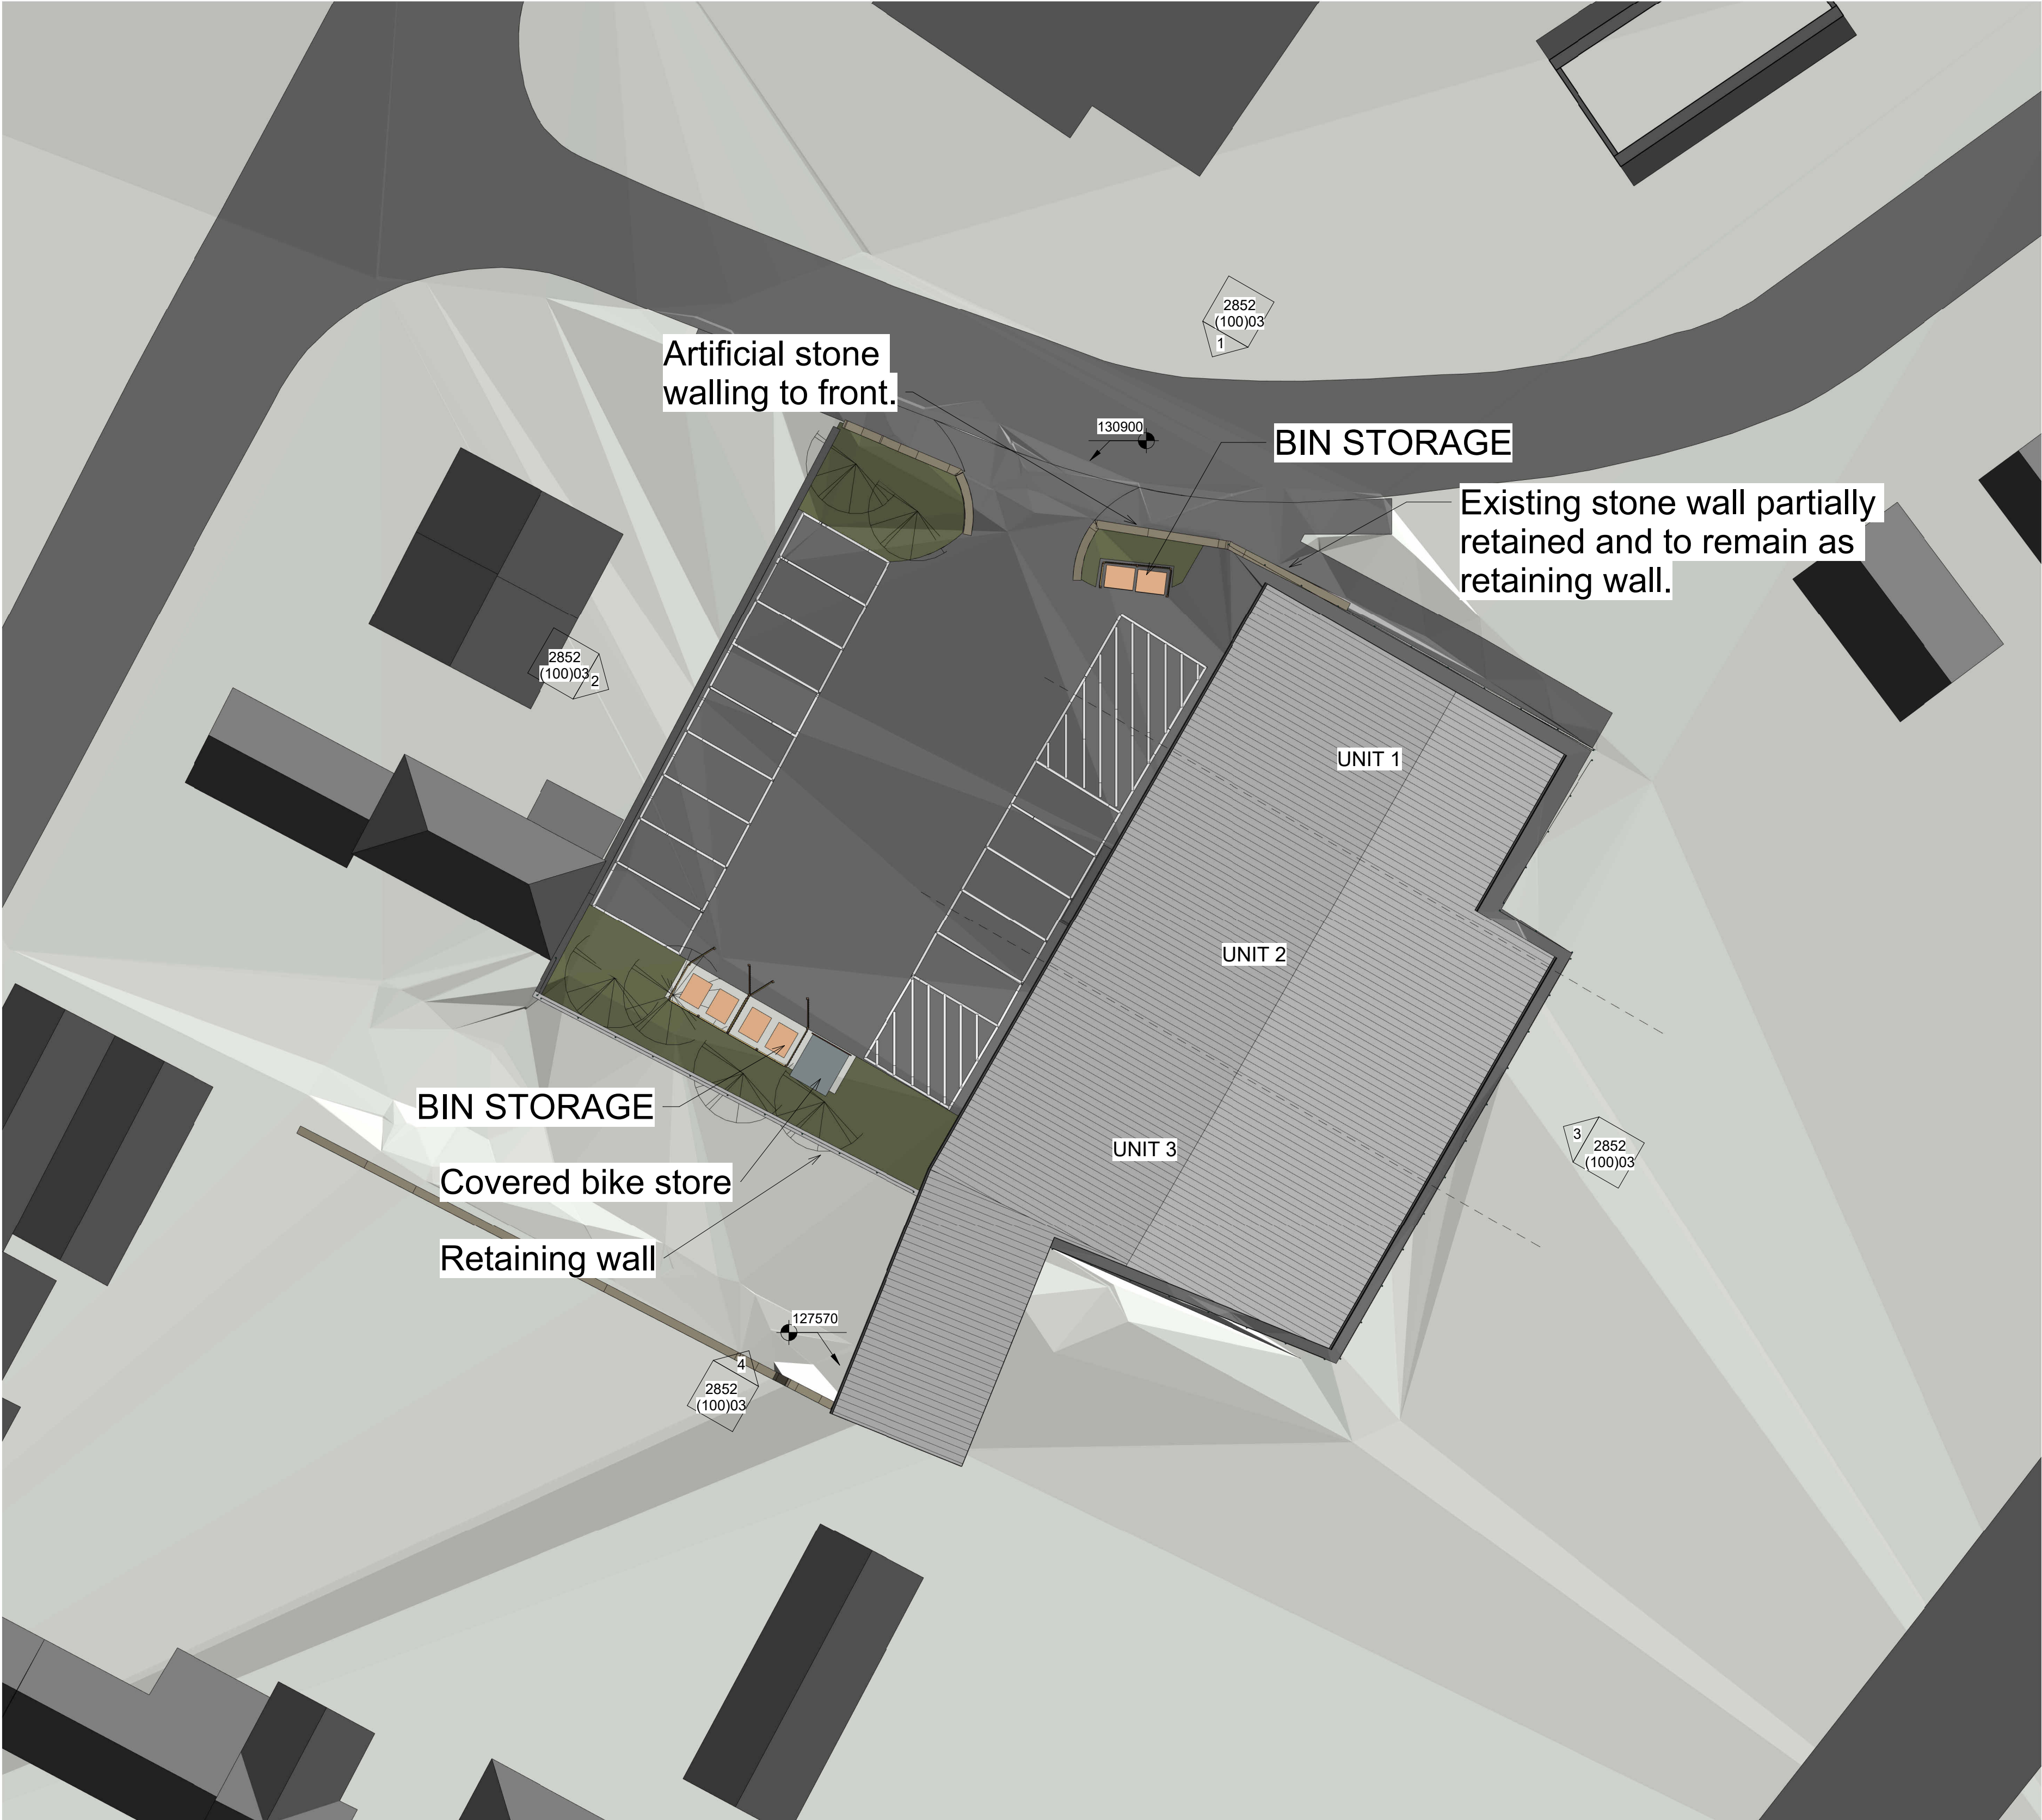

1 PROPOSED SITE PLAN
1 : 200

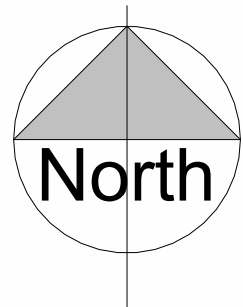

Only figured dimensions should be used.
Scaled dimensions should be checked with the Architect.
This drawing together with the design, is the property and copyright of the Architect and must not be reproduced without written permission

Rev No.	Description	Drawn	Date
DO NOT SCALE OFF THIS DRAWING			

ACUMEN
Designers & Architects

acumenarchitects.co.uk01484 546 000
Headrow House, Old Leeds Road, Huddersfield, Huddersfield HD1 1SG

Client MR T RAMZ			
Project LAND OFF STAINCLIFFE RD, DEWSBURY			
Description PROPOSED SITE PLAN			
Drawing No 2852 (100)02		Rev No	
Scale 1 : 200 @ A1	Date Drawn SEPT 23	Drawn By JF	Authorised By JC
Purpose of Issue Planning ☒ Building Regs ☐ Tender ☐ Construction ☐ Comment ☐ Info ☐			