



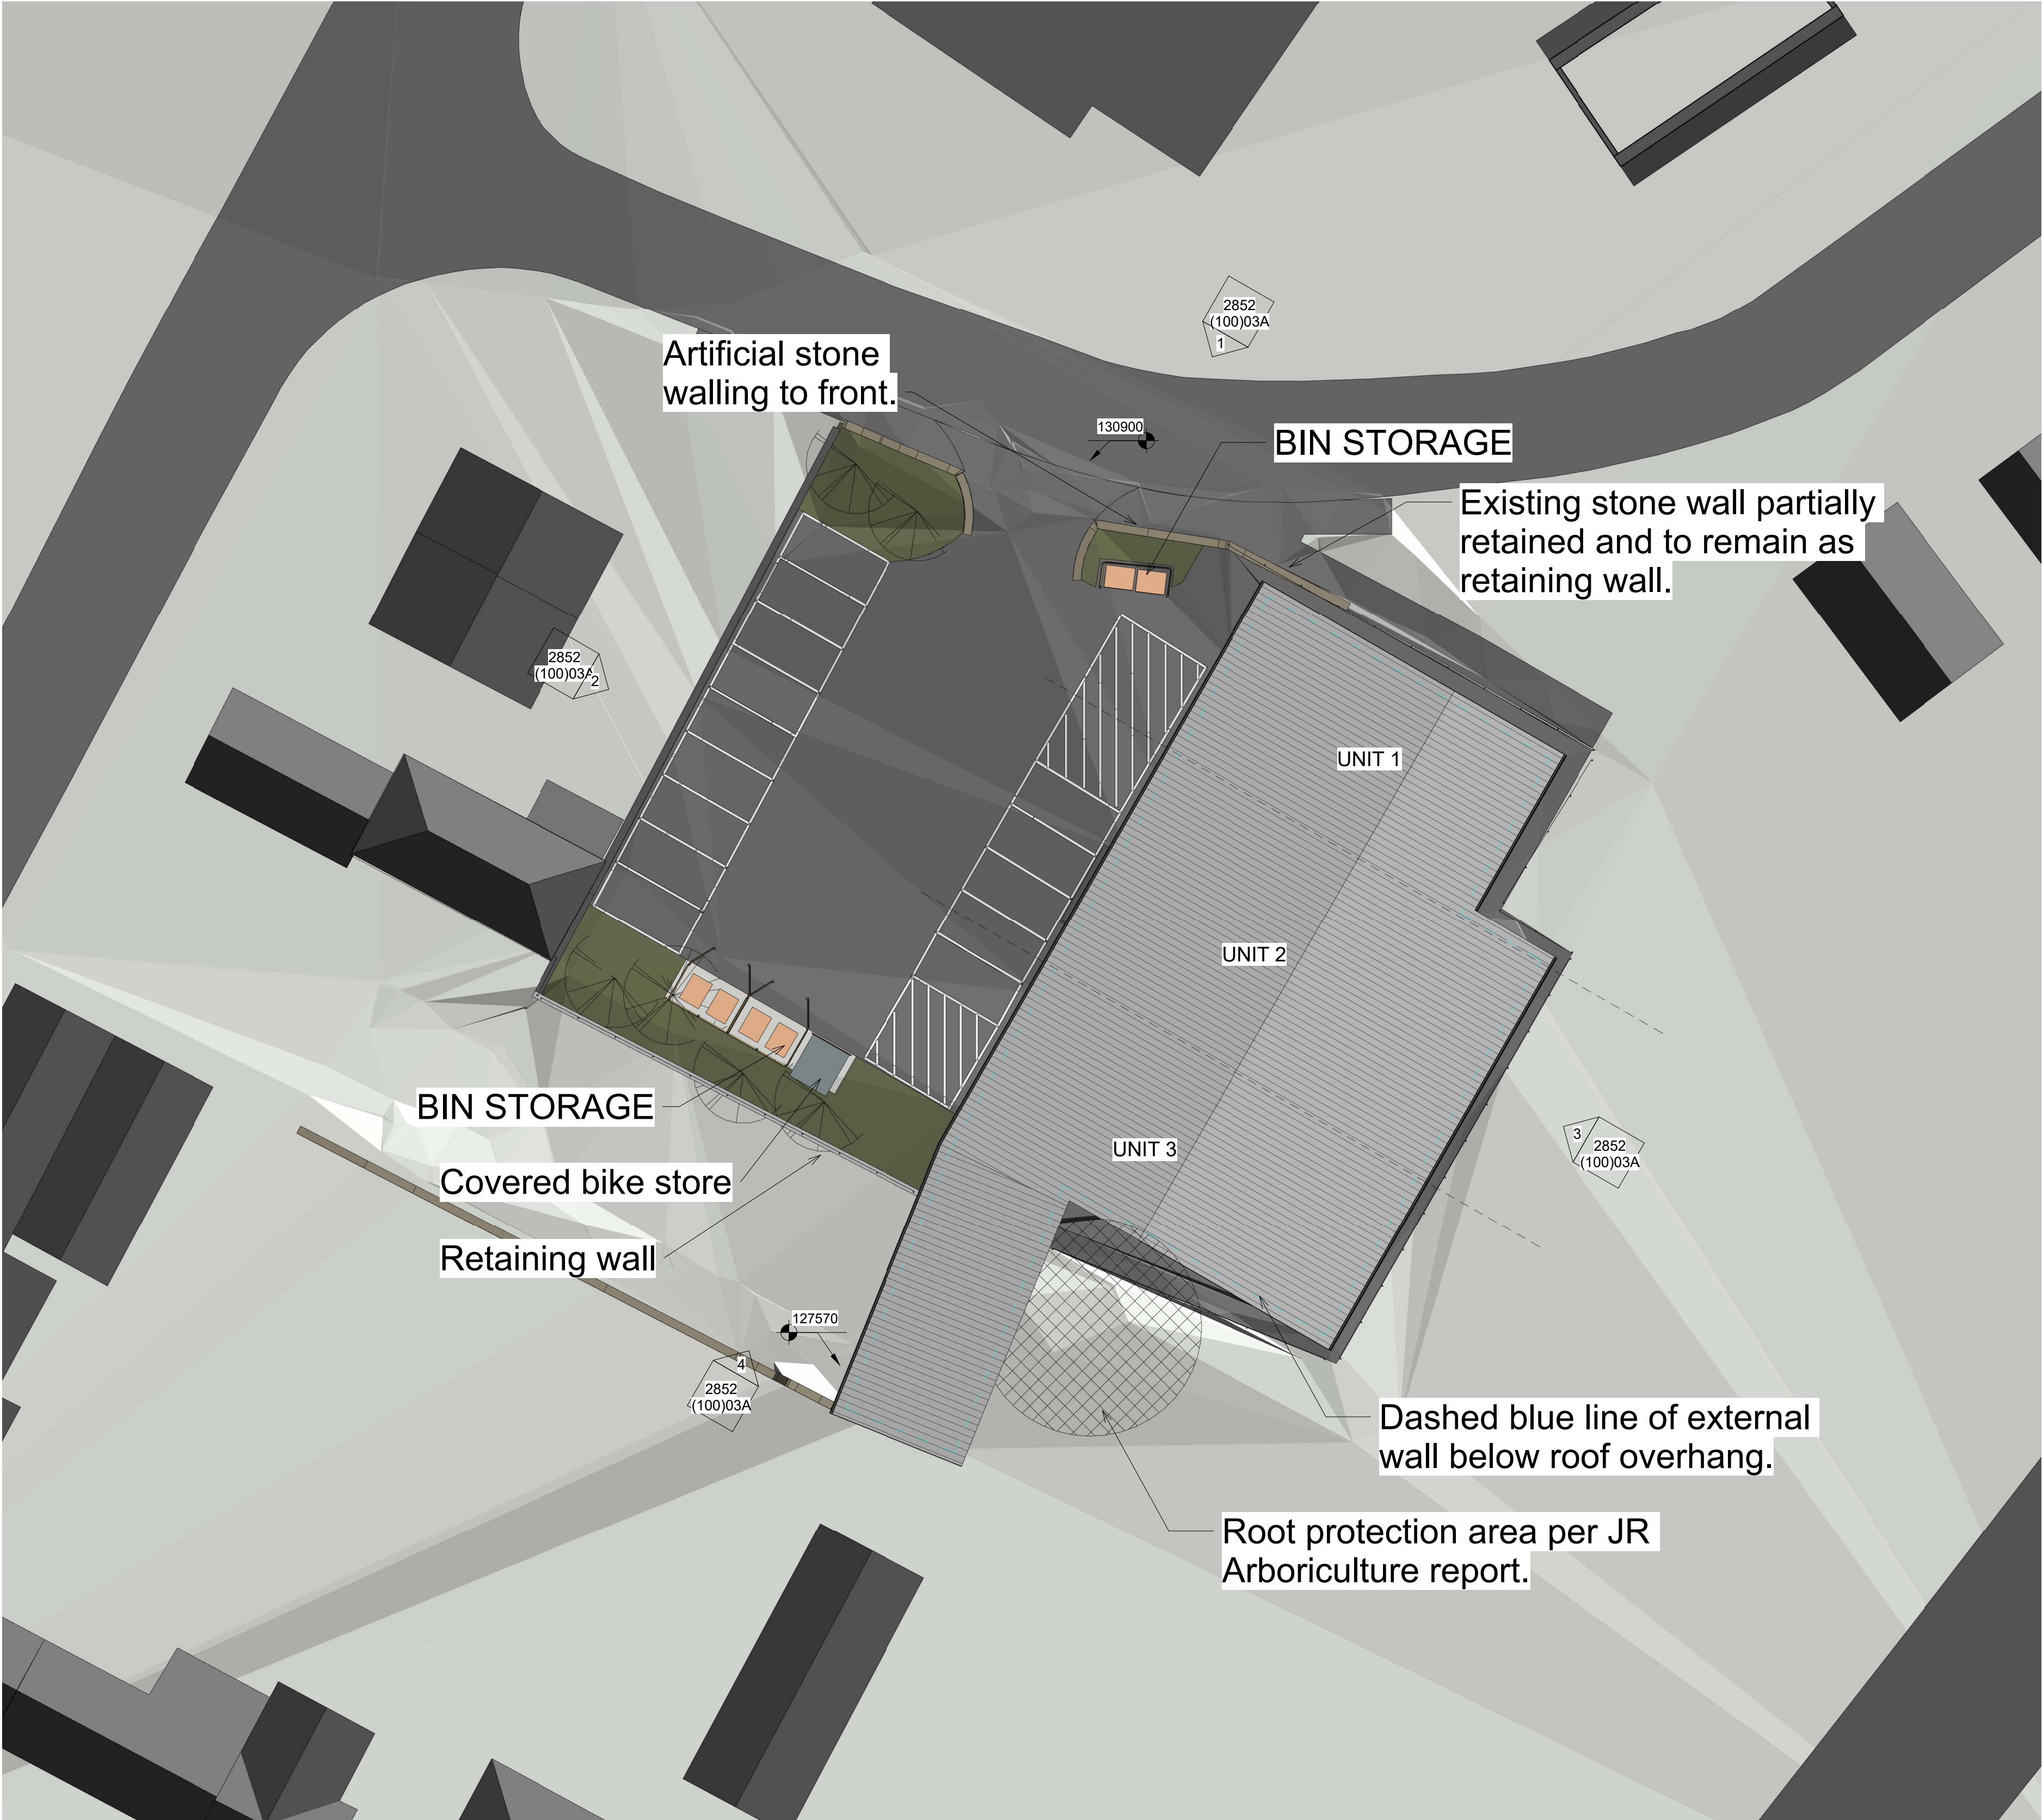

1 PROPOSED SITE PLAN
1 : 200

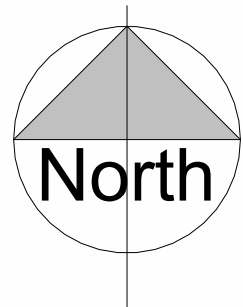

Only figured dimensions should be used.
Scaled dimensions should be checked with the Architect.
This drawing together with the design, is the property and copyright of the Architect and must not be reproduced without written permission

A	Building amended due to root protection zone.	JF	15.01.24
Rev No.	Description	Drawn	Date

DO NOT SCALE OFF THIS DRAWING

ACUMEN
Designers & Architects

acumenarchitects.co.uk 01484 546 000
Headrow House, Old Leeds Road, Huddersfield, Huddersfield HD1 1SG

Client
MR T RAMZ

Project
LAND OFF STAINCLIFFE RD,
DEWSBURY

Description
PROPOSED SITE PLAN

Drawing No	2852 (100)02A			Rev No	A
Scale	Date Drawn	Drawn By	Authorised By		
1 : 200 @ A1	SEPT 23	JF	JC		

Purpose of Issue
Planning ☒ Building Regs ☐ Tender ☐ Construction ☐ Comment ☐ Info ☐