



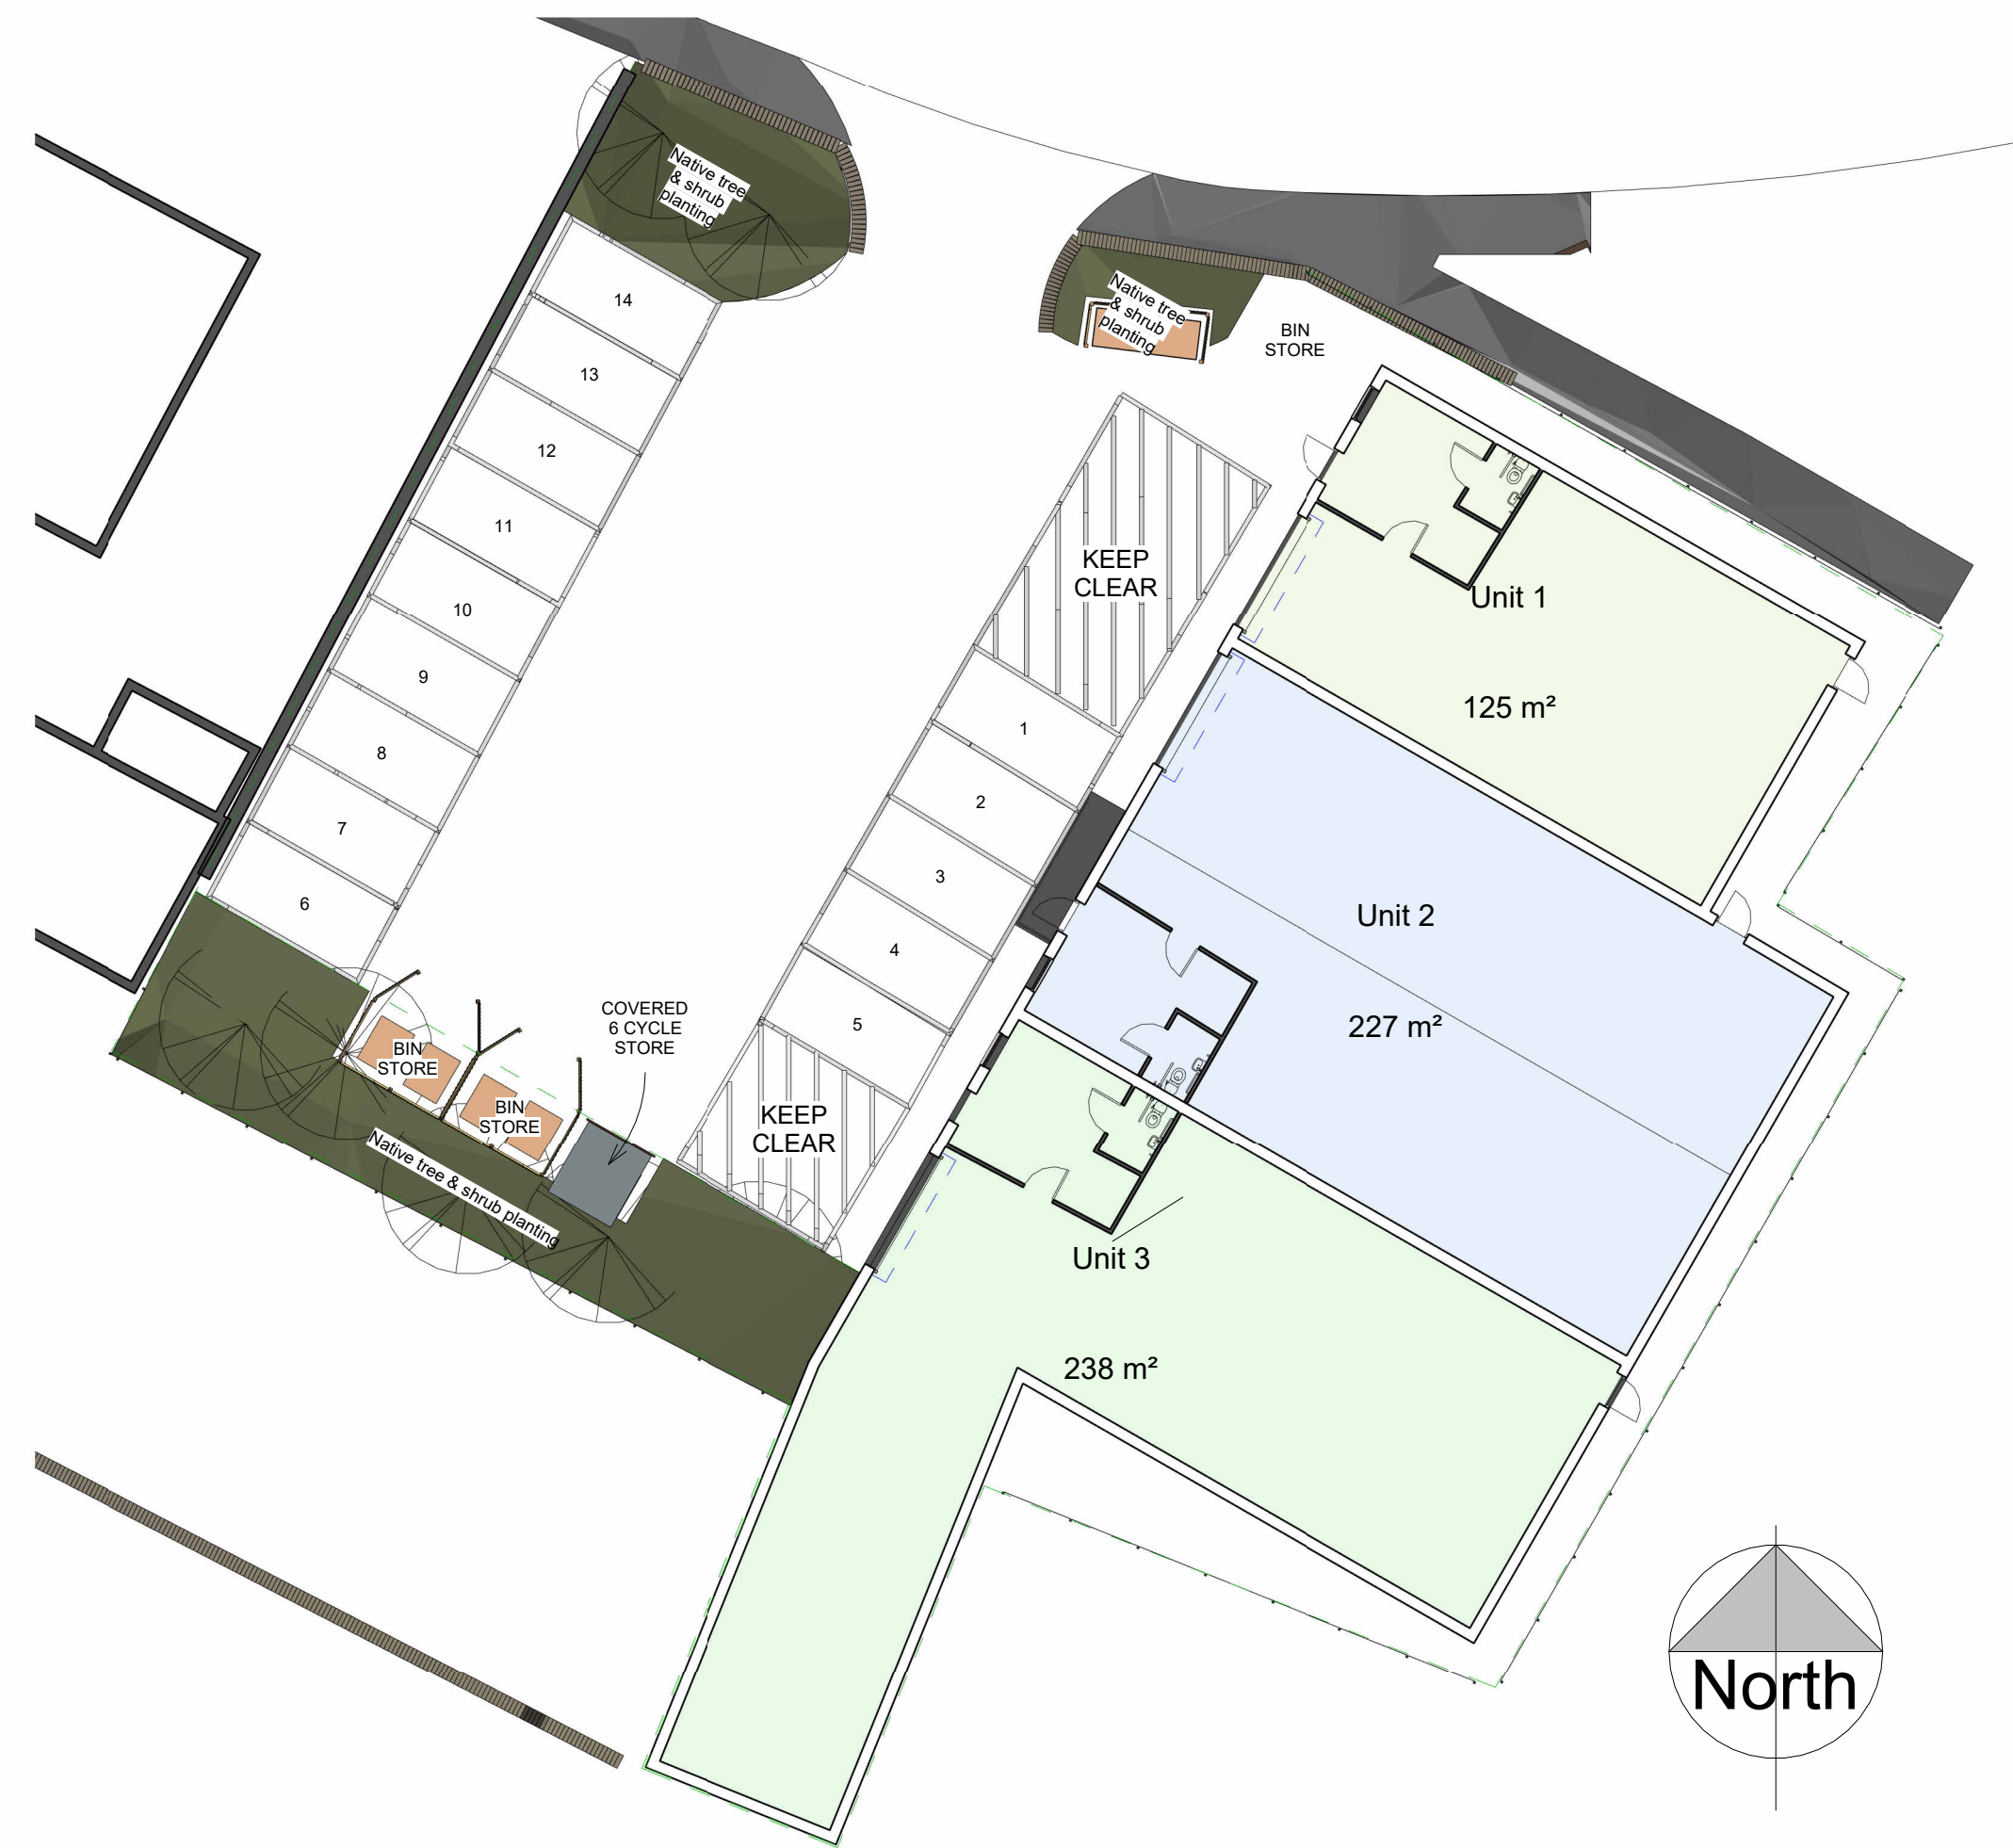

1 PROPOSED FLOOR PLAN
1 : 200

0 4 8 12 16 20
GRAPHIC SCALE 1:200

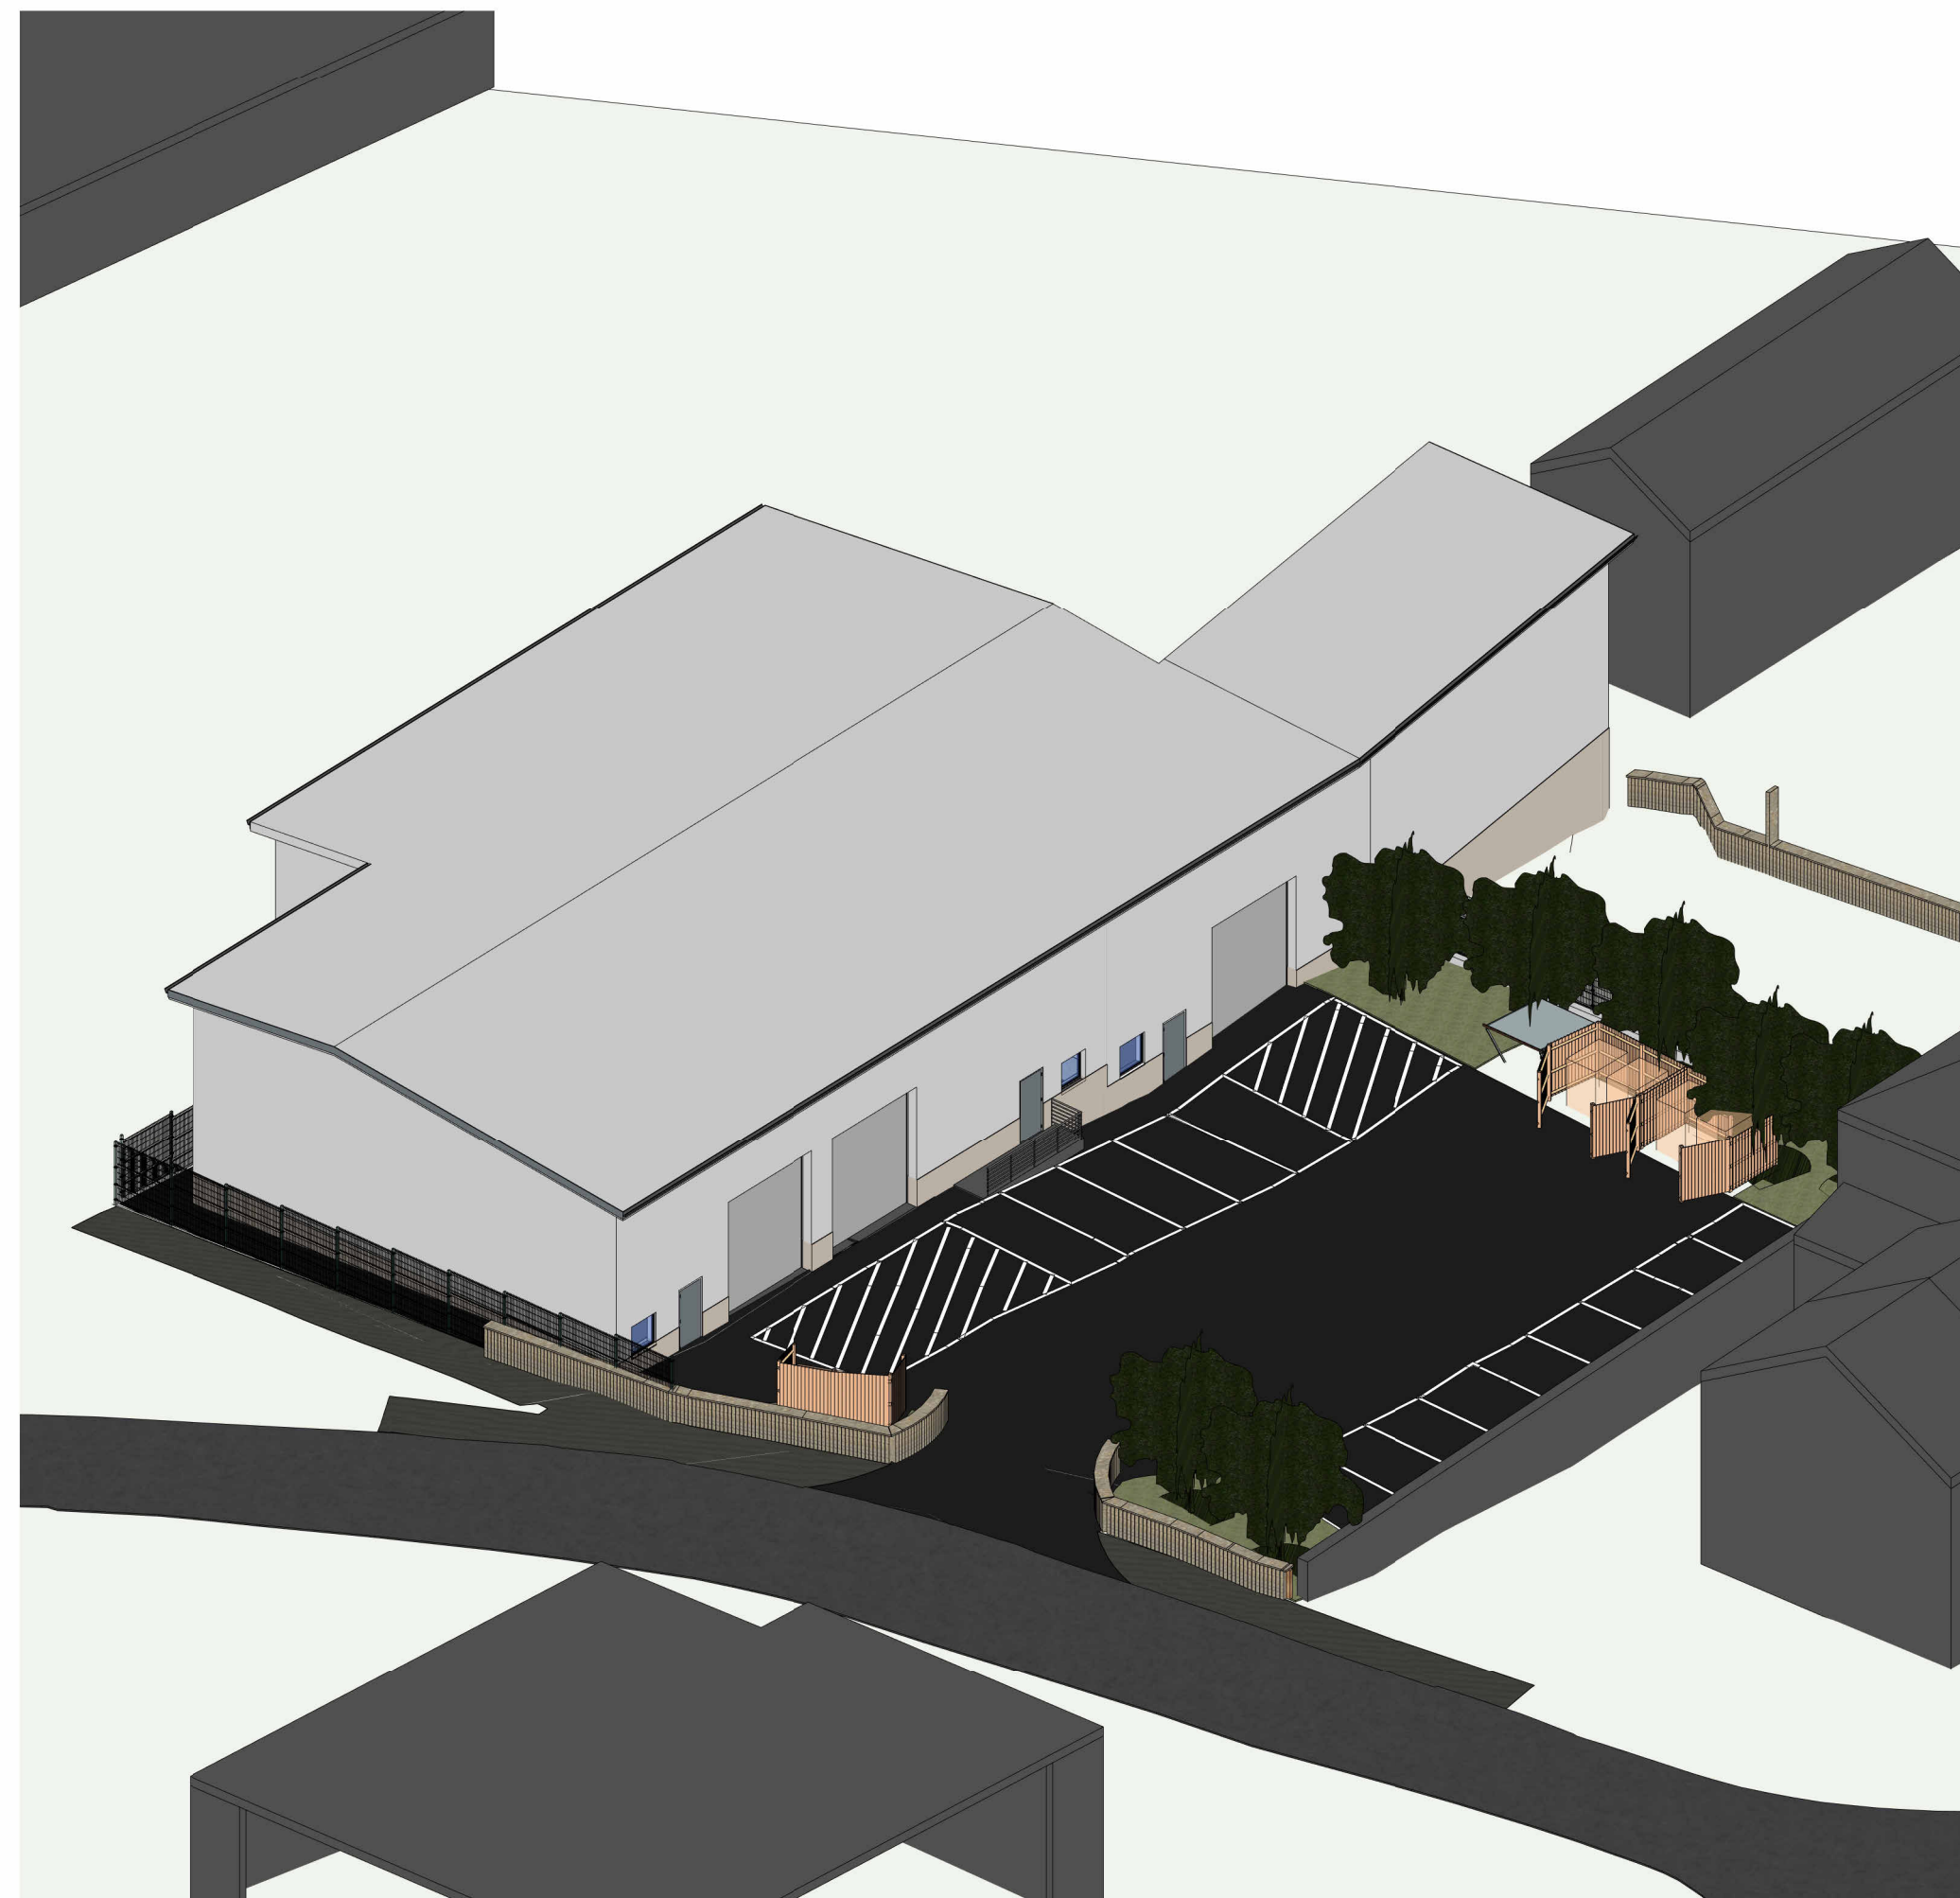

2 3D SITE VIEW

A	Building amended due to root protection zone.	JF	15.01.24
Rev No.	Description	Drawn	Date

DO NOT SCALE OFF THIS DRAWING

ACUMEN

Designers & Architects

acumenarchitects.co.uk

01484 546 000

Headrow House, Old Leeds Road, Huddersfield, Huddersfield HD115G

Client			
MR T RAMZ			
Project			
LAND OFF STAINCLIFFE RD, DEWSBURY			
Description			
PROPOSED FLOOR PLANS & 3D VIEW			
Drawing No		Rev No	
2852 (100)04A		A	
Scale	Date Drawn	Drawn By	Authorised By
1 : 200 @ A1	MAY'23	JF	JC
Purpose of Issue			
Planning ☒ Building Regs ☐ Tender ☐ Construction ☐ Comment ☐ Info ☐			