



NORTH ELEVATION
1:100


WEST ELEVATION
1:100

SOUTH ELEVATION
1:100

EAST ELEVATION
1:100



GROUND FLOOR PLAN
1:50

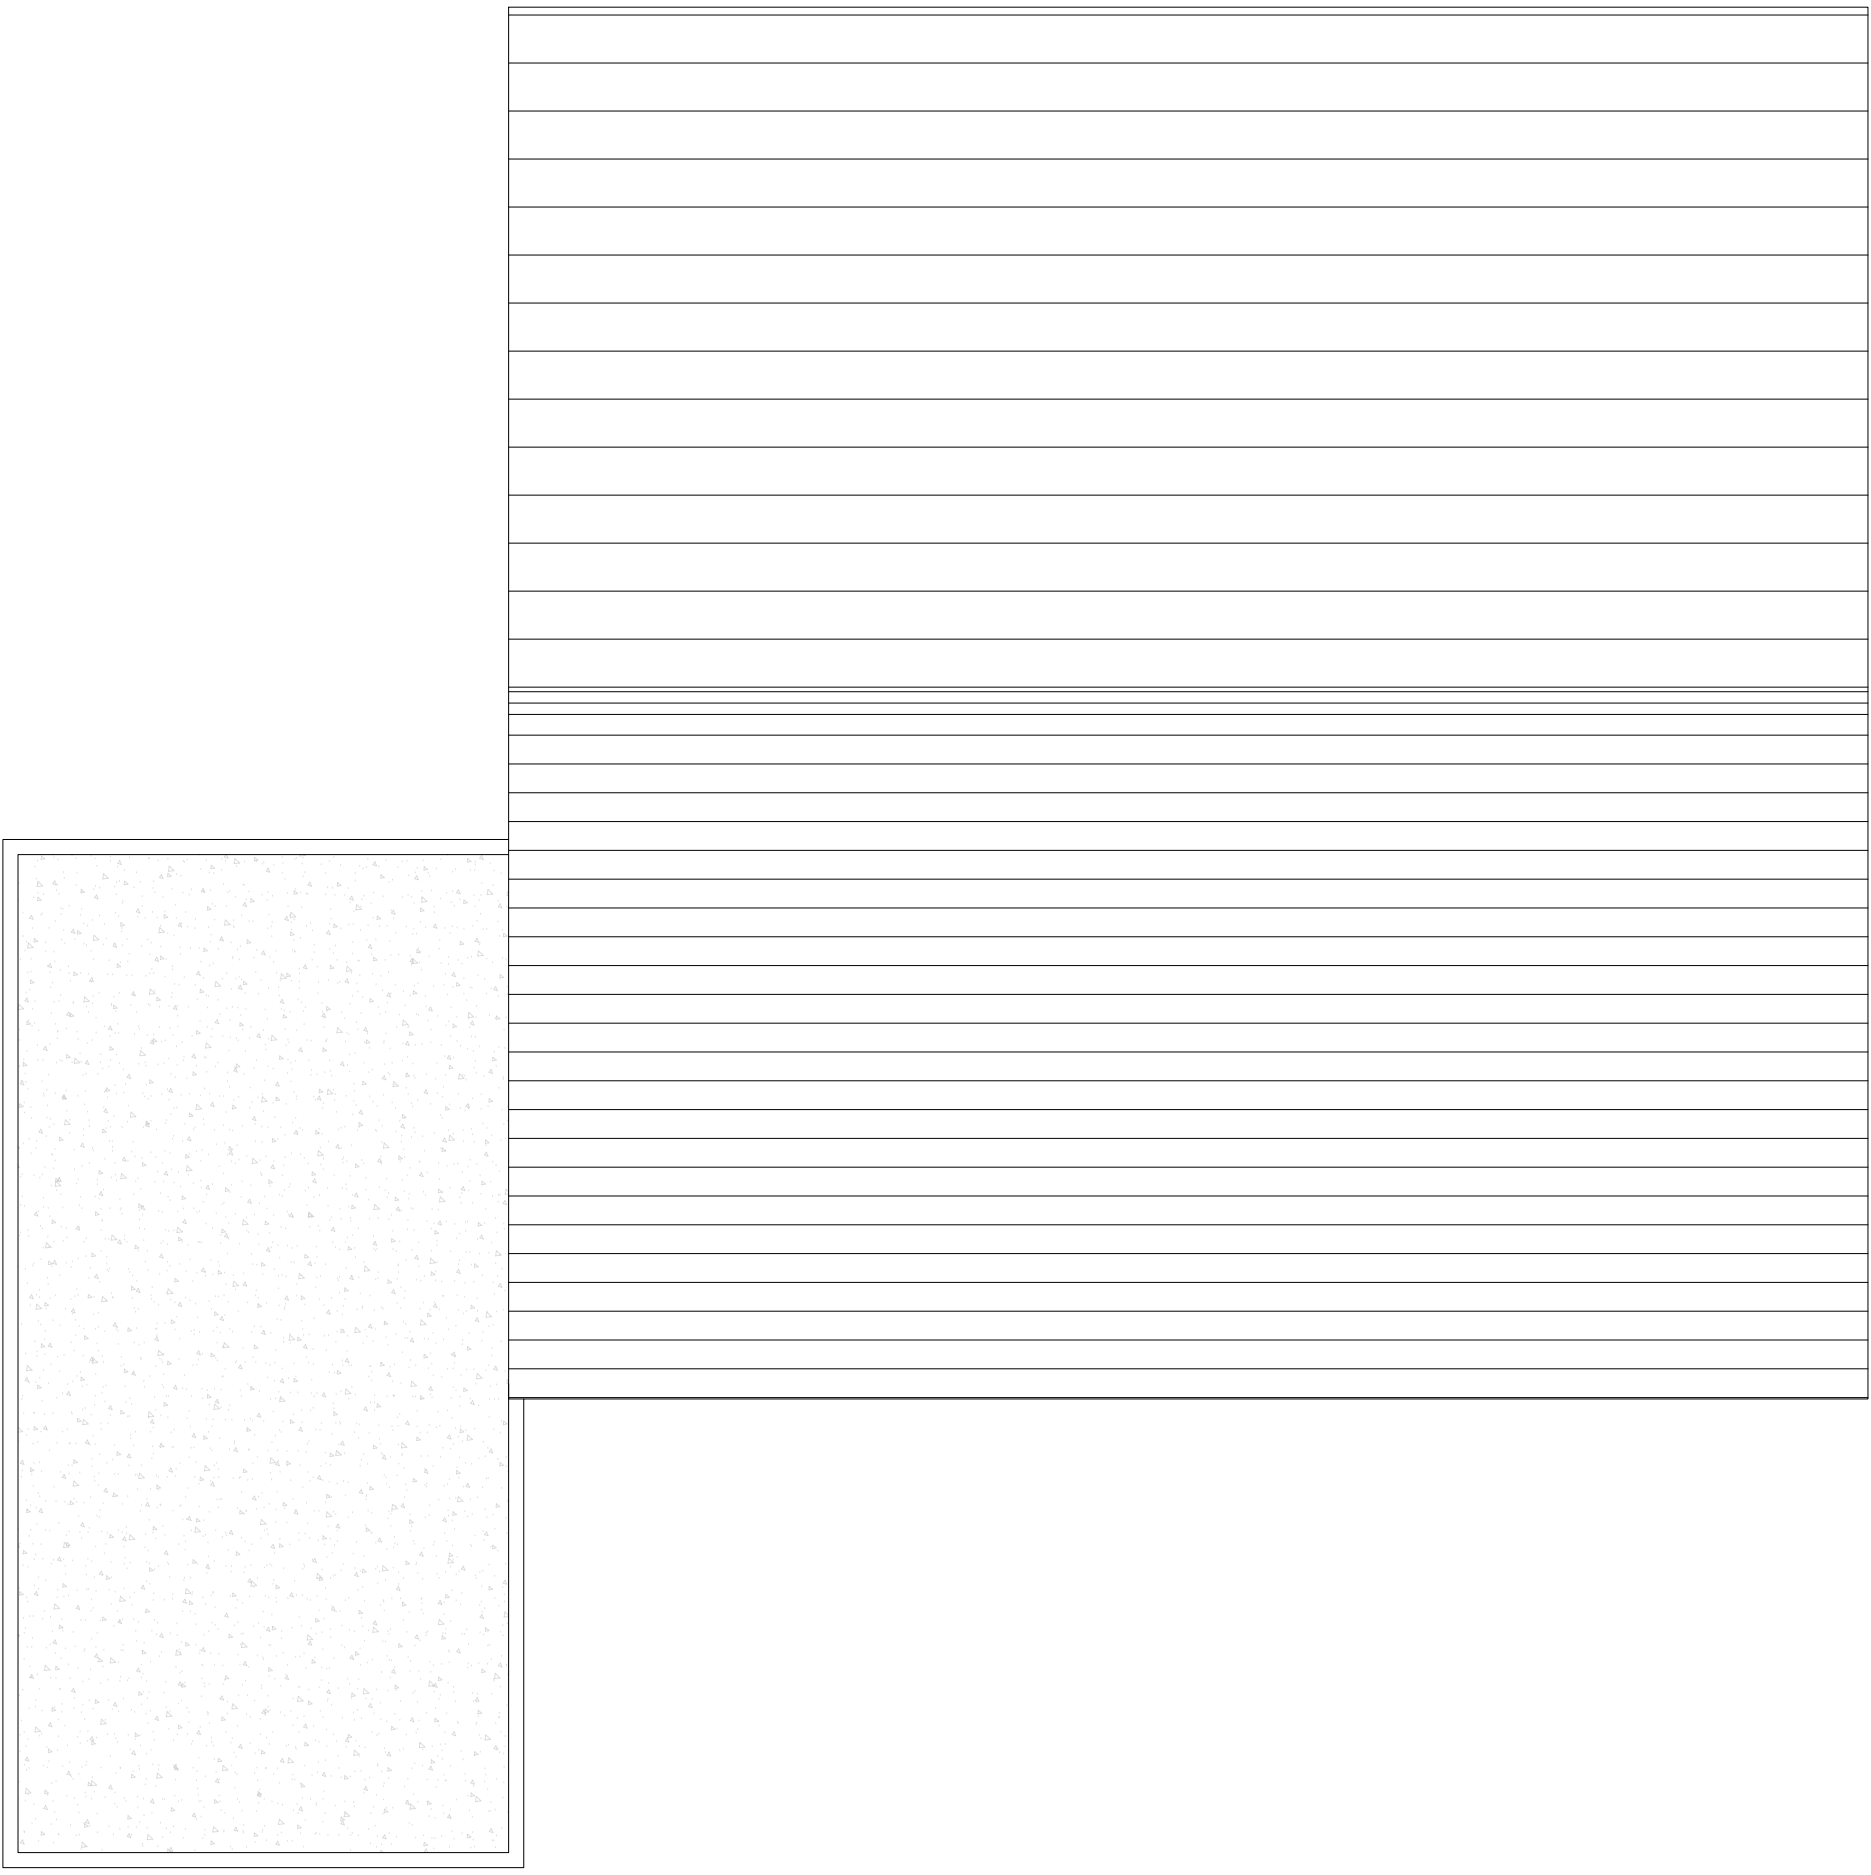

ROOF PLAN
1:50



REVISION	DESCRIPTION	DATE	NOTES
1	Initial design	27/09/23	
2	Revised design	27/09/23	
3	Final design	27/09/23	
4	Final design	27/09/23	
5	Final design	27/09/23	
6	Final design	27/09/23	
7	Final design	27/09/23	
8	Final design	27/09/23	
9	Final design	27/09/23	
10	Final design	27/09/23	

STATUS	PROJECT TITLE
PLANNING DRAWING	NORTH CROSS ROAD
ORANGE DESIGN STUDIO. ARCHITECTURAL PRACTICE	EXISTING GA
hello@orangedesignstudio.co.uk 59A, Huddersfield Road, Mirfield, WF14 8AA, orangedesignstudio.co.uk 01924 650930	ODS 23/777
MS M LENIHAN	

SCALE	DRAWN	CHECKED	PROJECT REFERENCE
1:100	EG	JH	ODS 23/777
PAPER SIZE	DWG NUMBER	DATE	REVISION
A1	(EX)001	27/09/23	/
CLIENT	MS M LENIHAN		