



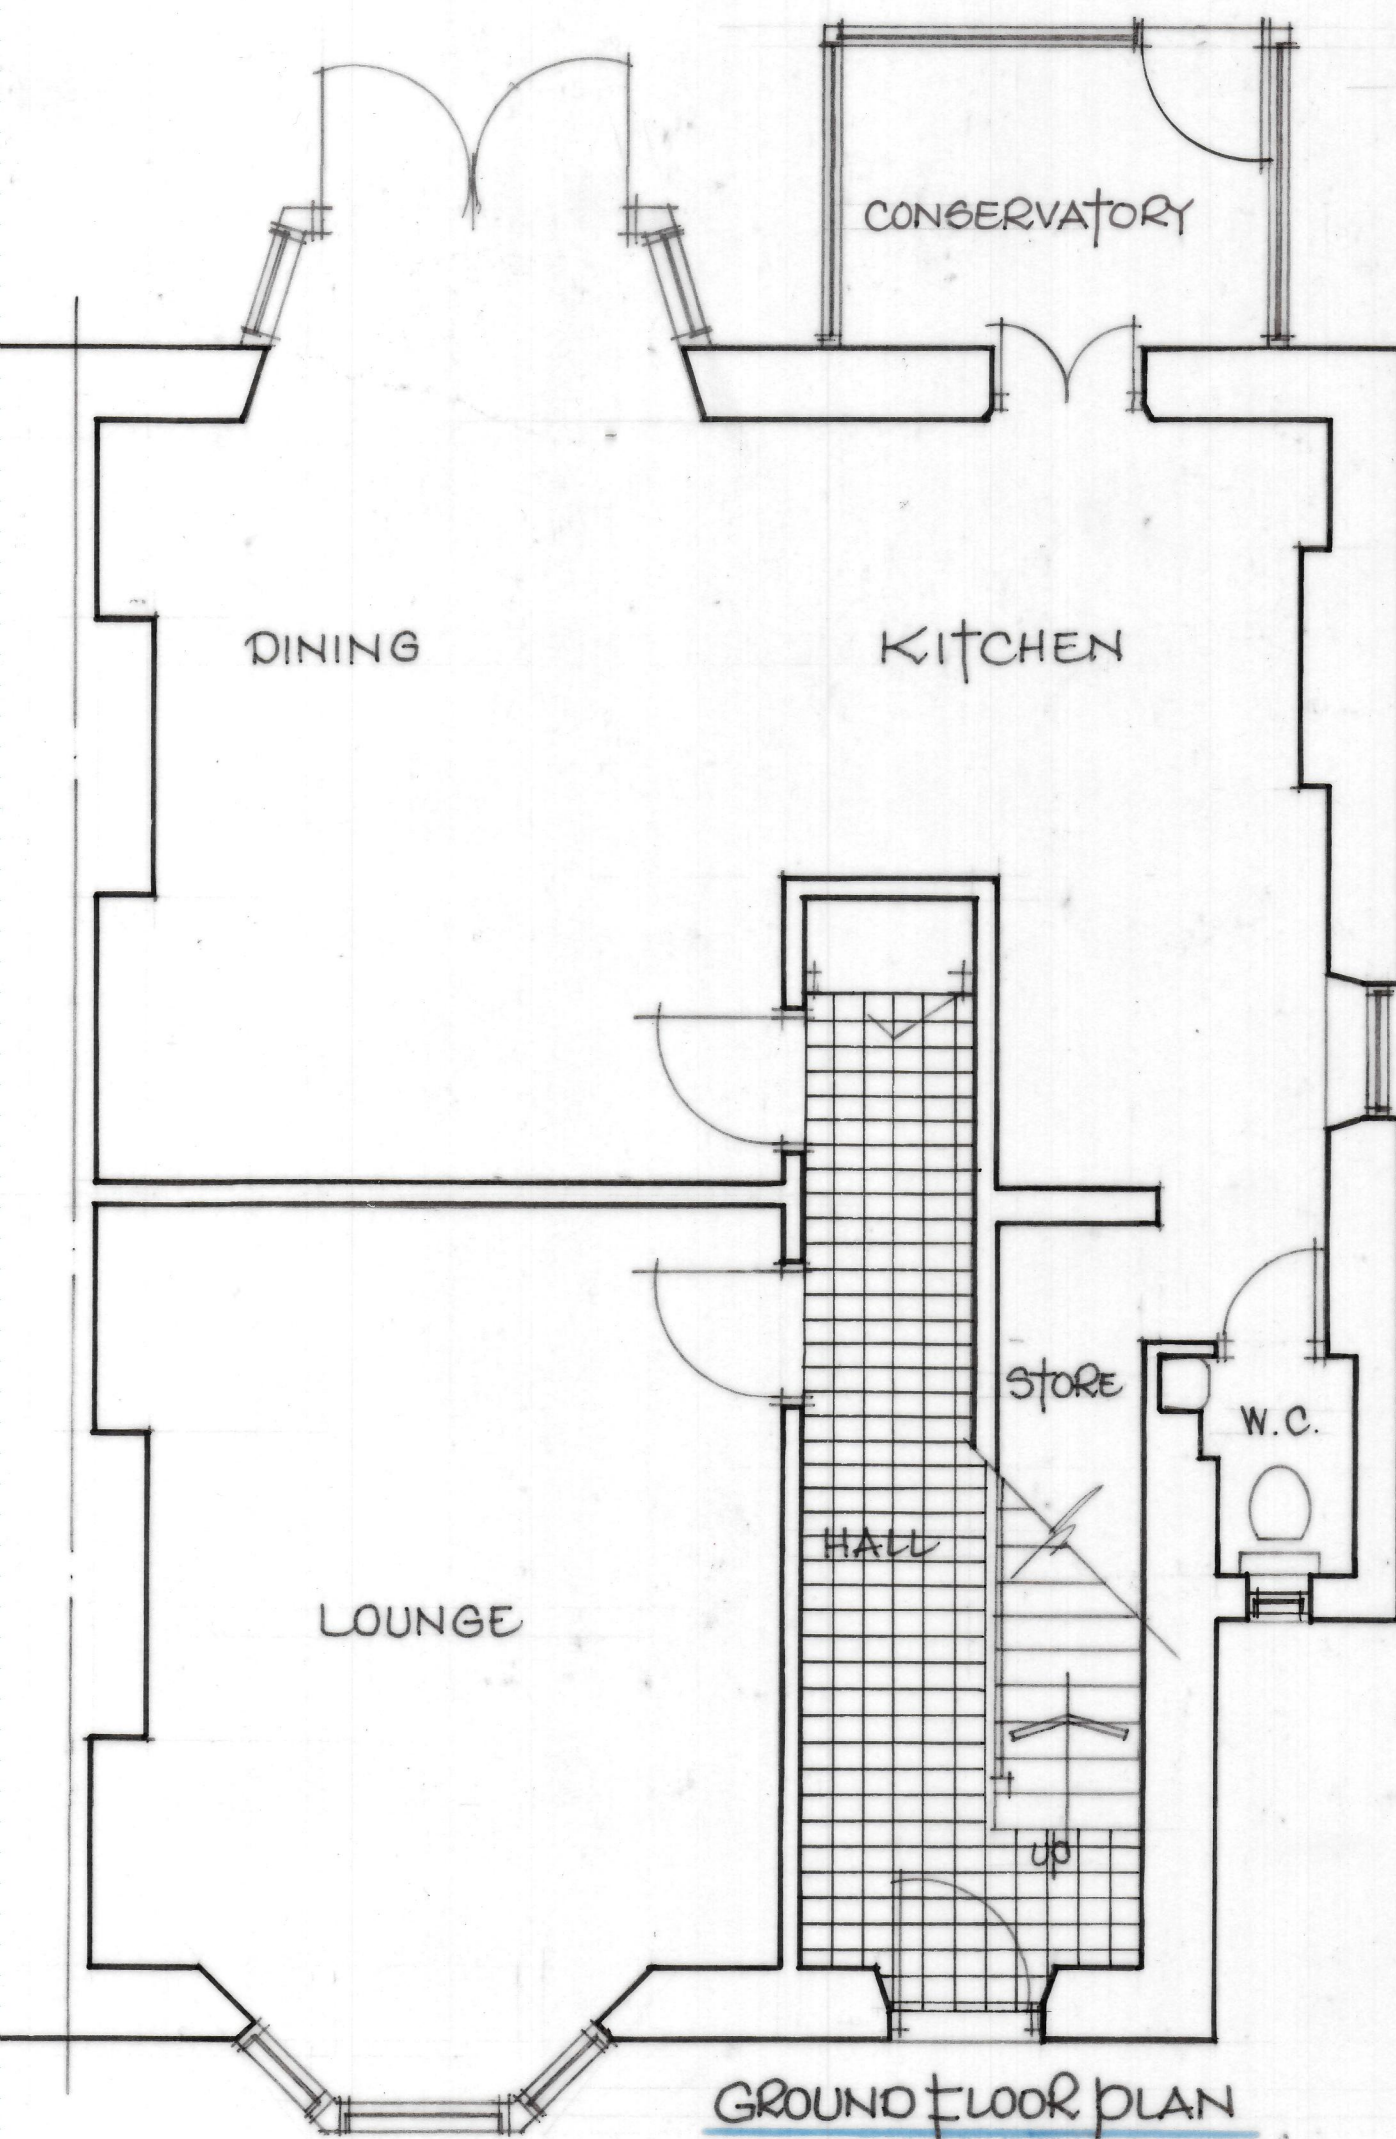


GROUND FLOOR PLAN

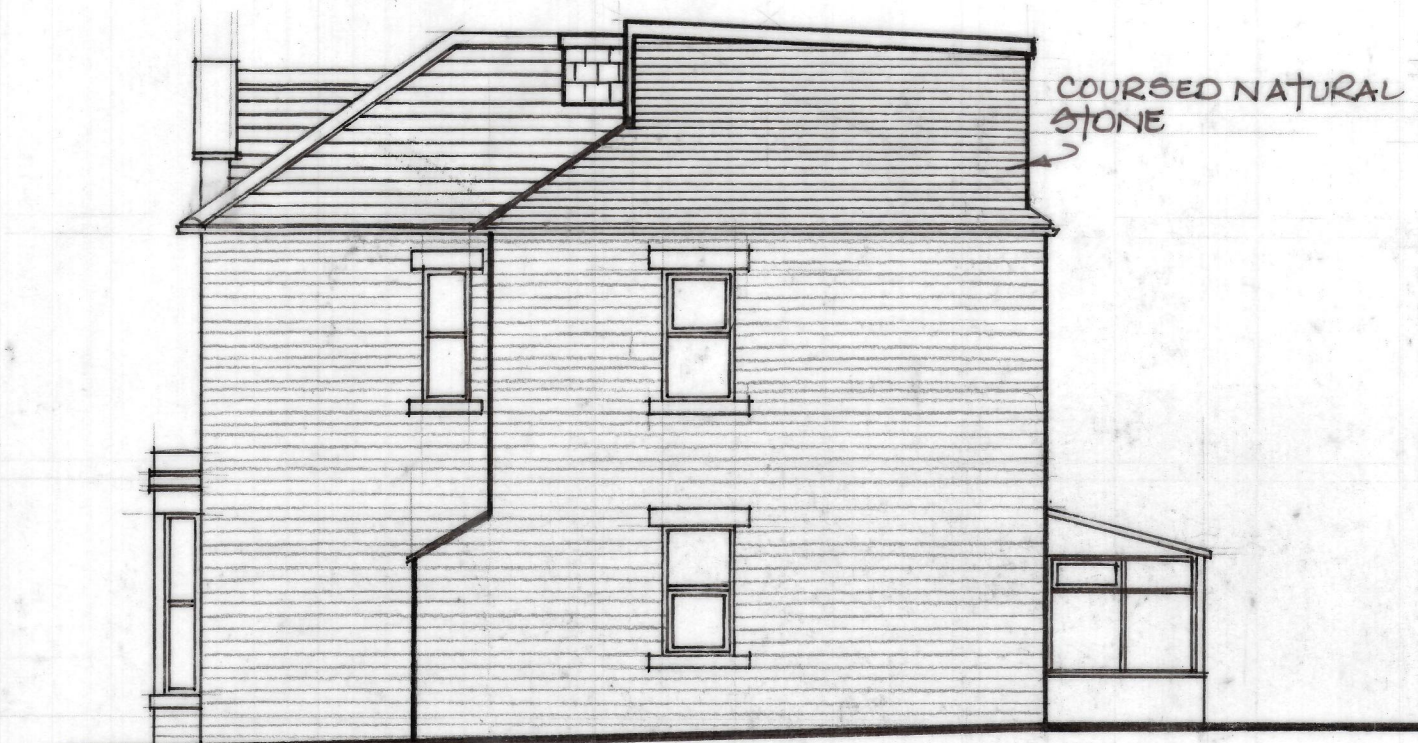


SIDE ELEVATION




REAR ELEVATION

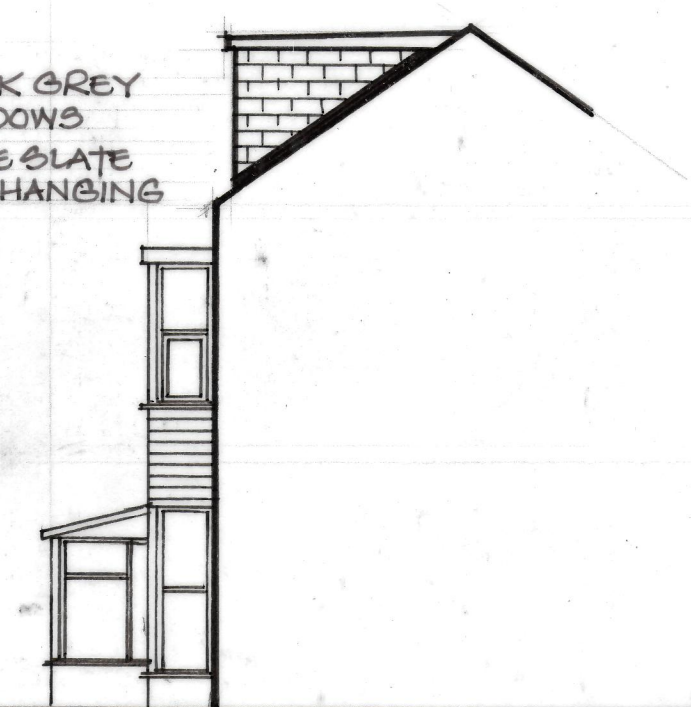

SIDE ELEVATION

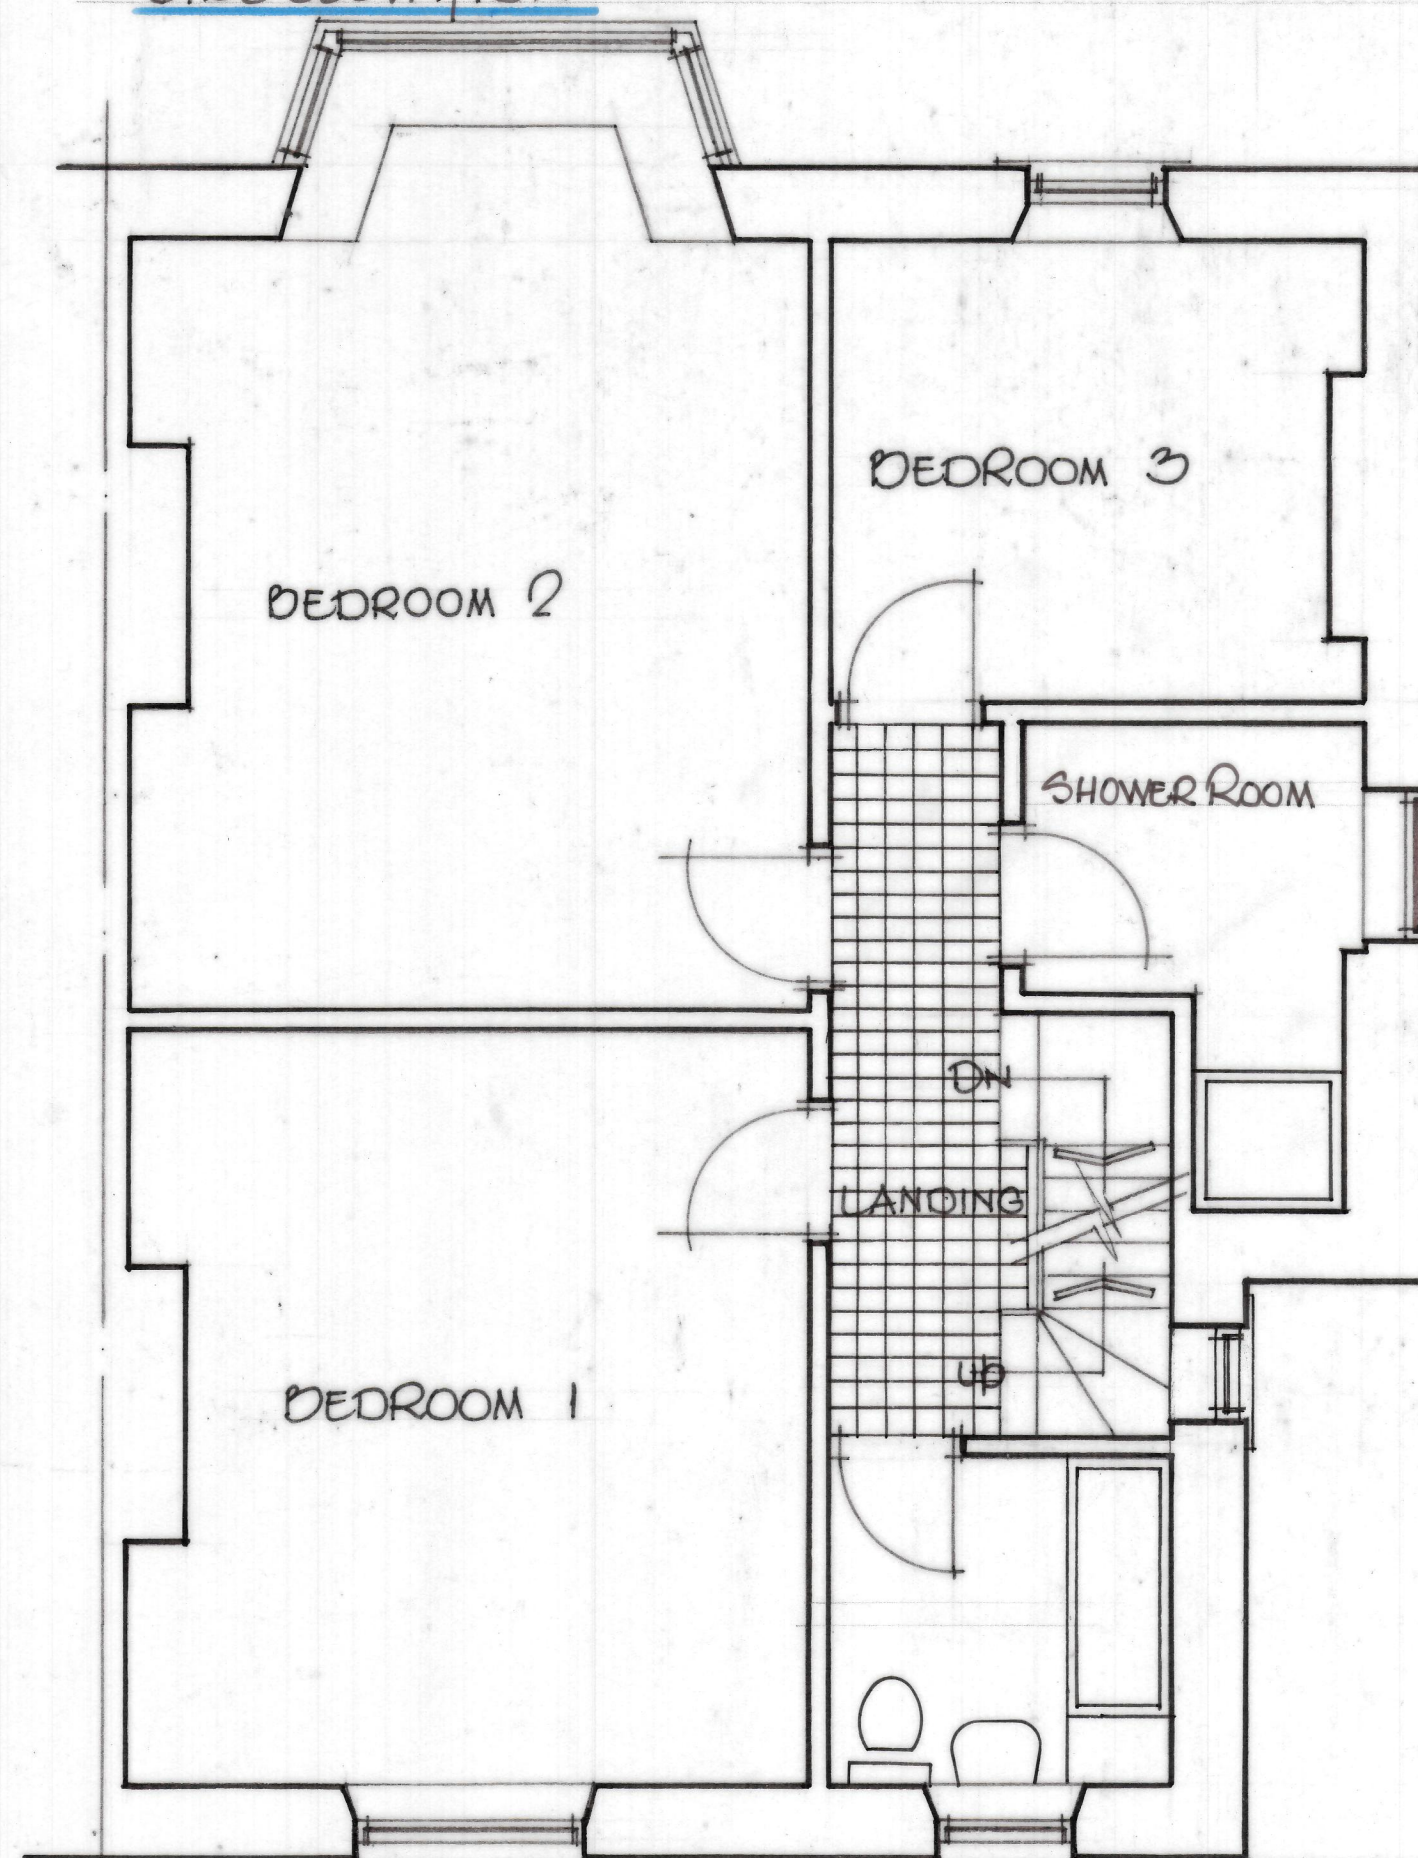

FIRST FLOOR PLAN

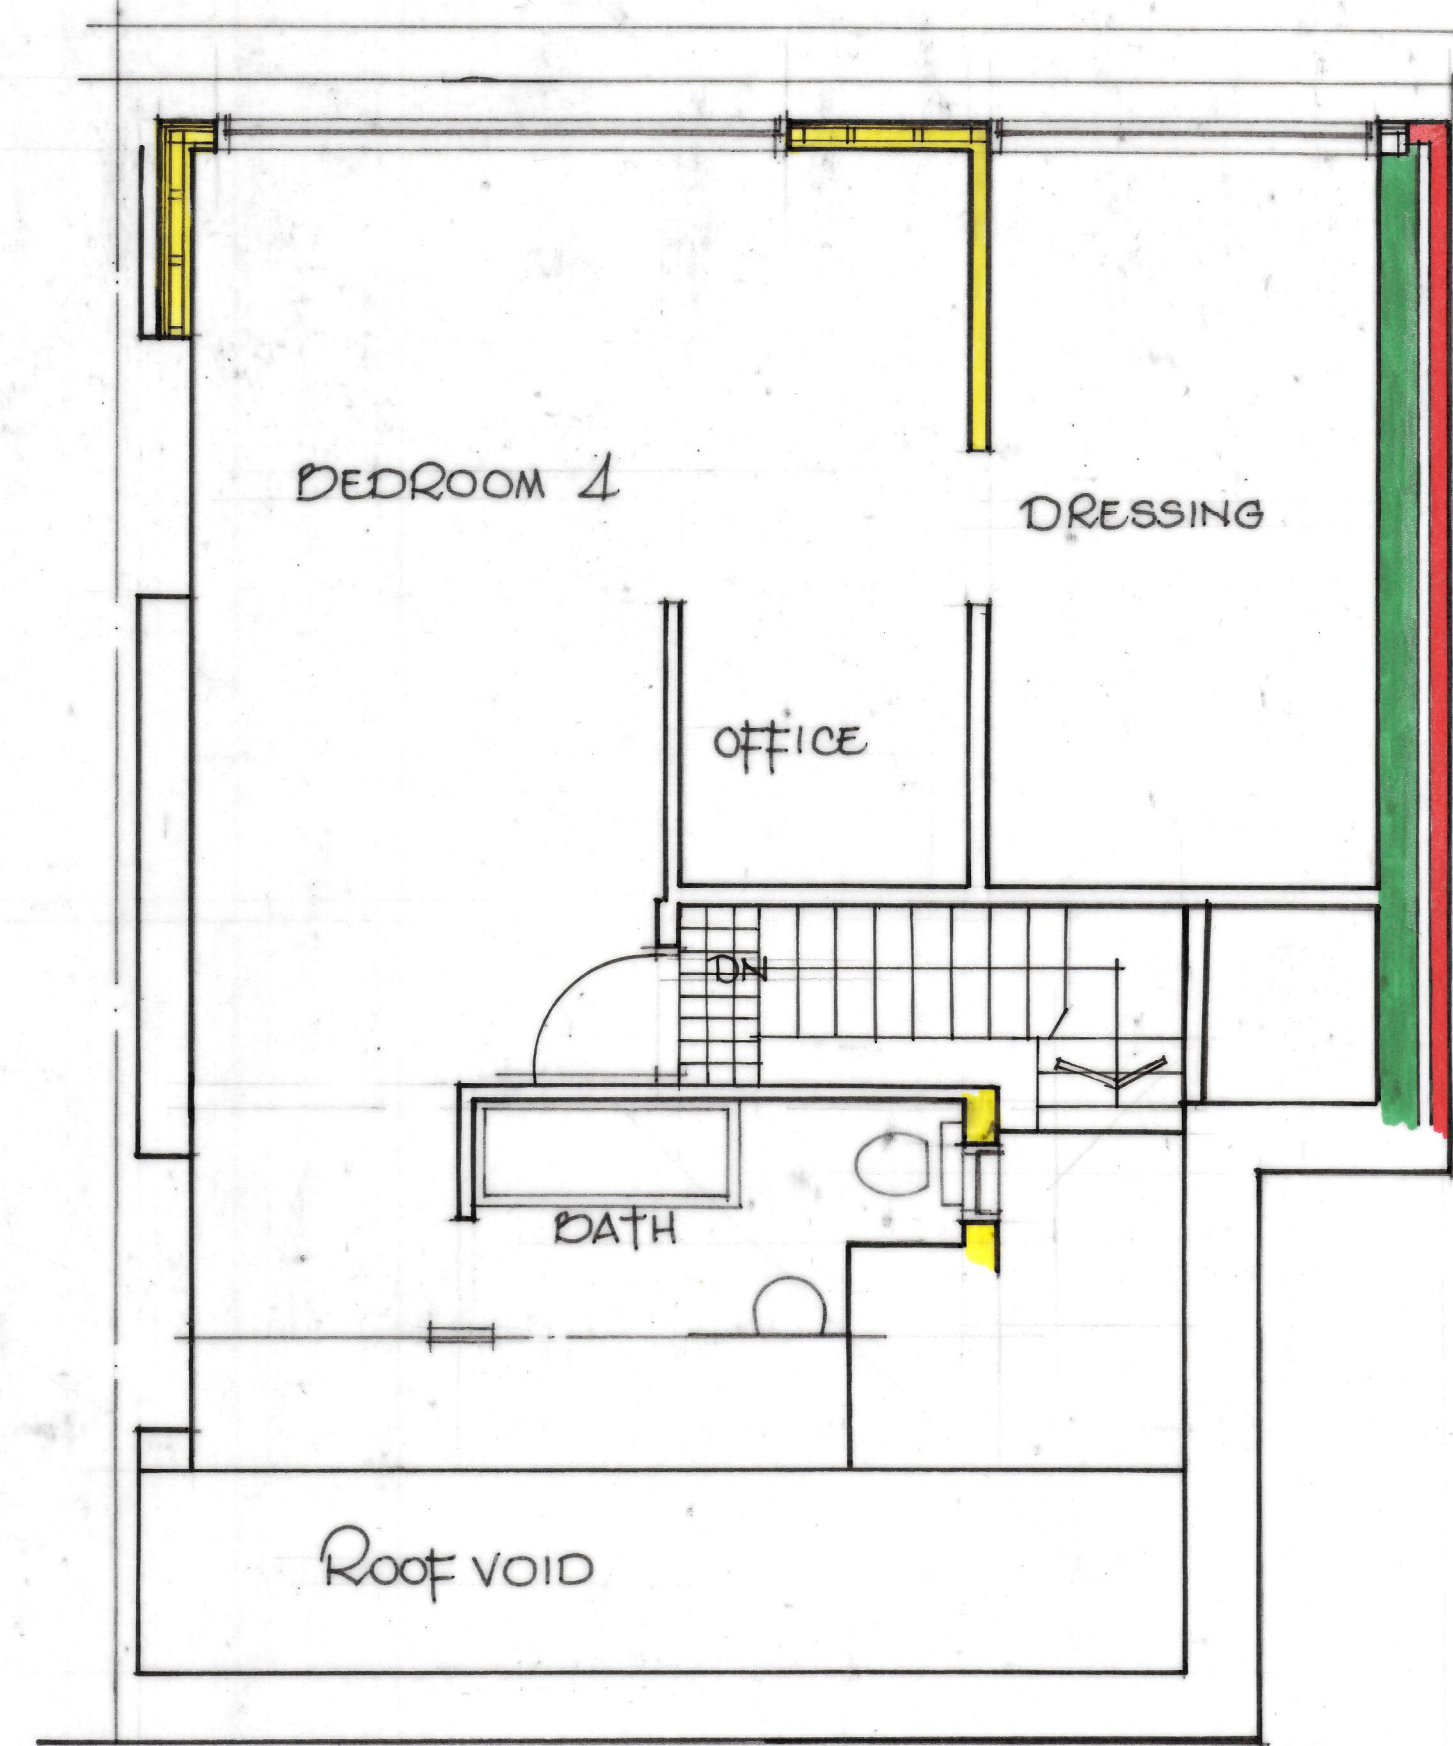

SECOND FLOOR PLAN

Valda Maru - Day

13, WEST PARK STREET,
DEWSBURY,
WF13 4LE.

SCALE 1:50, 1:100
SEPTEMBER, 2022