


as existing




SIDE ELEVATION

REAR ELEVATION


SIDE ELEVATION

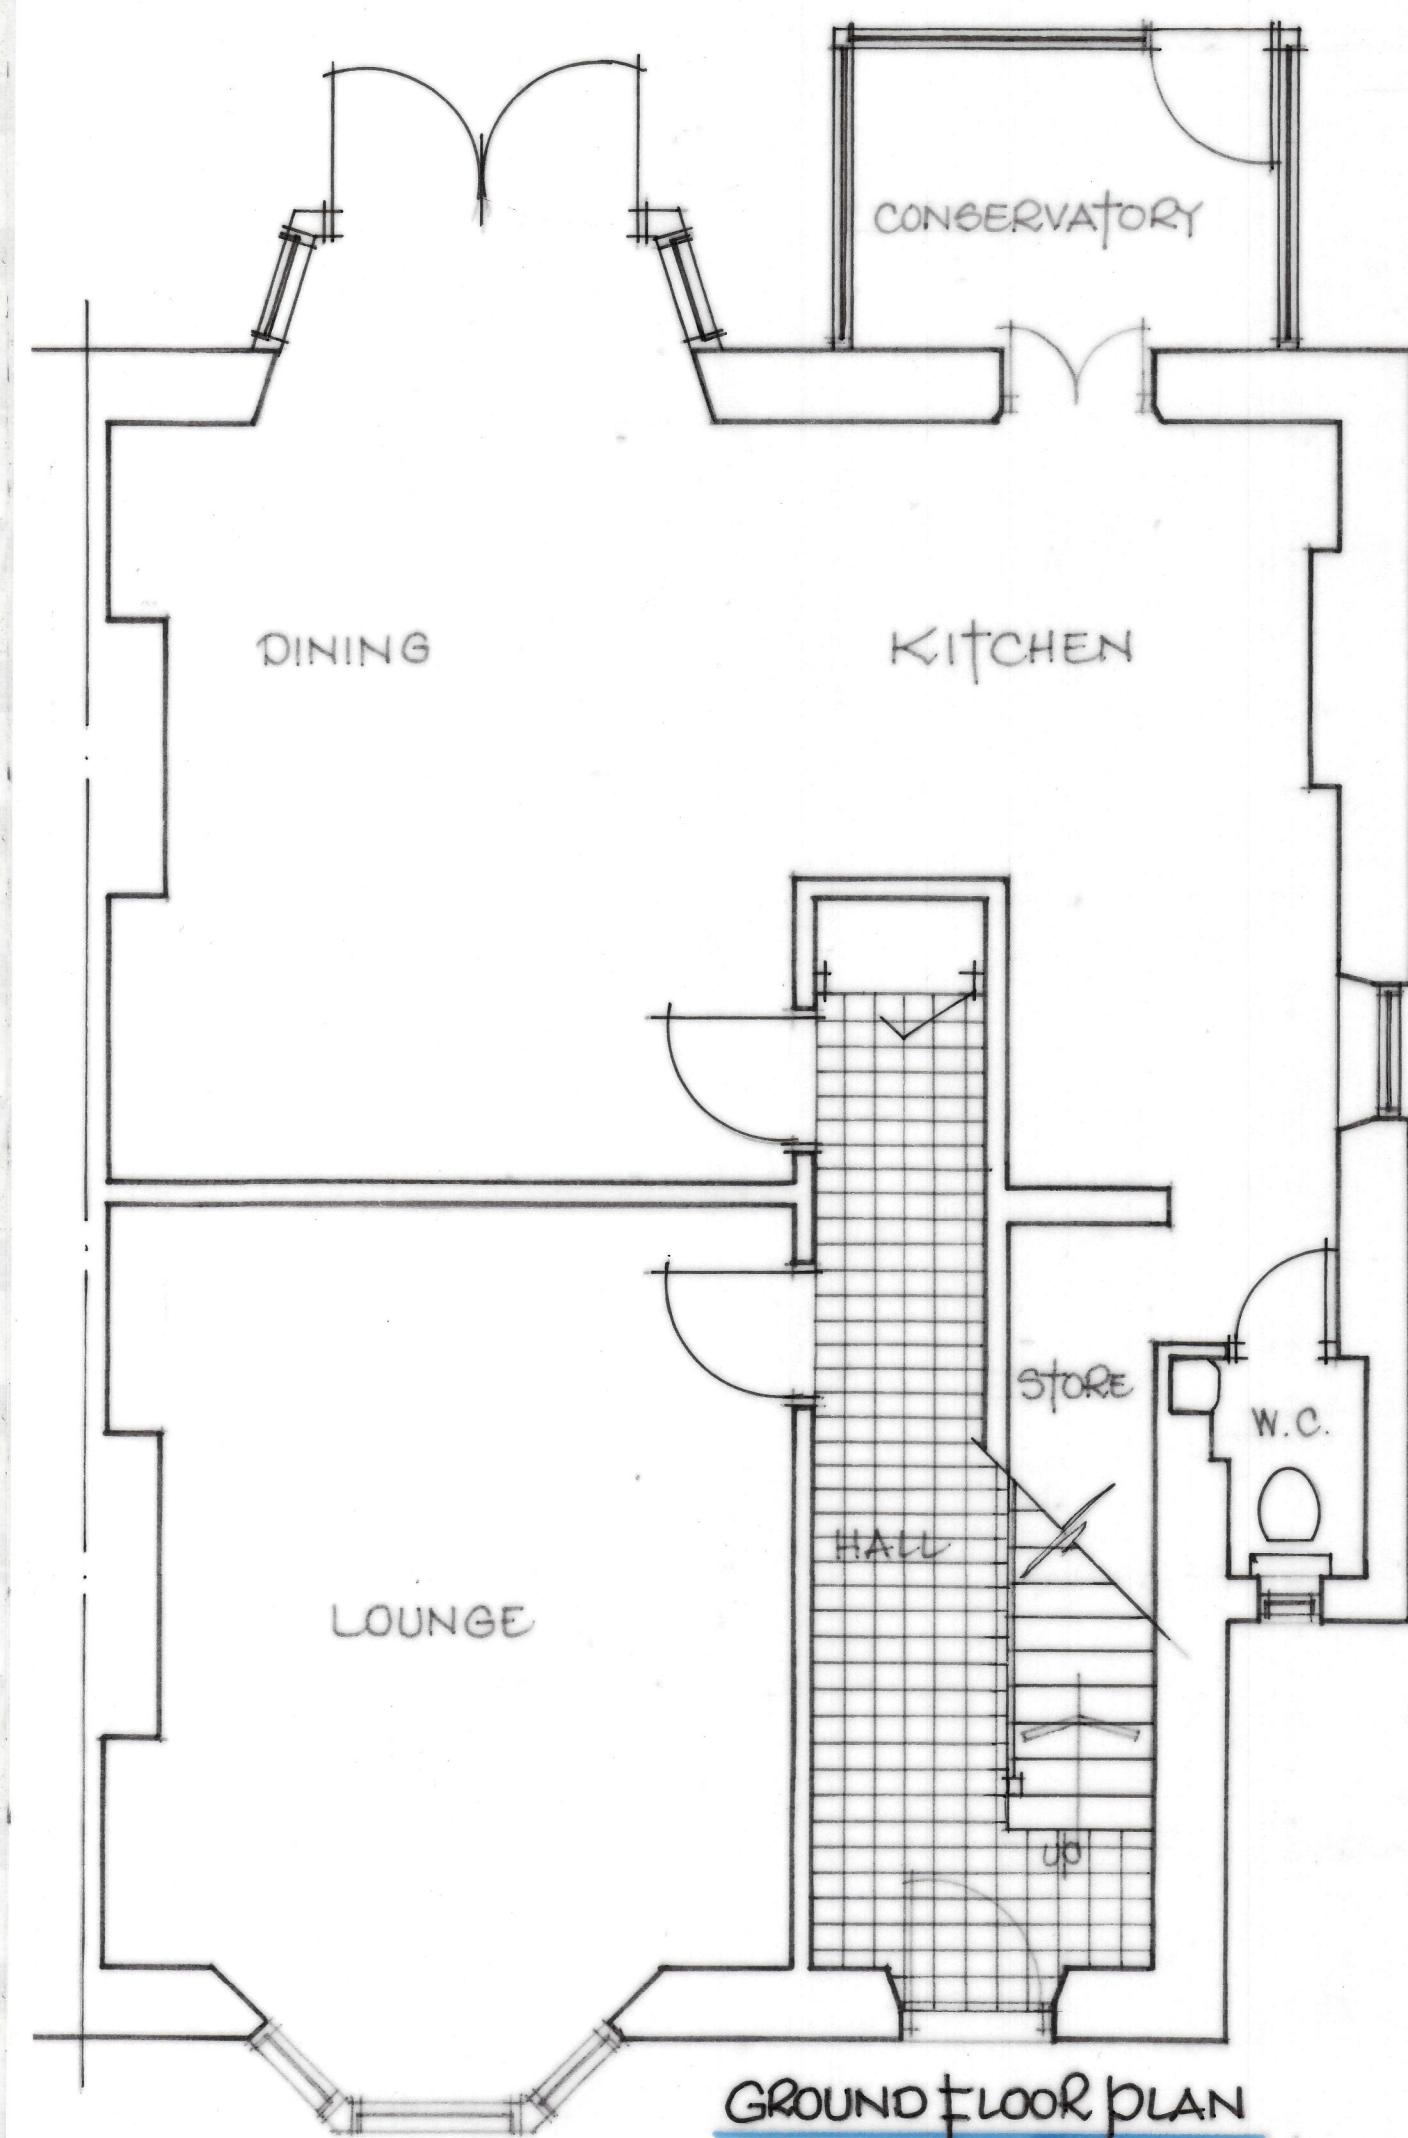

GROUND FLOOR PLAN

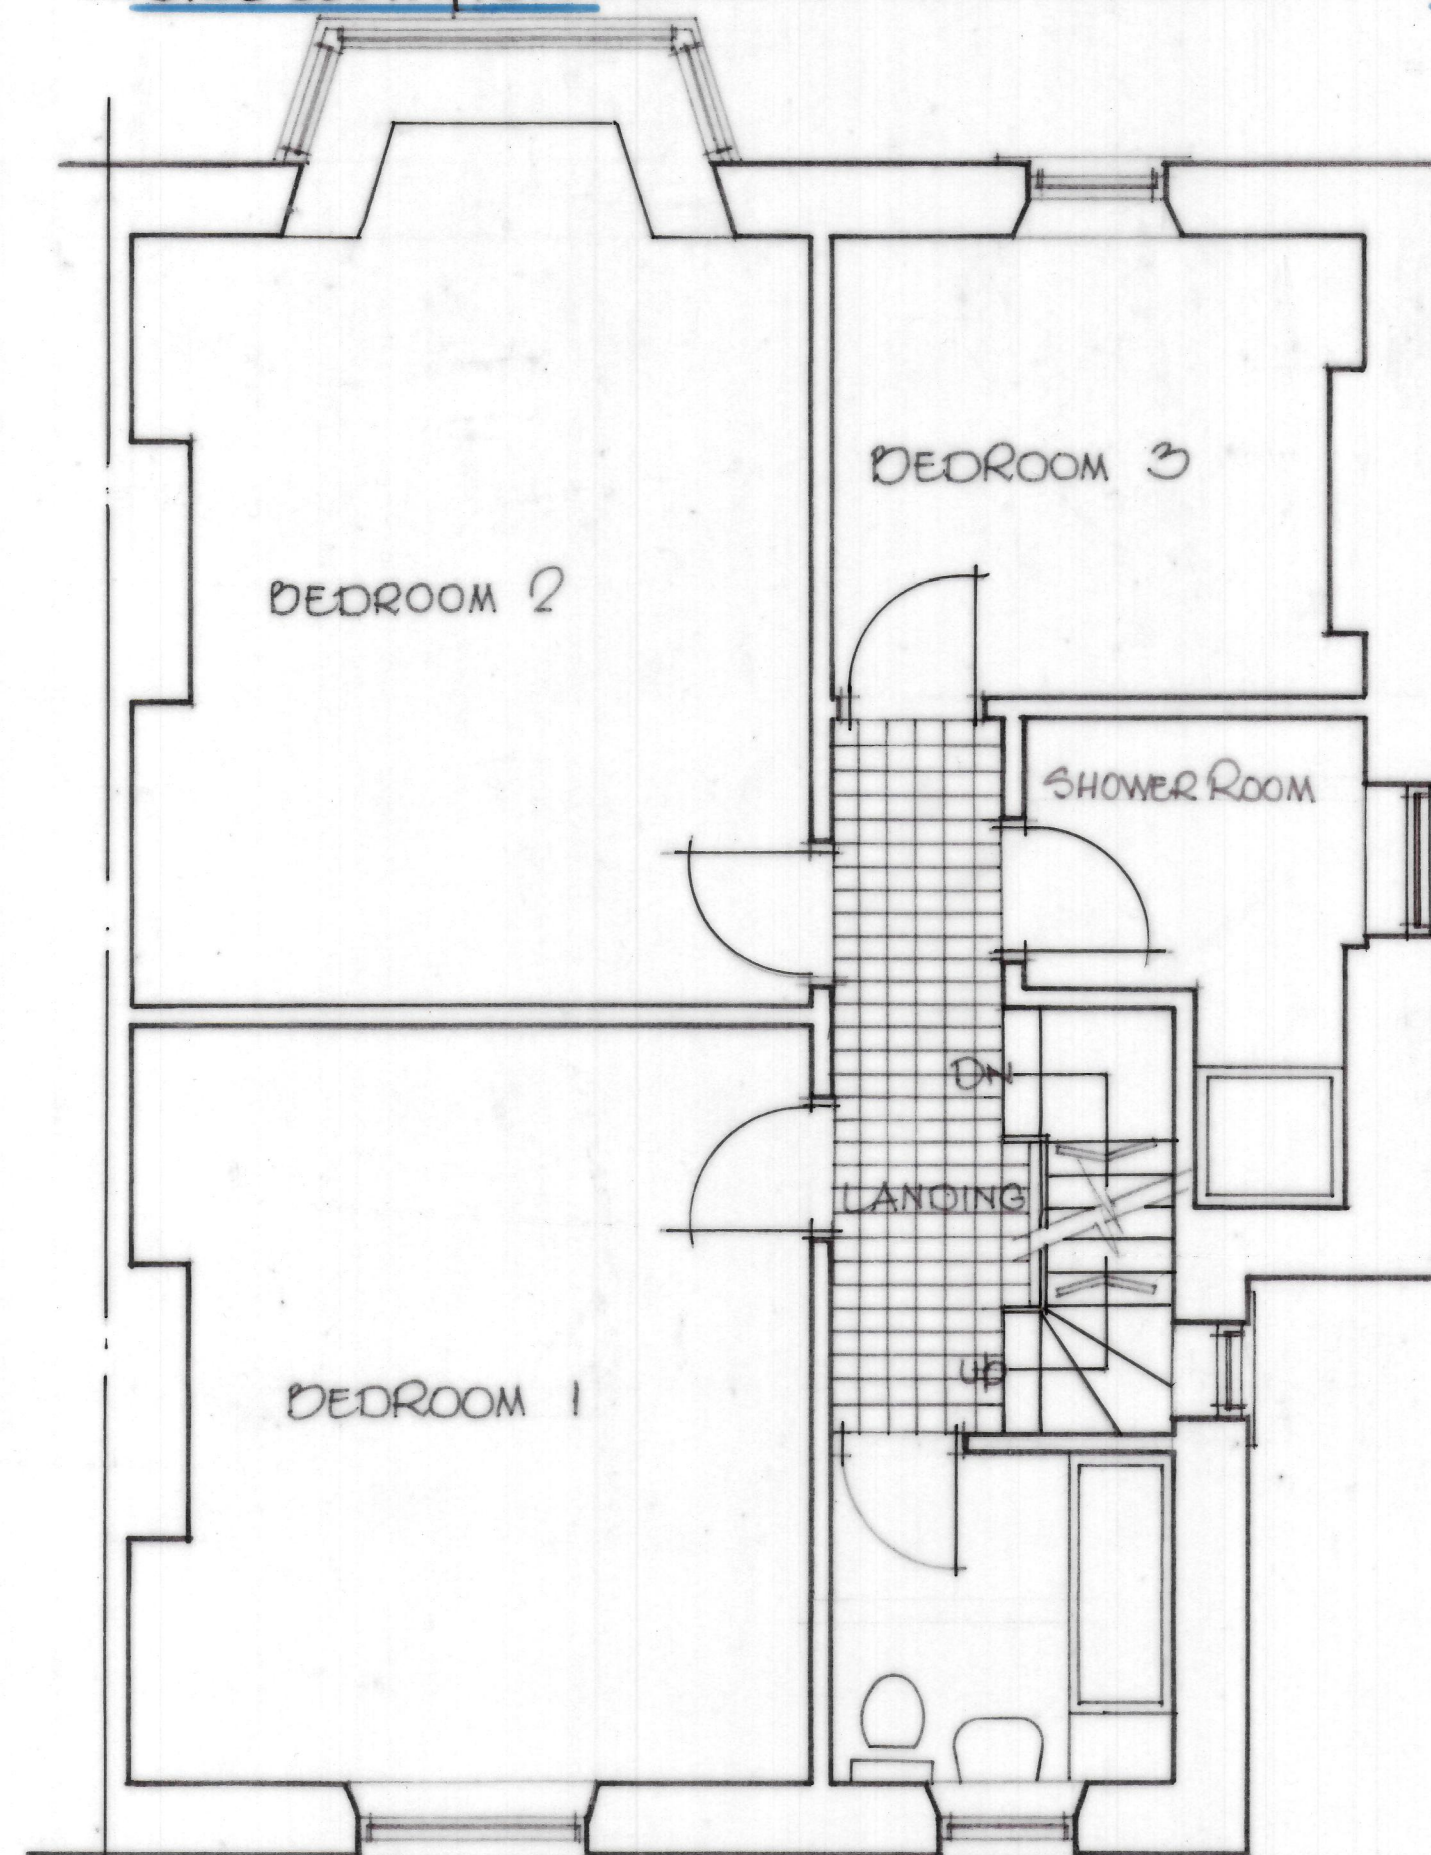

FIRST FLOOR PLAN

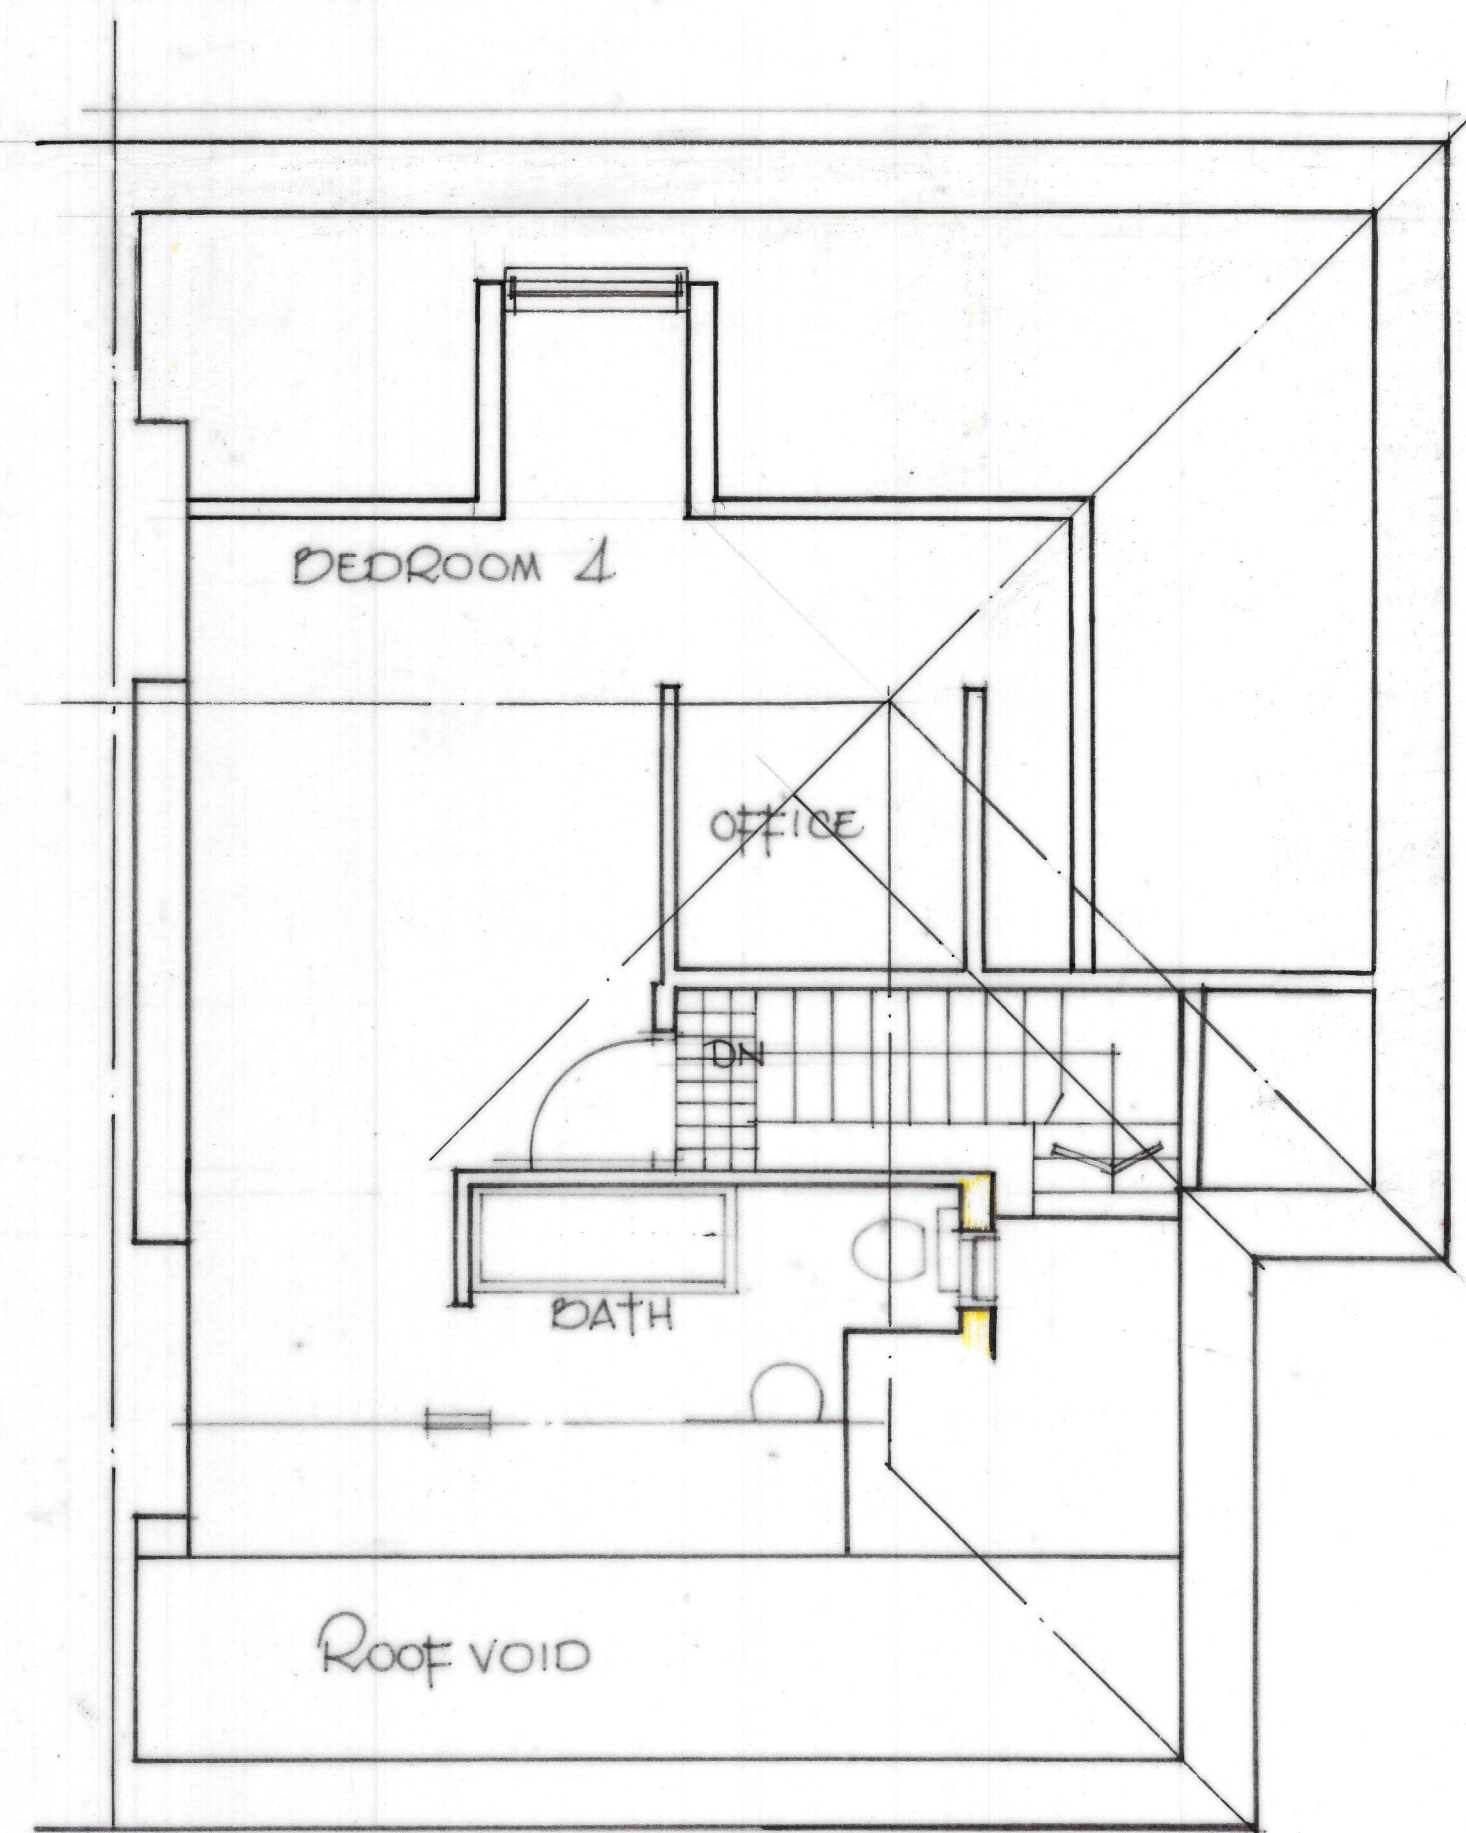

SECOND FLOOR PLAN

Valda Maze - Day

13, WEST PARK STREET,
DEWSBURY,
WF13 4LE.

SCALE 1:50, 1:100
SEPTEMBER, 2022