




Arthur Street Elevation 1: 200

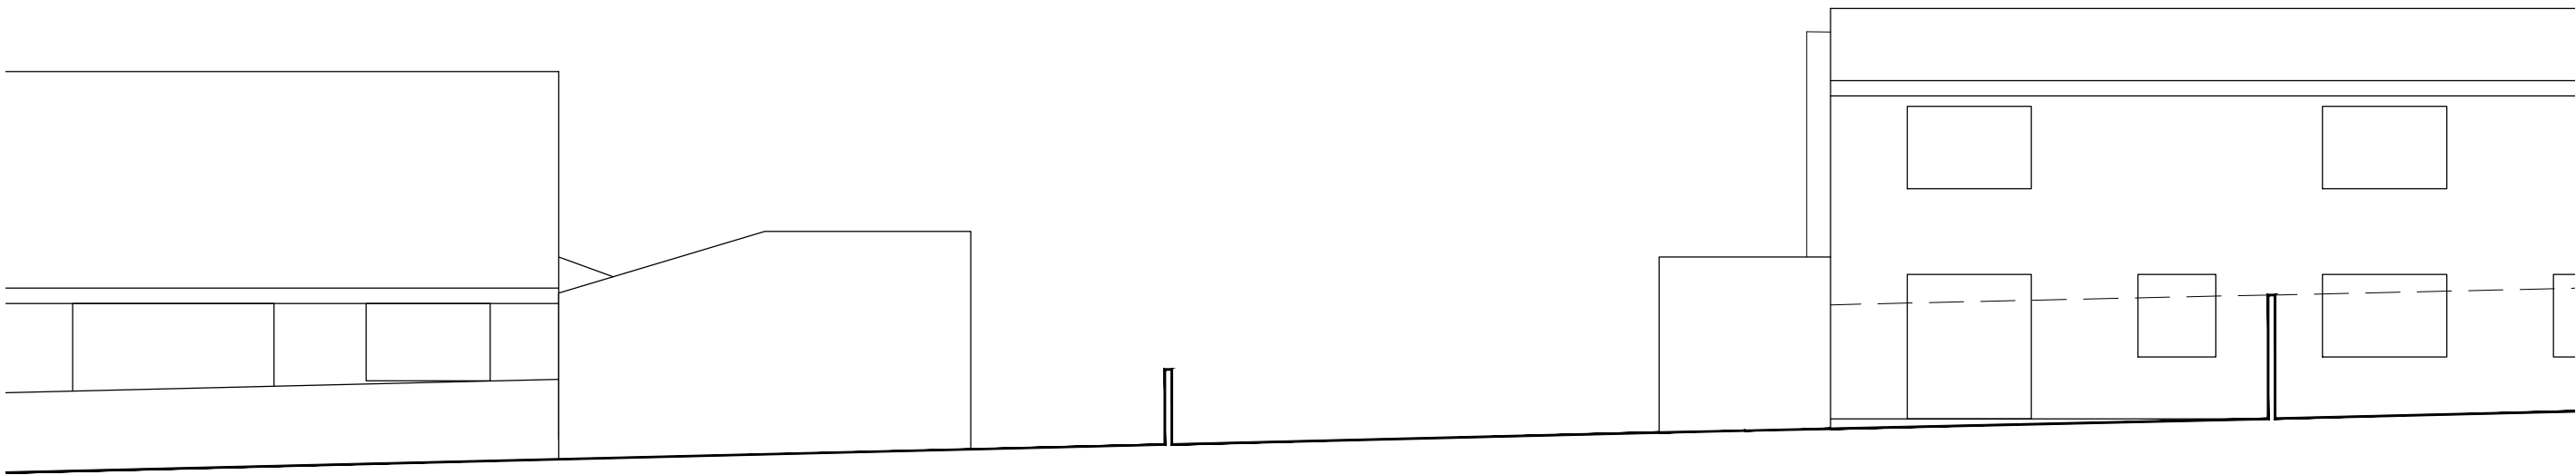


Western Elevation 1: 100

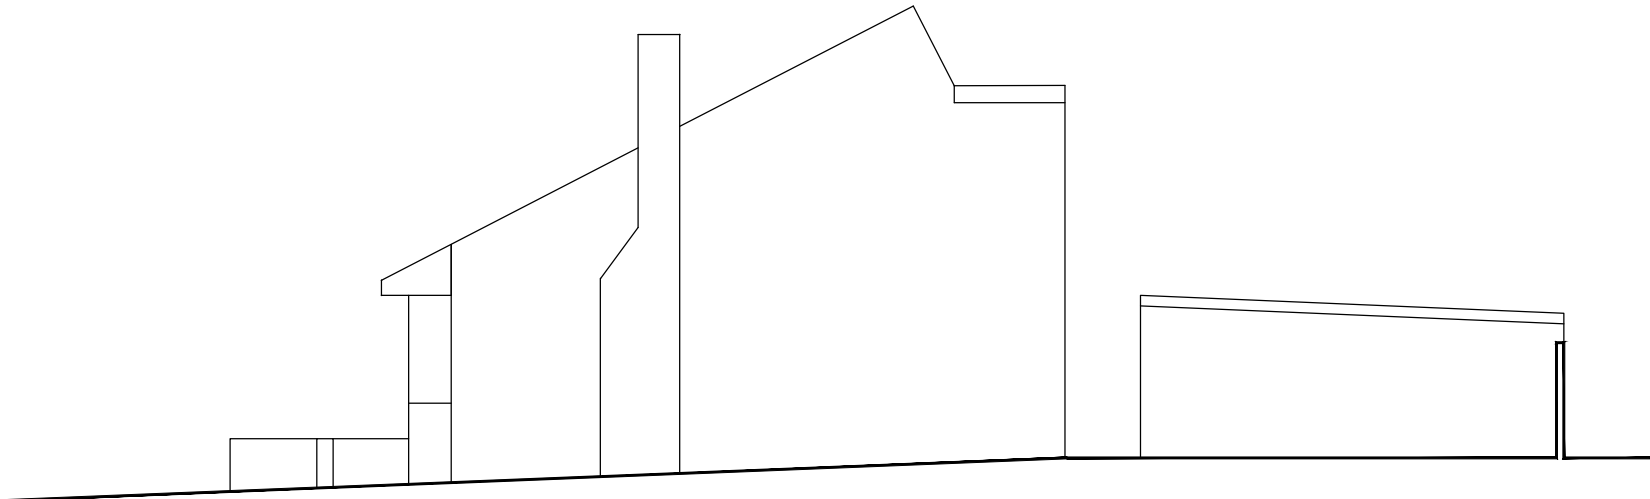


Northern Elevation 1: 100

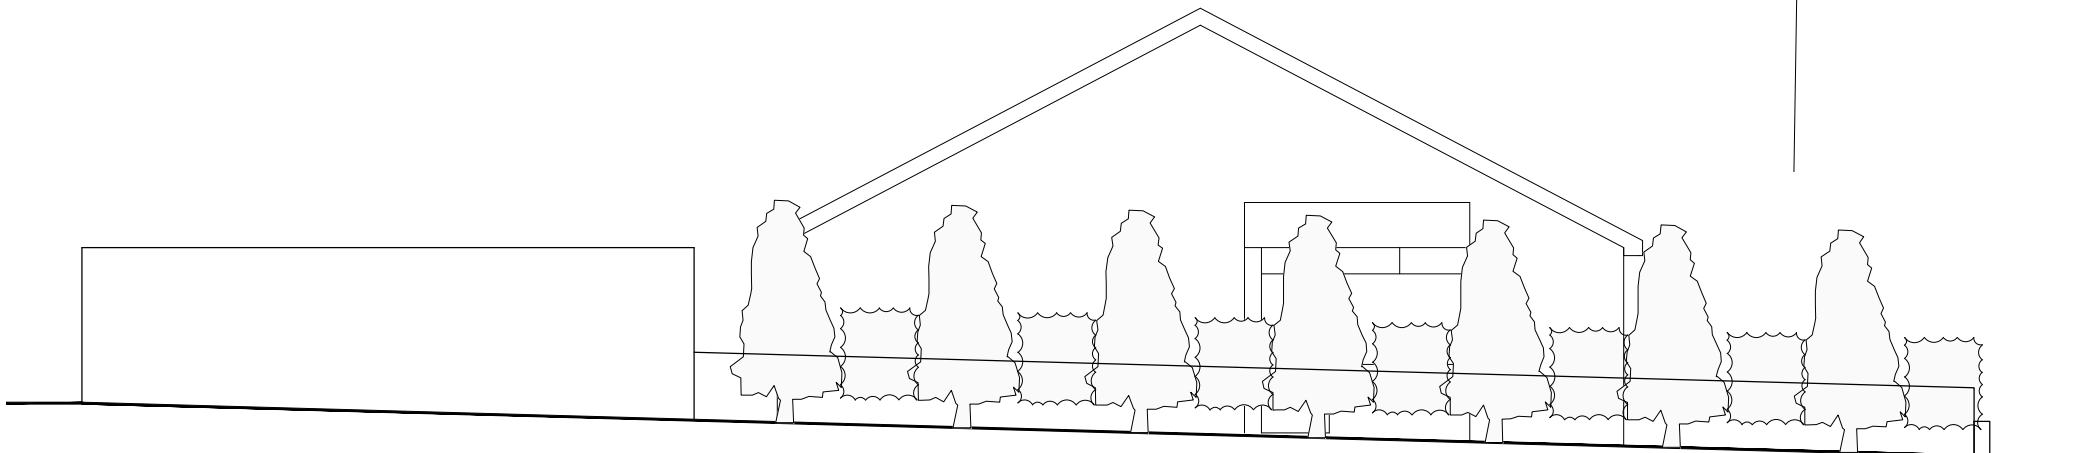


Southern Elevation 1: 100

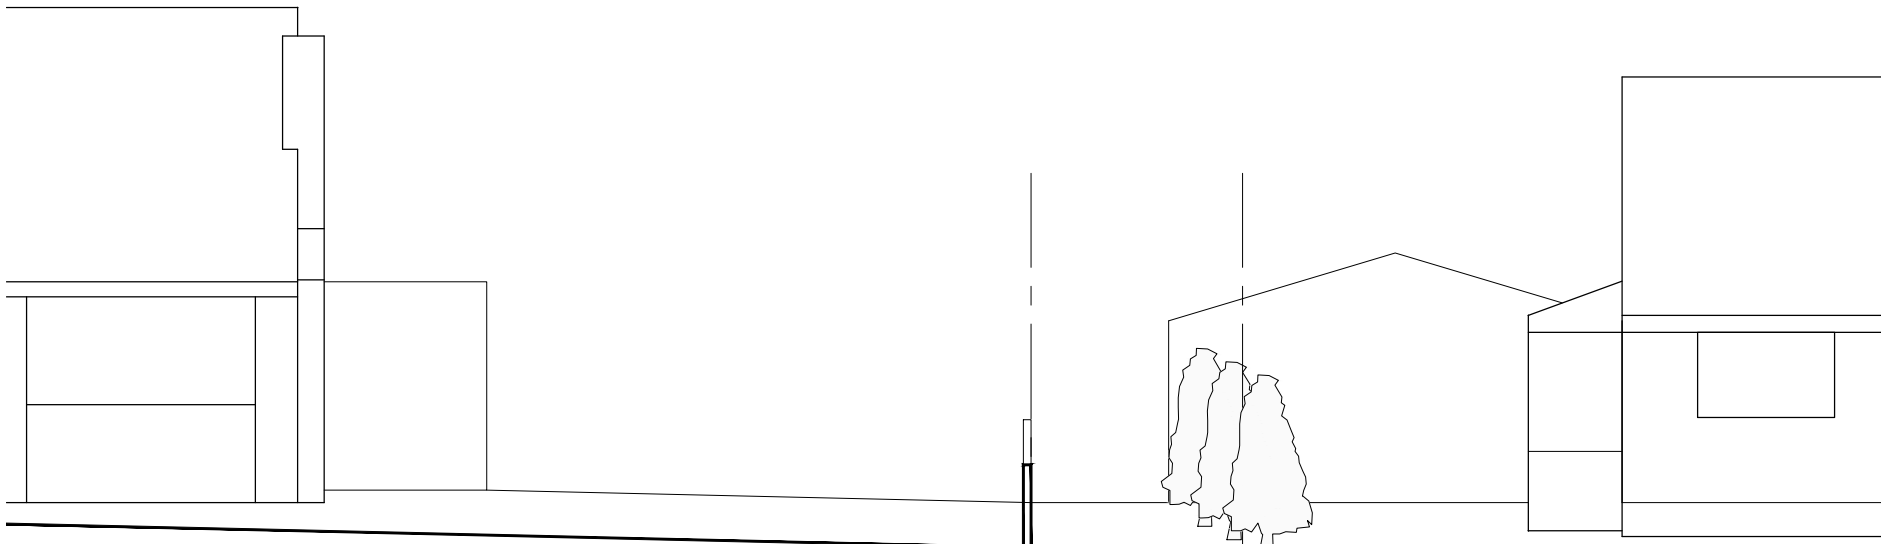

Eastern Elevation 1: 100

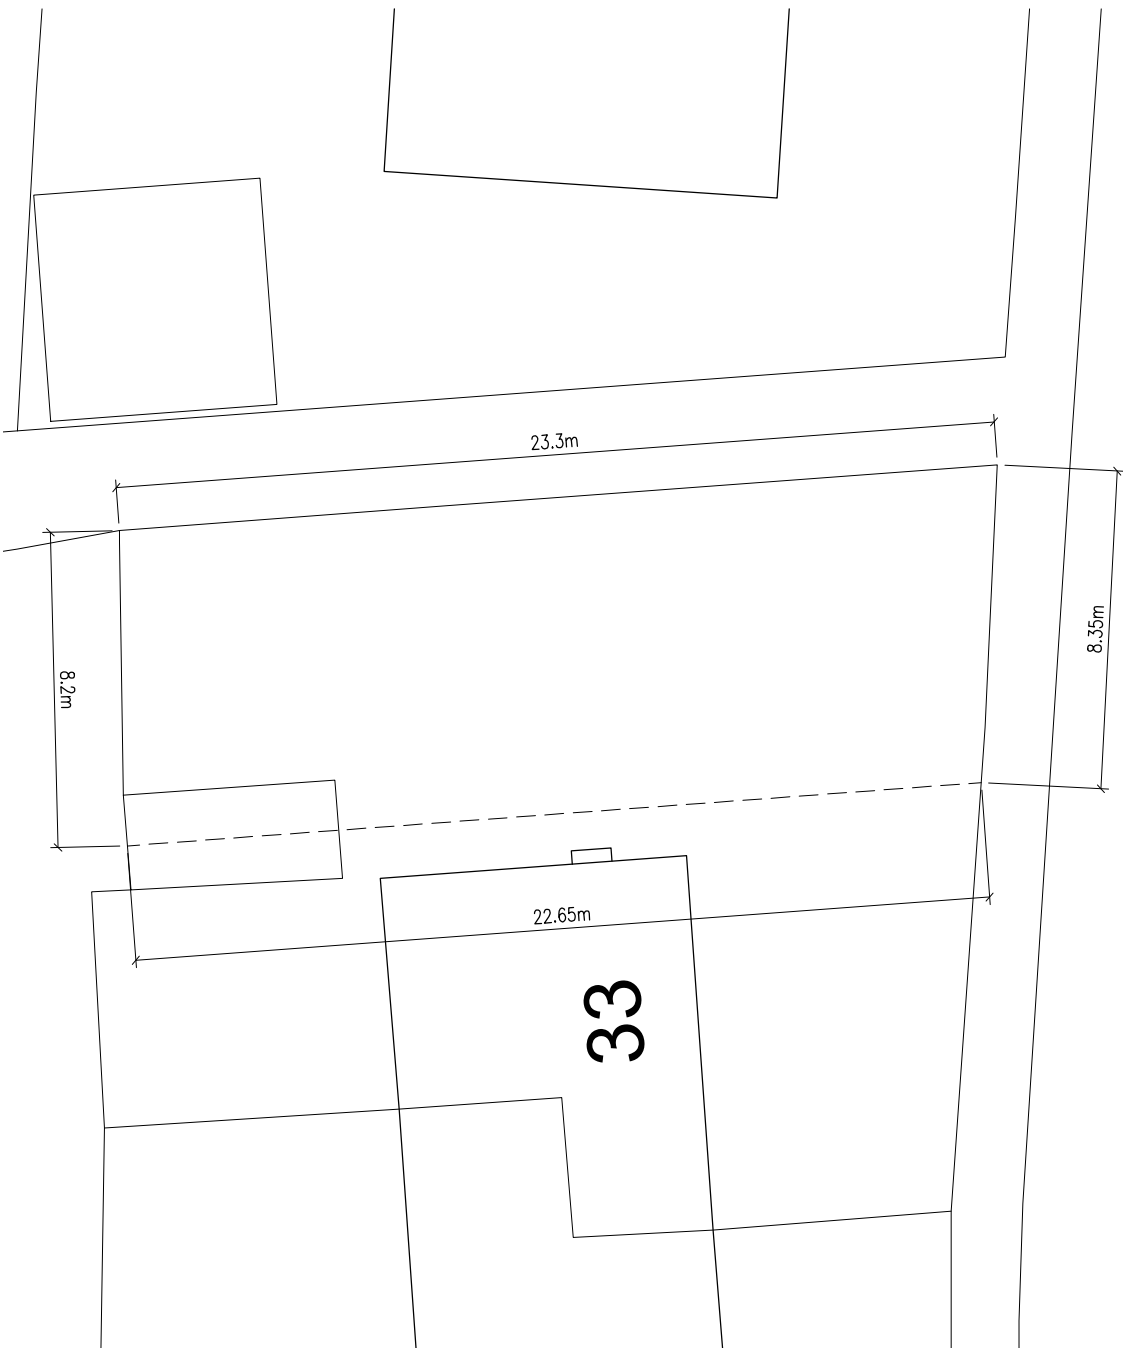


Site Plan 1: 200

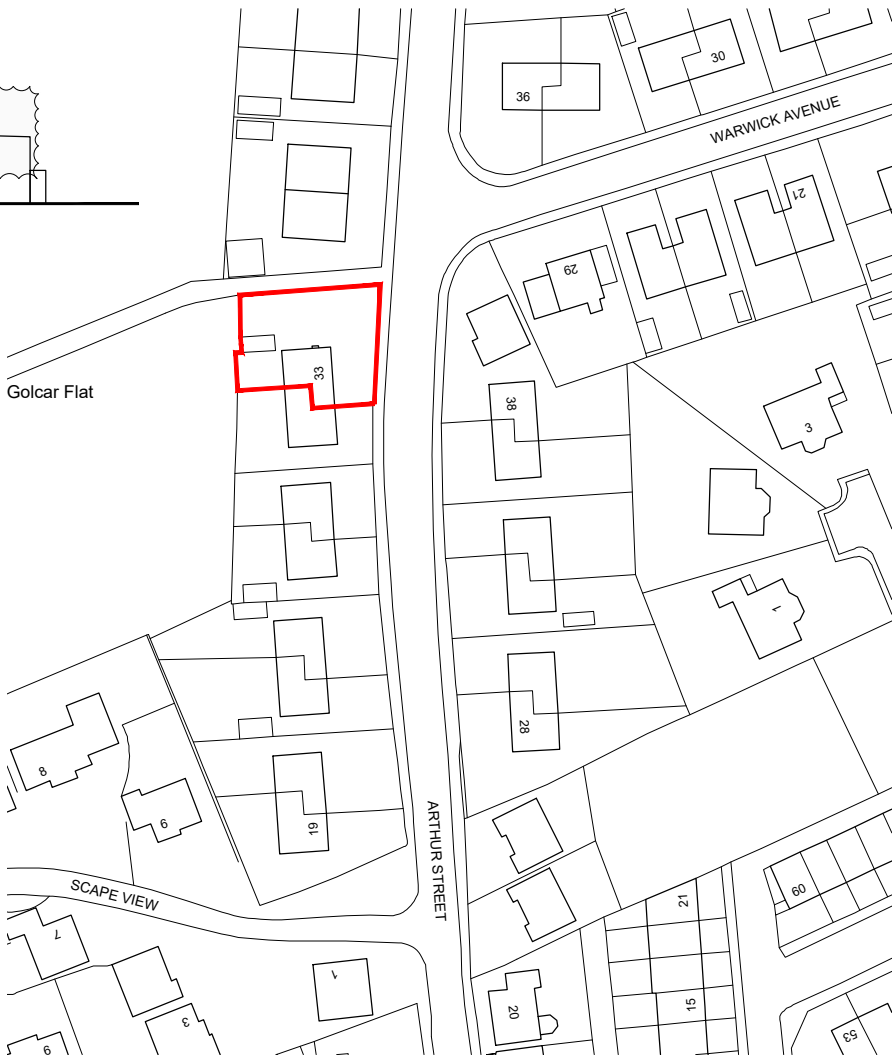

Location Plan 1: 1250

Drawings based on Ordnance Survey (Streetwise License No 100047474) and preliminary survey – design and drawing content subject to further Site Surveys, Structural Survey, Site Investigations, Planning and Statutory Requirements and Approvals.

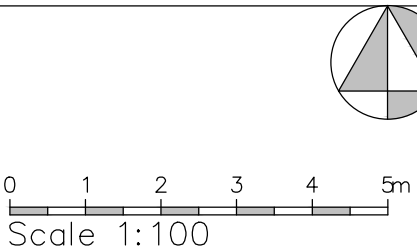

Project	Proposed new dwelling adjacent 33 Arthur Street, Golcar HD7 4DF
Client	Mr G Smith, LGS Construction Ltd
Dwg Title	(22137)1_As existing
Scale	1: 100,1250 @ A2
Date	Sept 23