

ARCHITECTURE | PLANNING | DESIGN

Malikin Farm
Brow Lane
Holmfirth
HD9 2RJ
07946872499
paul@paulmatthewsarchitectural.co.uk
www.paulmatthewsarchitectural.co.uk

Company Registration Number: 09896149 - Company
Registered in England and Wales

Project
15 Highfields, Shaw Lane, Holmfirth, HD9 2PZ
Project
Erection of Dormer to Room in Roof, Alterations to
Property and Retrospective/Regularisation of
Porch and Loft Conversion
Client

Ella Squire

Drawing Title/Issue

Floor Plans as Proposed


scale date sheet size dwg. no.
1:50 06/2023 A1 23/885/04

Do not scale from drawing, use figured dimensions
only.


All dimensions must be checked and verified on site
prior to commencement of works and architect to
be notified of any discrepancies.

The copyright for these drawings remains the
property of Paul MatthewsArchitectural Ltd. They
must not be reproduced in any way without prior
written consent from the originator (Paul
MatthewsArchitecturalLtd).



Ground Floor Plan

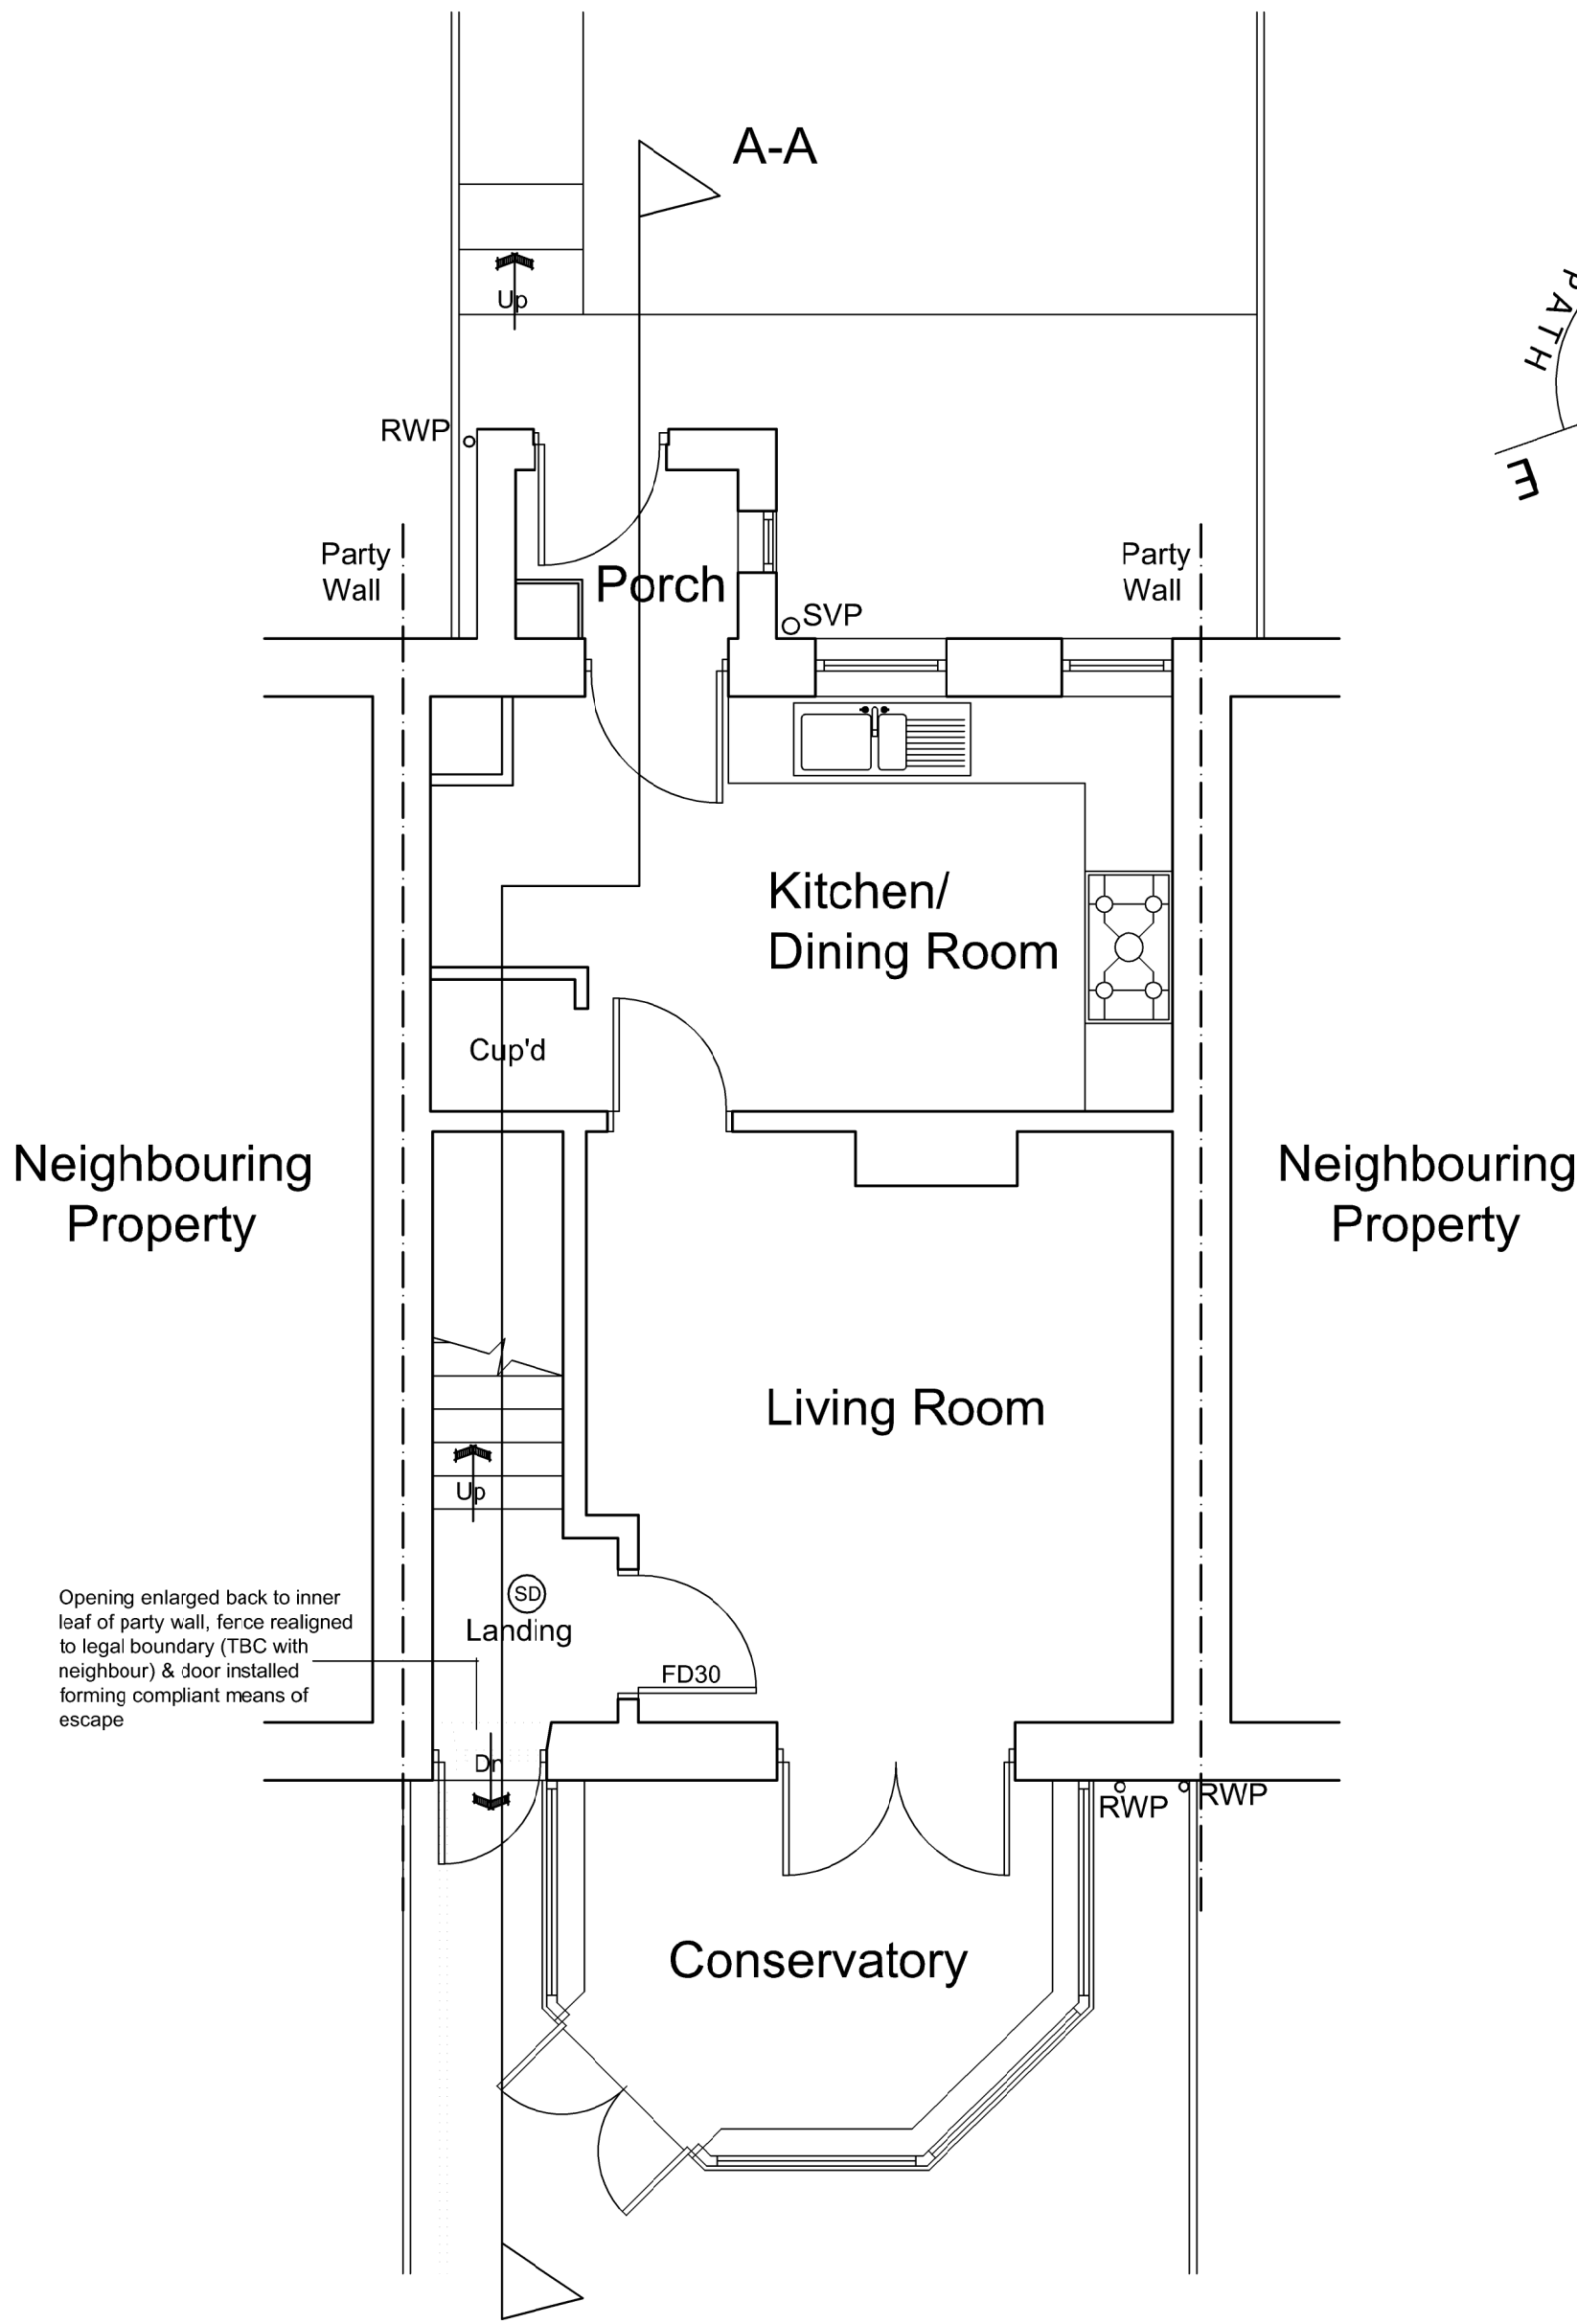

First Floor Plan

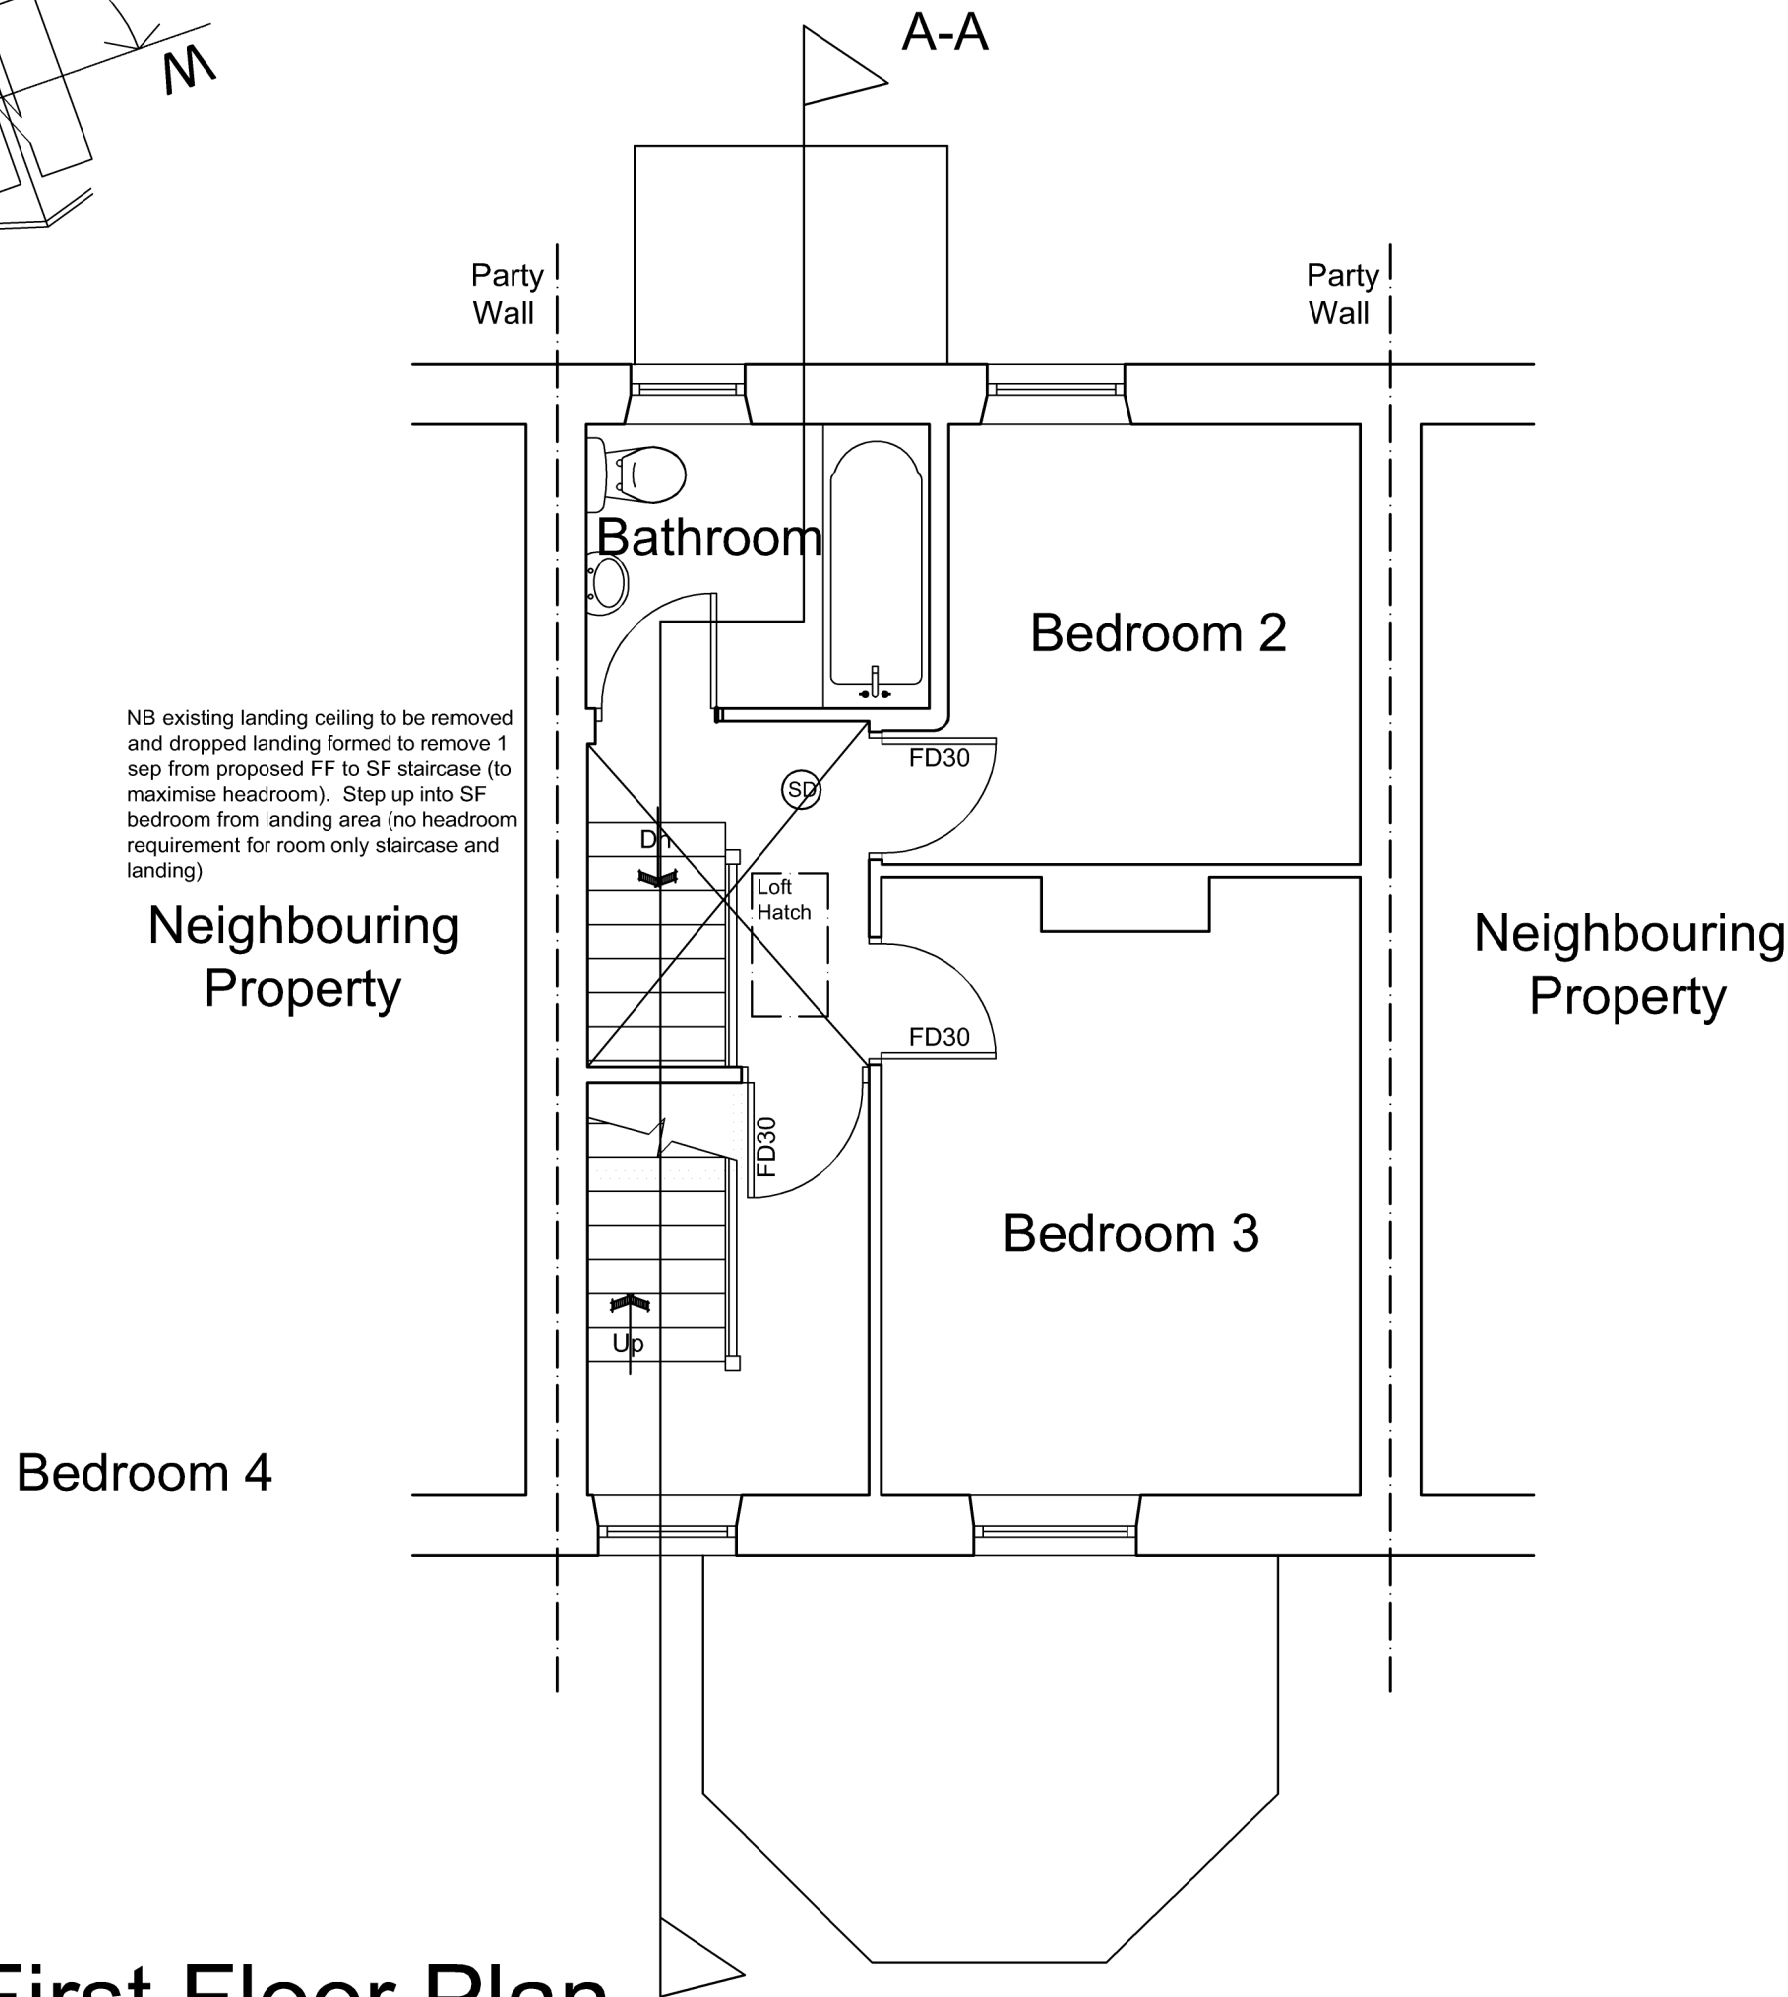


Loft Floor Plan

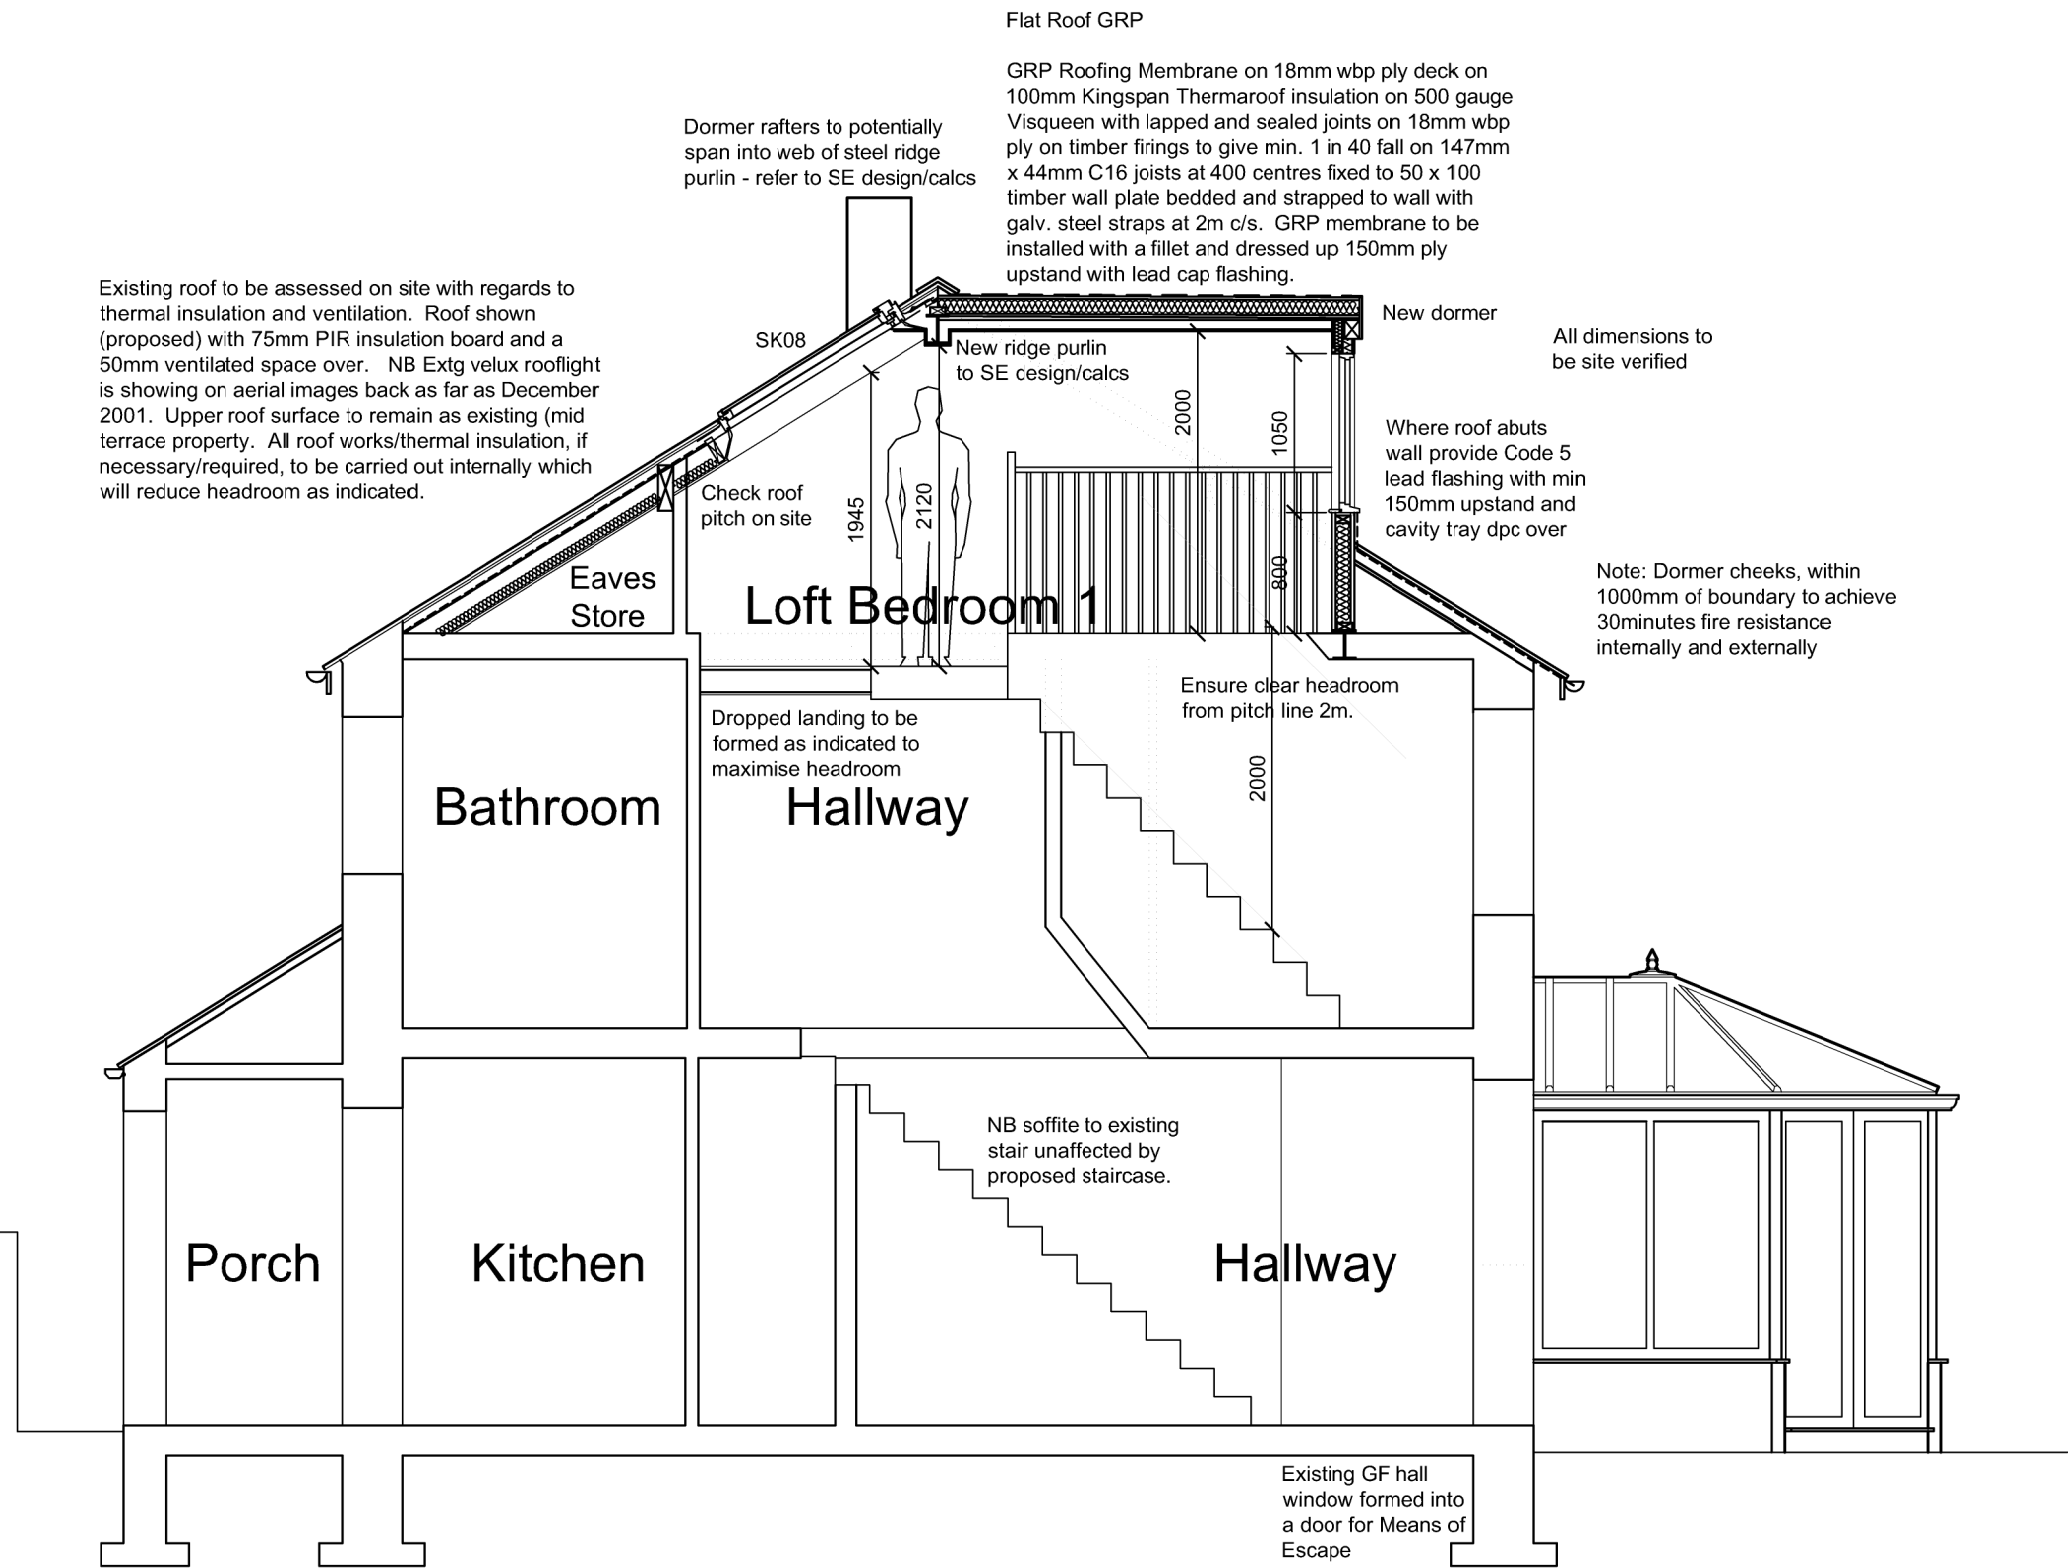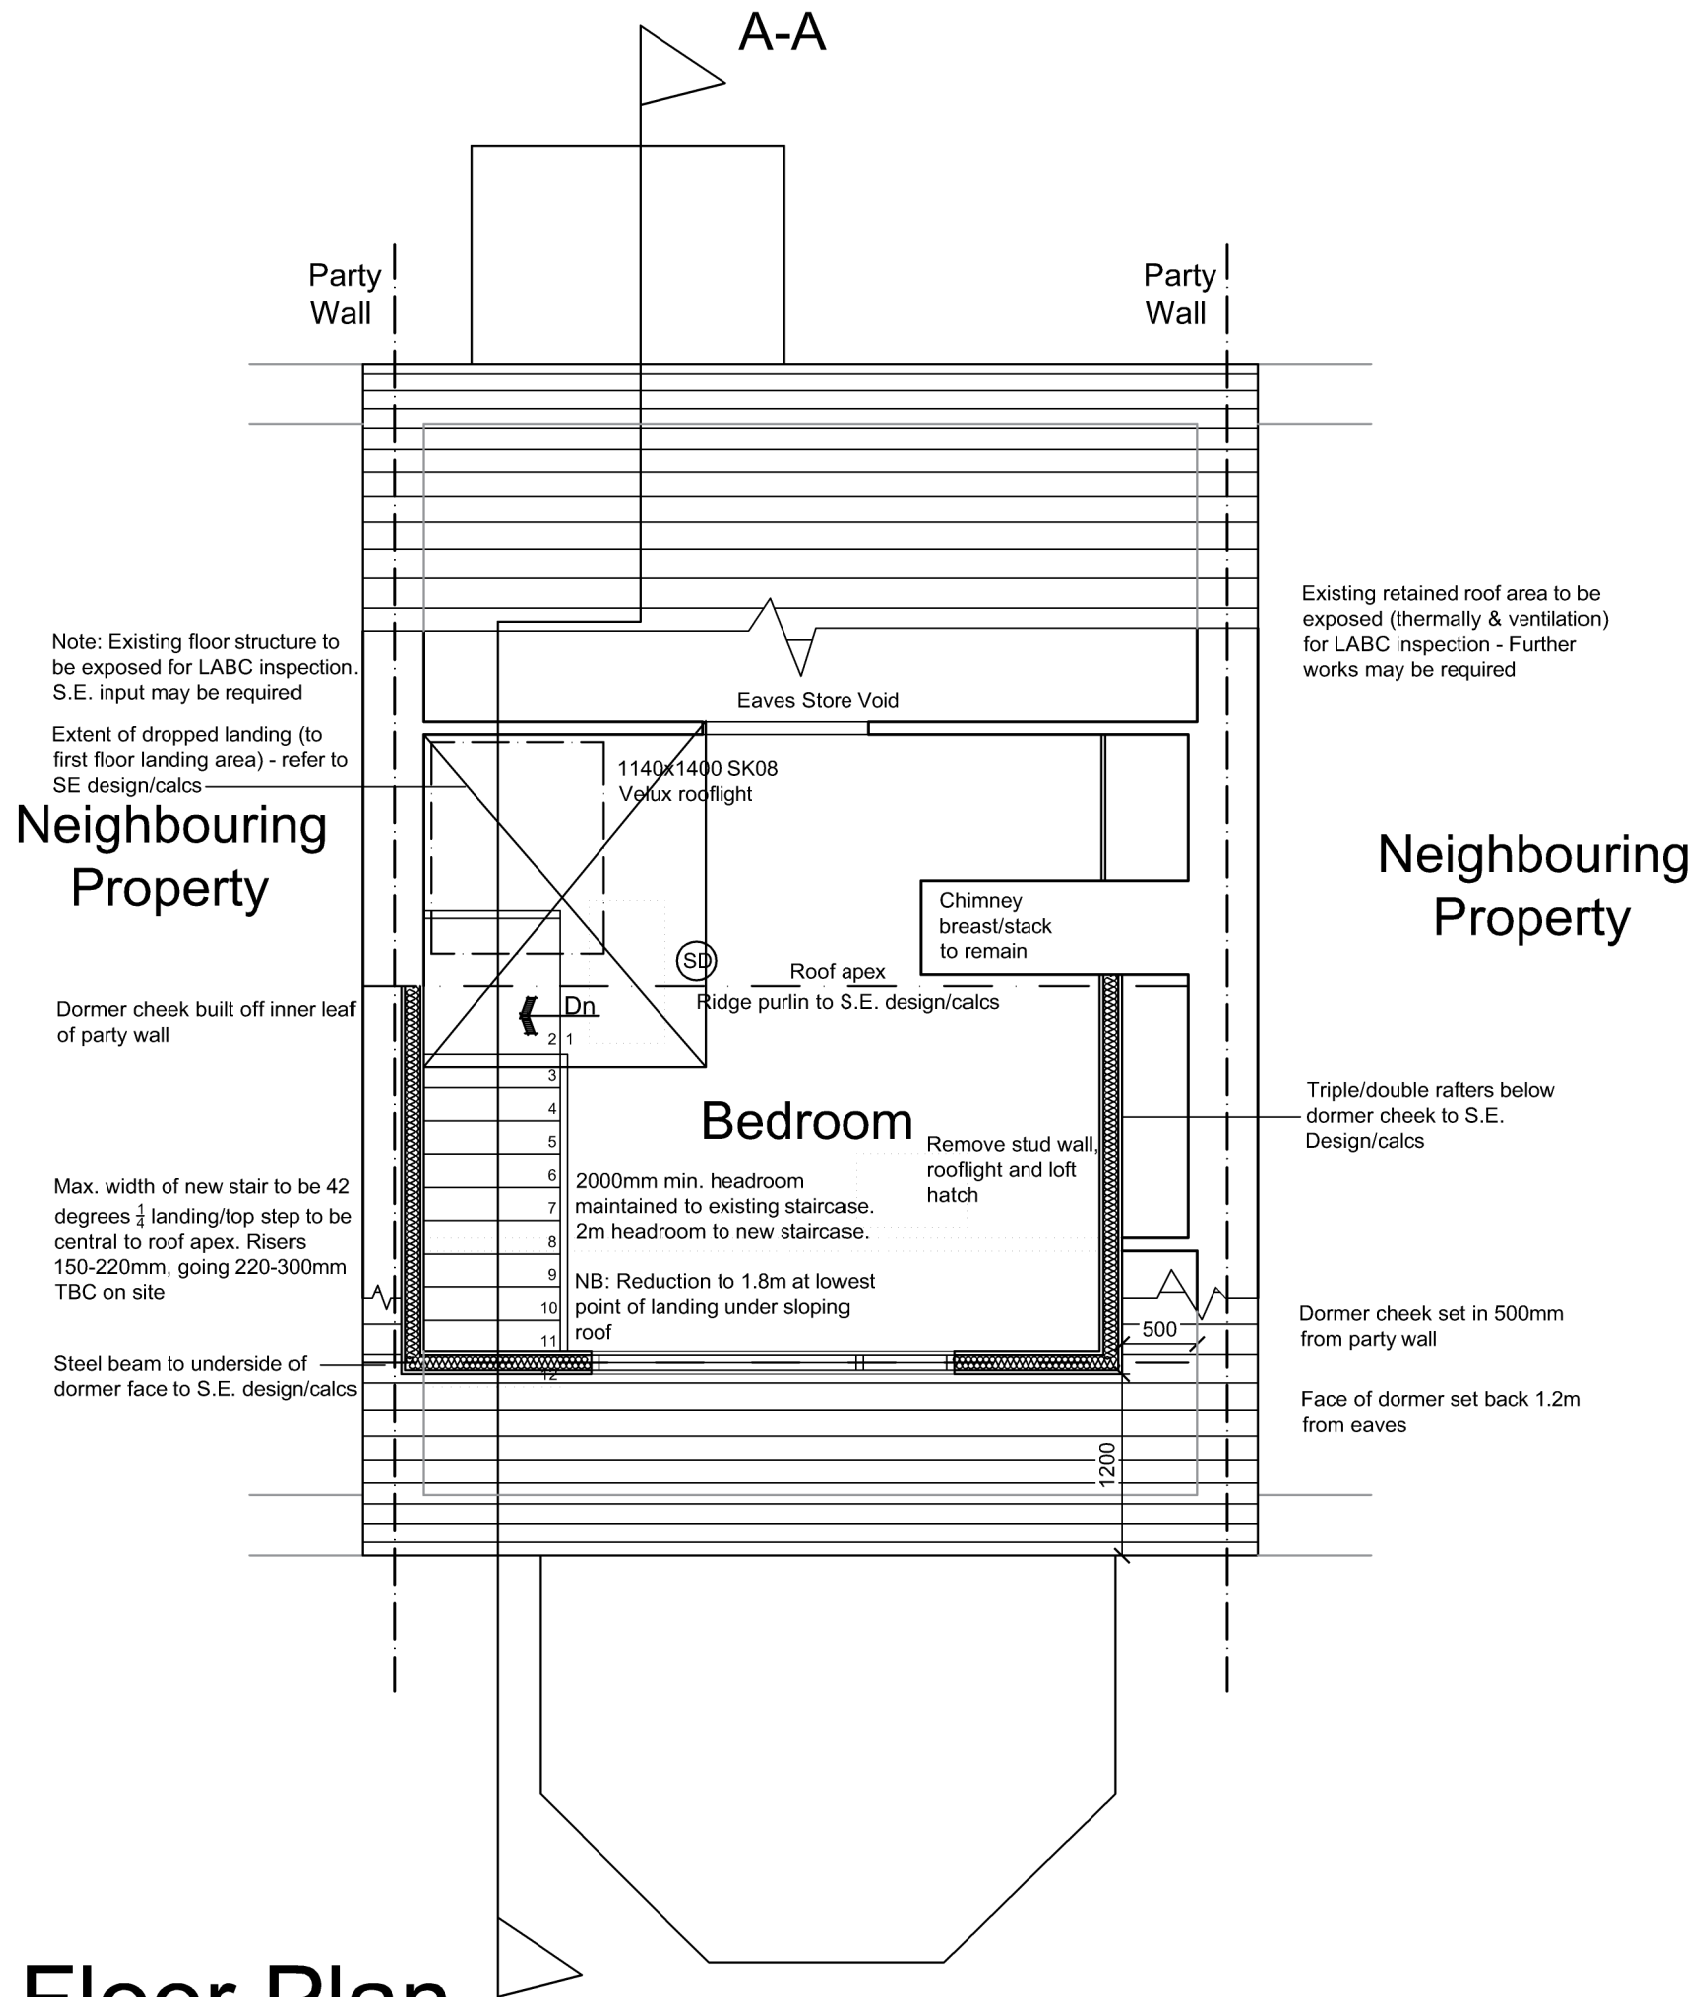

Section A-A

1:50

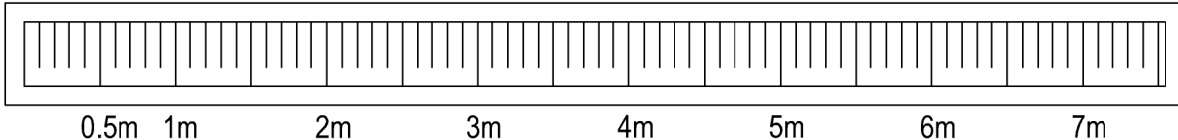

KEY

- Smoke alarm ~ mains powered and interconnected
- SG Safety Glass
- obs Obscure Glazing
- E Extract Fan
- F Flue
- SVP Soil & Vent pipe
- RWP Rain water pipe
- B.I.G Back inlet gully
- EW Escape Window
- FD30 Fire door
- Mechanical Extract Fan