

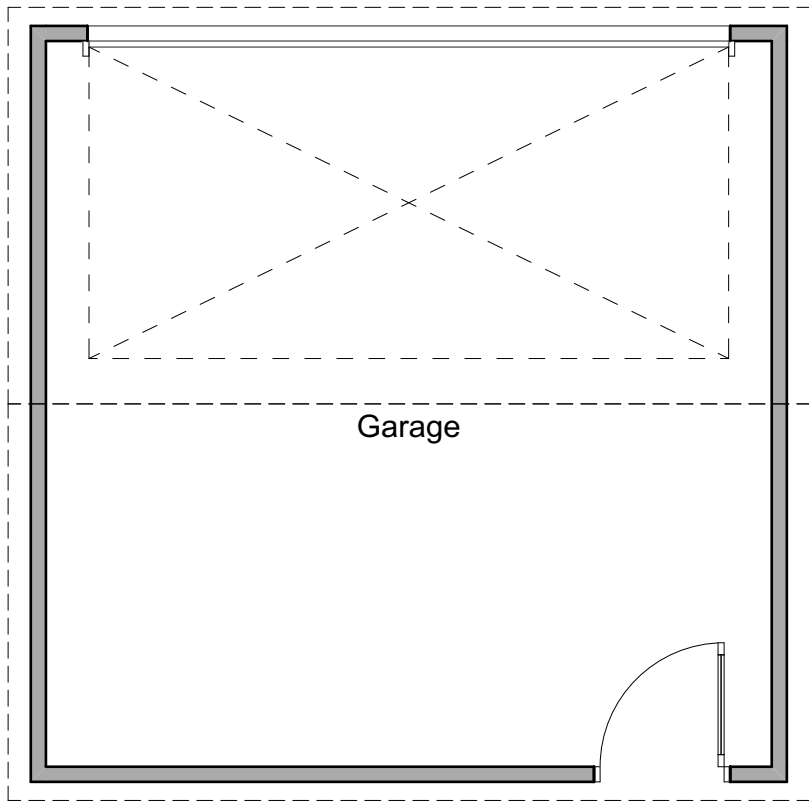


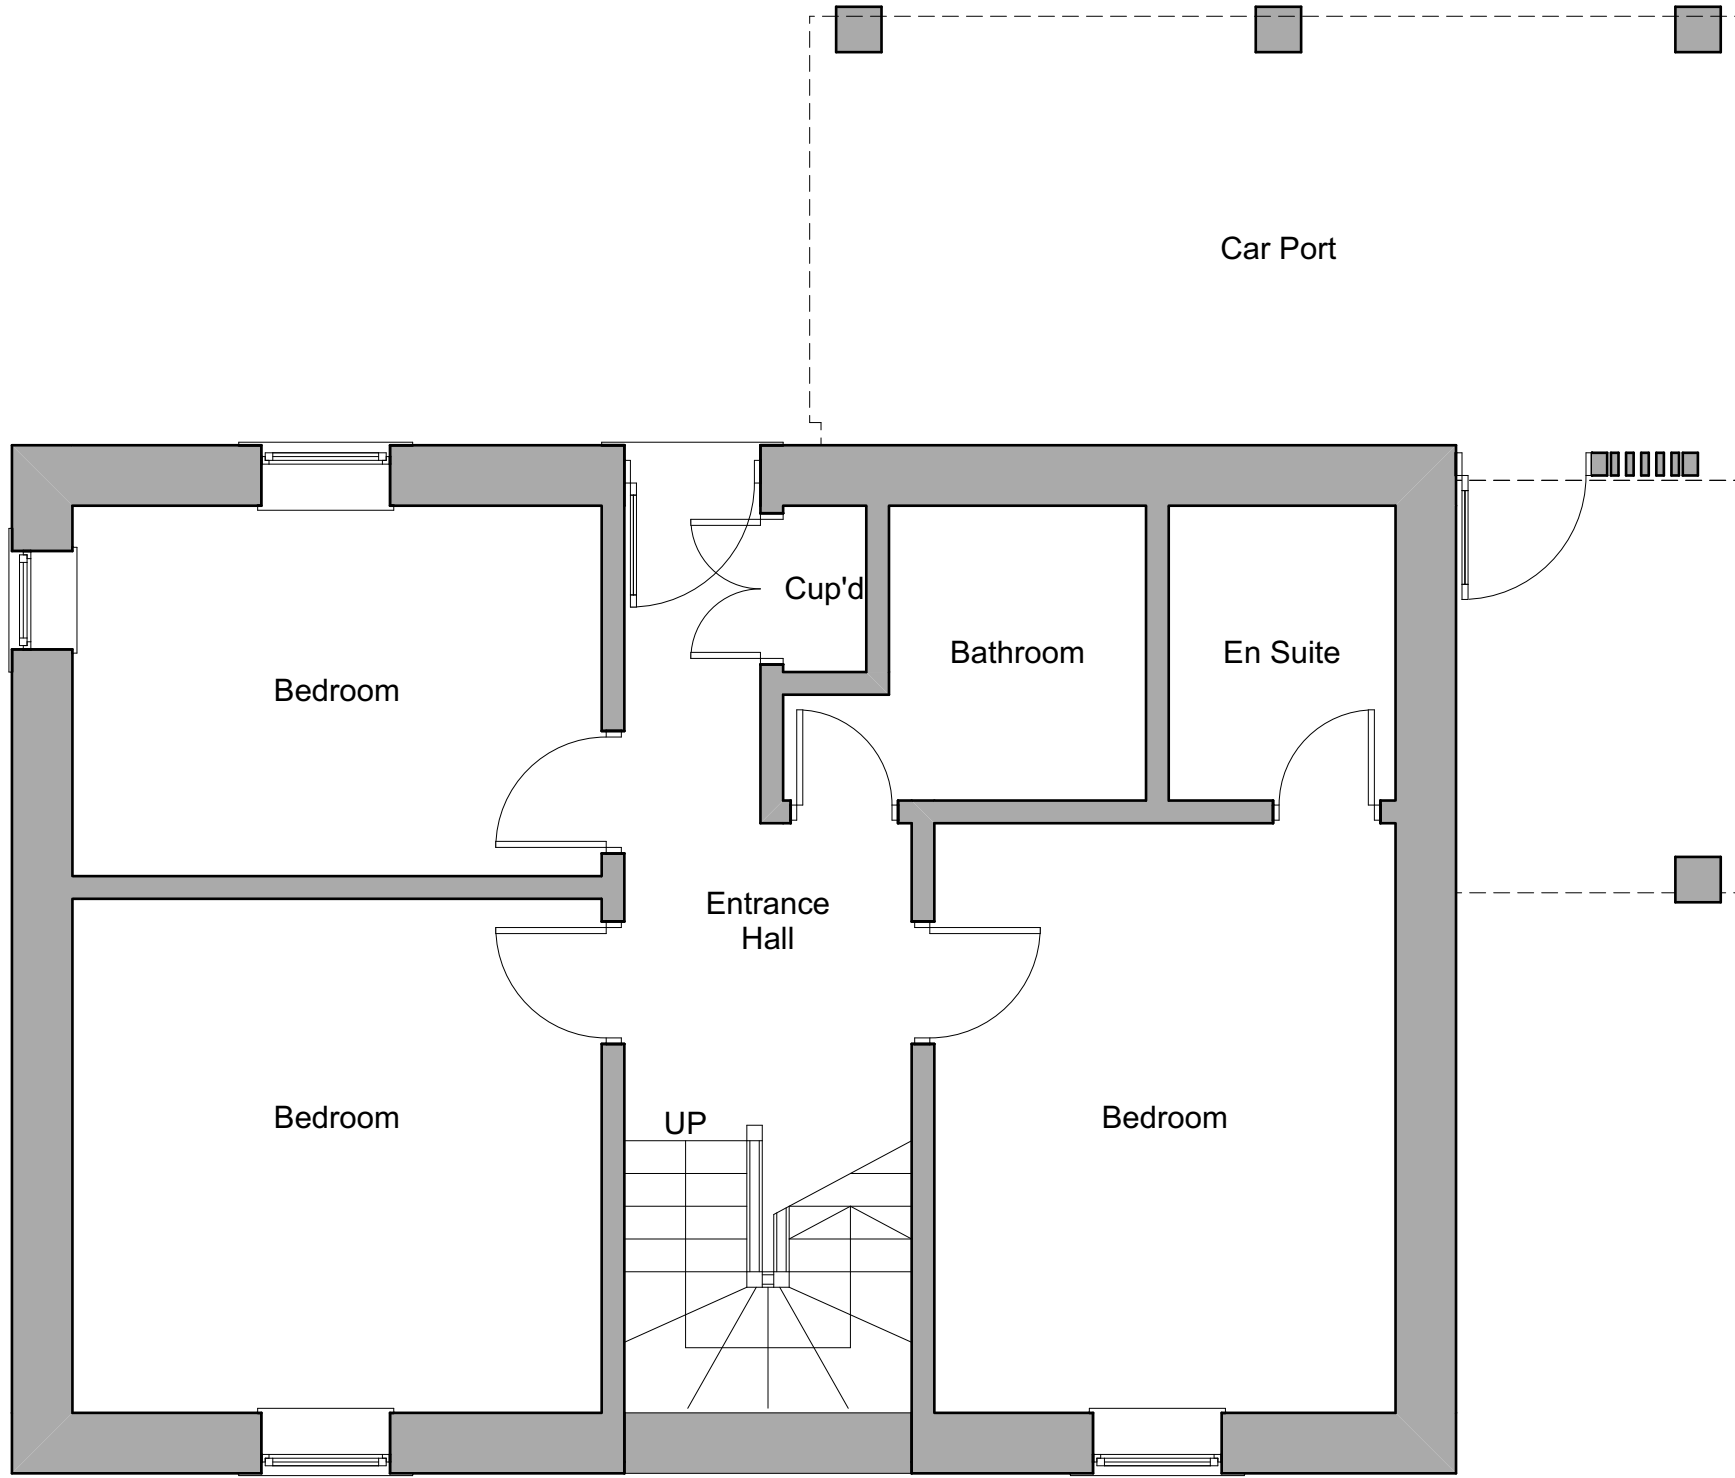

0. Ground Floor 1:50

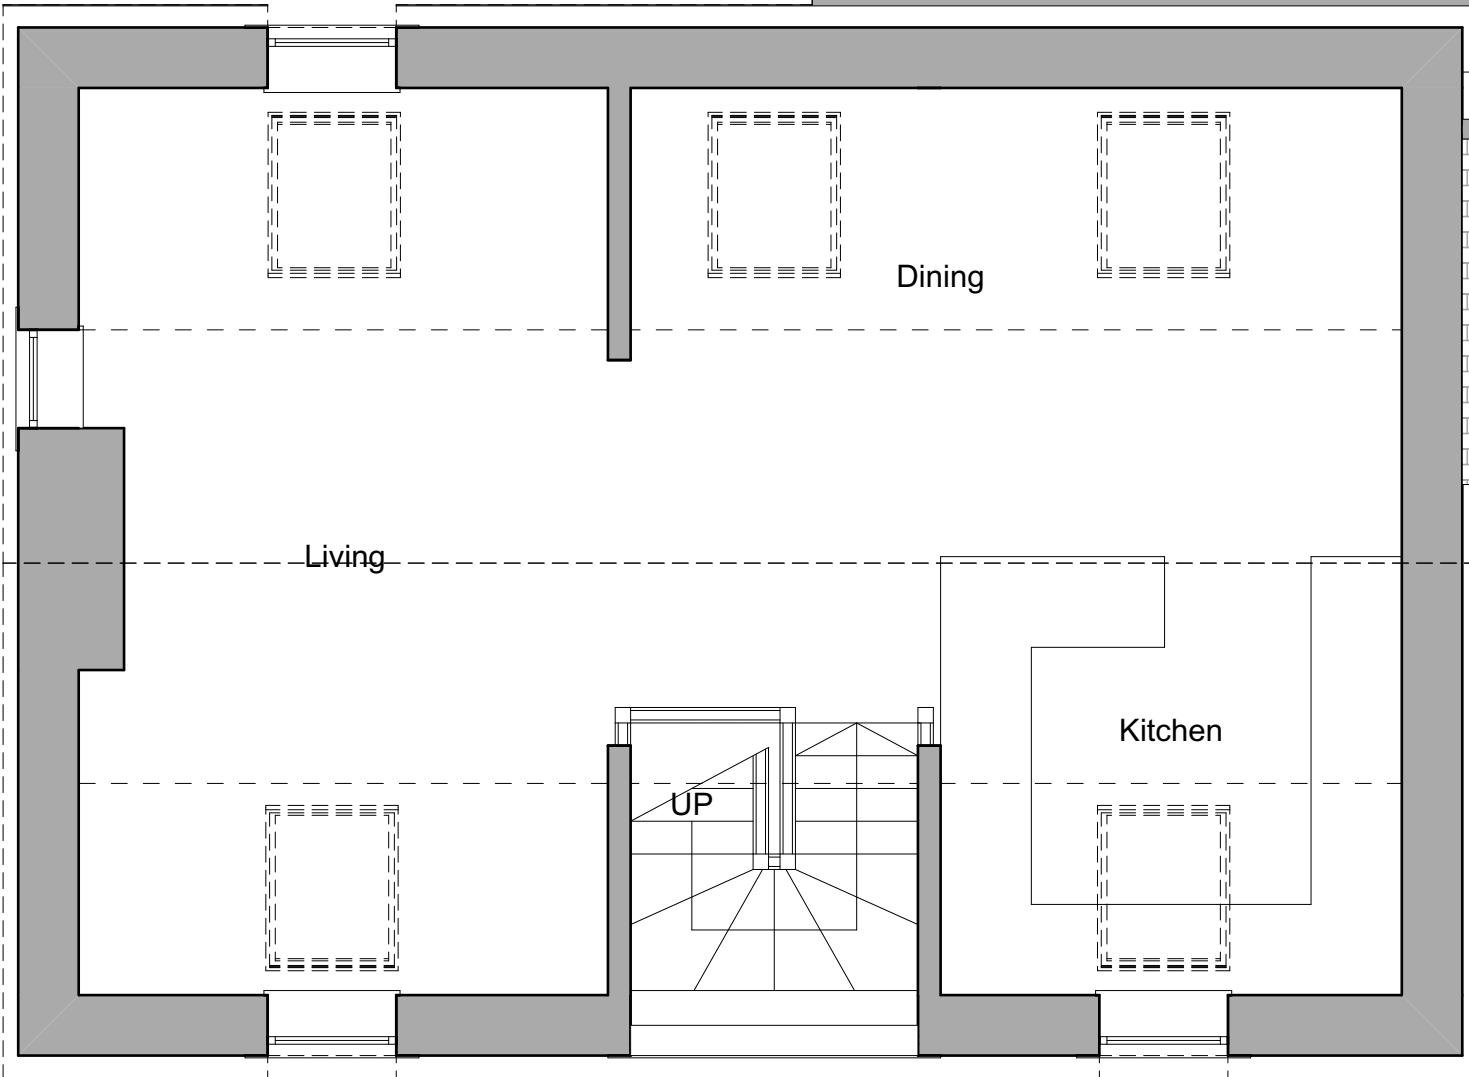

1. First Floor 1:50

Revision History			
RevID	ChID	Change Name	Date
A	TT	Layout amended	23/07/24
Proposed New Build House			
Land at Soothill Hall			
Oaks Road			
Batley			
WF17 6LT			
Drawing Name			
Proposed Floor Plans			
Drawing Status			
PLANNING APPLICATION			
Modified by		Date	
TT		Oct 2023	
Checked by		Date	
TT		Oct 2023	
Drawing Scale		1:50	
Layout ID		Revision	
(PL) 002 A		A	