




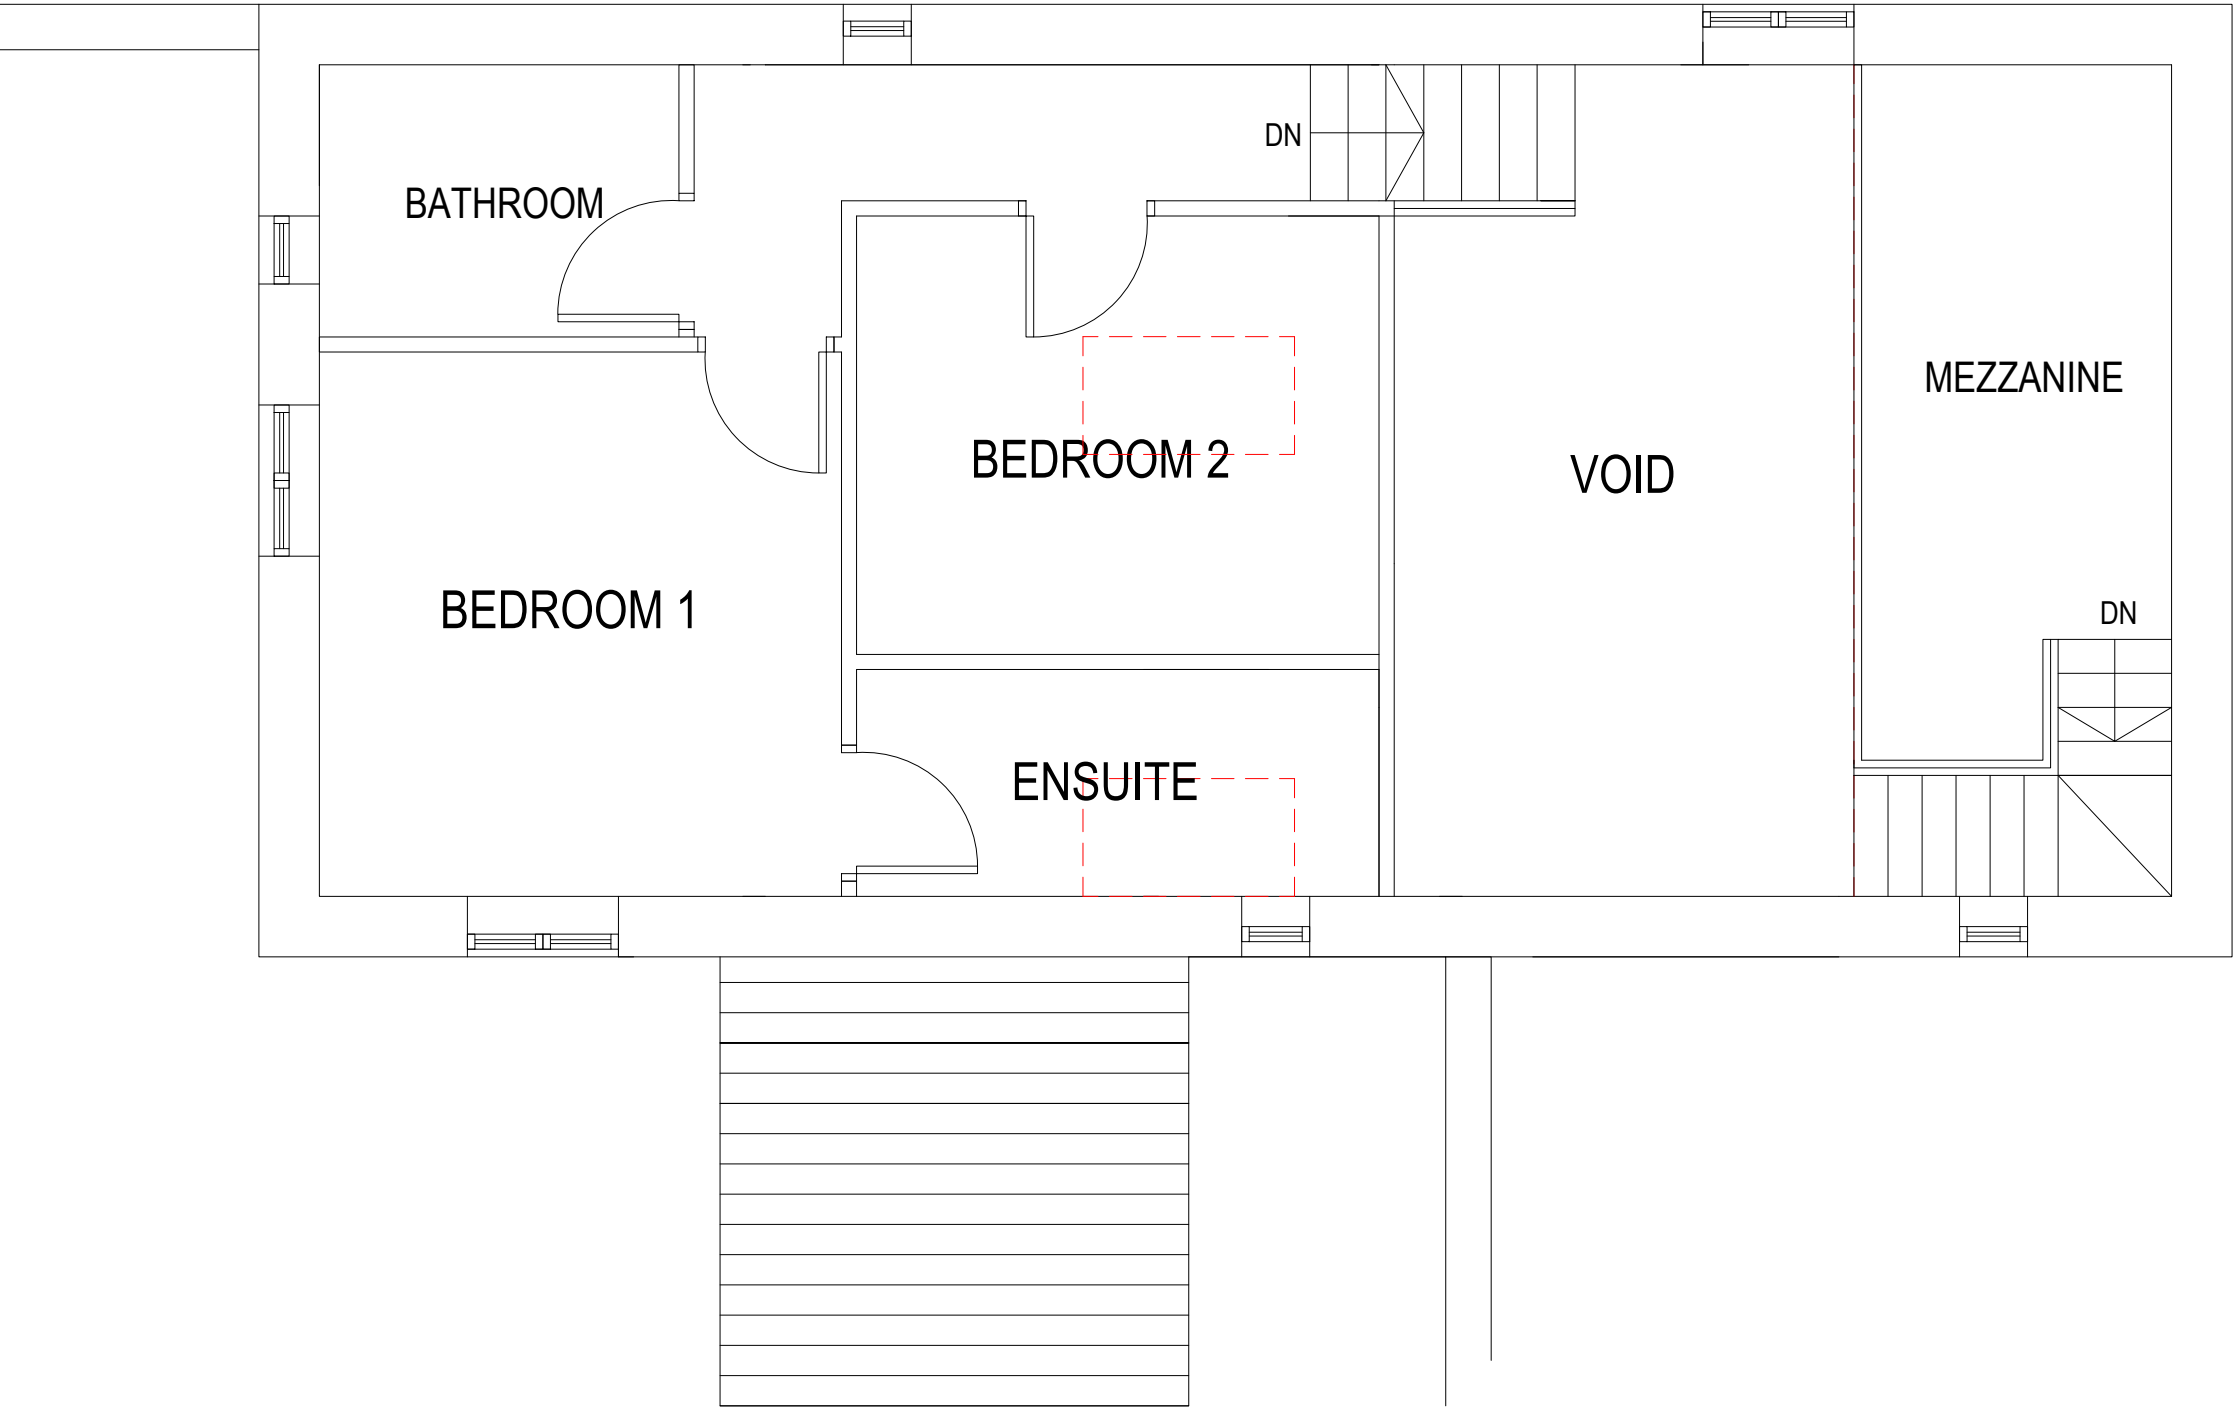


FIRST FLOOR PLAN

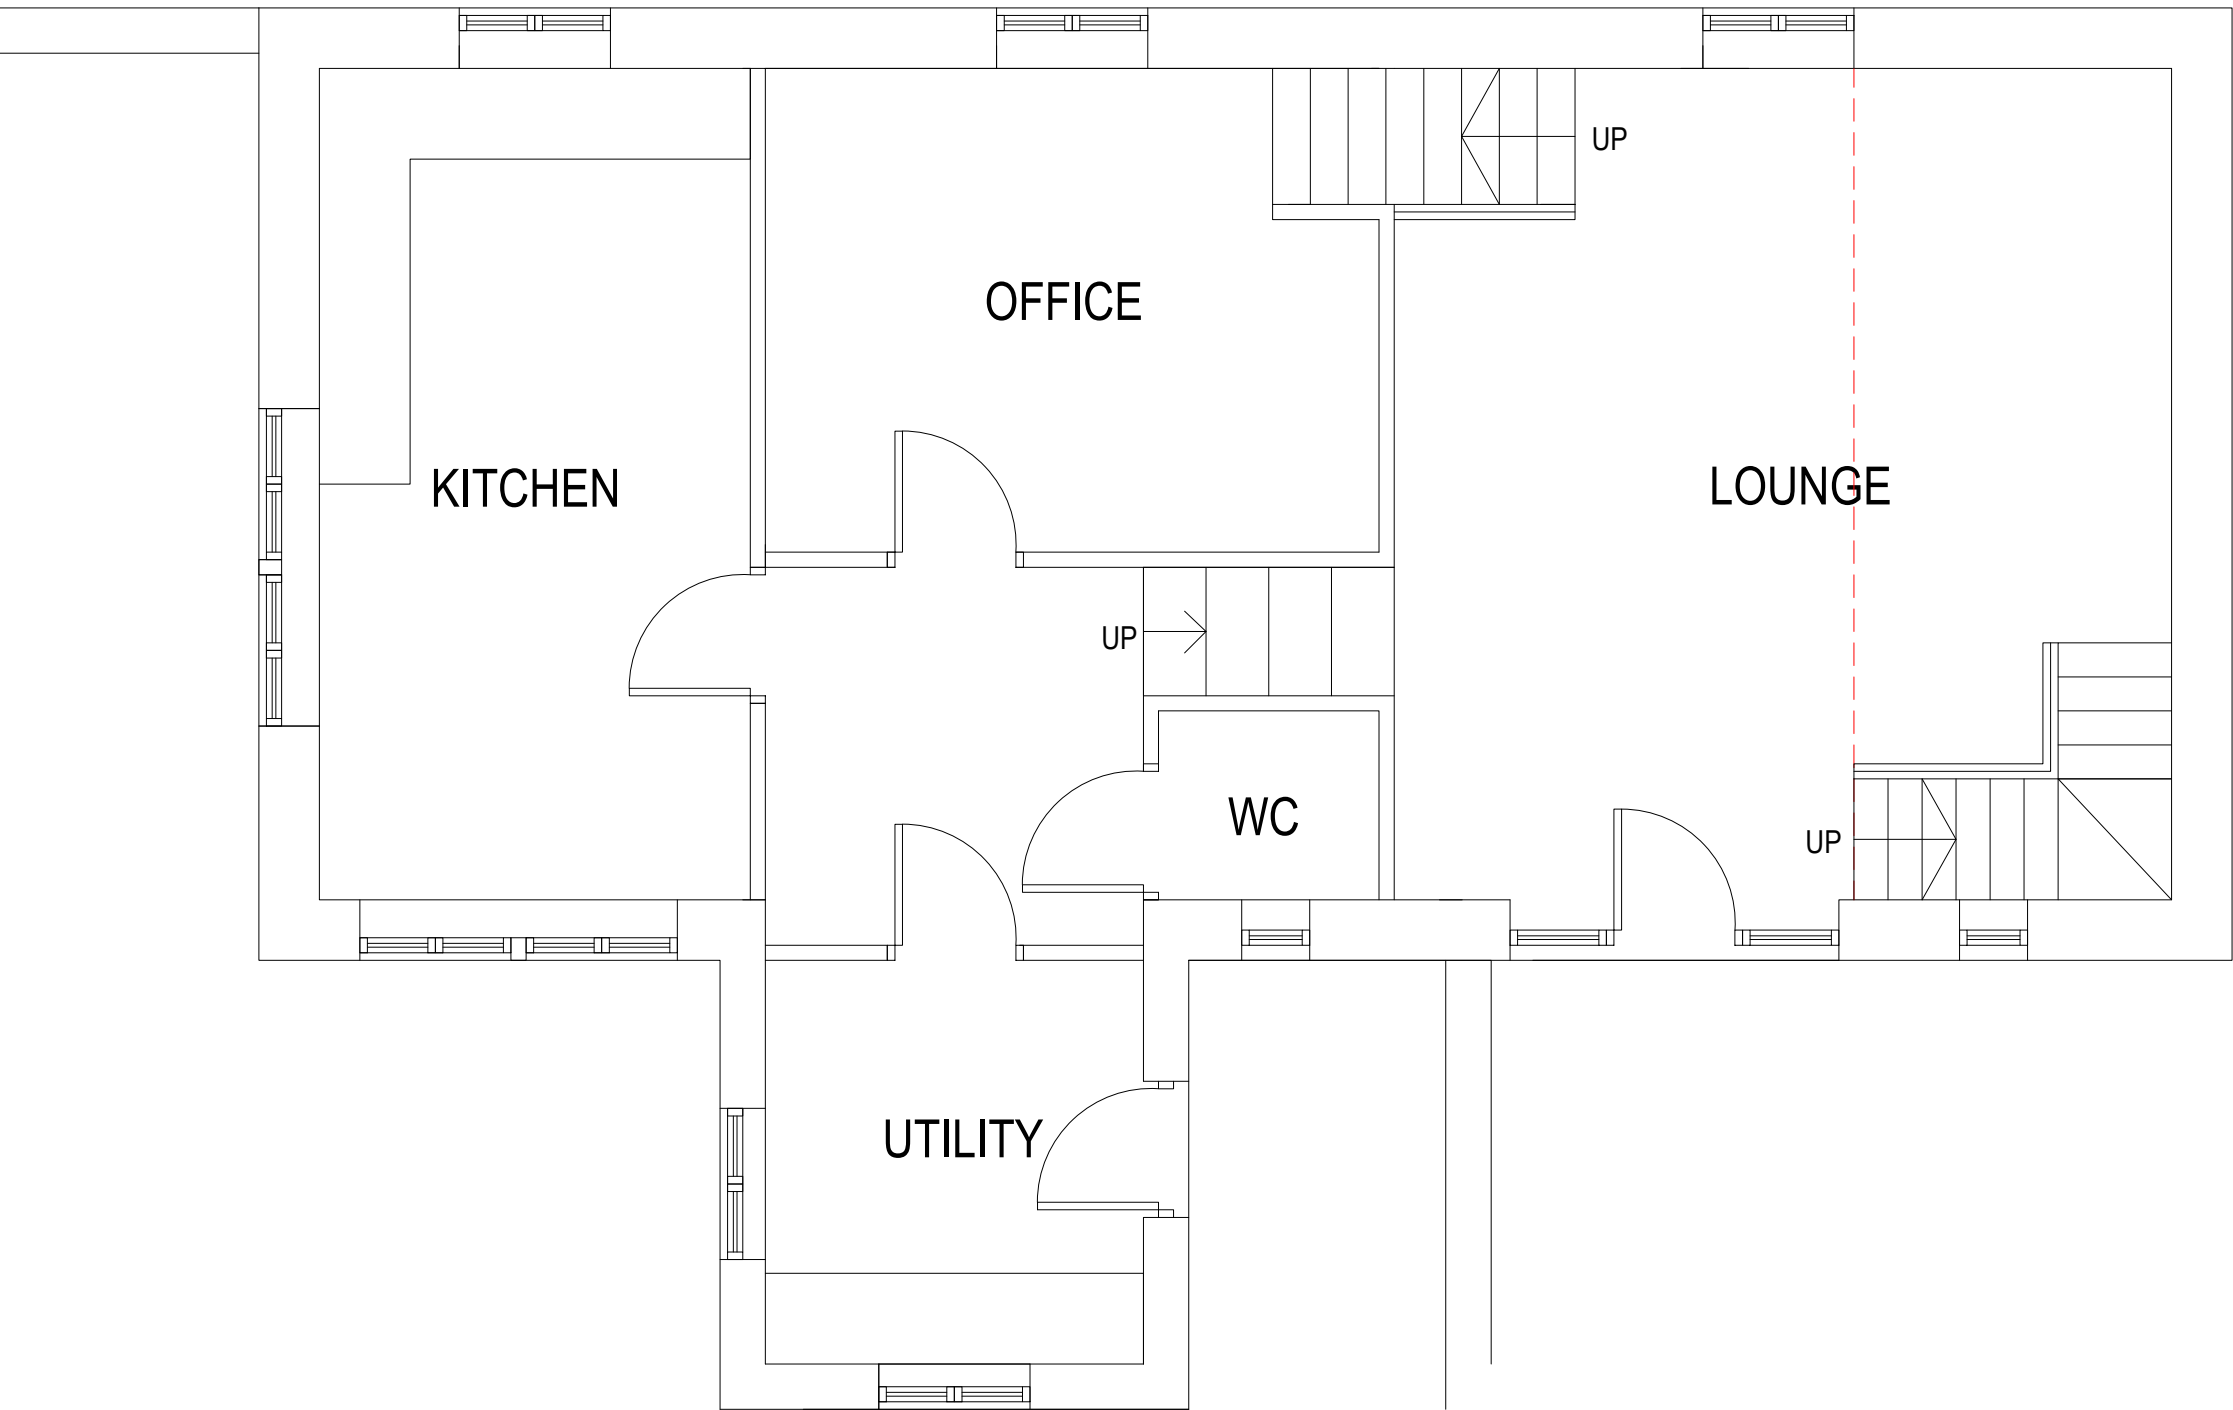


GROUND FLOOR PLAN

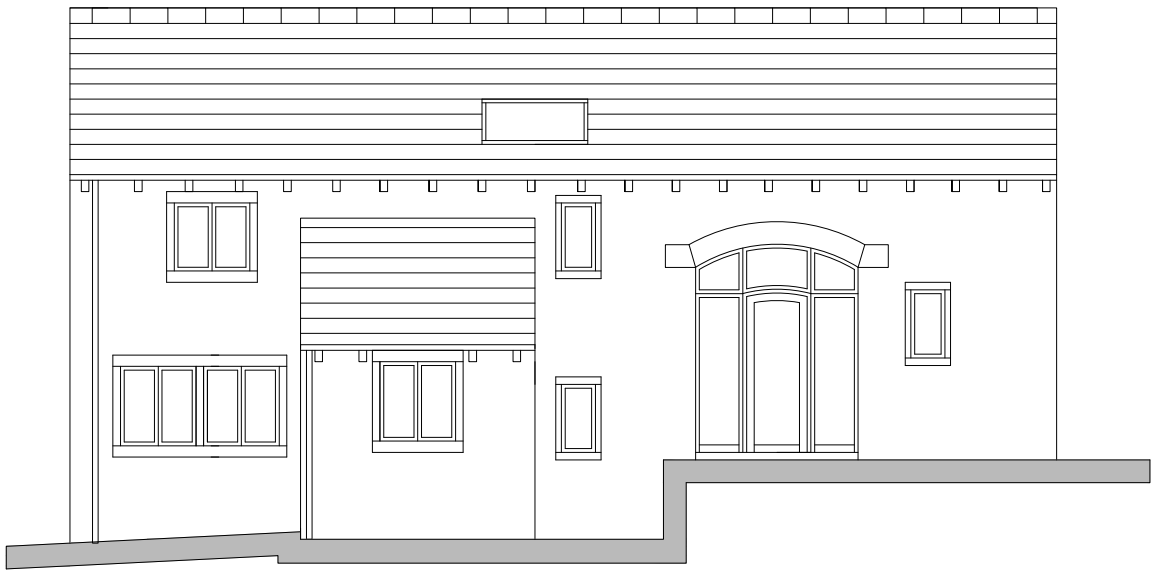

FRONT (SW) ELEVATION

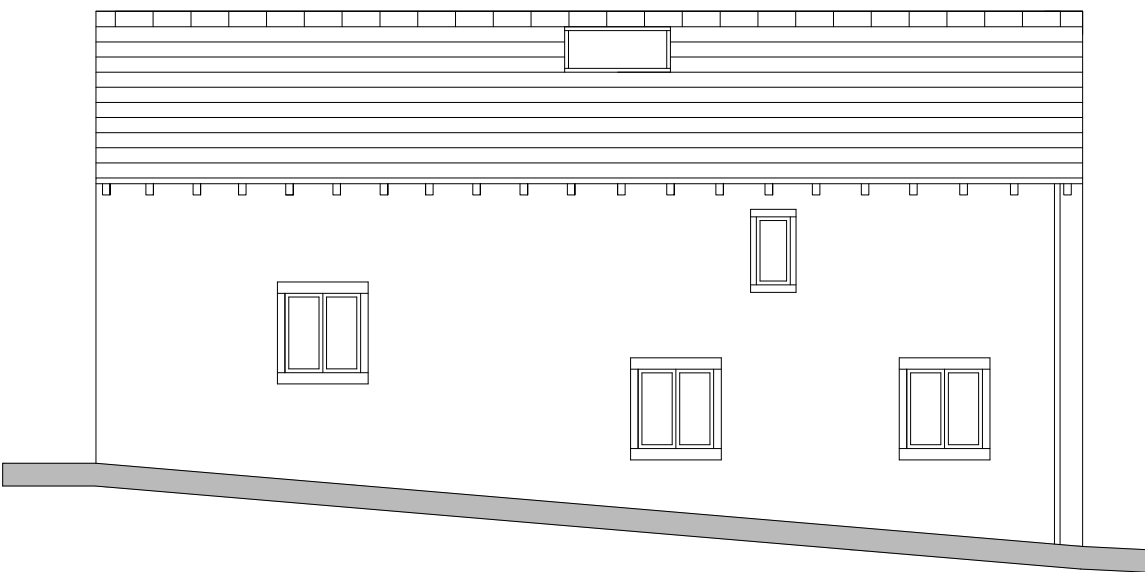


REAR (NE)ELEVATION

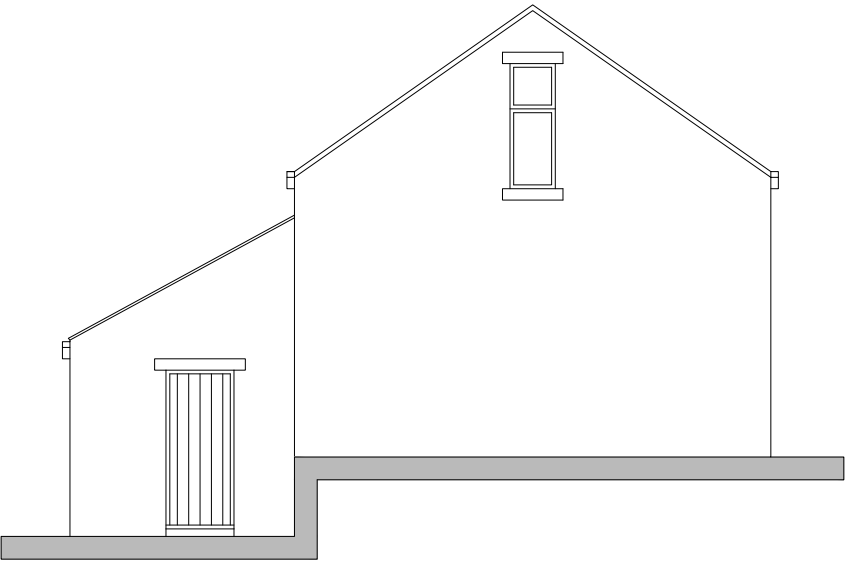

SIDE (SE) ELEVATION



SIDE (NW) ELEVATION

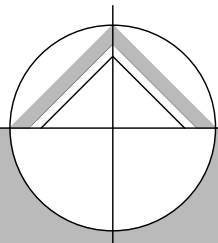

northern design
partnership

Chartered Architects
The Chapel, Millmoor Road,
Meltham, Holmfirth, HD9 5JU

www.northerndesignpartnership.co.uk
Instagram: @northerndesignp
Telephone: (01484) 854848

client	MR A NUTTON		
project	PROPOSED EXTENSION TO HUNTERS LODGE, CEMETERY ROAD, HOLMFIRTH		
drawing	EXISTING PLANS AND ELEVATIONS		
revision	notes	date	drawn
*	*	*	*
scale :	1:50 AT A1	11.22	PB
project no.	drawing no.	revision	
2246	01		