



IF IN ANY DOUBT PLEASE ASK THE ARCHITECT FOR CLARIFICATION.
DO NOT SCALE FROM DRAWING. ALL DIMENSIONS TO BE CHECKED ON SITE.
THE COPYRIGHT FOR THESE DRAWINGS REMAINS THE PROPERTY OF THE ARCHITECT. THEY MUST NOT BE REPRODUCED IN ANY WAY WITHOUT THE ARCHITECT'S PRIOR WRITTEN CONSENT.

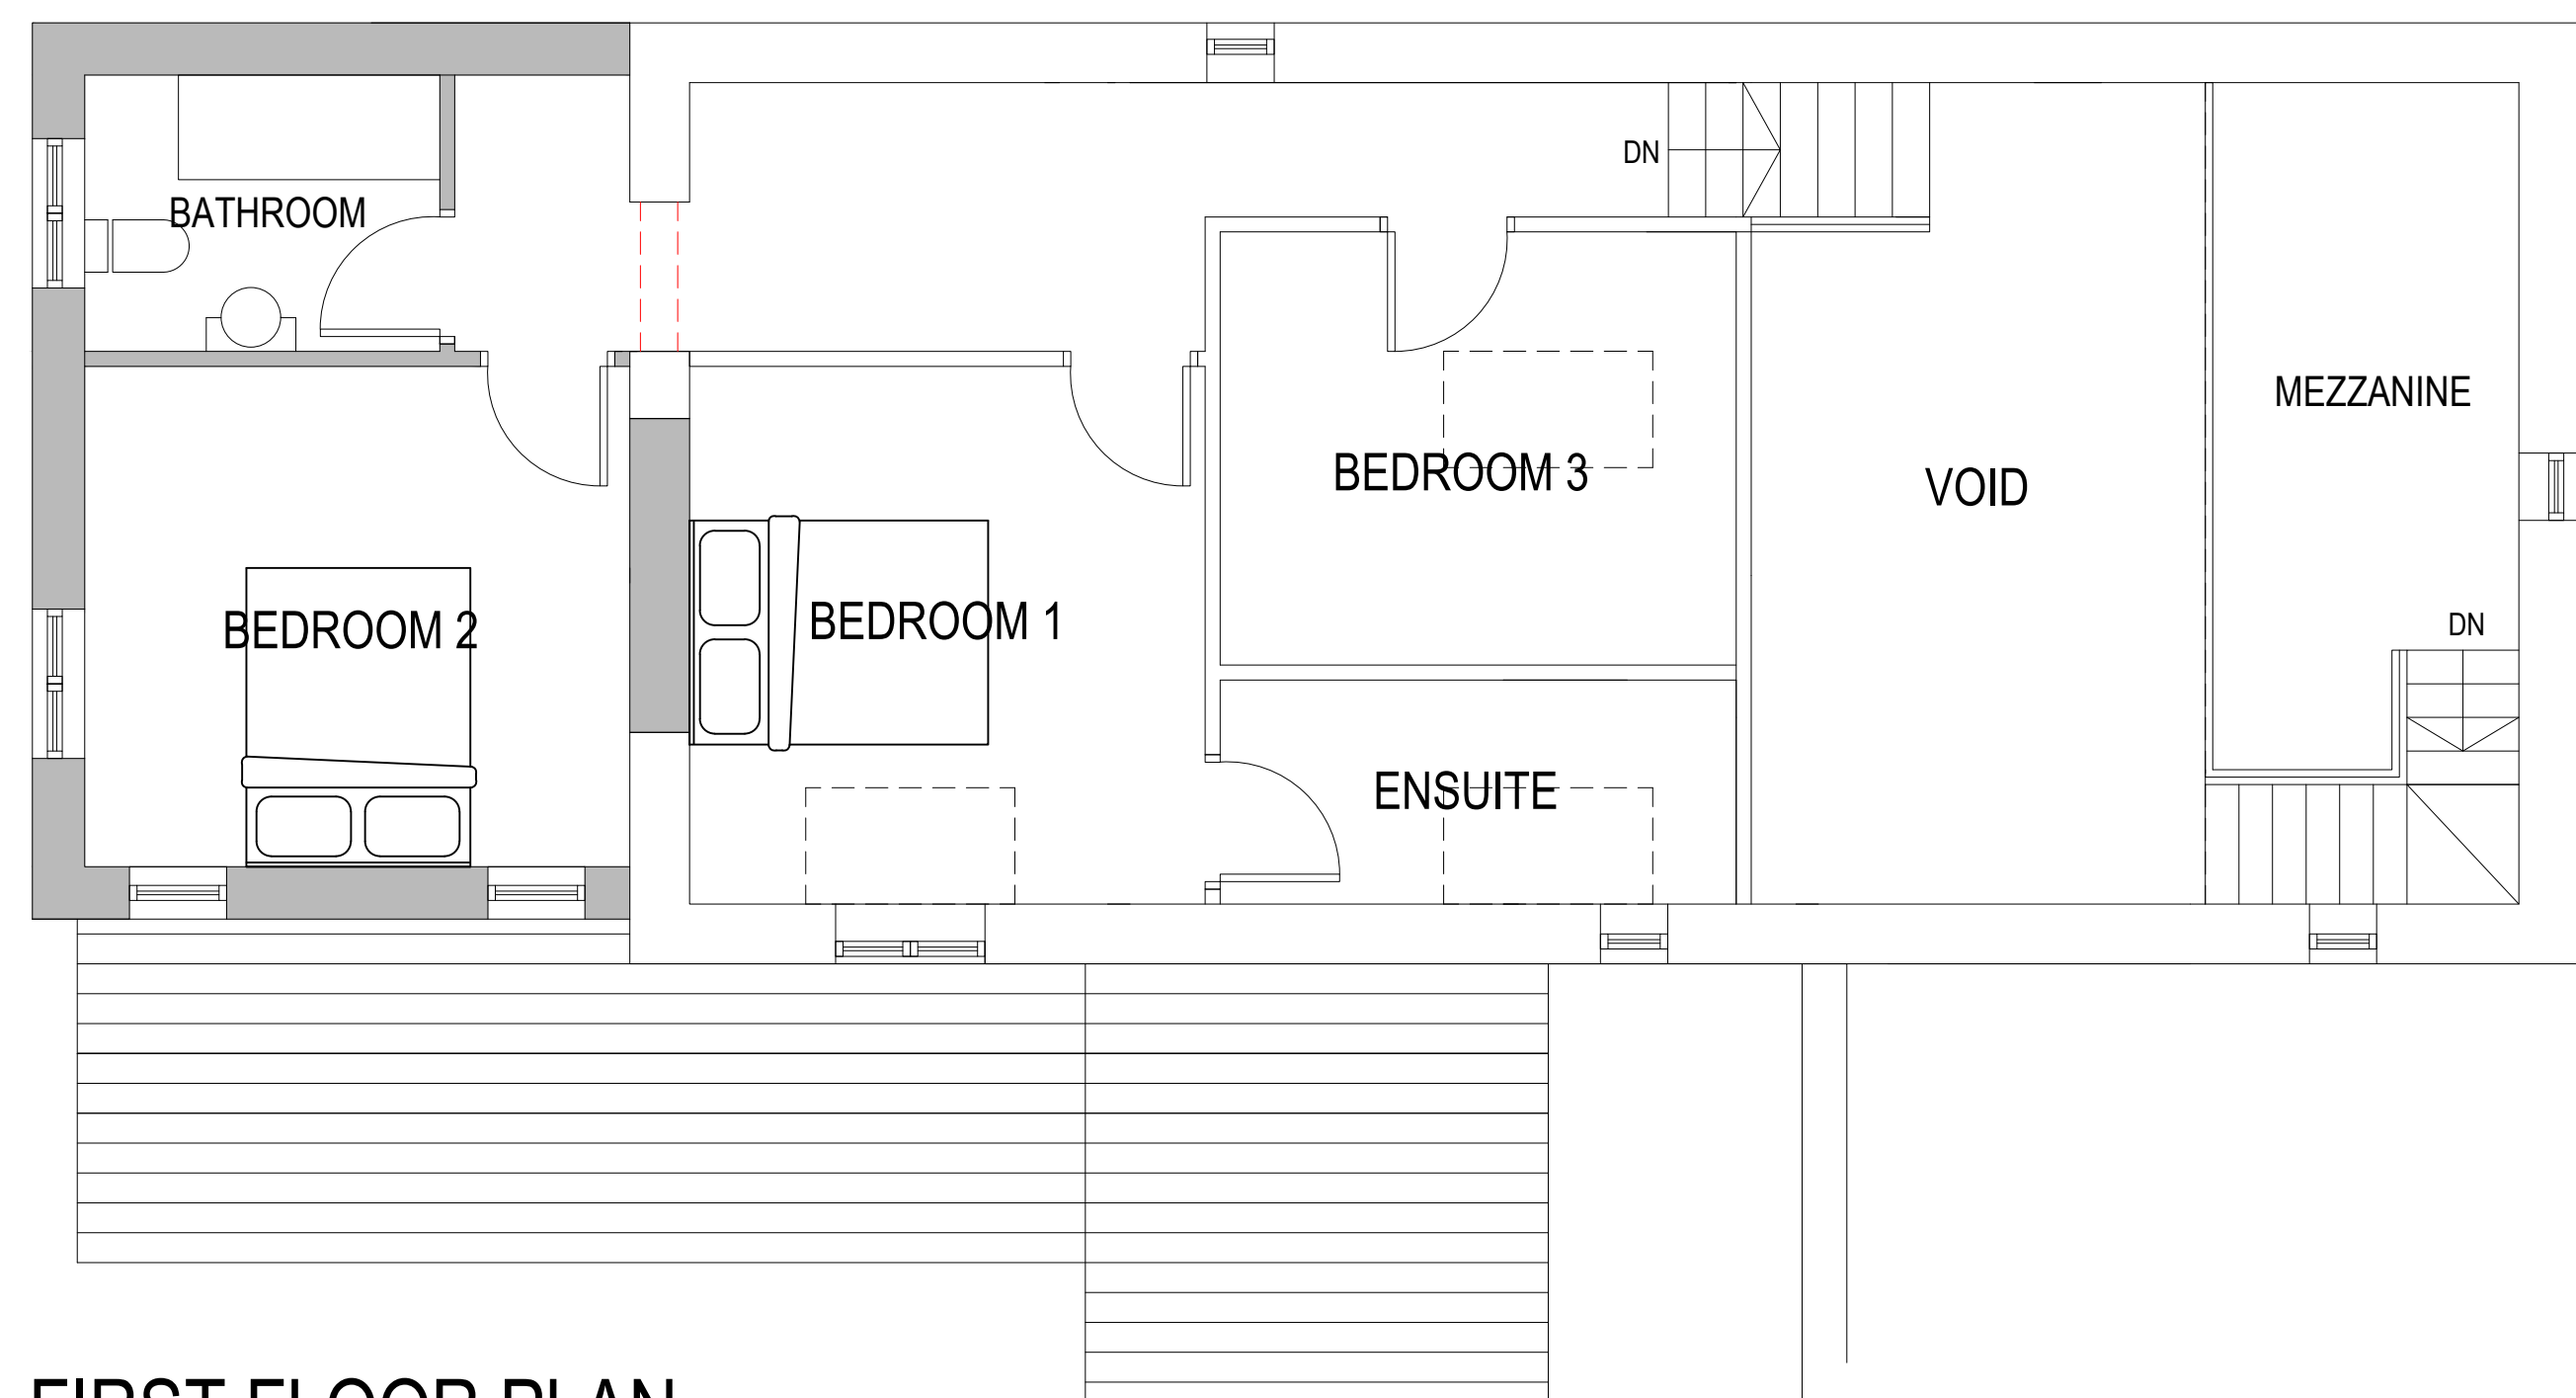


FIRST FLOOR PLAN

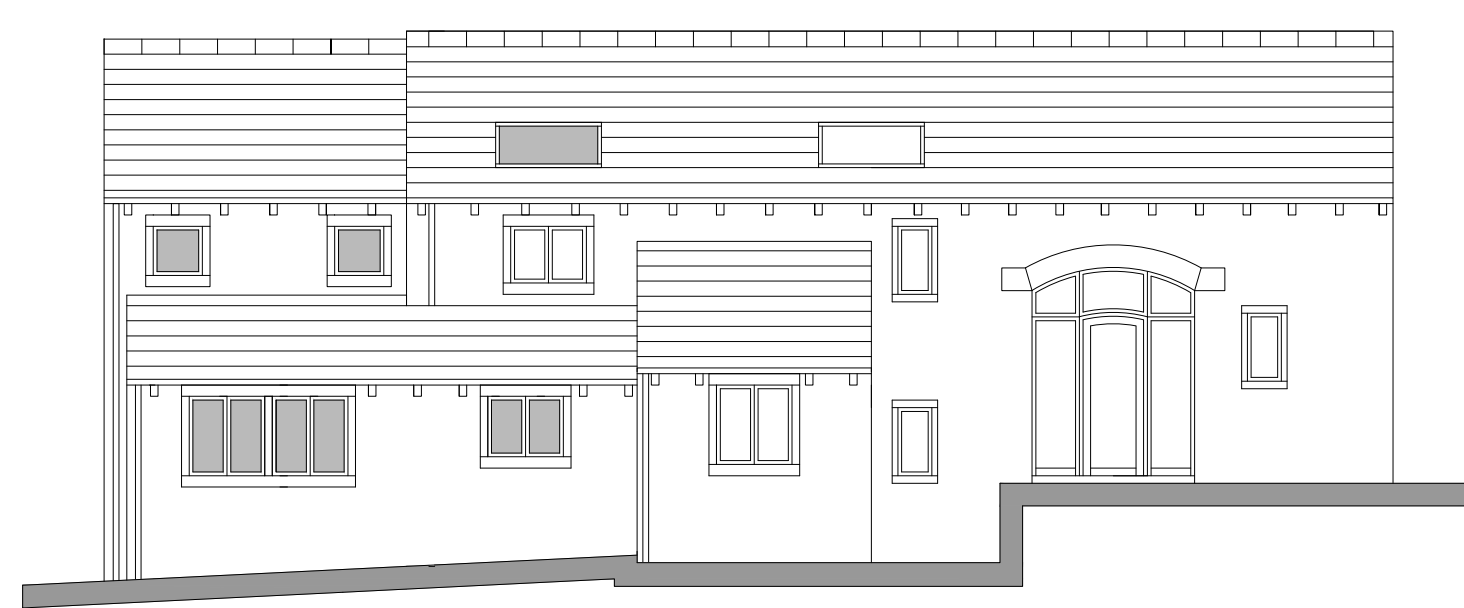

FRONT (SW) ELEVATION




SOUTH PERSPECTIVE

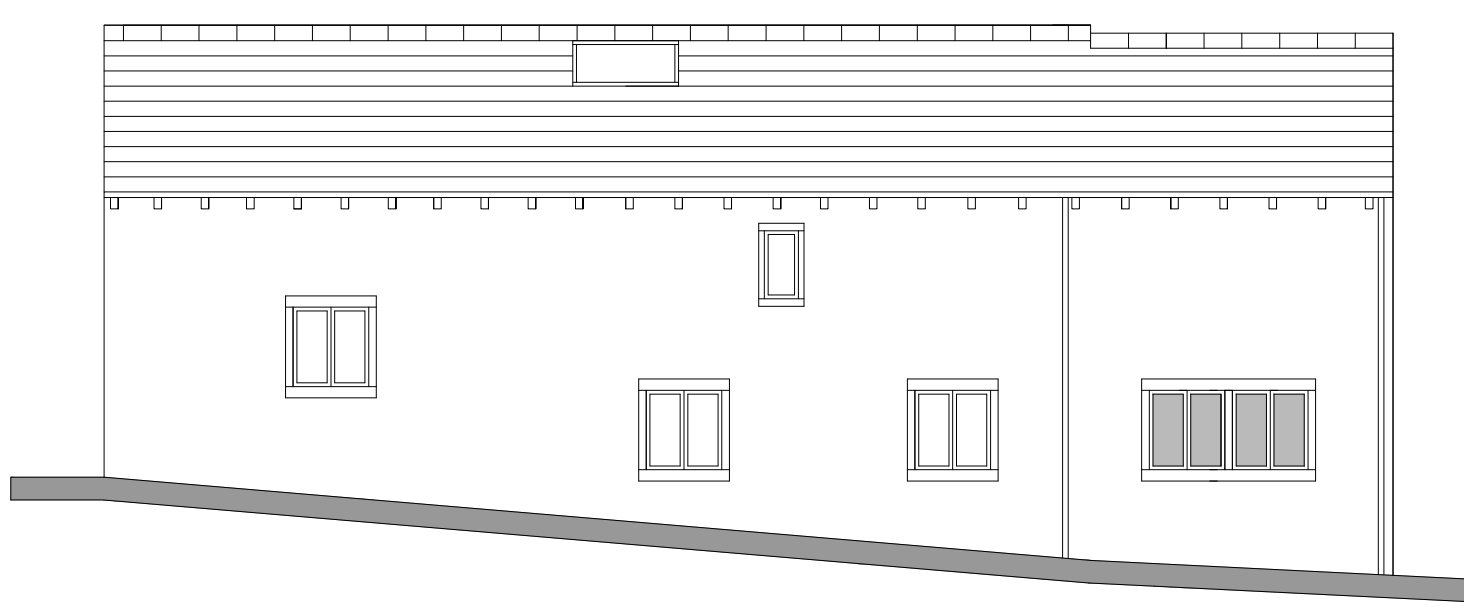


REAR (NE)ELEVATION




WEST PERSPECTIVE

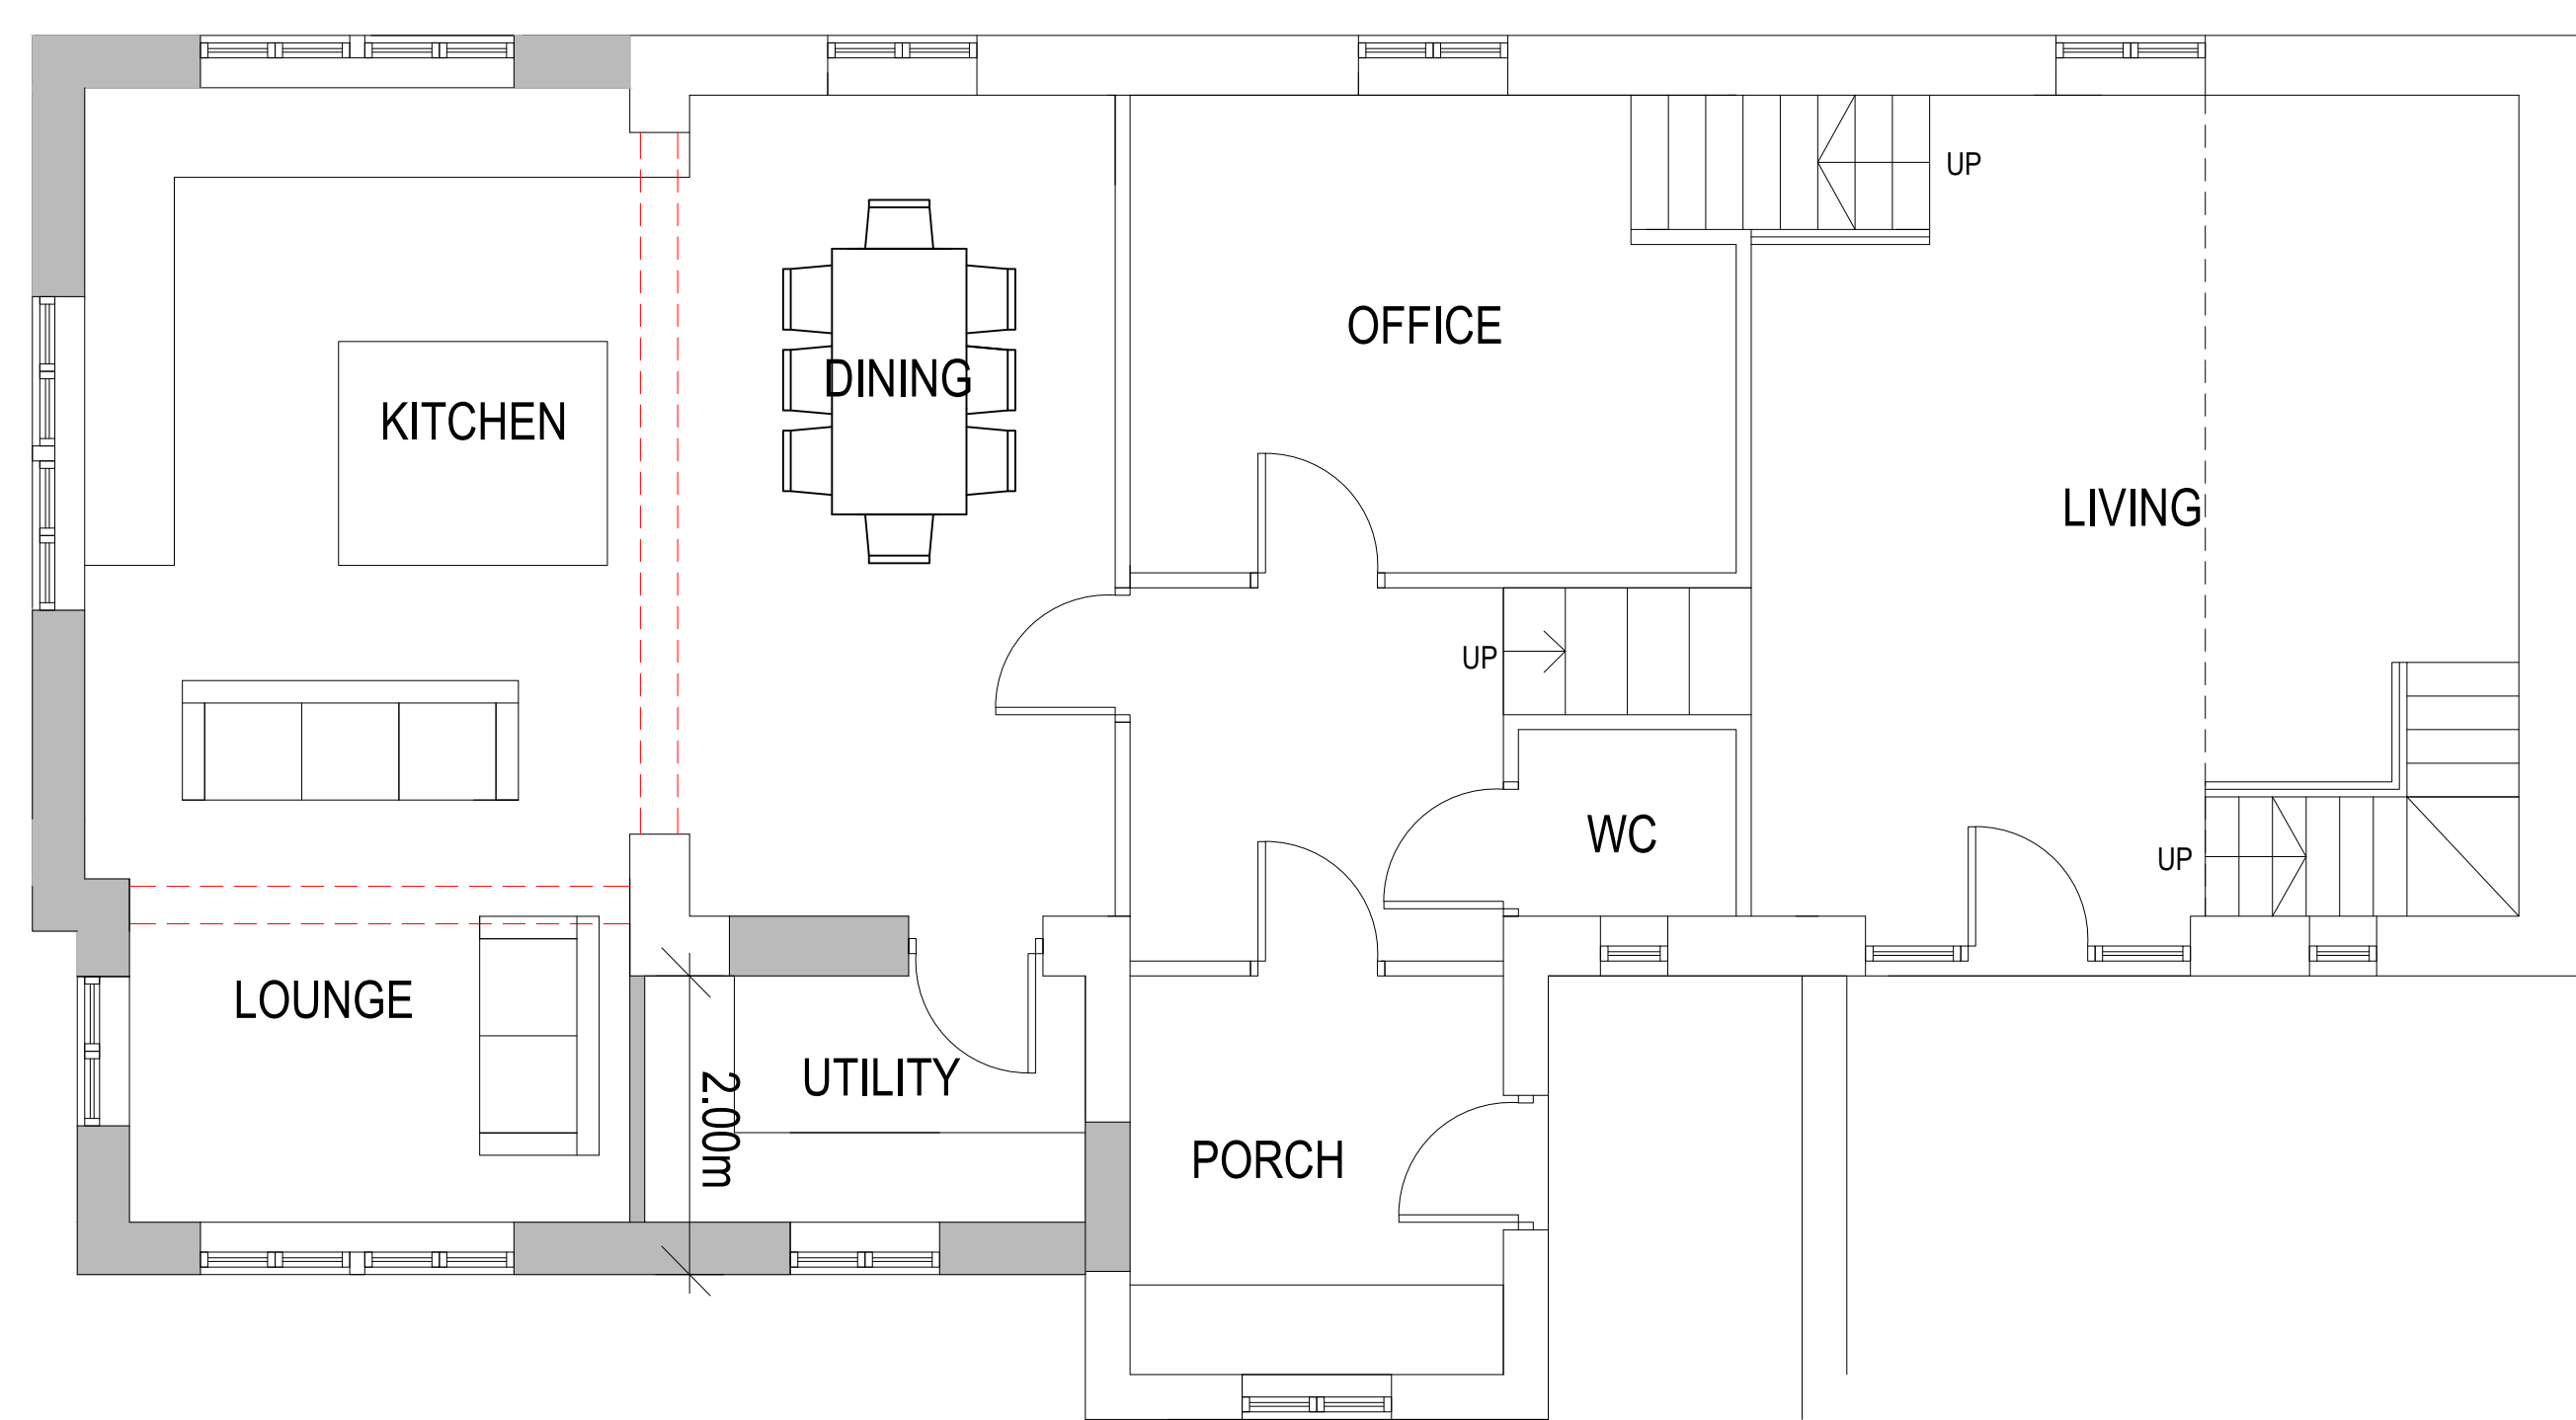


GROUND FLOOR PLAN

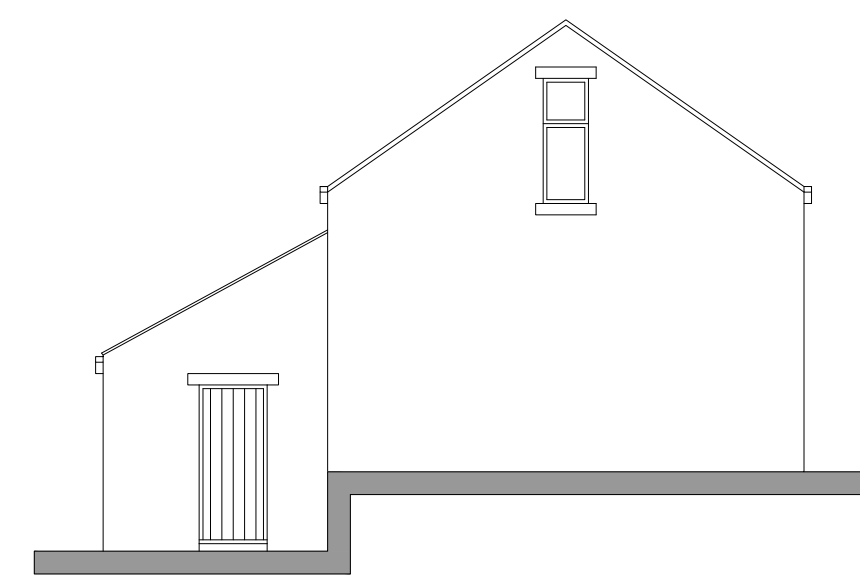

SIDE (SE) ELEVATION

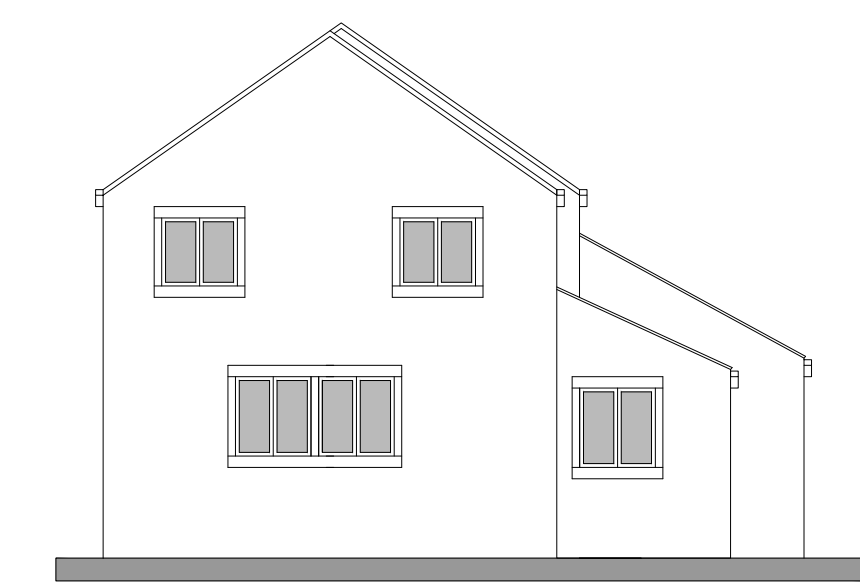

SIDE (NW) ELEVATION

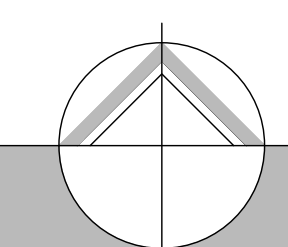

northern design
partnership

Chartered Architects
The Chapel, Millmoor Road,
Meltham, Holmfirth, HD9 5JU

www.northerndesignpartnership.co.uk
Instagram: @northerndesignp
Telephone: (01484) 854848

client	MR A NUTTON		
project	PROPOSED EXTENSION TO HUNTERS LODGE, CEMETERY ROAD, HOLMFIRTH		
drawing	PROPOSED PLANS AND ELEVATIONS		
revision	notes	date	drawn
*	*	*	*
scale :	1:50 & 1:100 AT A1	11.22	PB
project no.	drawing no.	revision	
2246	02		