



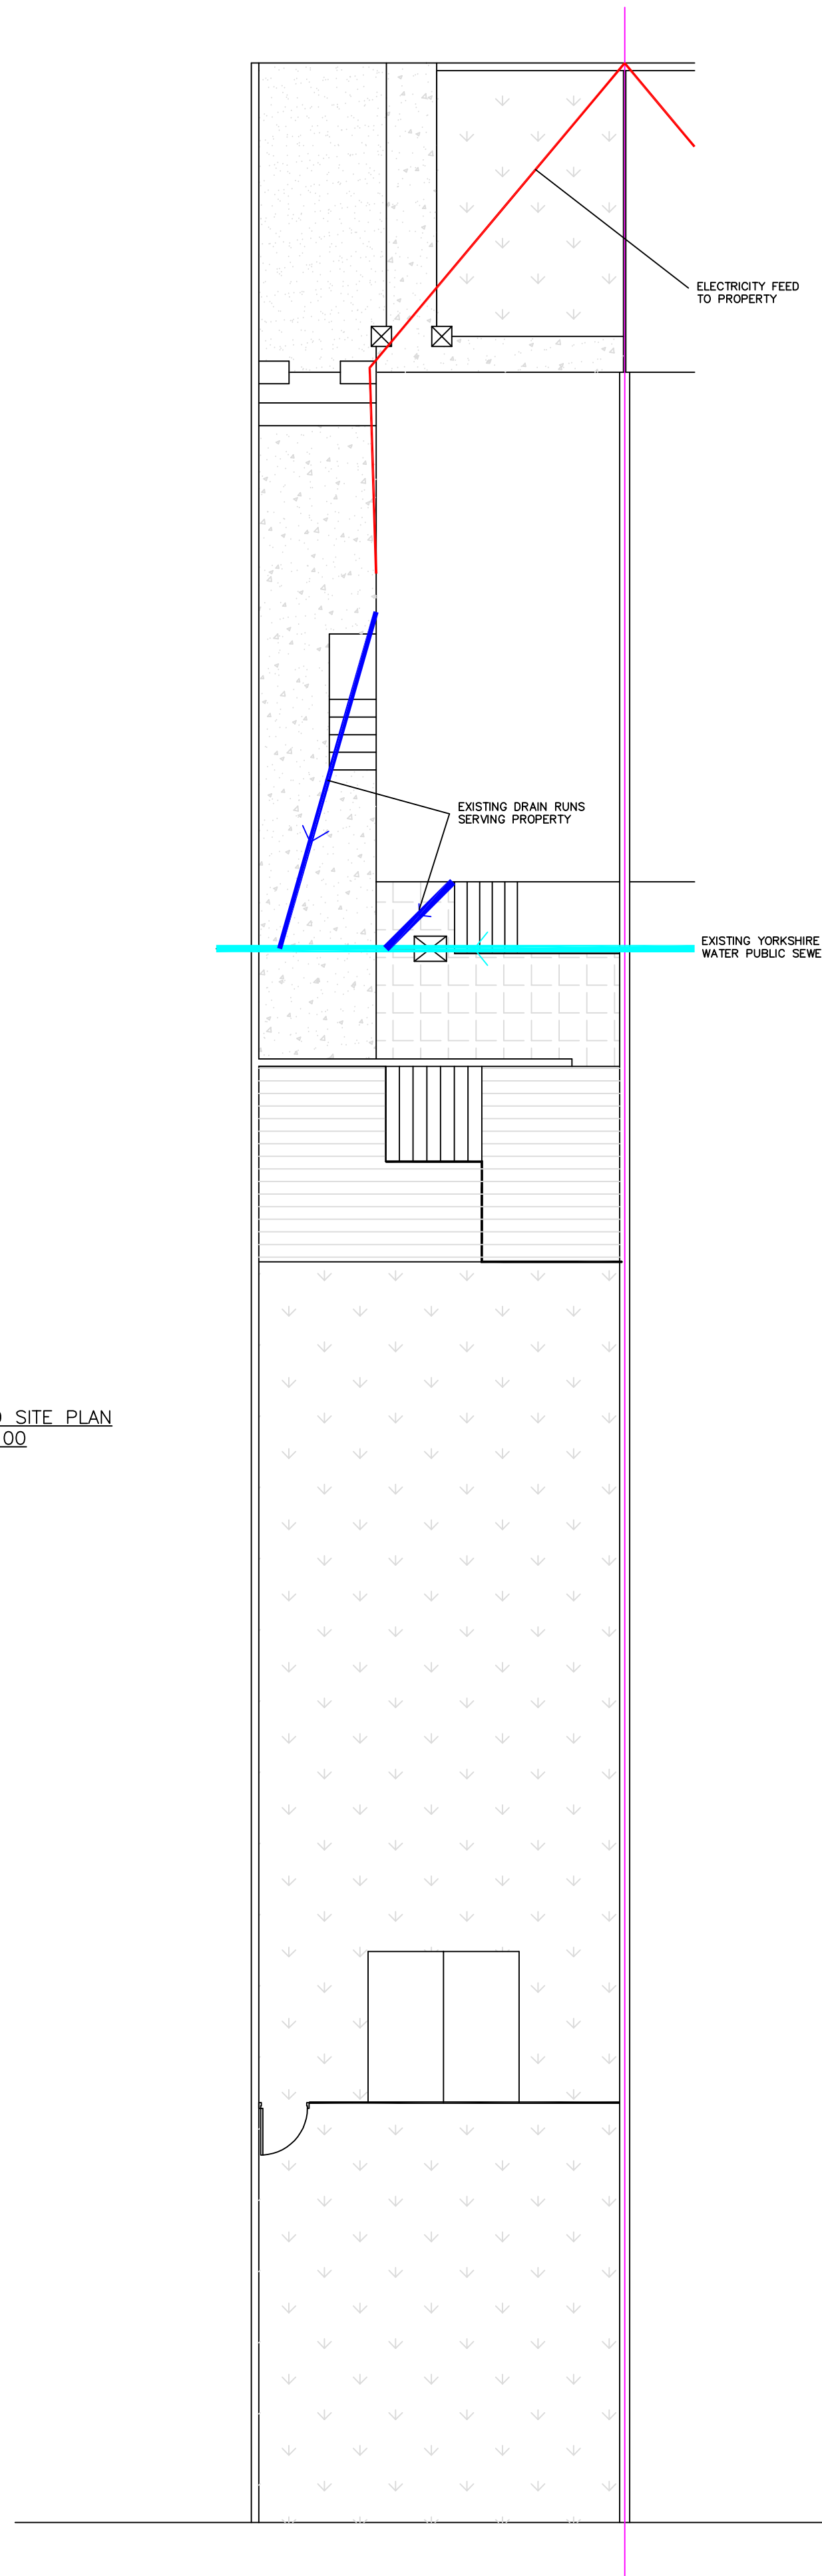


PROPOSED SITE PLAN
SCALE 1:100

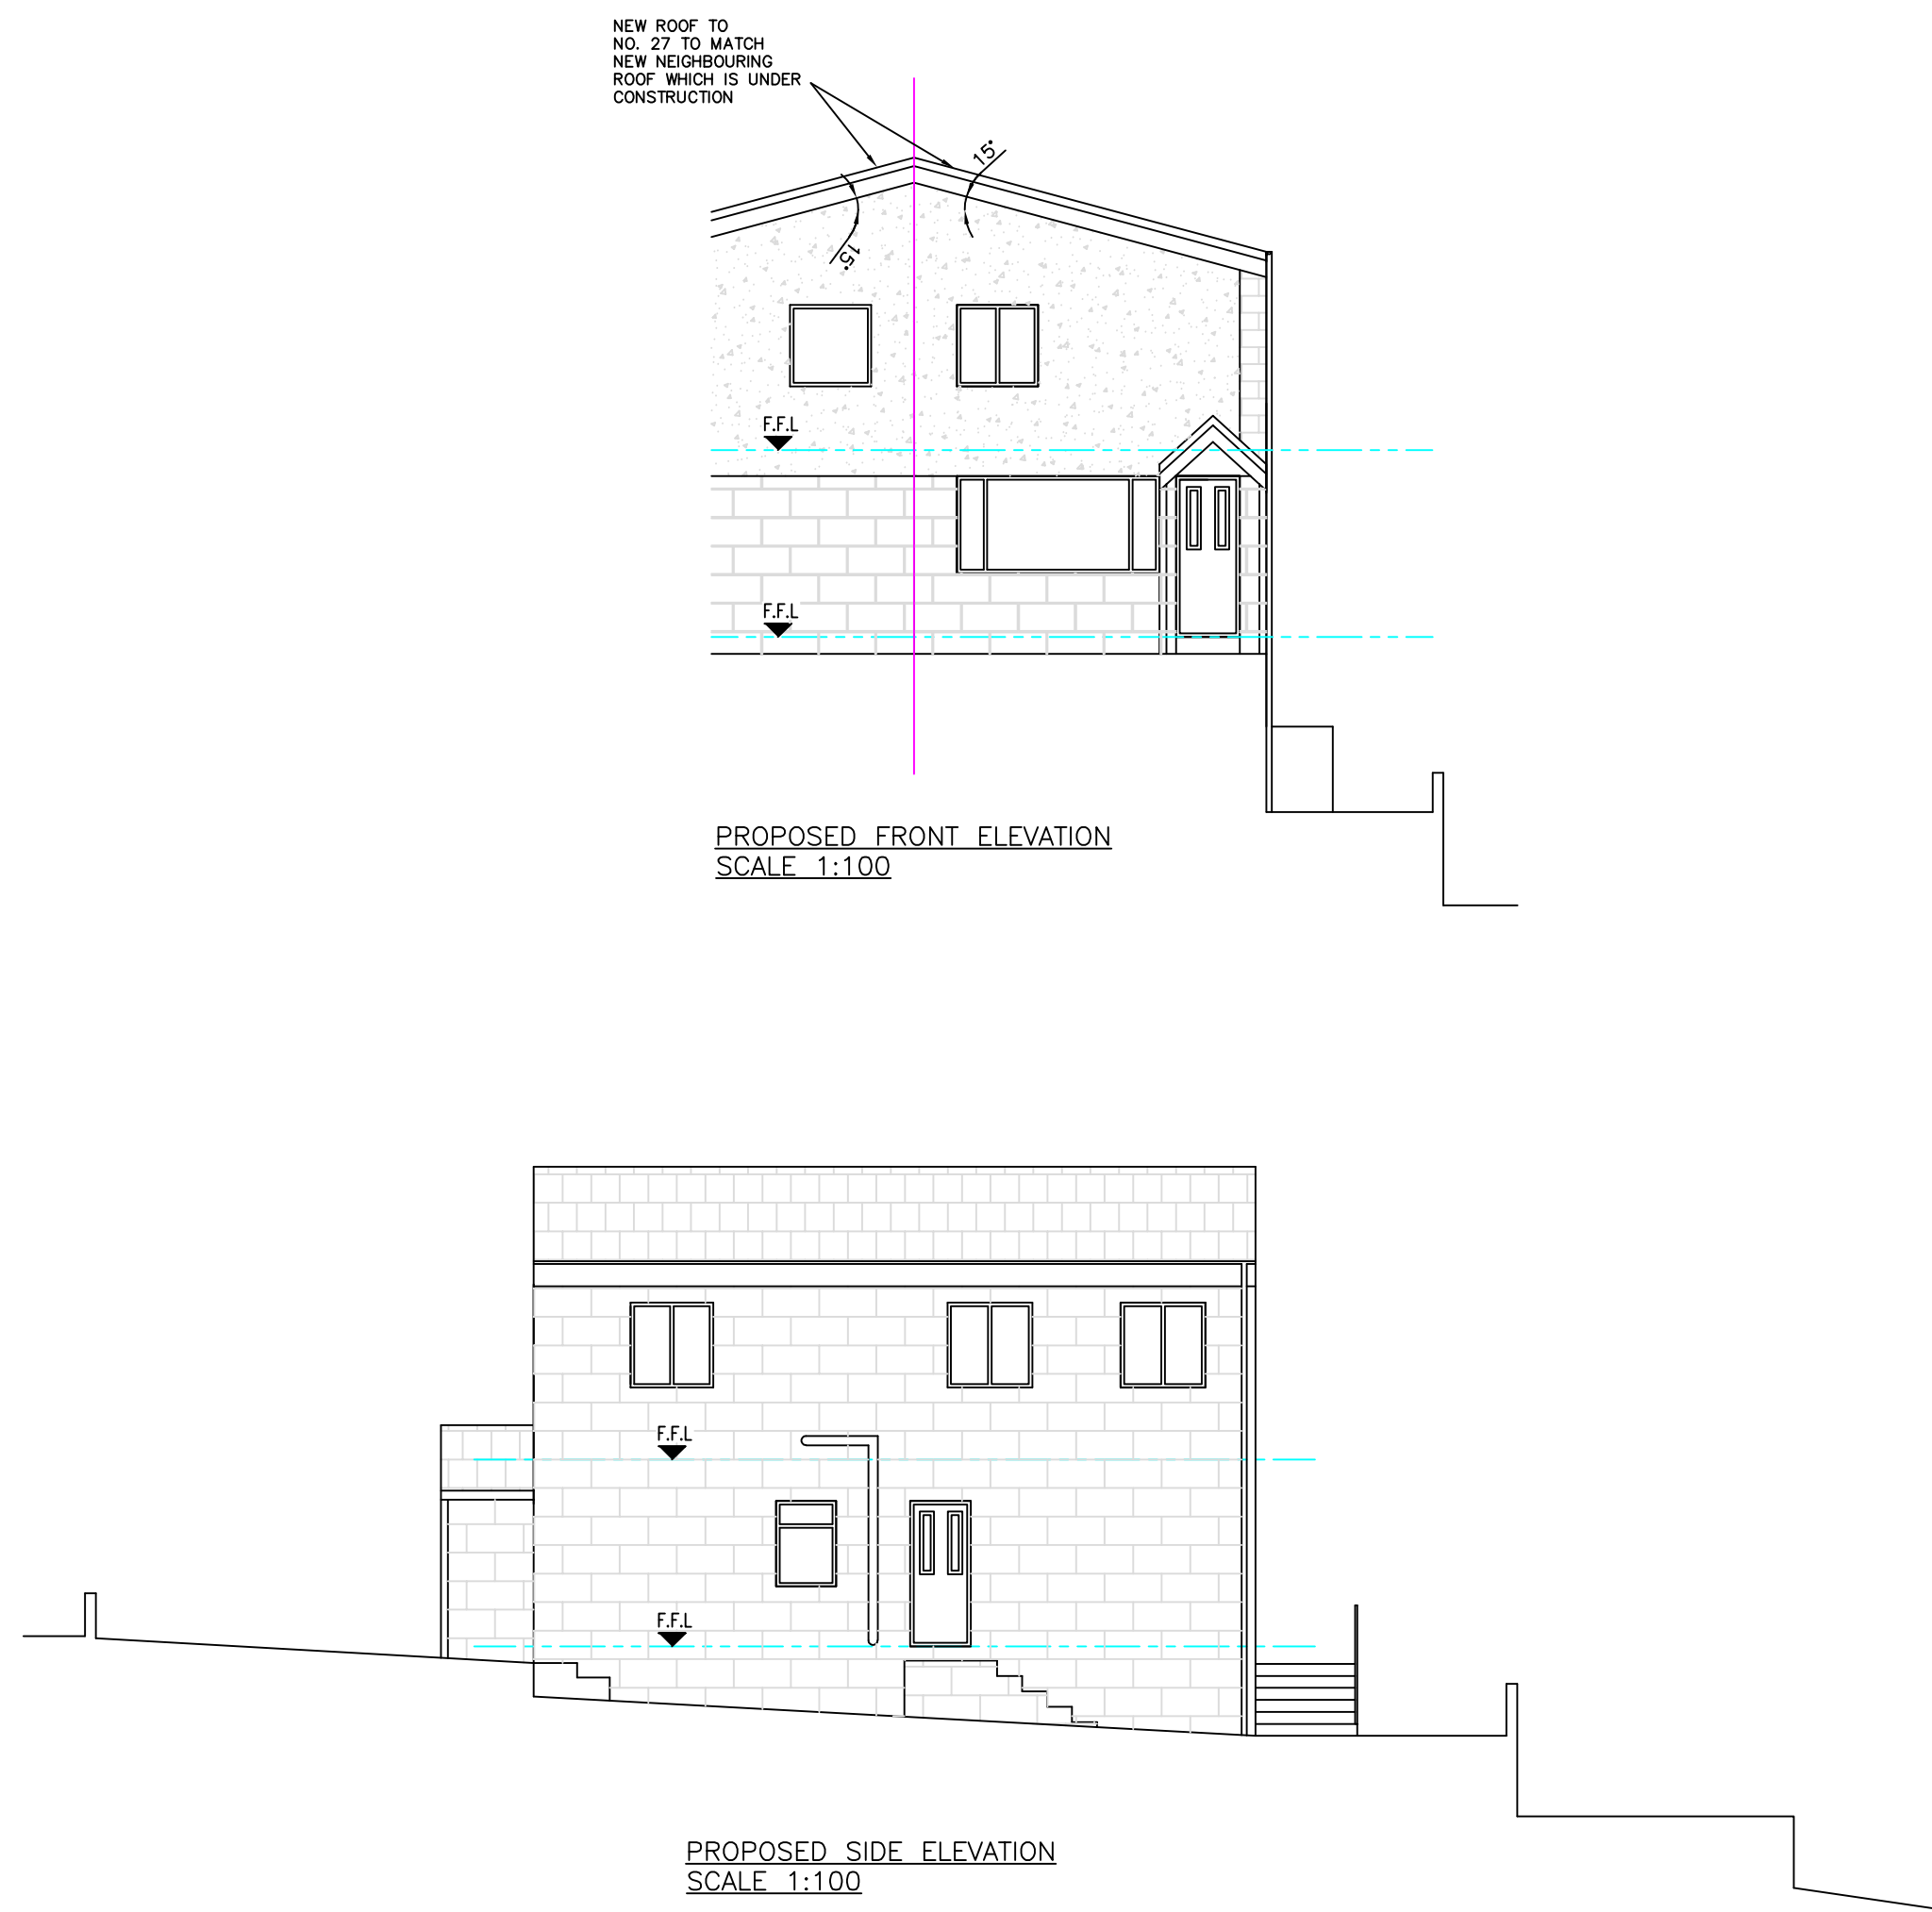


PROPOSED FRONT ELEVATION
SCALE 1:100


PROPOSED SIDE ELEVATION
SCALE 1:100

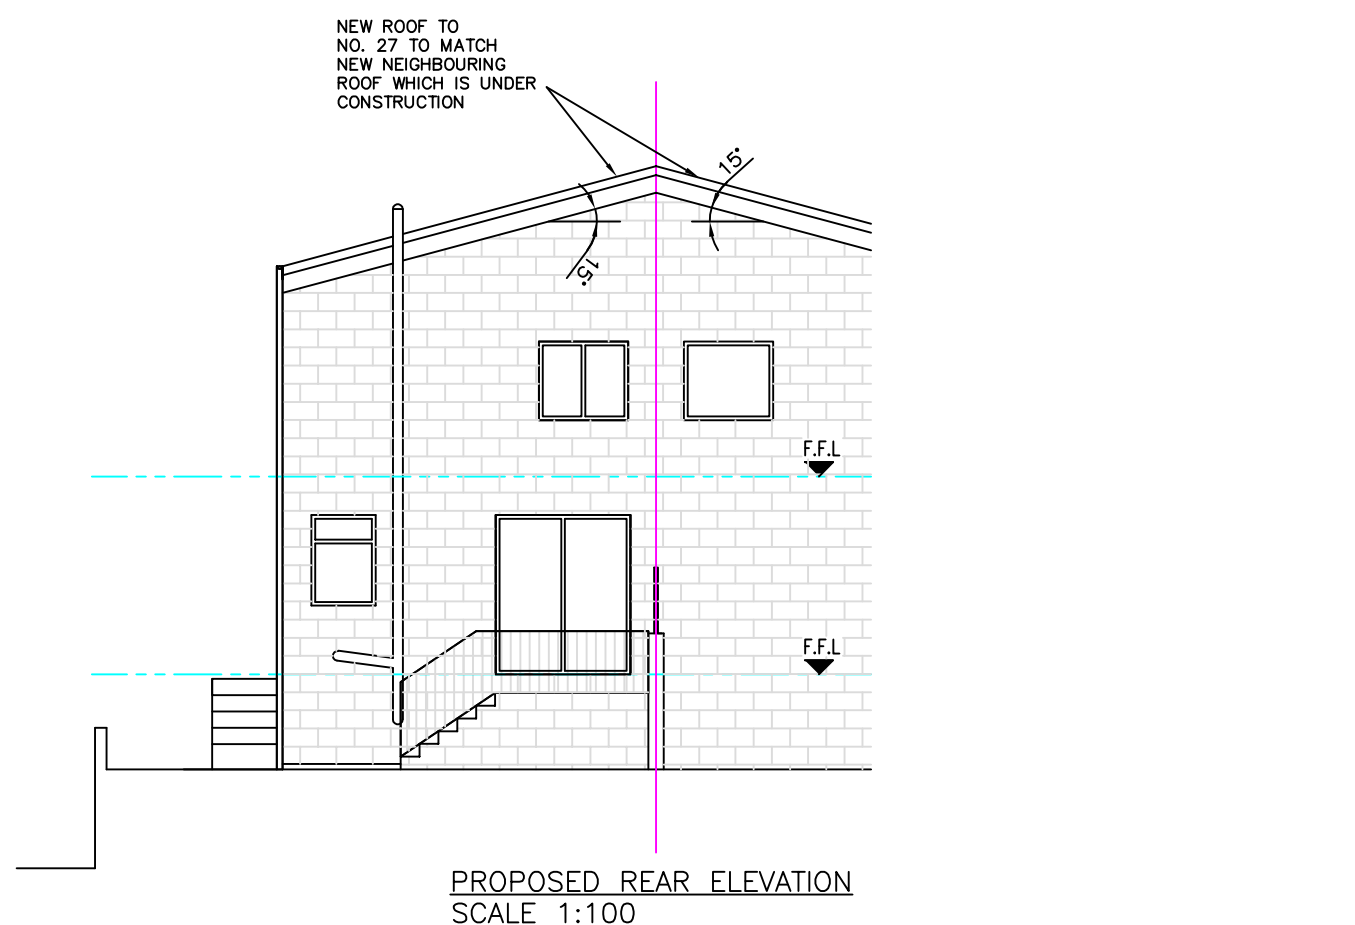

PROPOSED REAR ELEVATION
SCALE 1:100

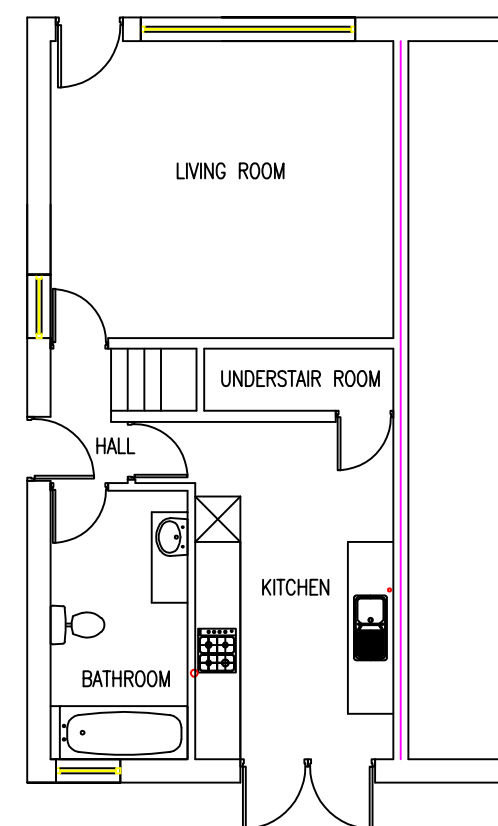

GROUND FLOOR PLAN
SCALE 1:100

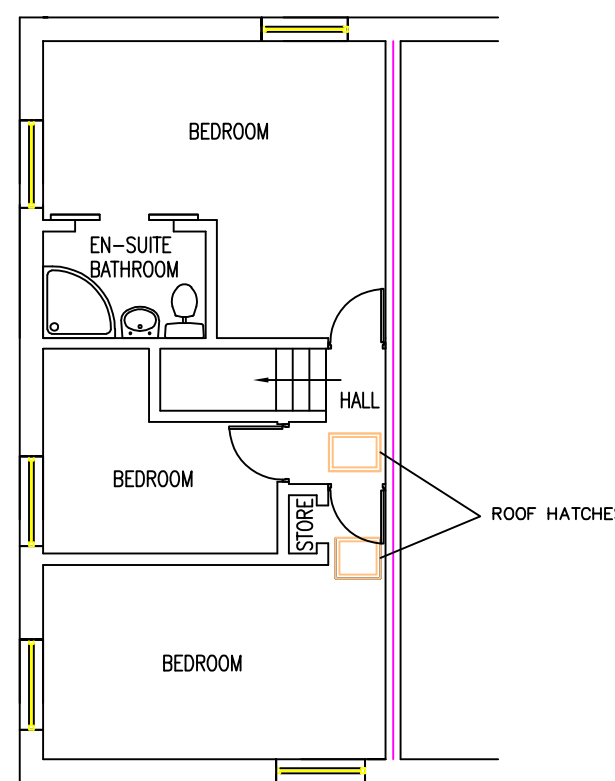

FIRST FLOOR PLAN
SCALE 1:100

NOTE – THIS DRAWING
IS FOR PLANNING
PURPOSES ONLY –
FURTHER DETAILED
DRAWINGS WILL BE
REQUIRED AS PART OF
A BUILDING REGULATIONS
APPLICATION.

NOTE – DO NOT
SCALE OFF DRAWING.
DIMENSIONS TO BE
CONFIRMED ON SITE

ALL DIMENSIONS IN MM

NOTE – THIS DRAWING
IS TO BE READ IN
CONJUNCTION WITH
DRAWING NO. S03 –
WORK SPECIFICATION

Revisions		Planning Application for:	
Date	Oct 2023	Alterations to Roof	
		25 Throstle Nest, Batley	
		Drawing Title:	
		Proposed Plans and Elevations	
		Drawing No:	
		S02	Rev
			A
		Scale: As shown	Paper Size: A1