



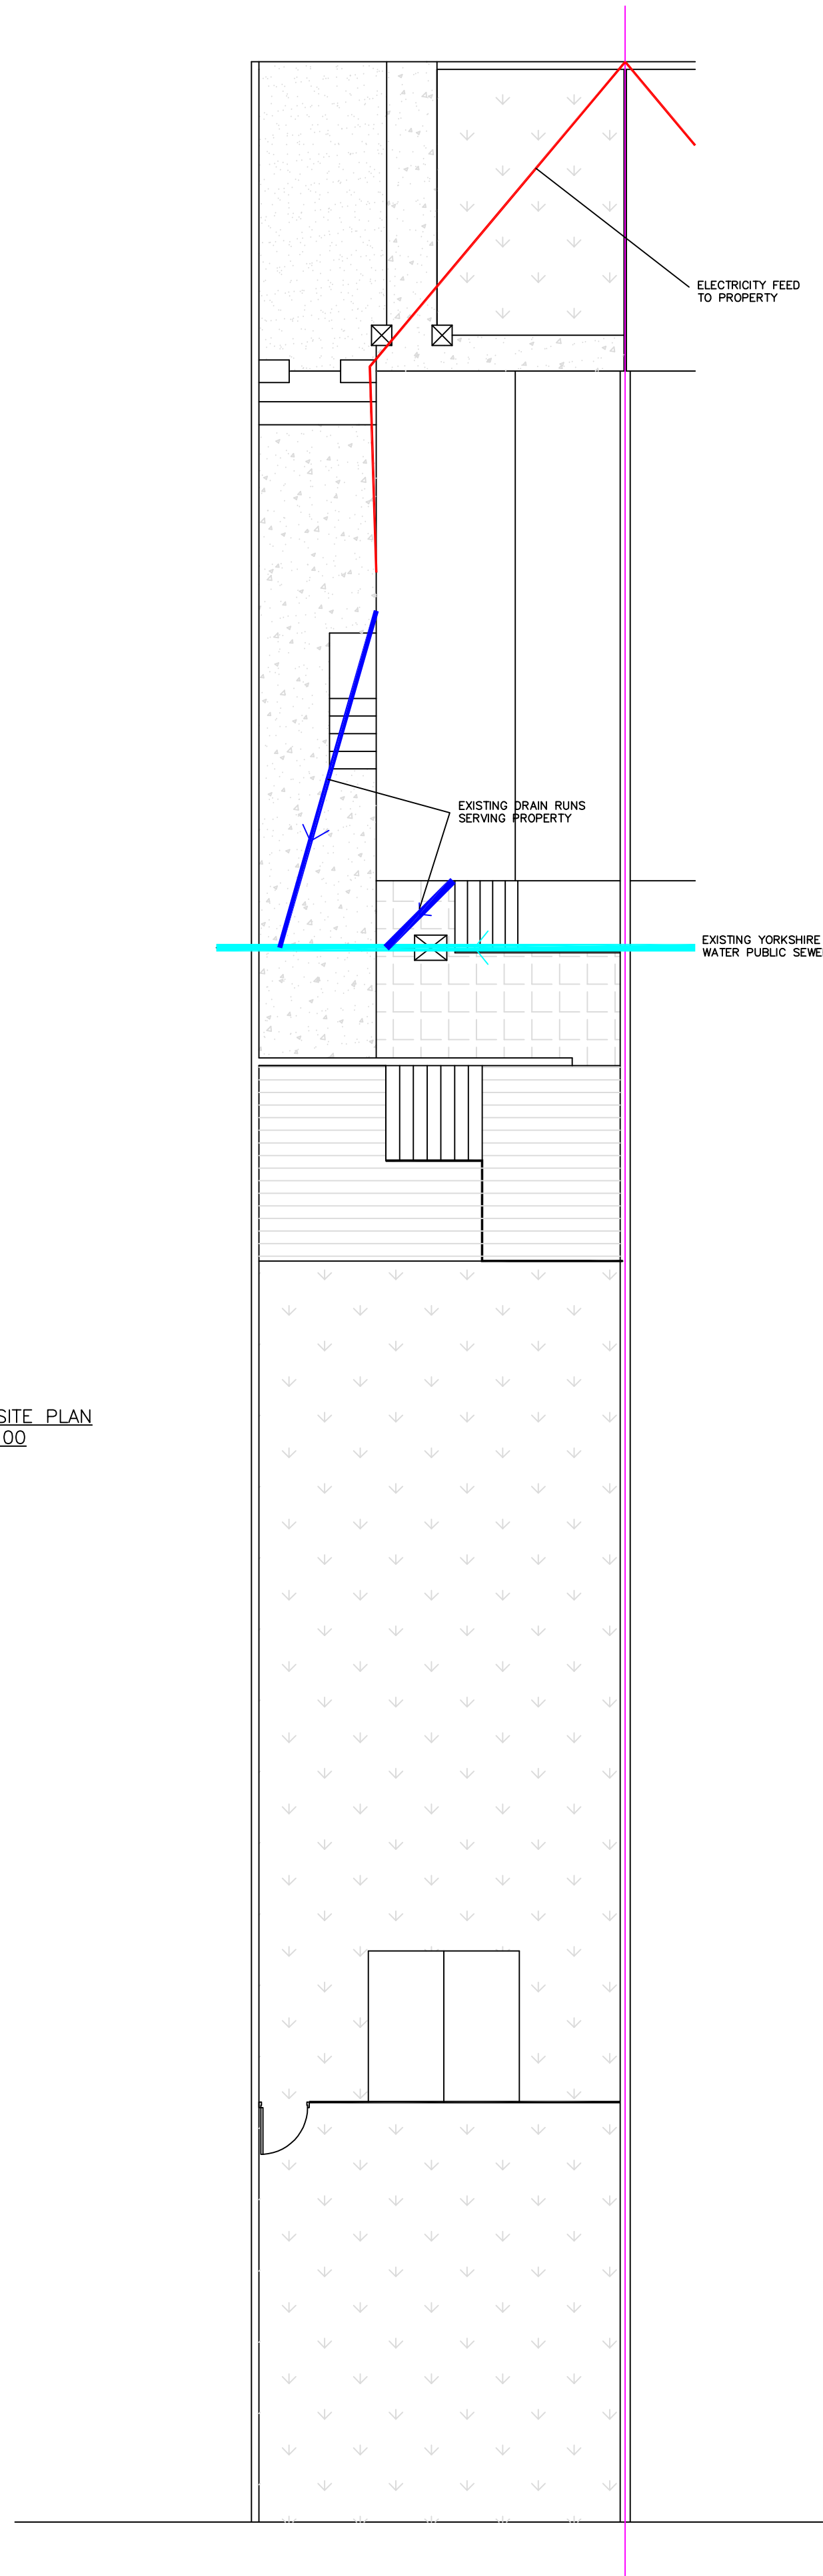


EXISTING SITE PLAN
SCALE 1:100

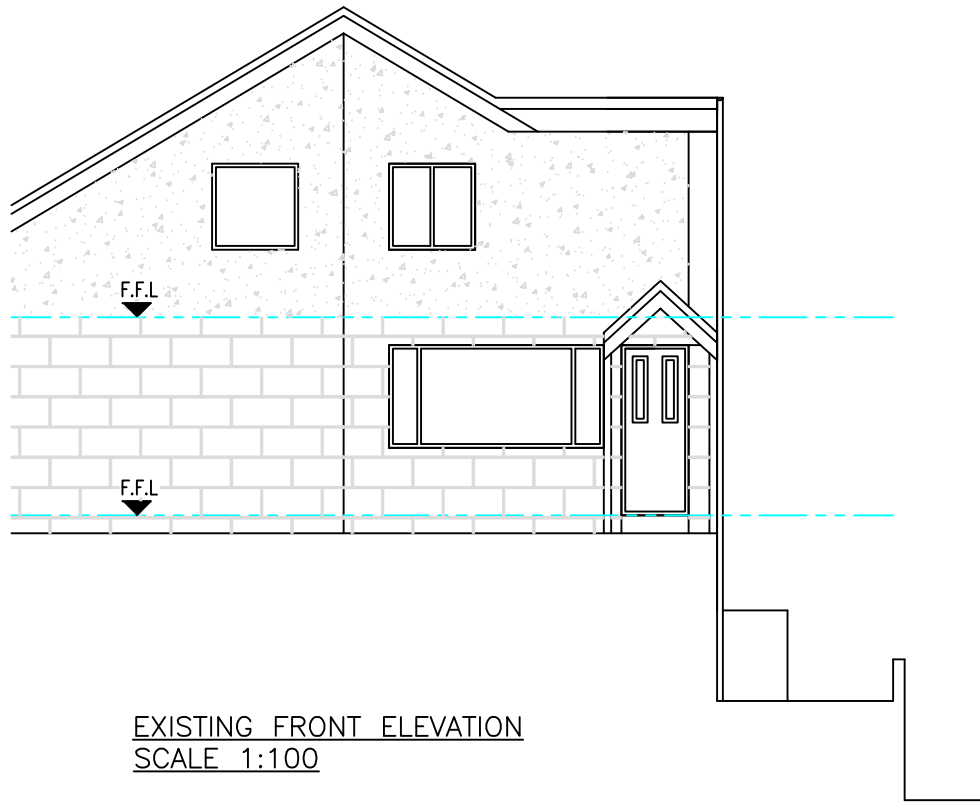


EXISTING FRONT ELEVATION
SCALE 1:100




EXISTING SIDE ELEVATION
SCALE 1:100

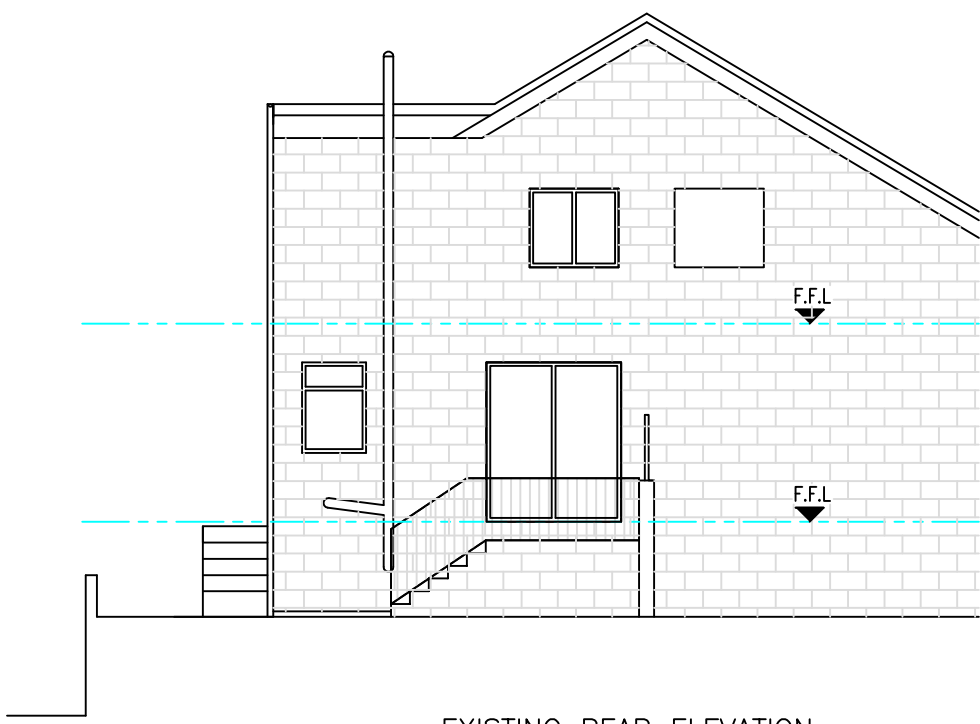


EXISTING REAR ELEVATION
SCALE 1:100

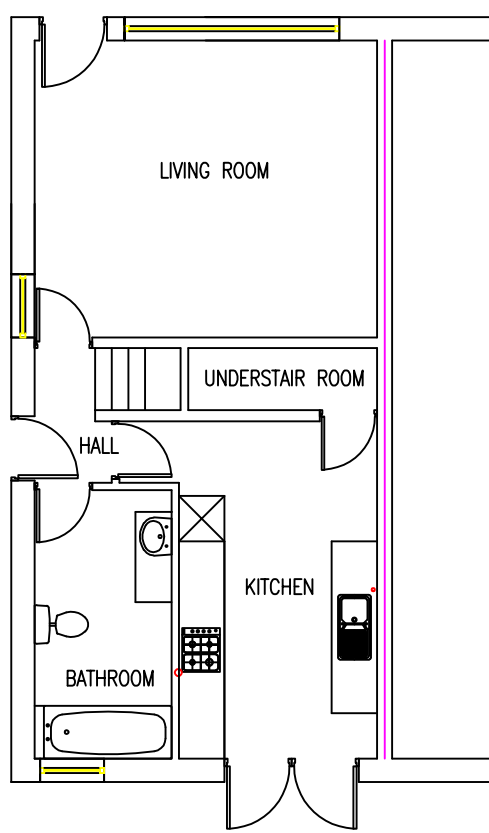

GROUND FLOOR PLAN
SCALE 1:100

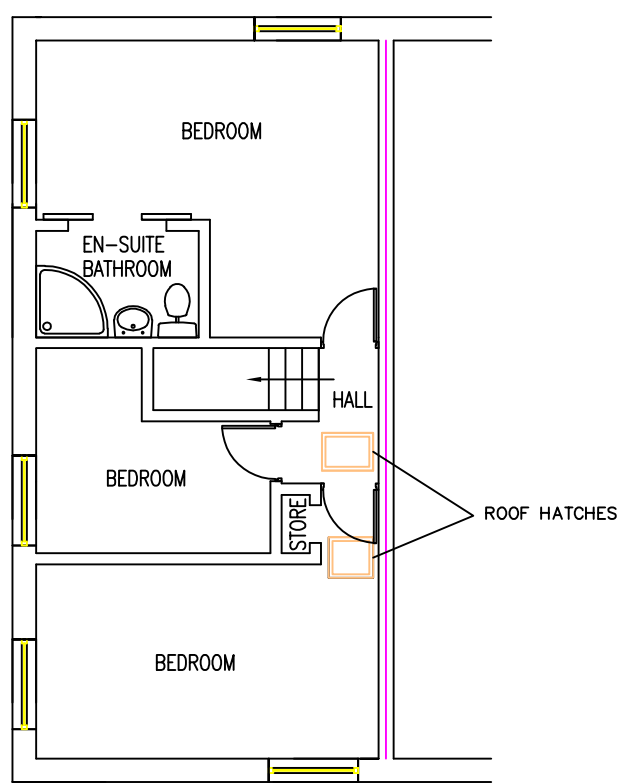

FIRST FLOOR PLAN
SCALE 1:100

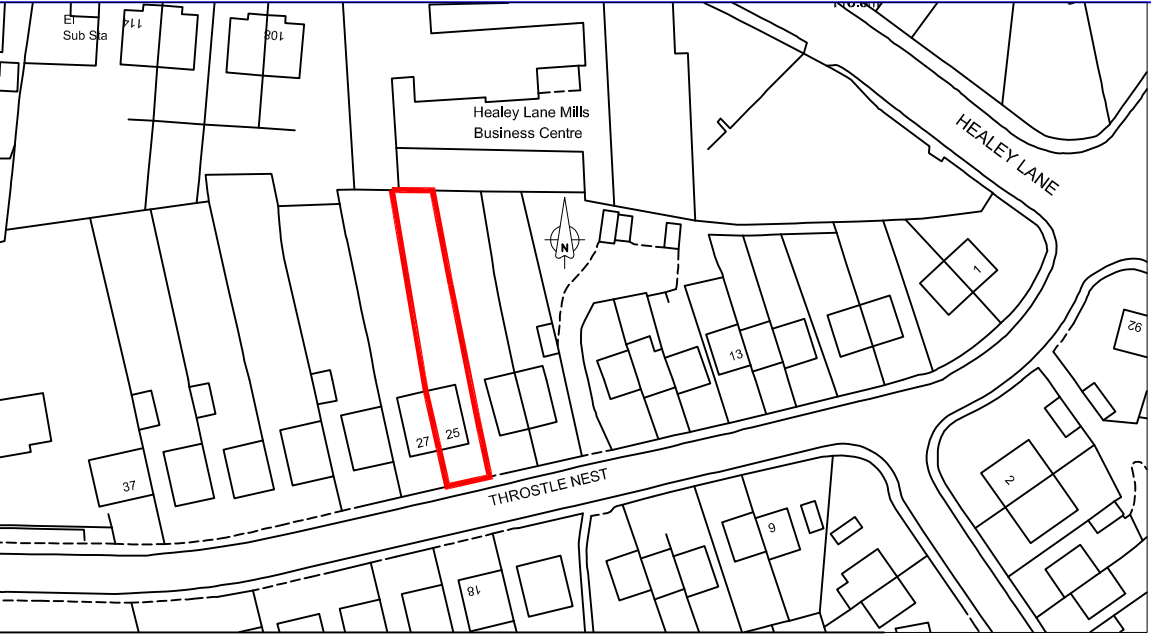

SITE LOCATION PLAN
SCALE 1:1250

NOTE – THIS DRAWING
IS FOR PLANNING
PURPOSES ONLY –
FURTHER DETAILED
DRAWINGS WILL BE
REQUIRED AS PART OF
A BUILDING REGULATIONS
APPLICATION.

NOTE – DO NOT
SCALE OFF DRAWING.
DIMENSIONS TO BE
CONFIRMED ON SITE

ALL DIMENSIONS IN MM

NOTE – THIS DRAWING
IS TO BE READ IN
CONJUNCTION WITH
DRAWING NO. S03 –
WORK SPECIFICATION

Revisions	Date	Oct 2023	Planning Application for:
			Alterations to Roof
			25 Throstle Nest, Batley
			Drawing Title:
			Existing Plans and Elevations
			Drawing No:
			S01
			Rev
			Scale: As shown
			Paper Size: A1