




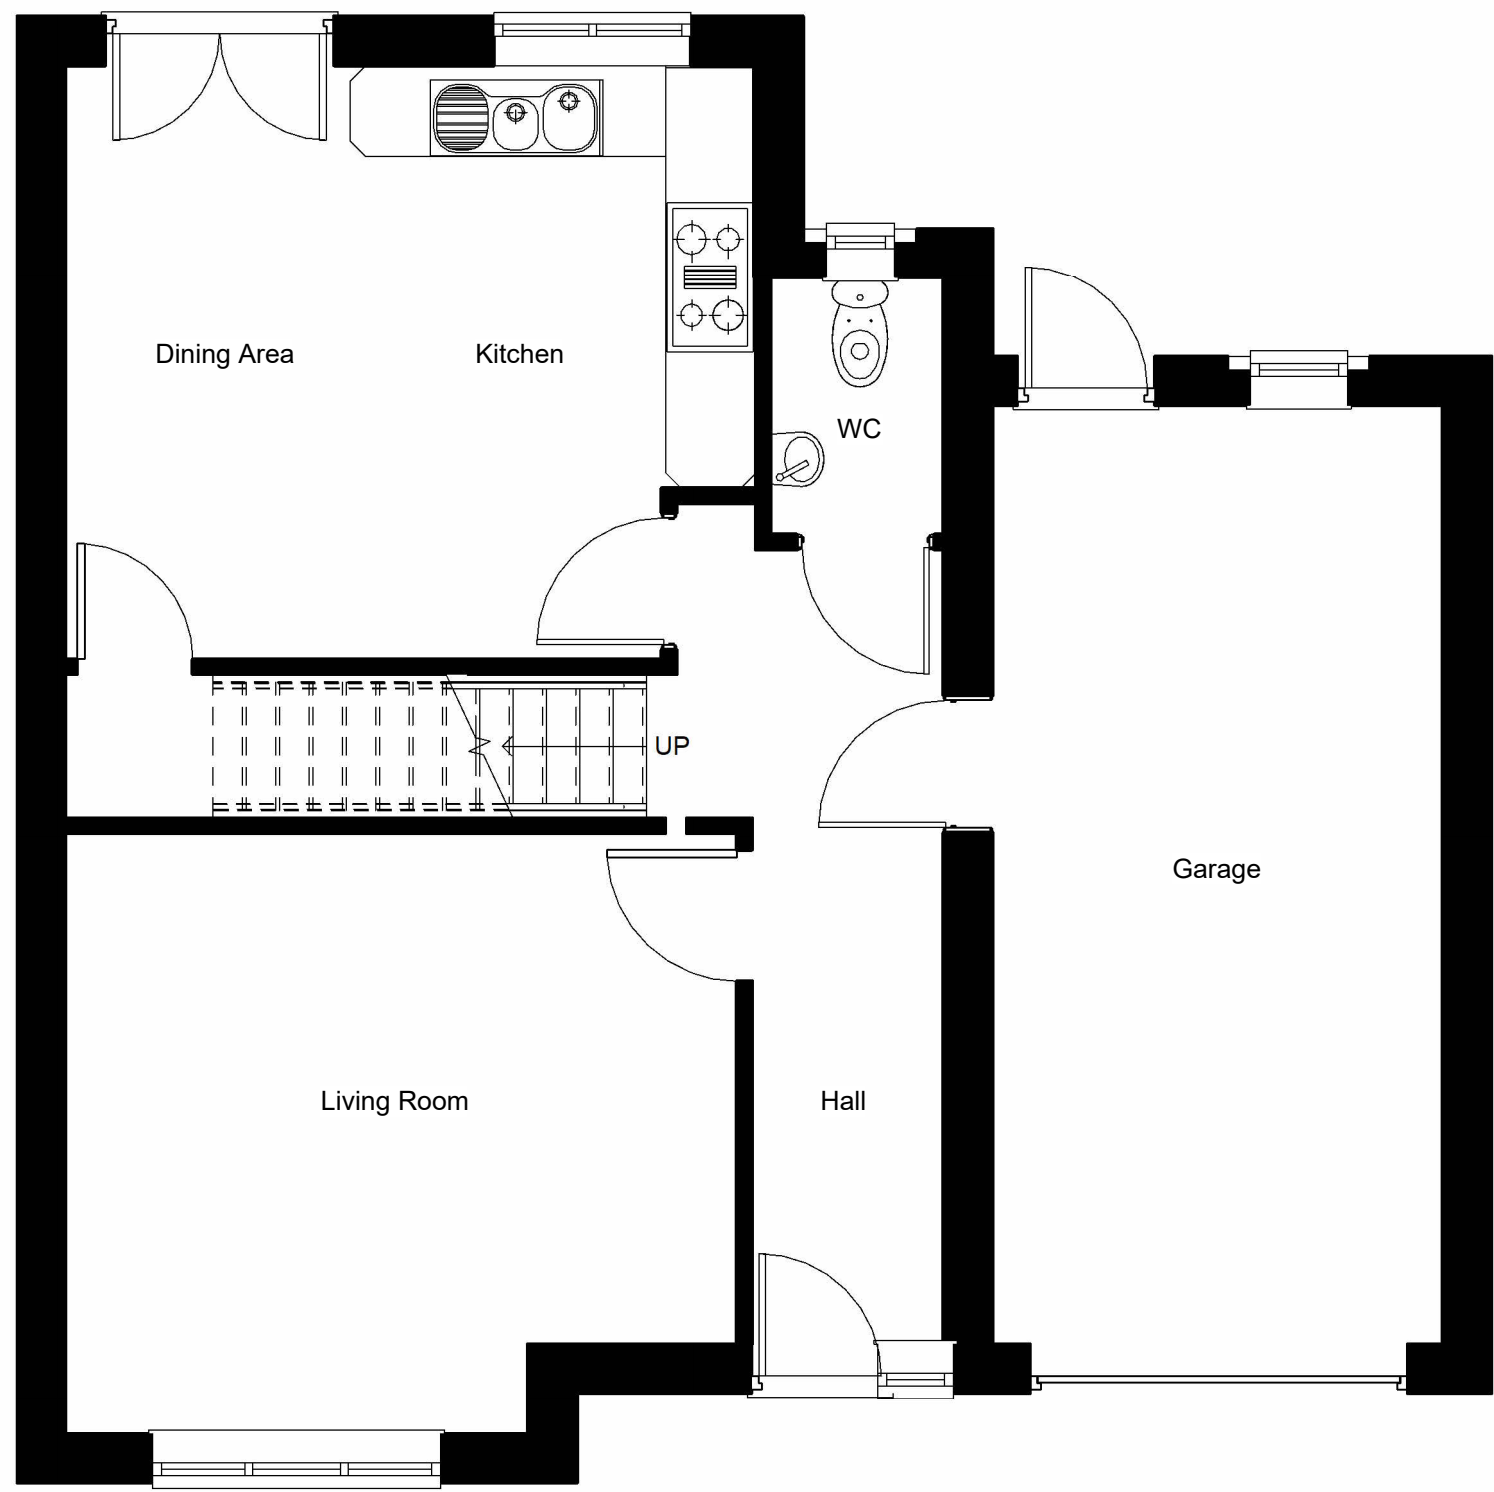

1 Ground Floor as Existing
1 : 50

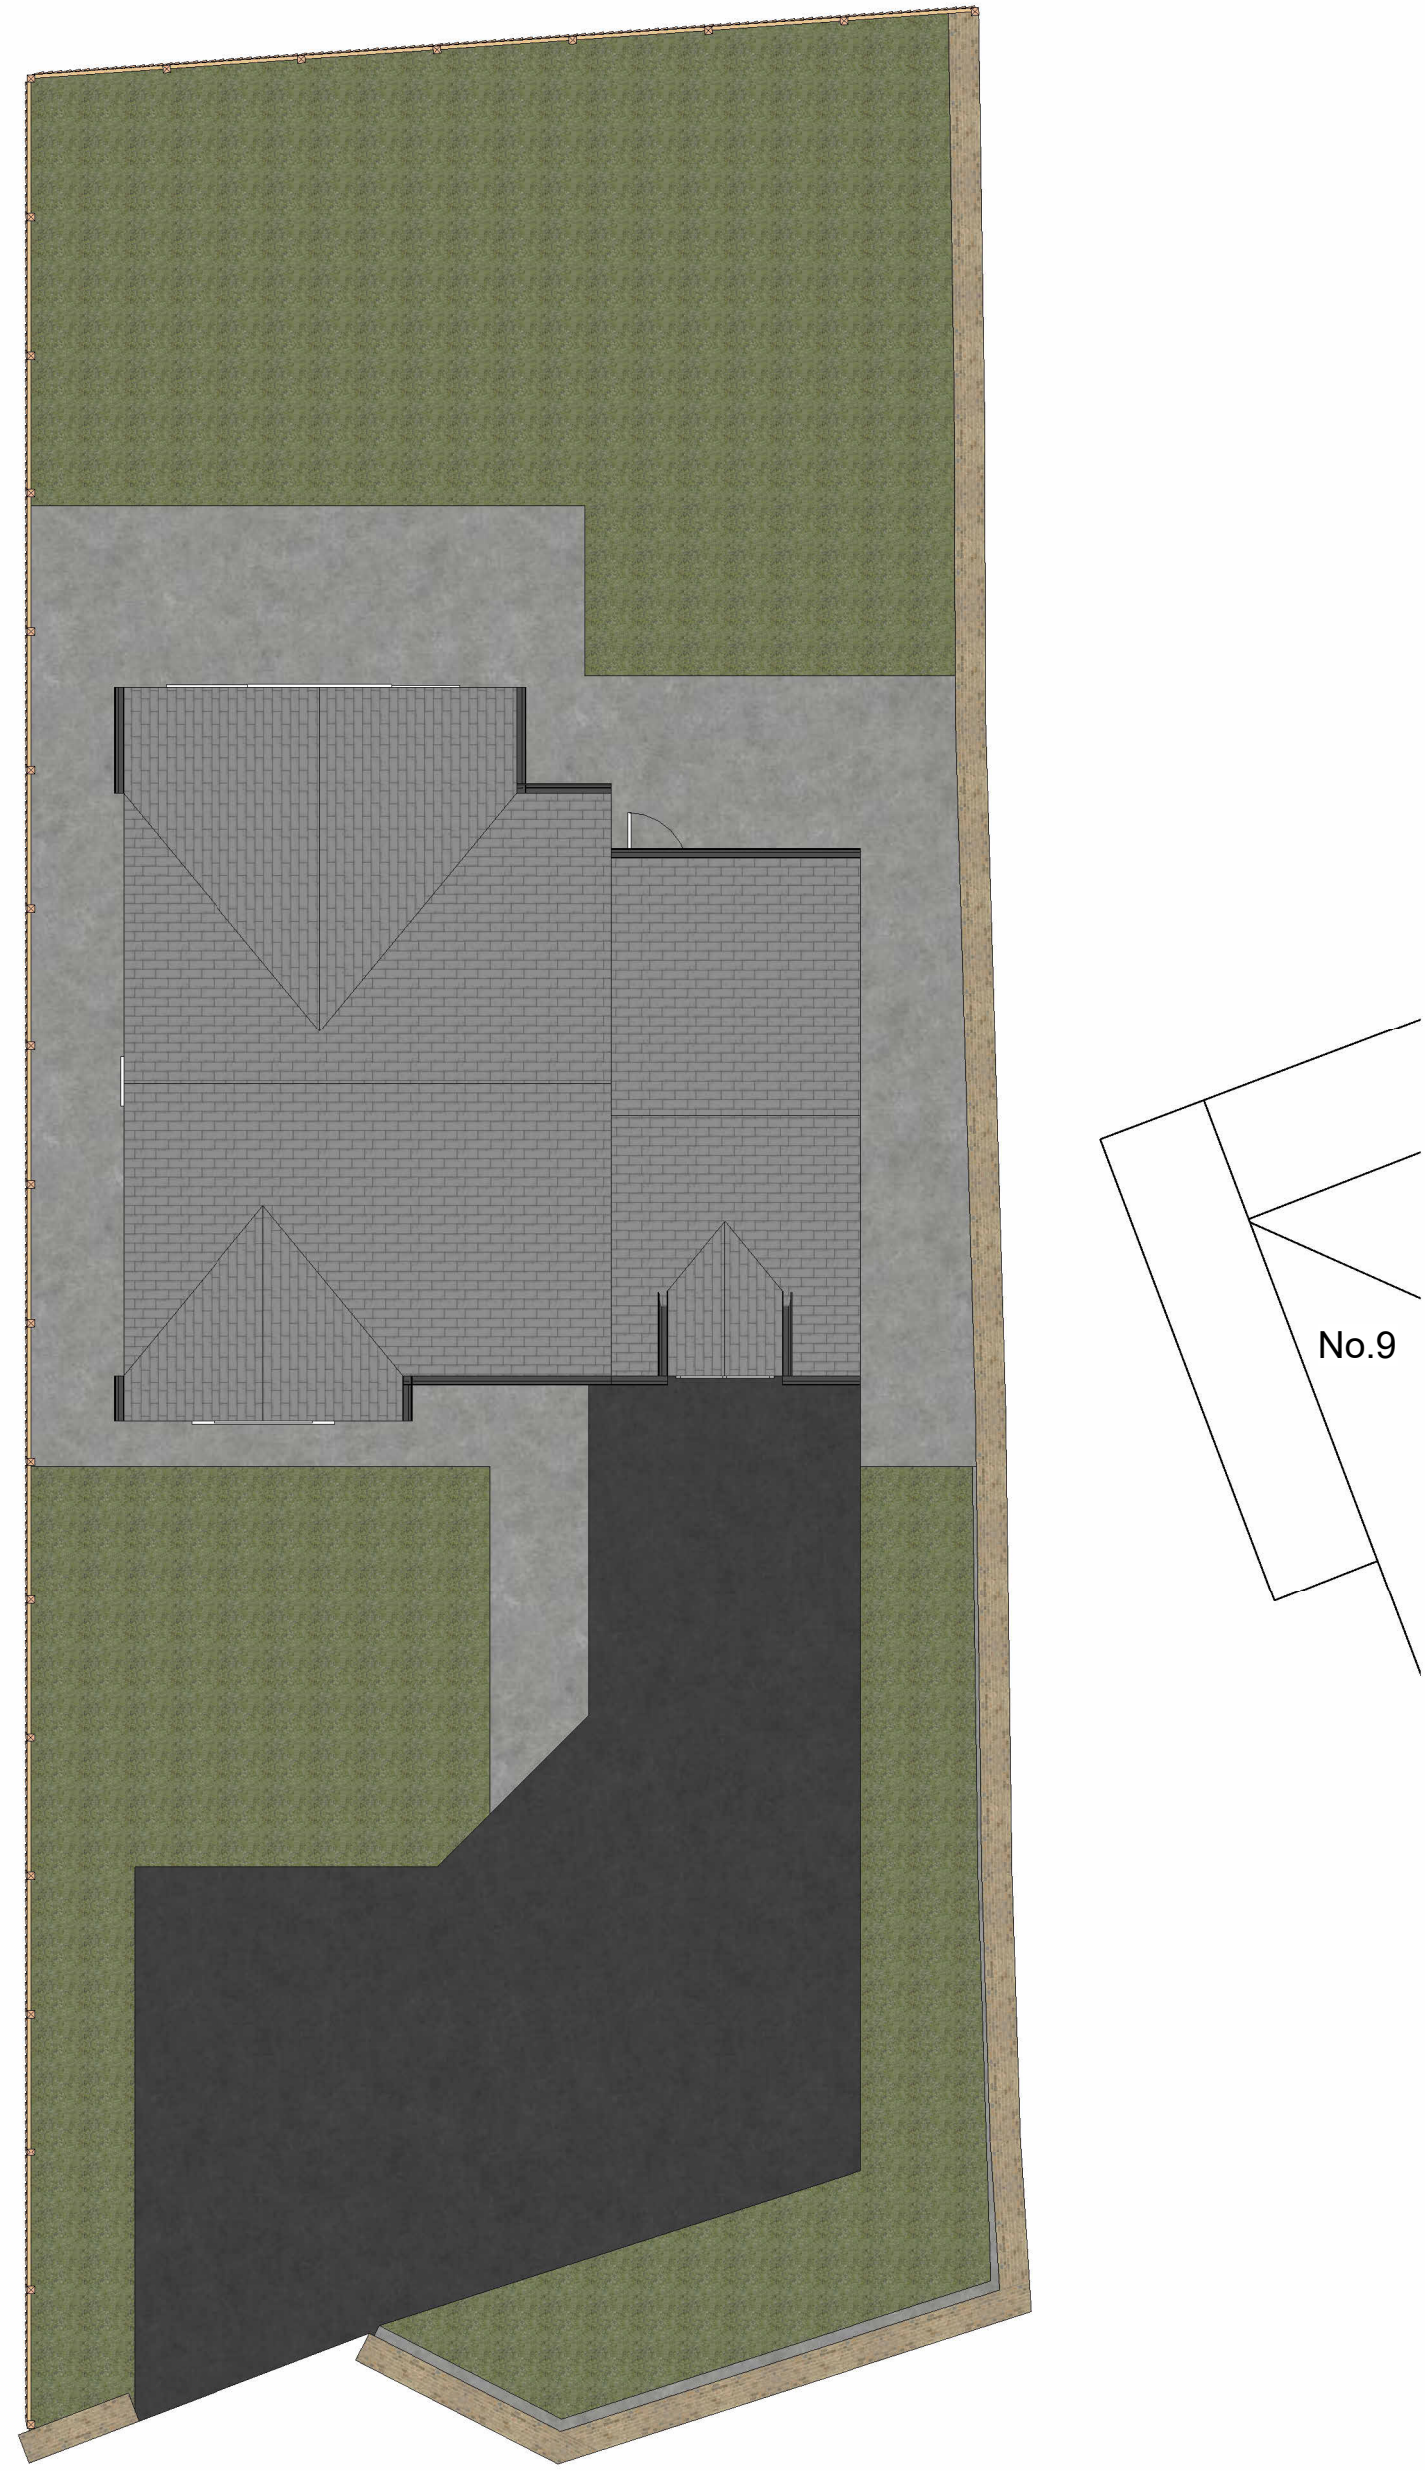

2 First Floor as Existing
1 : 50

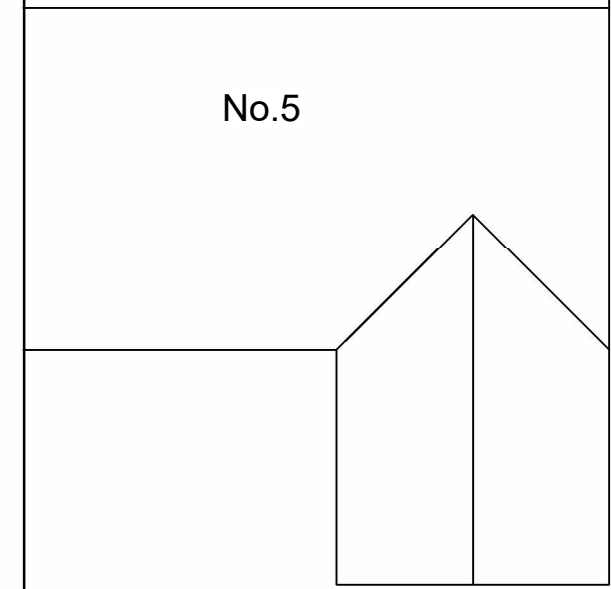


4 Site as Existing
1 : 100



5 South as Existing
1 : 100





6 North as Existing
1 : 100

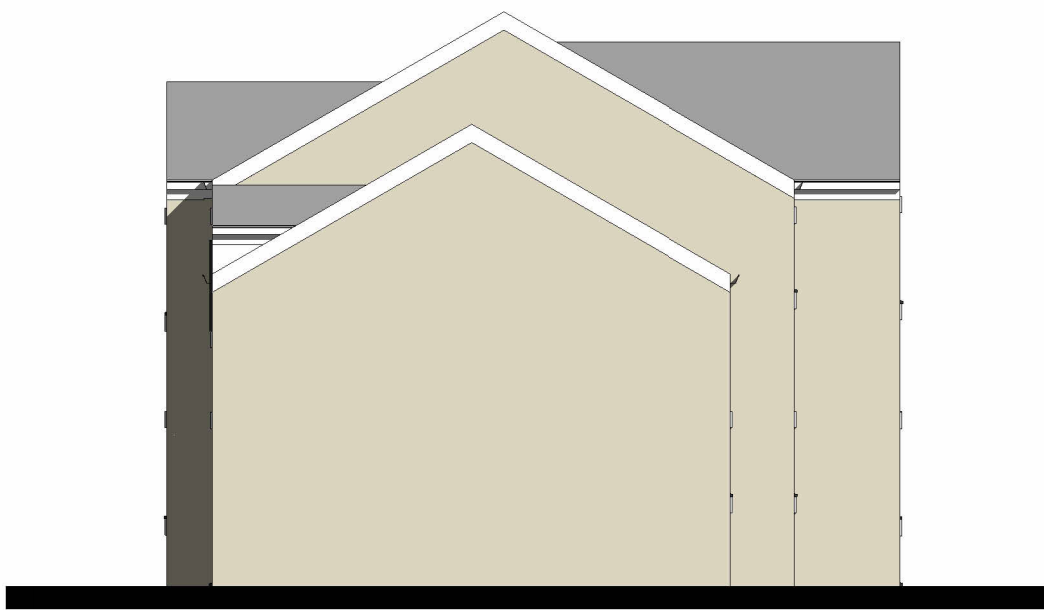

3 West as Existing
1 : 100




7 East as Existing
1 : 100

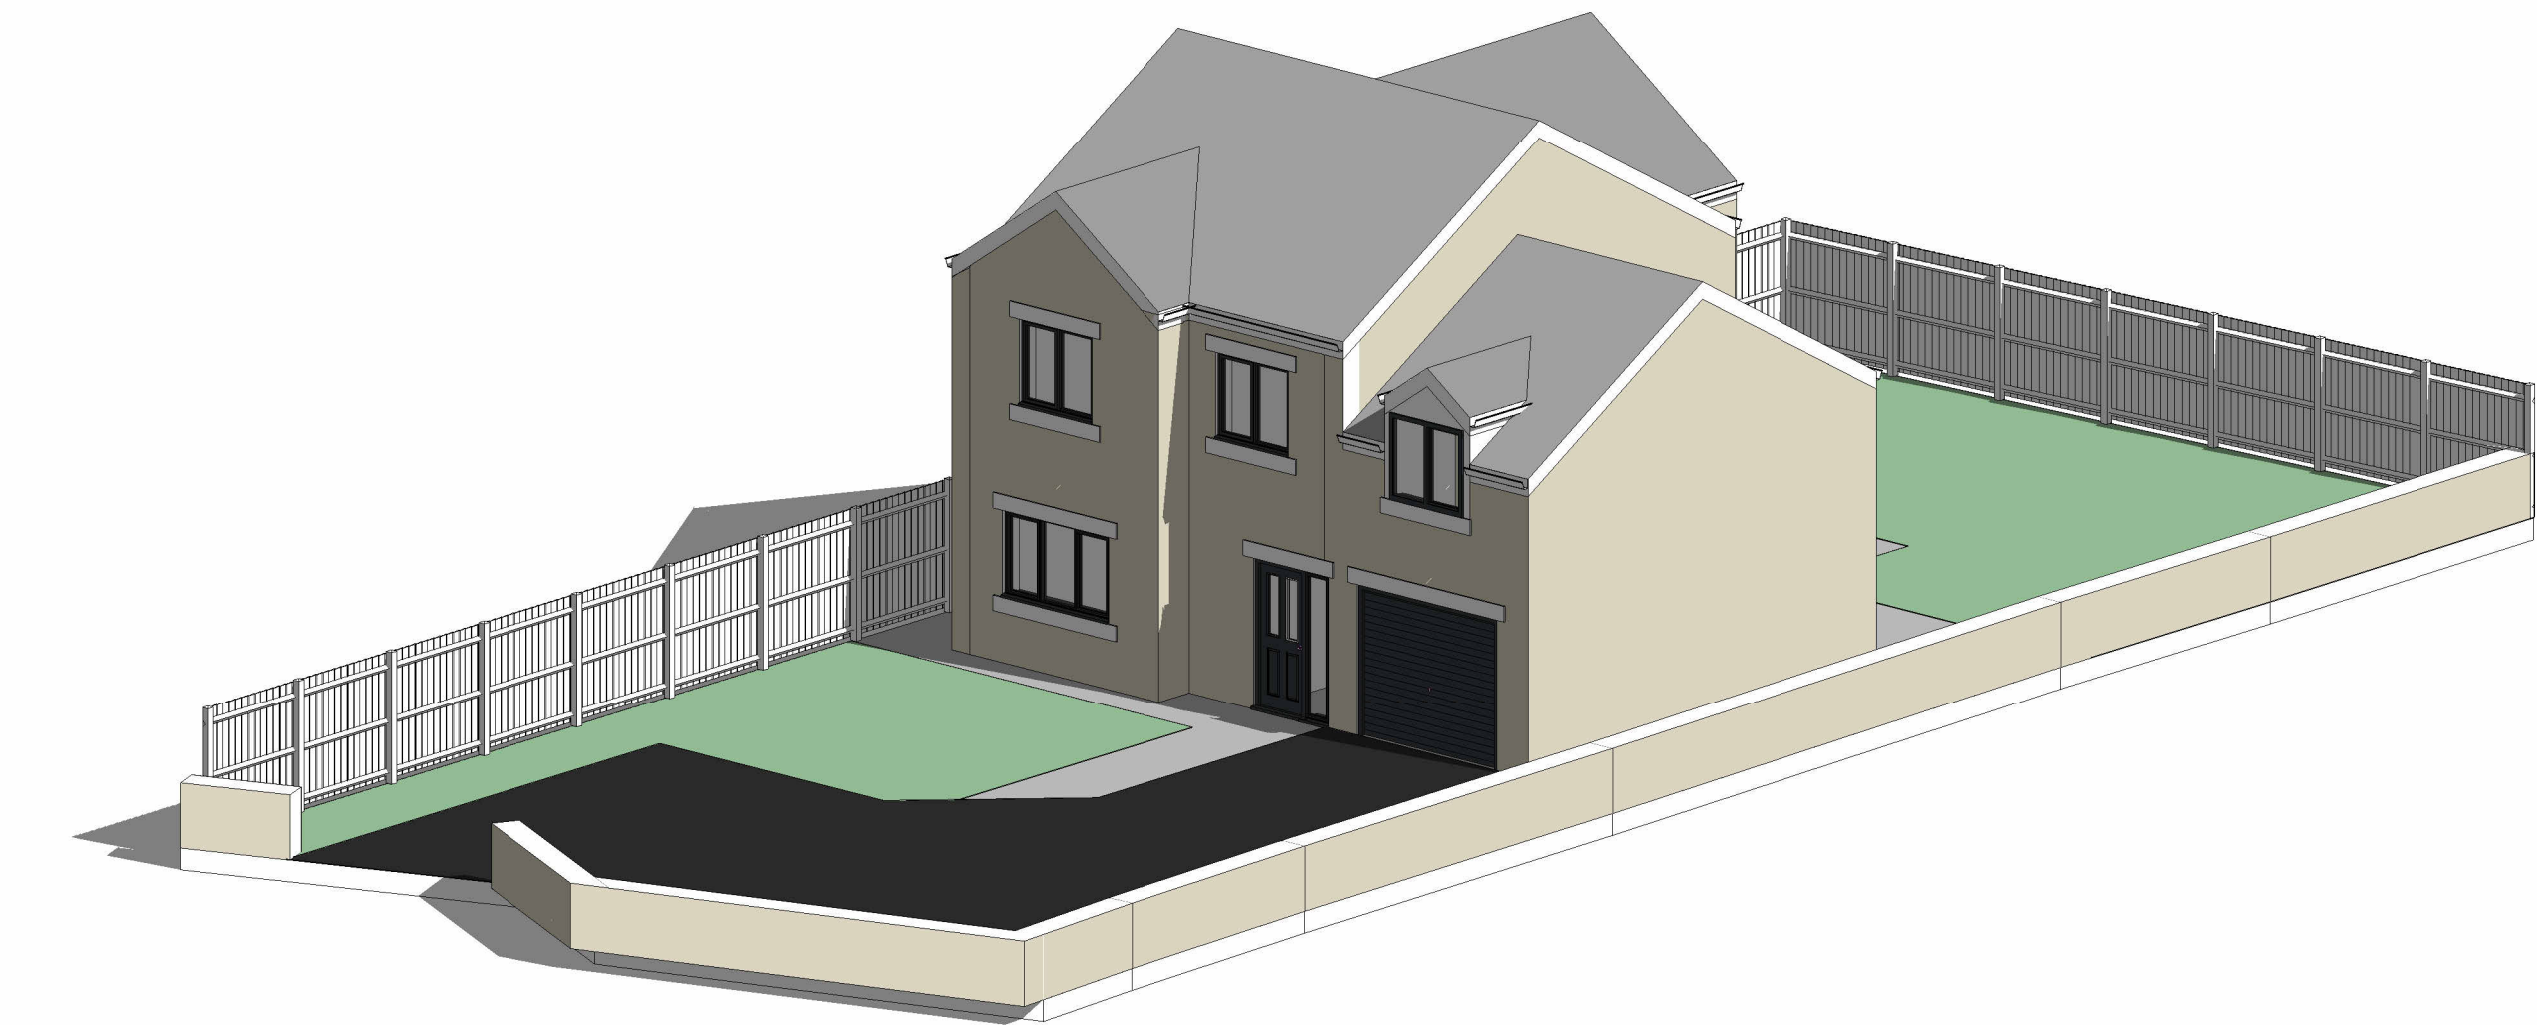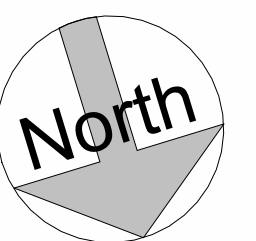

8 3D as Existing



9 3D Perspective as Existing

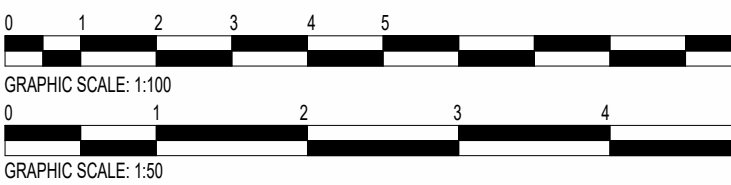

rev	description	drawn	auth	date

DO NOT SCALE OFF THIS DRAWING

ACUMEN
Designers & Architects

acumenarchitects.co.uk 01484 546 000
Headrow House, Old Leeds Road, Huddersfield HD1 1SG

Client			
MR & MRS KEIGHLEY			
Project			
7 MATTHEW LANE, MELTHAM			
Project No	Drawing No	Rev	
2871	(100) 01		
Description			
Plans, Elevations & Site Plan as Existing			
Scale	Date Drawn	Drawn By	Authorised By
As @ A1	09.10.23	AO	JC
indicated			
Purpose of Issue			
Planning ☒	Building Regs ☐	Tender ☐	Construction ☐
Comment ☐	Info ☐		