




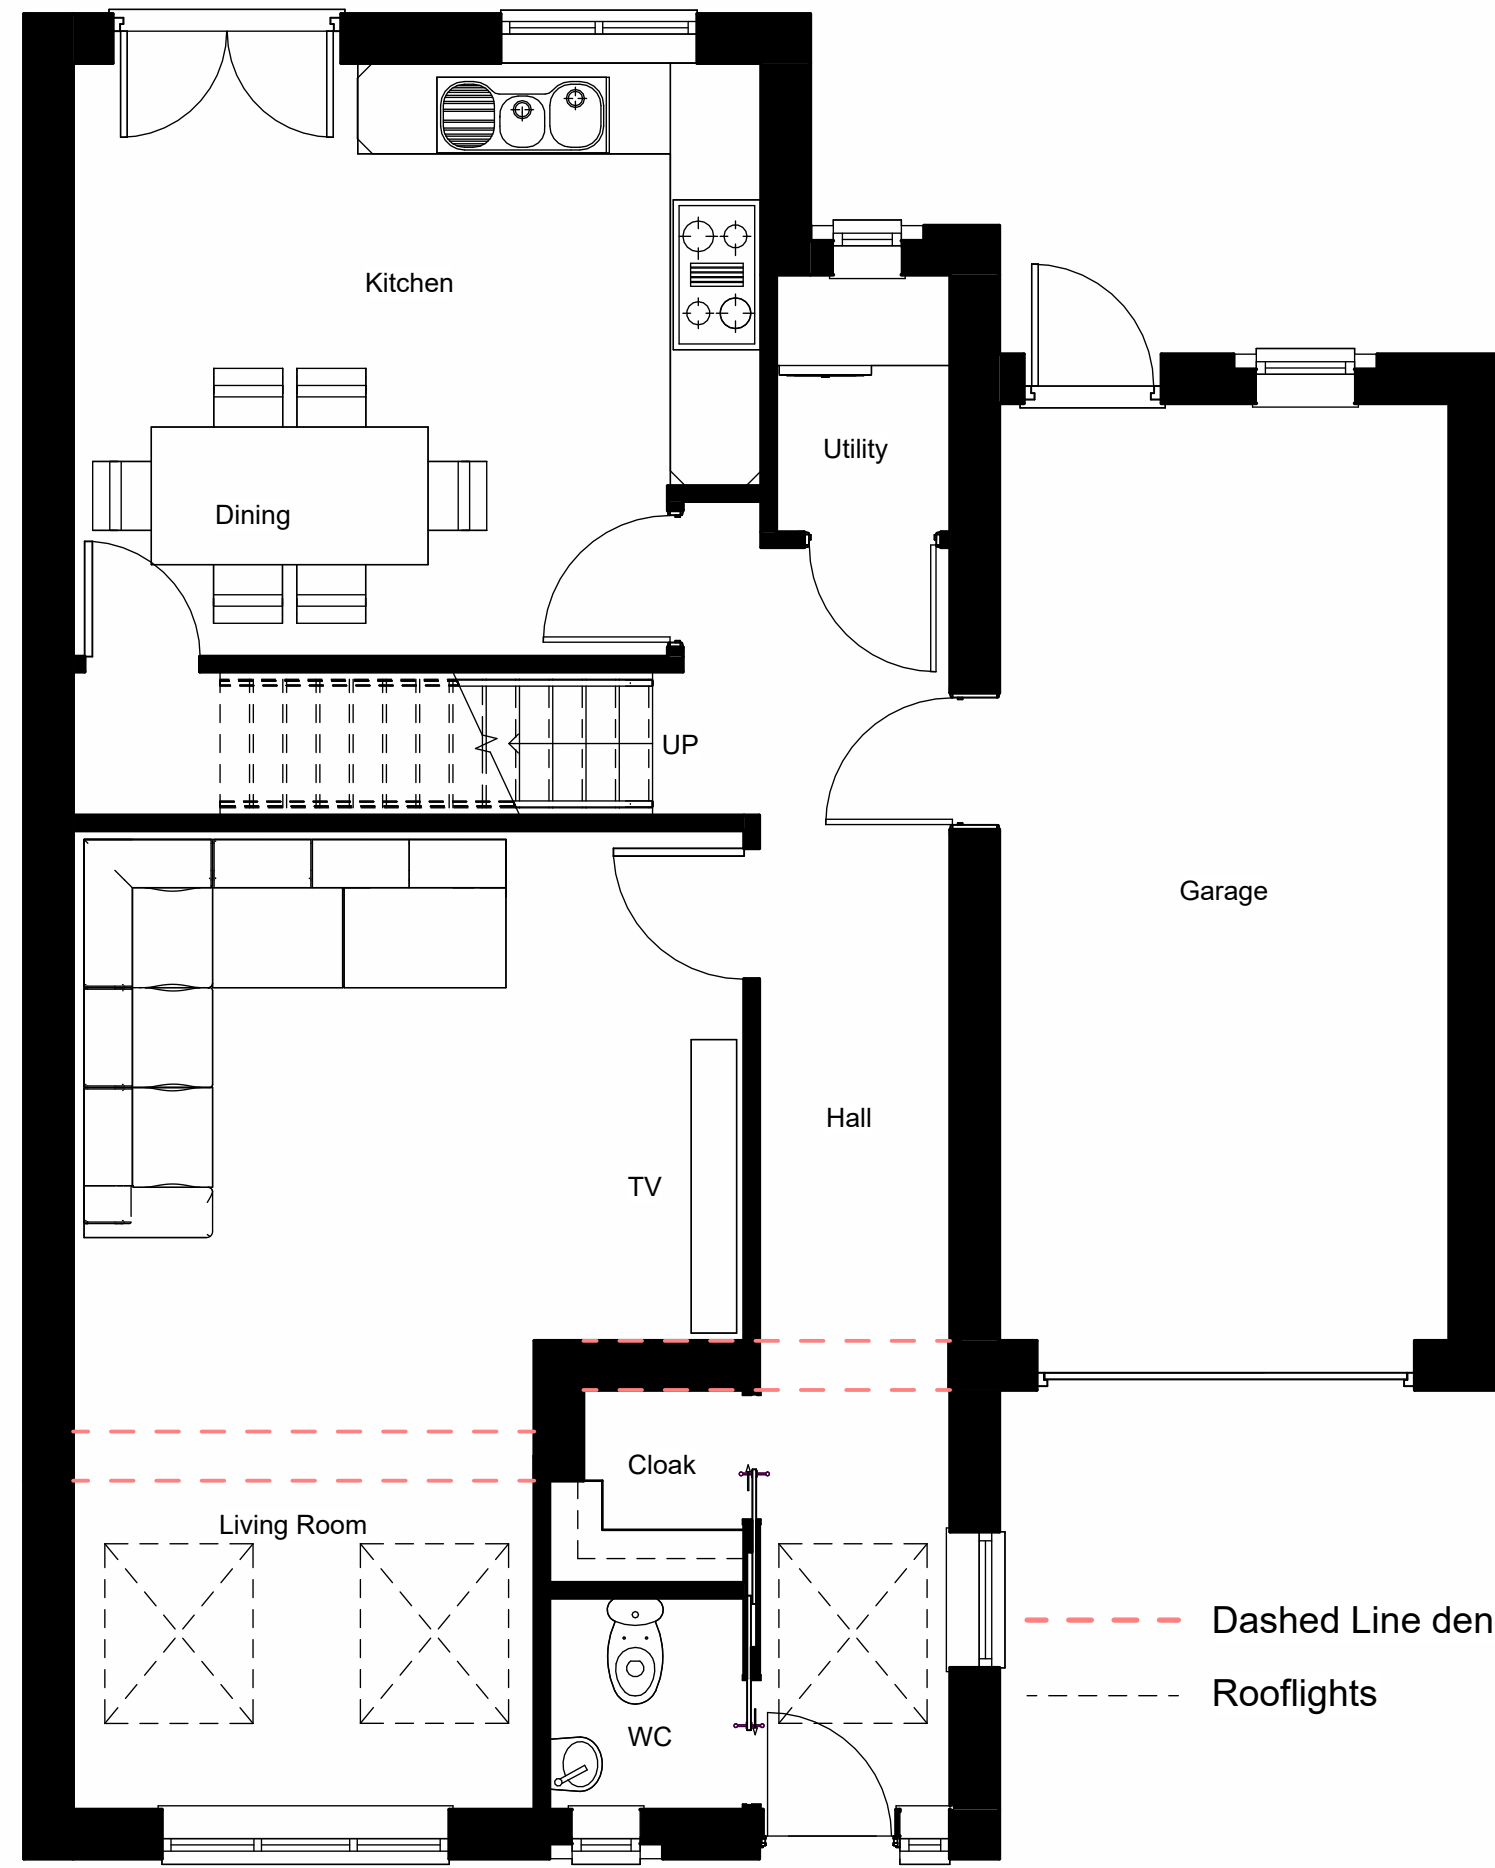

1 Ground Floor as Proposed
1 : 50

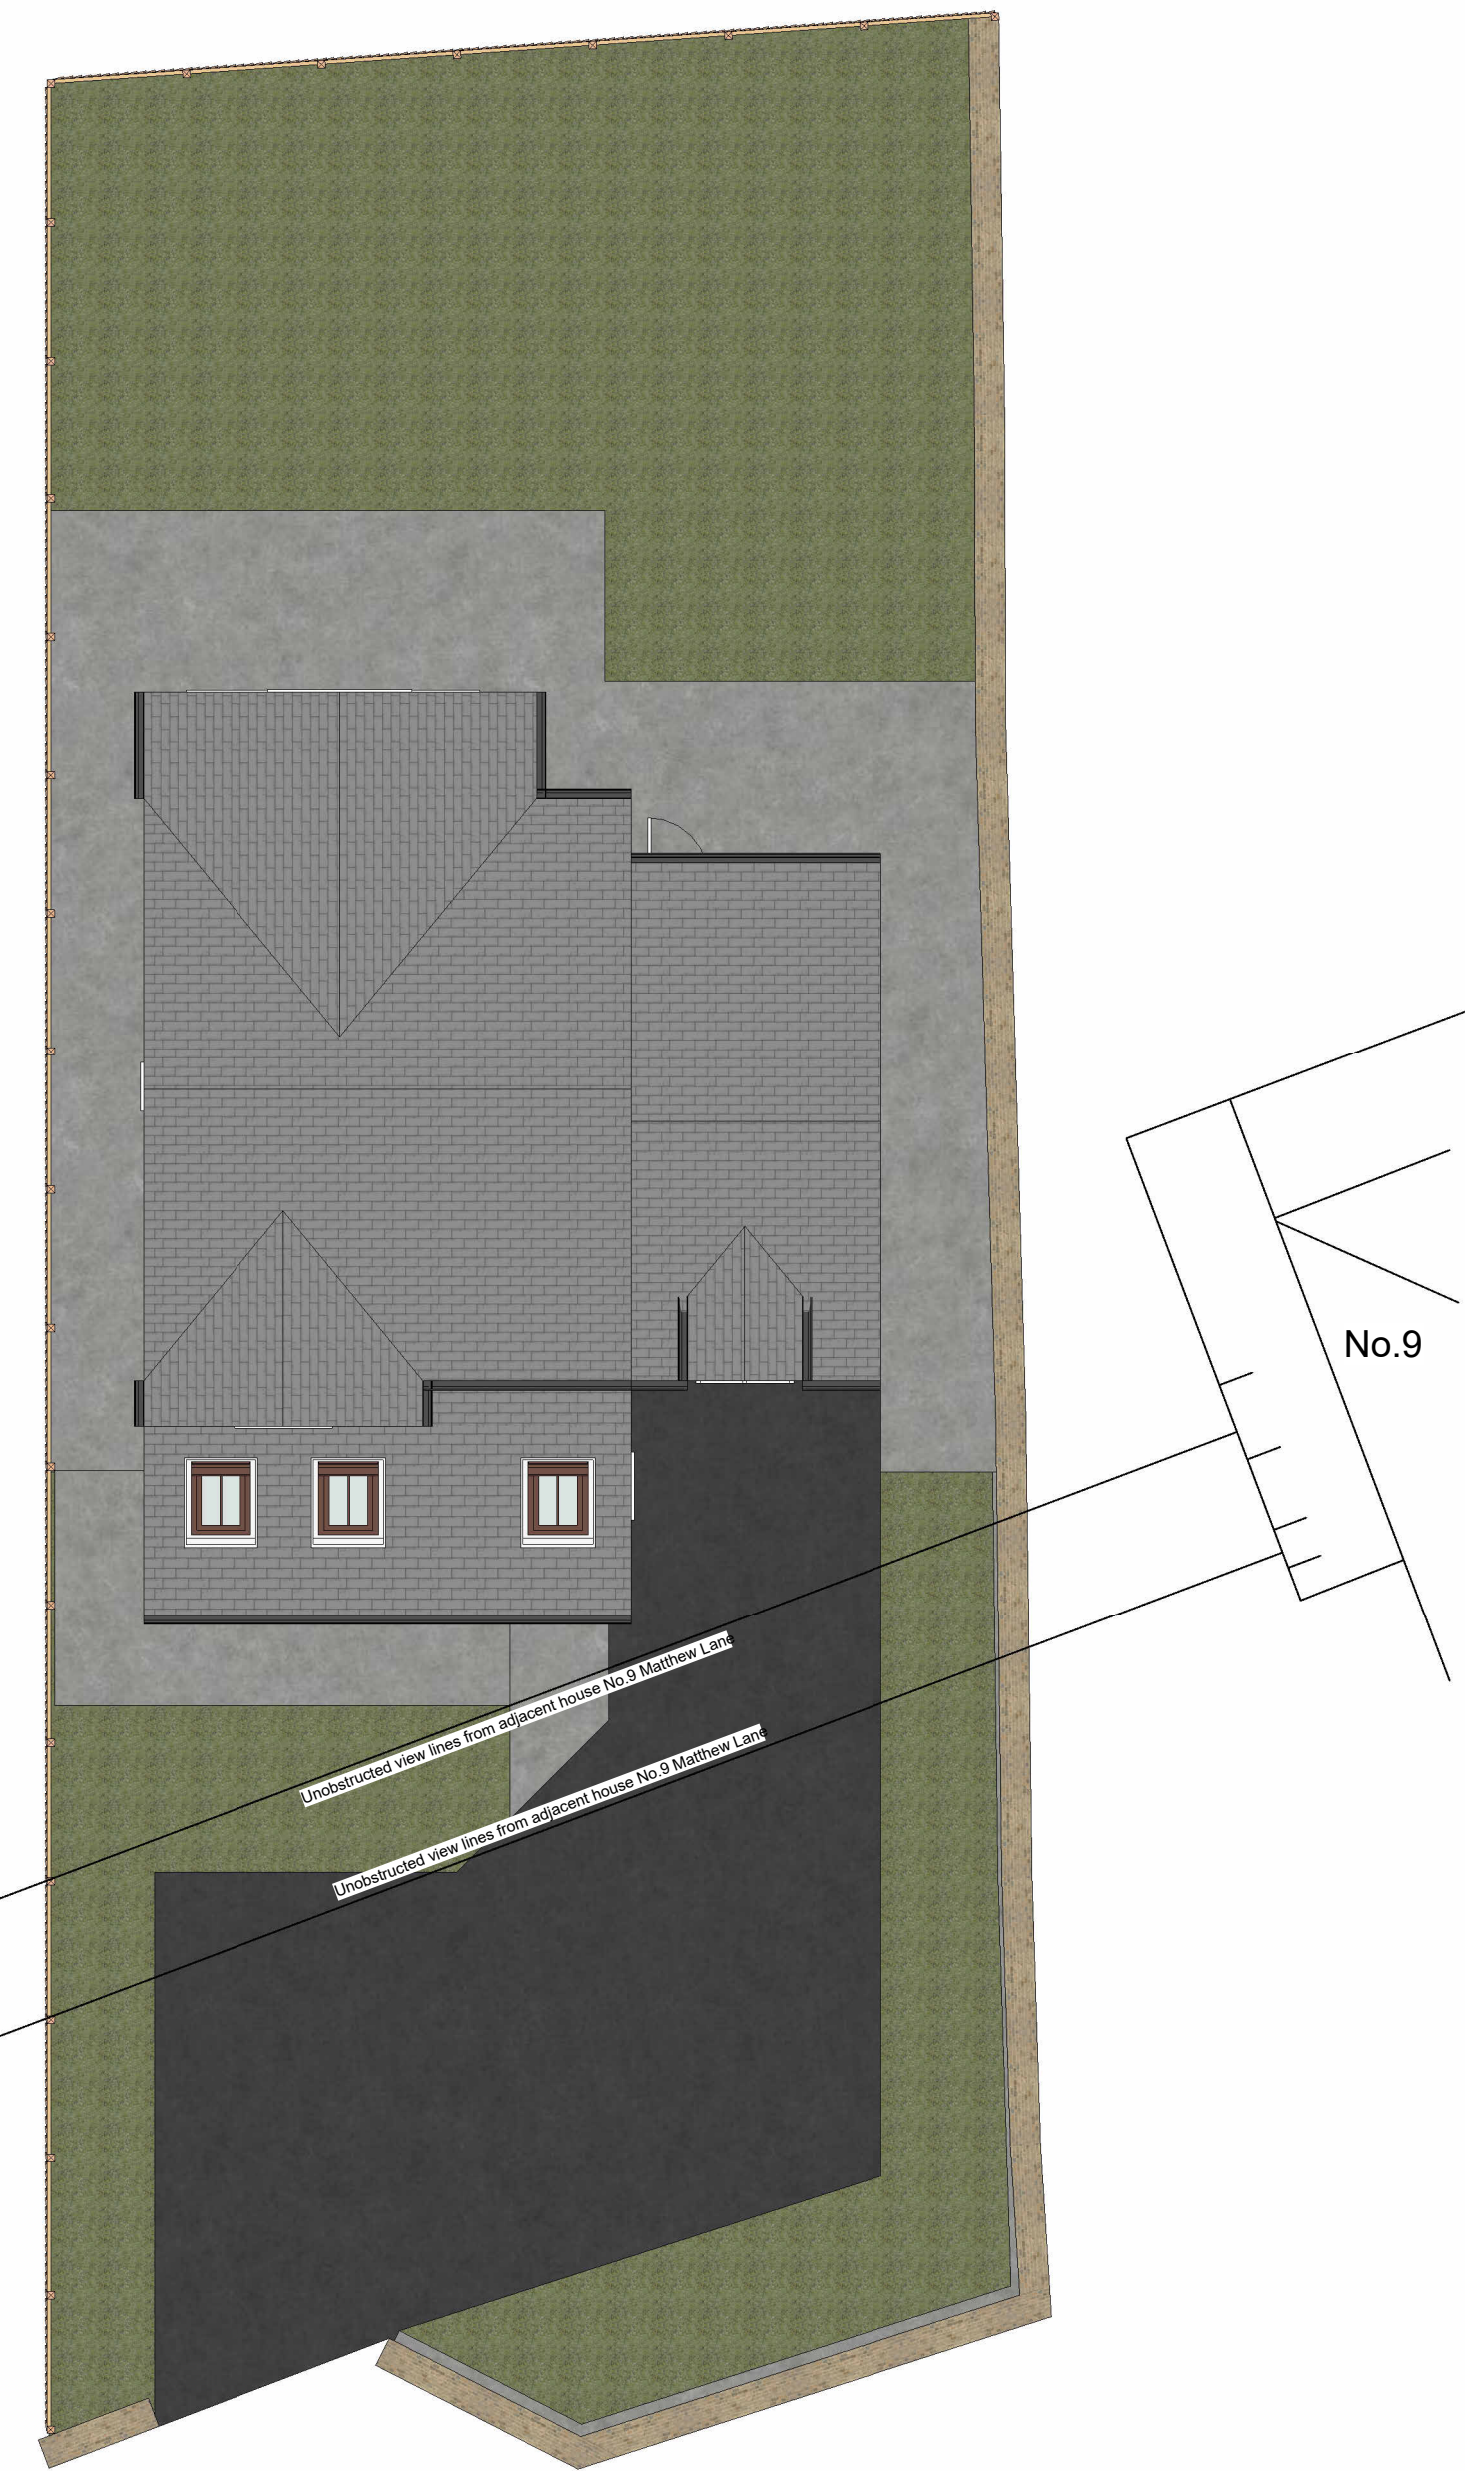

2 First Floor as Proposed
1 : 50

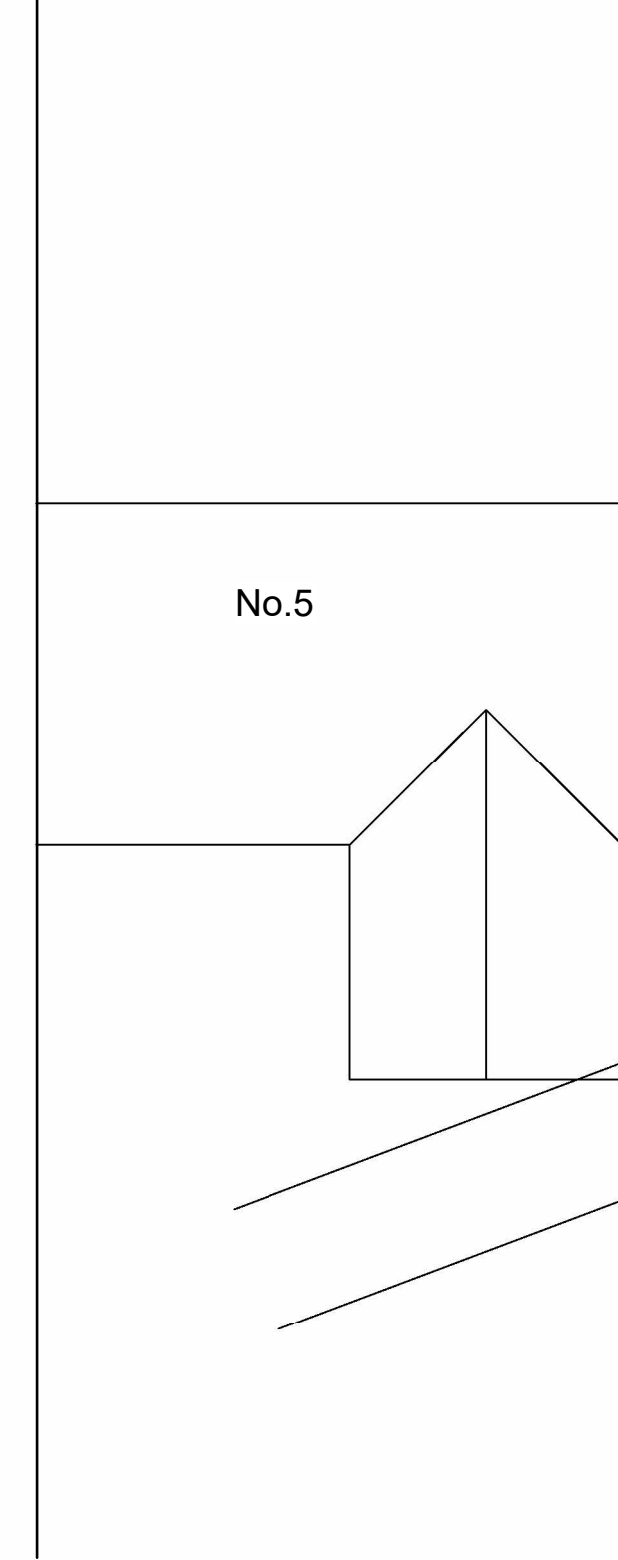

4 Site as Proposed
1 : 100



5 South as Proposed
1 : 100




6 North as Proposed
1 : 100



3 West as Proposed
1 : 100




7 East as Proposed
1 : 100

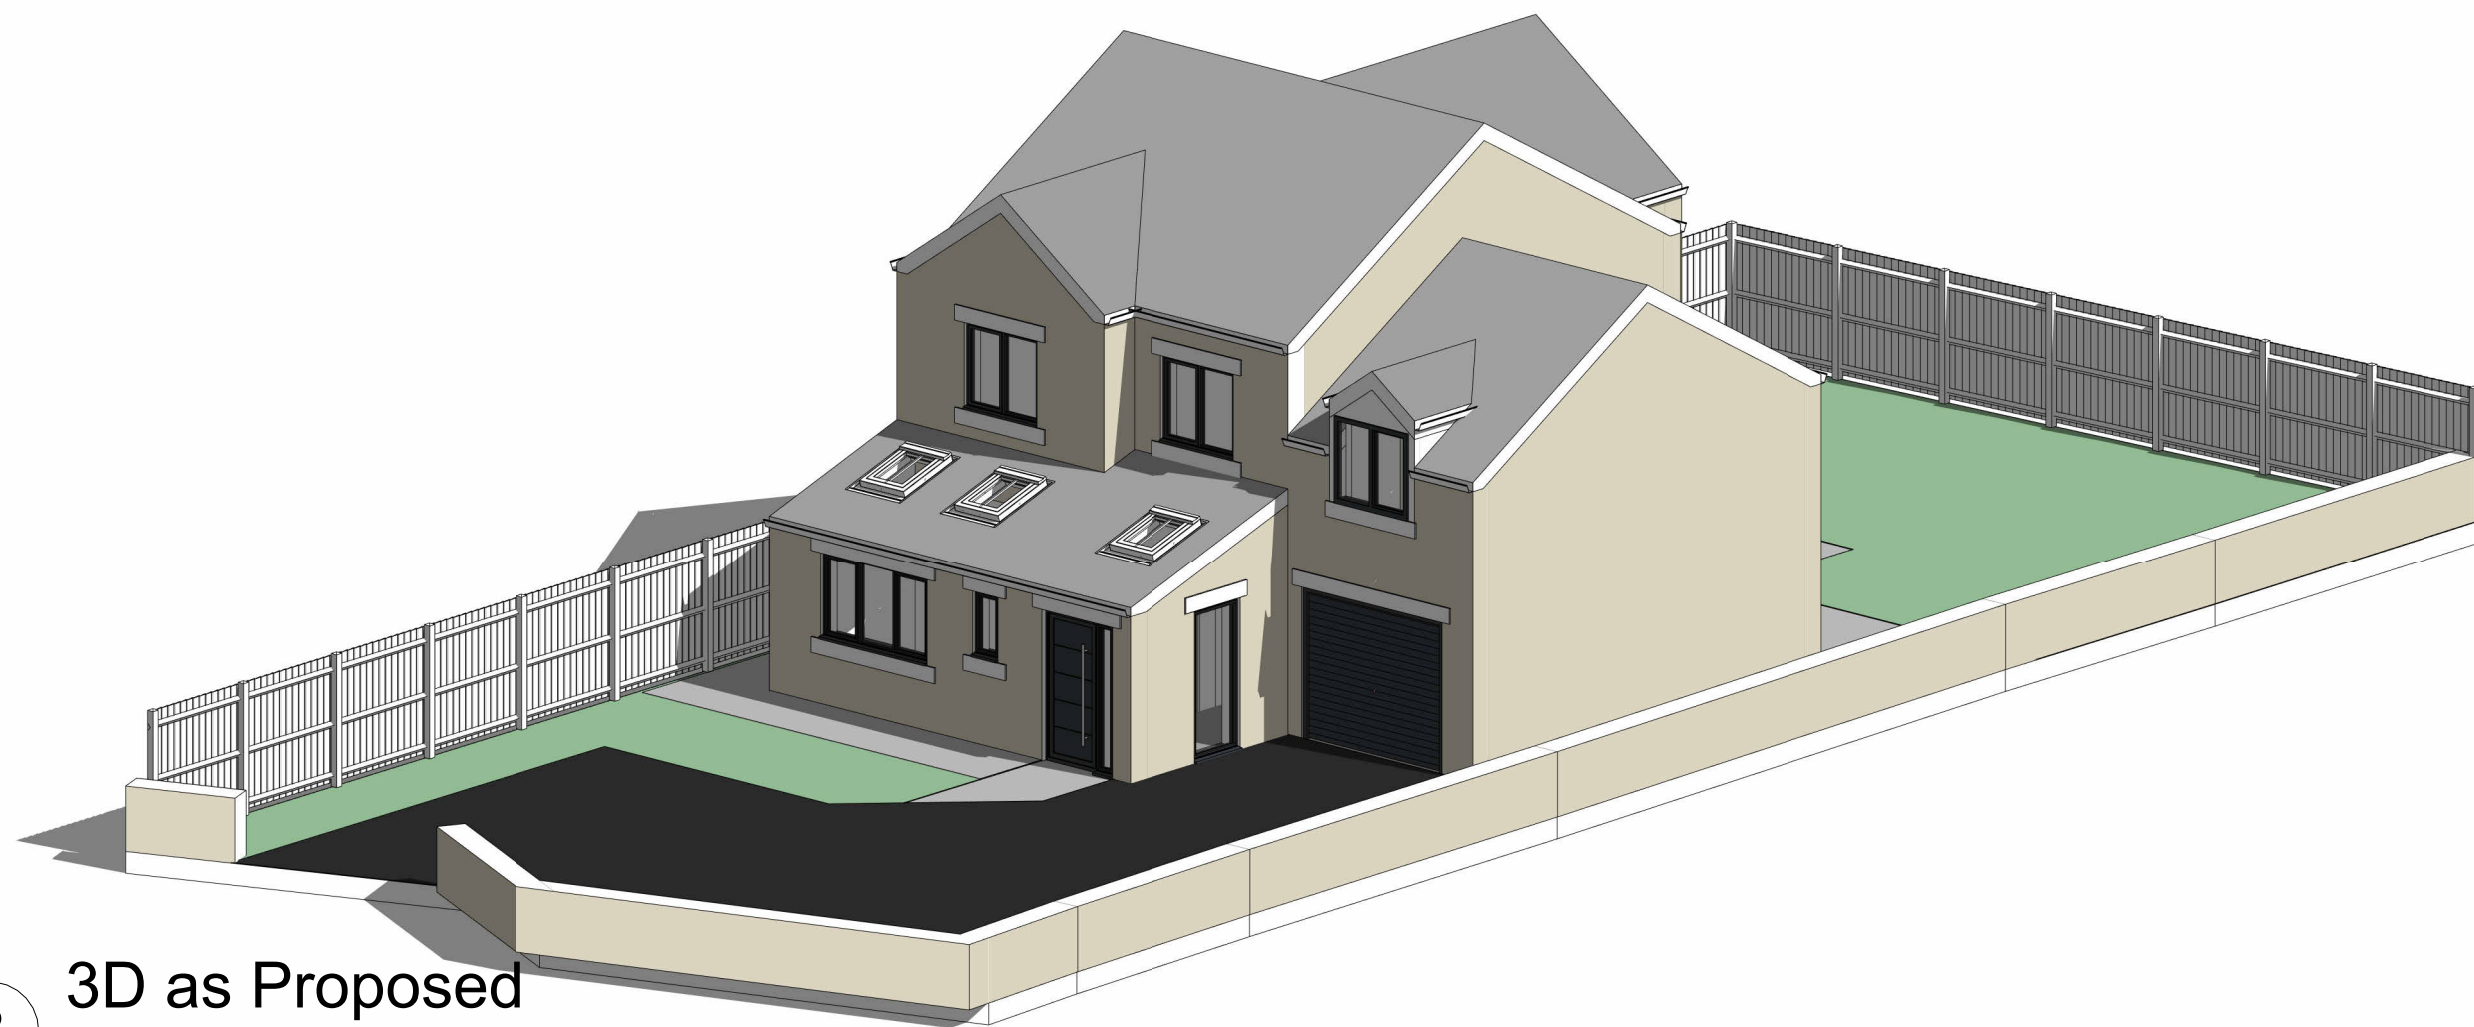

8 3D as Proposed



9 3D Perspective as Proposed

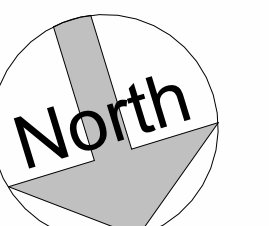

0 1 2 3 4 5

GRAPHIC SCALE: 1:100

0 1 2 3 4 5

GRAPHIC SCALE: 1:50

A SINGLE STOREY FRONT EXTENSION & UTILITY ROOM HB JC 21/03/24

rev description drawn auth date

DO NOT SCALE OFF THIS DRAWING

ACUMEN
Designers & Architects

acumenarchitects.co.uk 01484 546 000
Headrow House, Old Leeds Road, Huddersfield HD1 1SG

Client

MR & MRS KEIGHLEY

Project

7 MATTHEW LANE, MELTHAM

Project No Drawing No Rev

2871 (100) 02 A

Description

Plans, Elevations & Site Plan as Proposed

Scale As @ A1 Date Drawn 09.10.23 Drawn By AO Authorised By JC

Purpose of Issue indicated

Planning ☒ Building Regs ☐ Tender ☐ Construction ☐ Comment ☐ Info ☐