




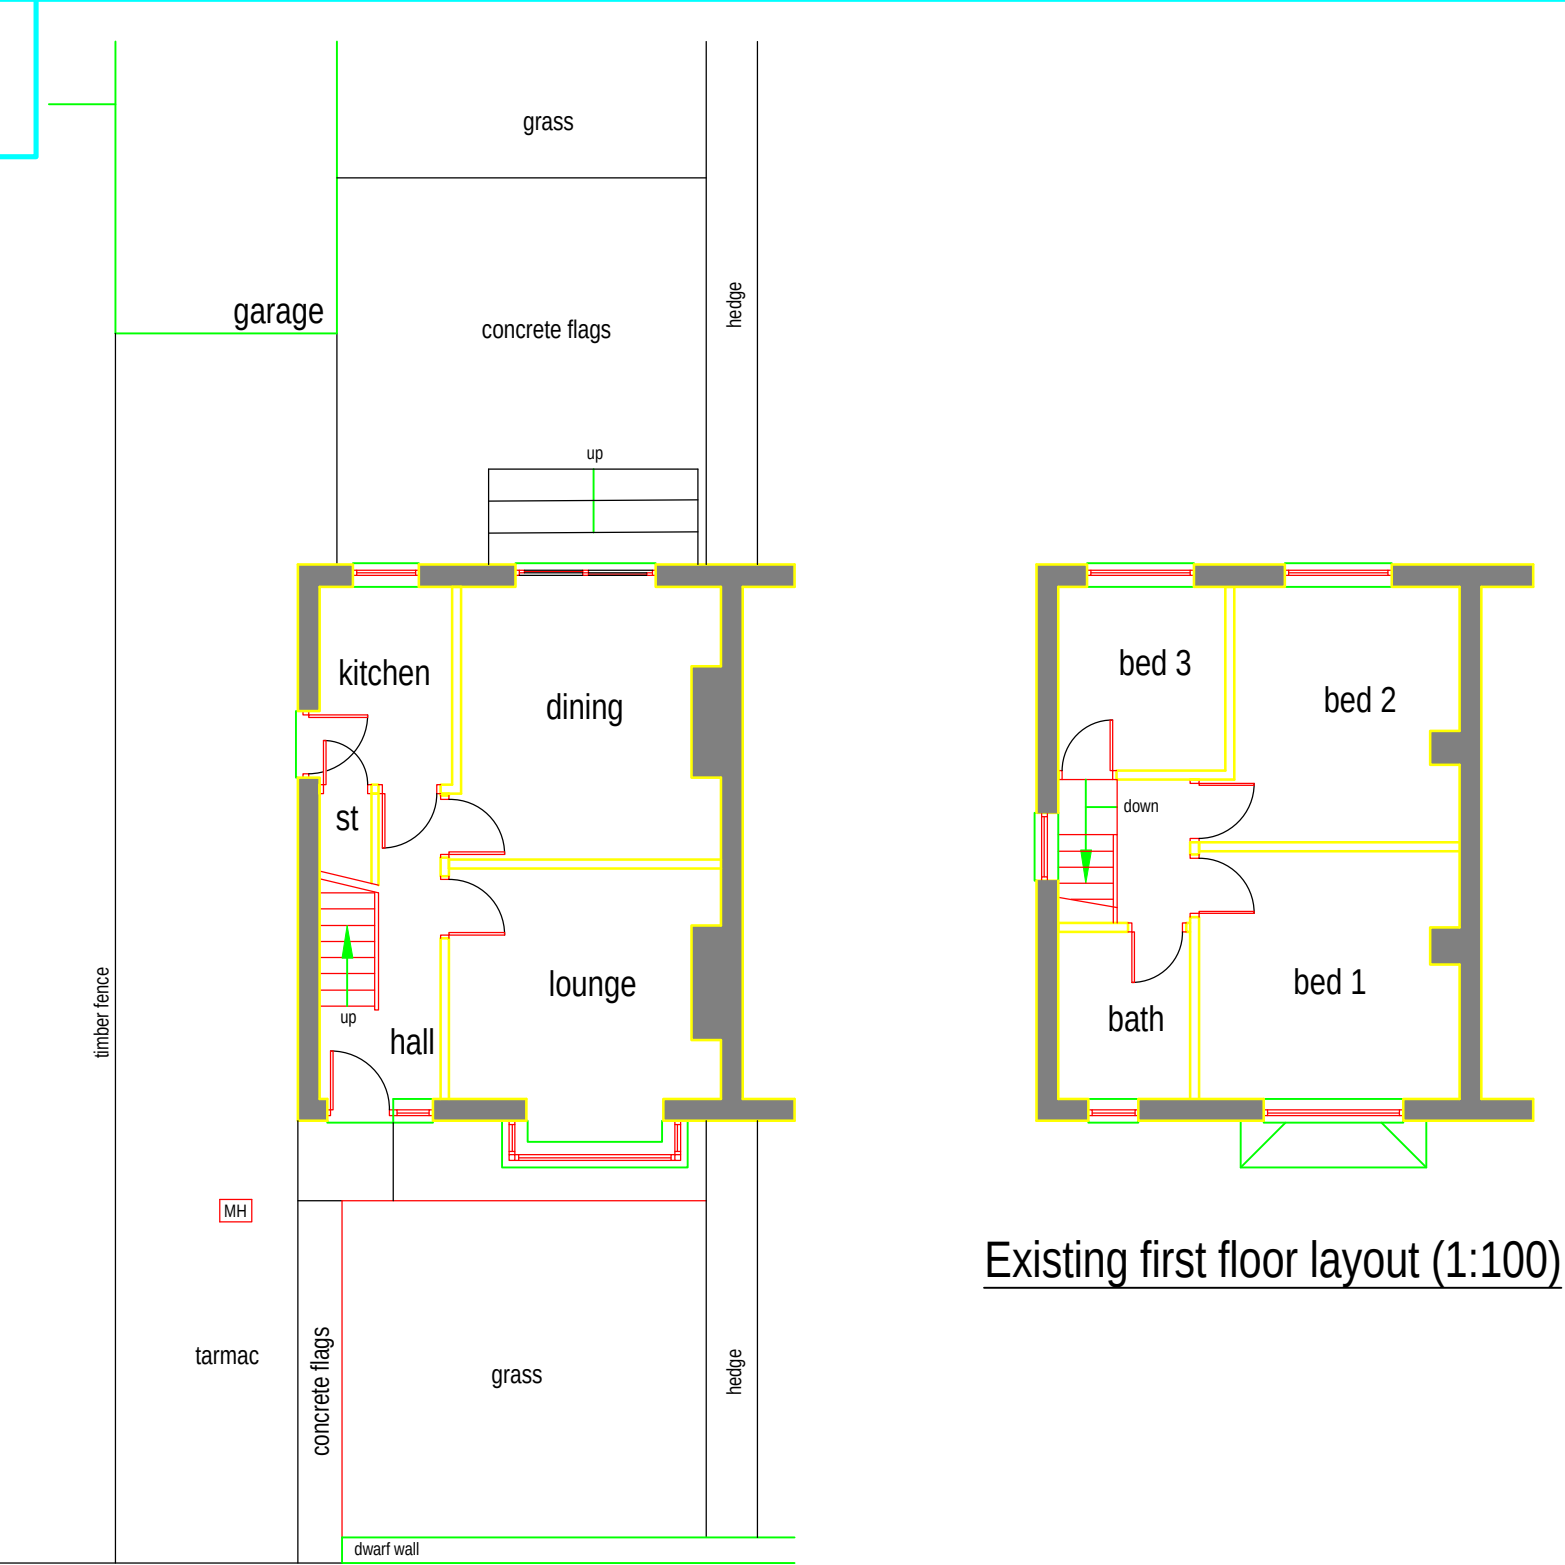


Existing ground floor layout (1:100)

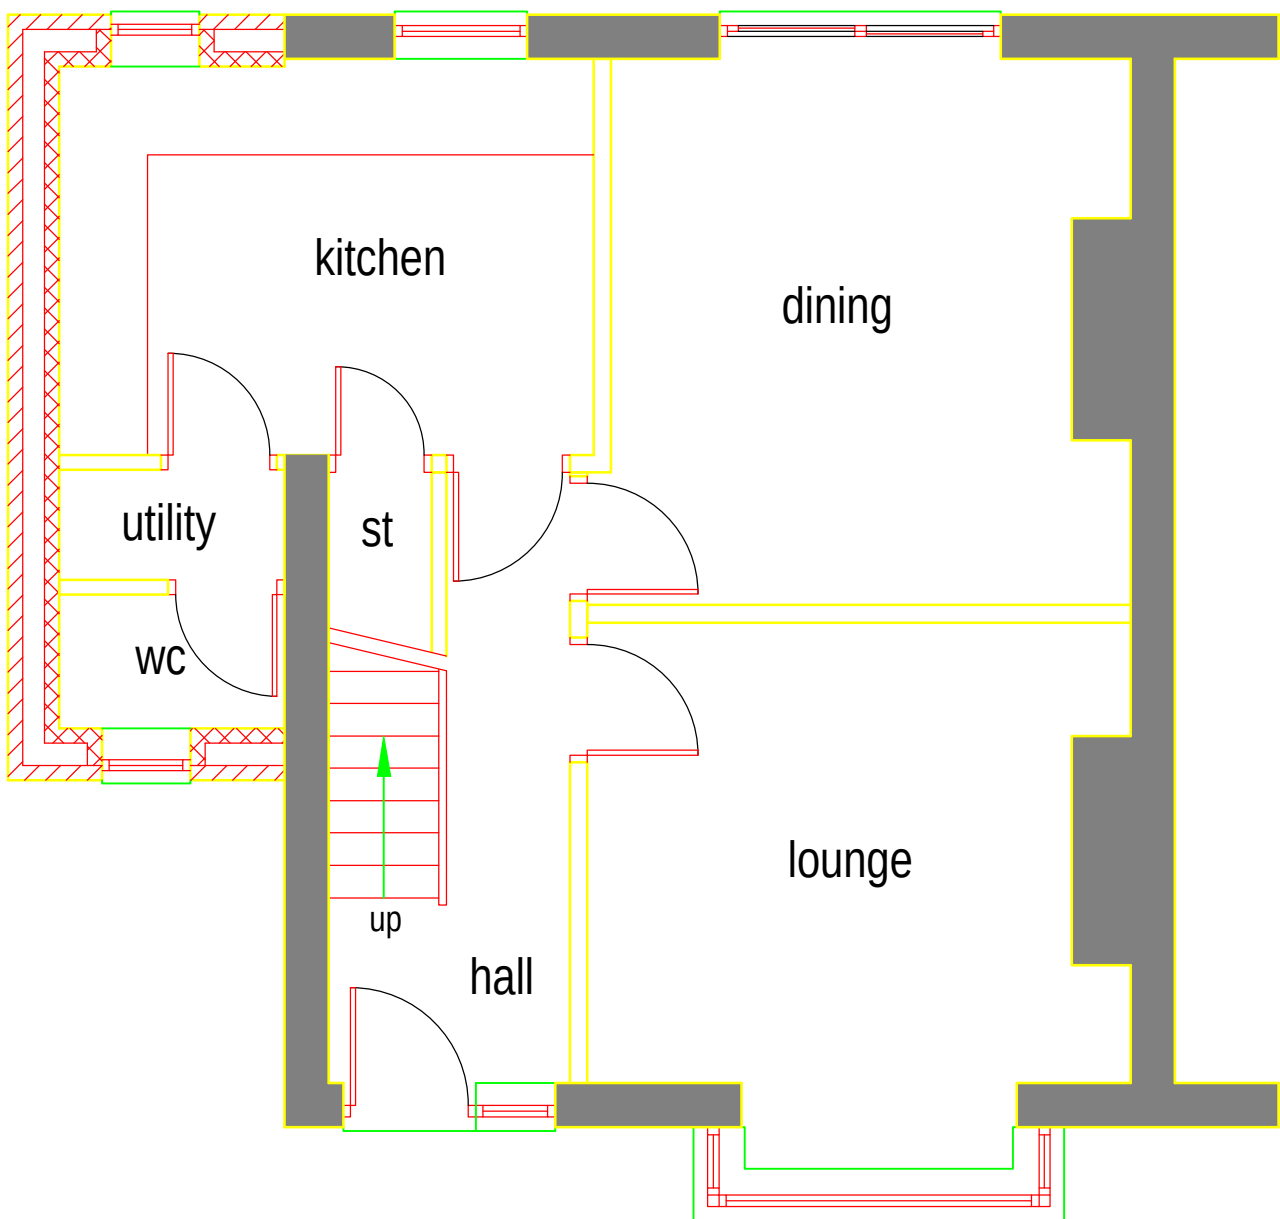


Existing front/north west facing elevation (1:100)

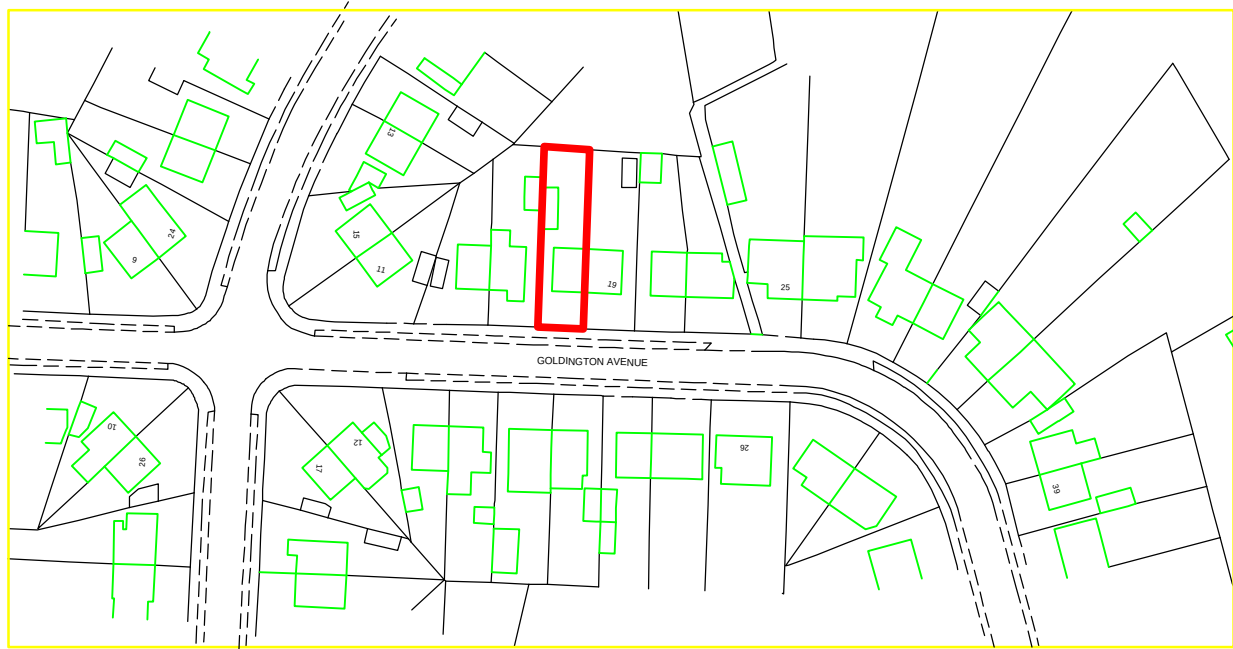


Proposed front/north west facing elevation (1:100)

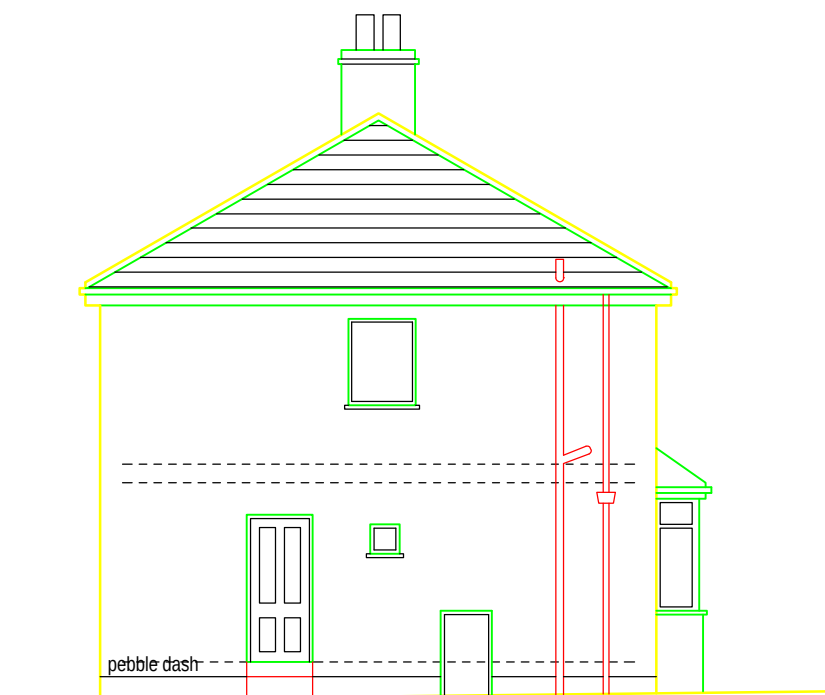


Existing side/north east facing elevation (1:100)

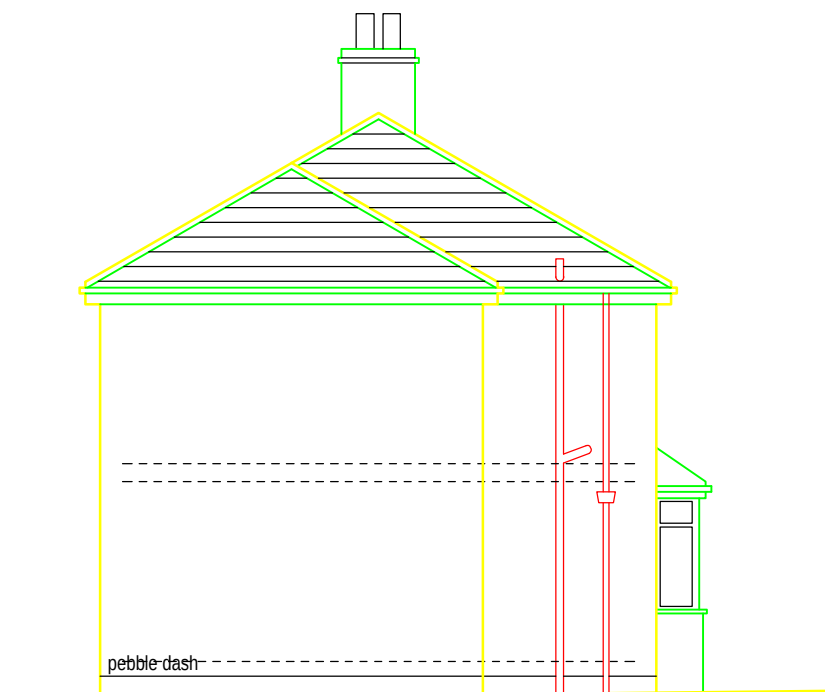


Proposed side/north east facing elevation (1:100)

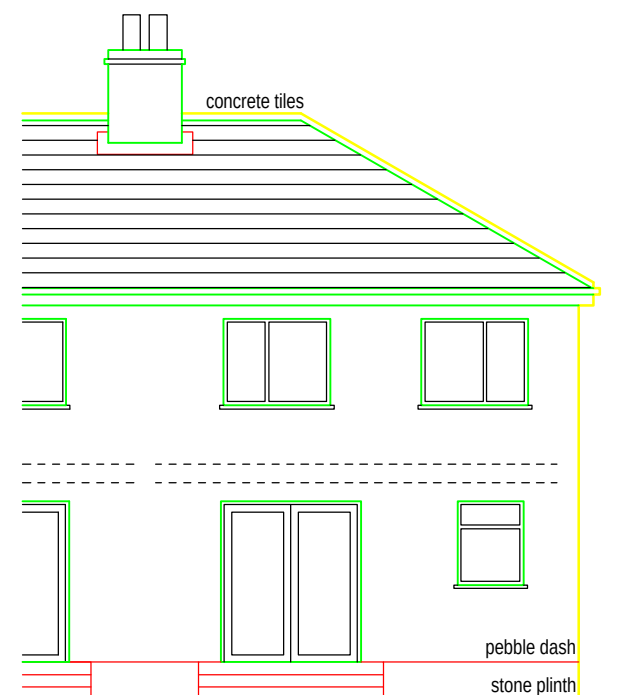


Existing rear/south east facing elevation (1:100)

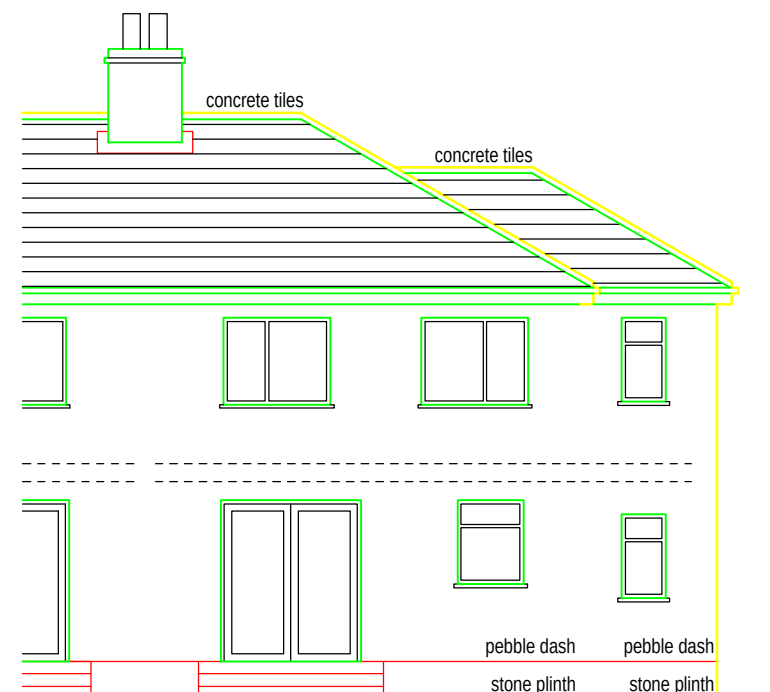


Proposed rear/south east facing elevation (1:100)

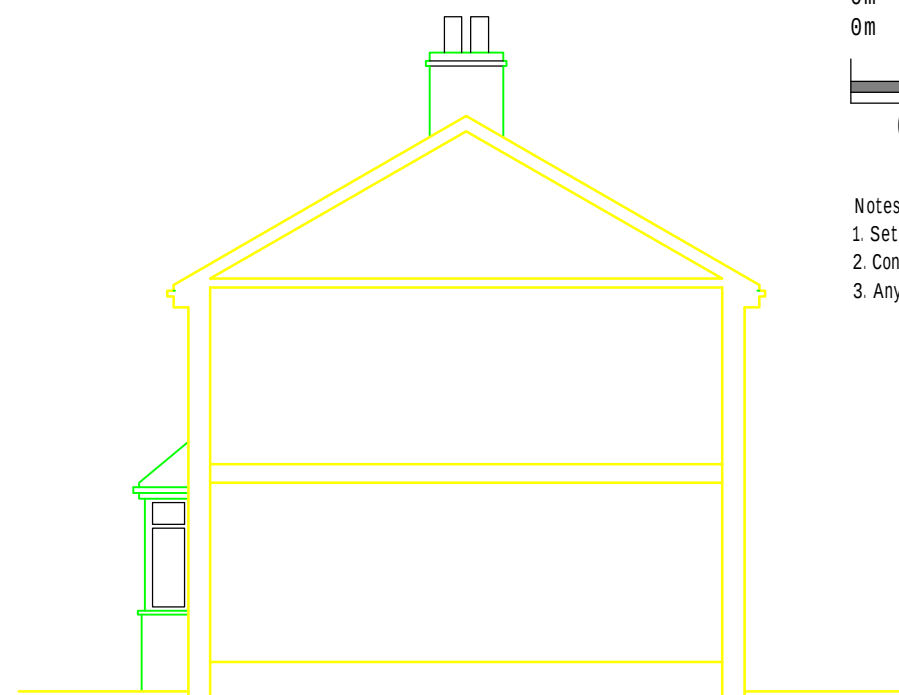


Existing sectional elevation (1:100)

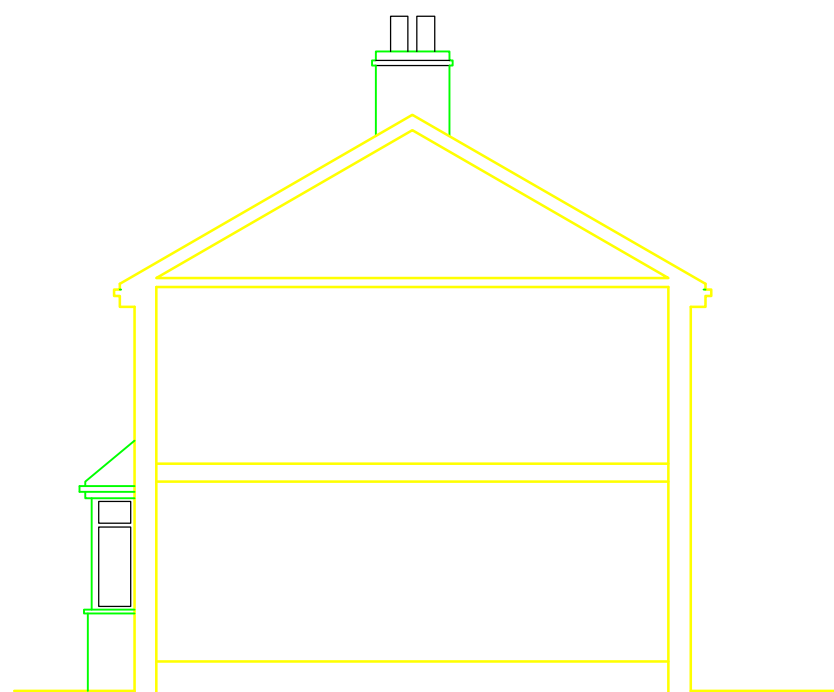


Proposed sectional elevation (1:100)

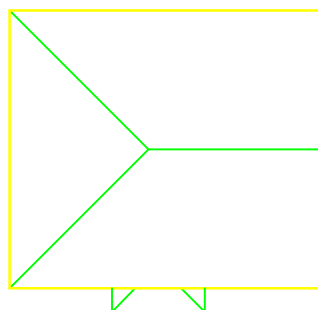


Existing roof plan (1:200)

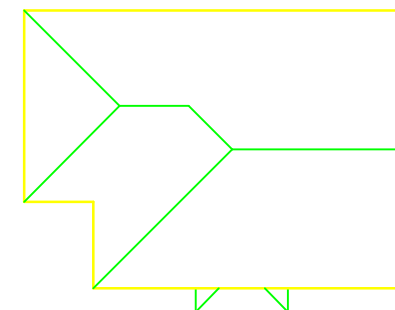

Proposed roof plan (1:200)

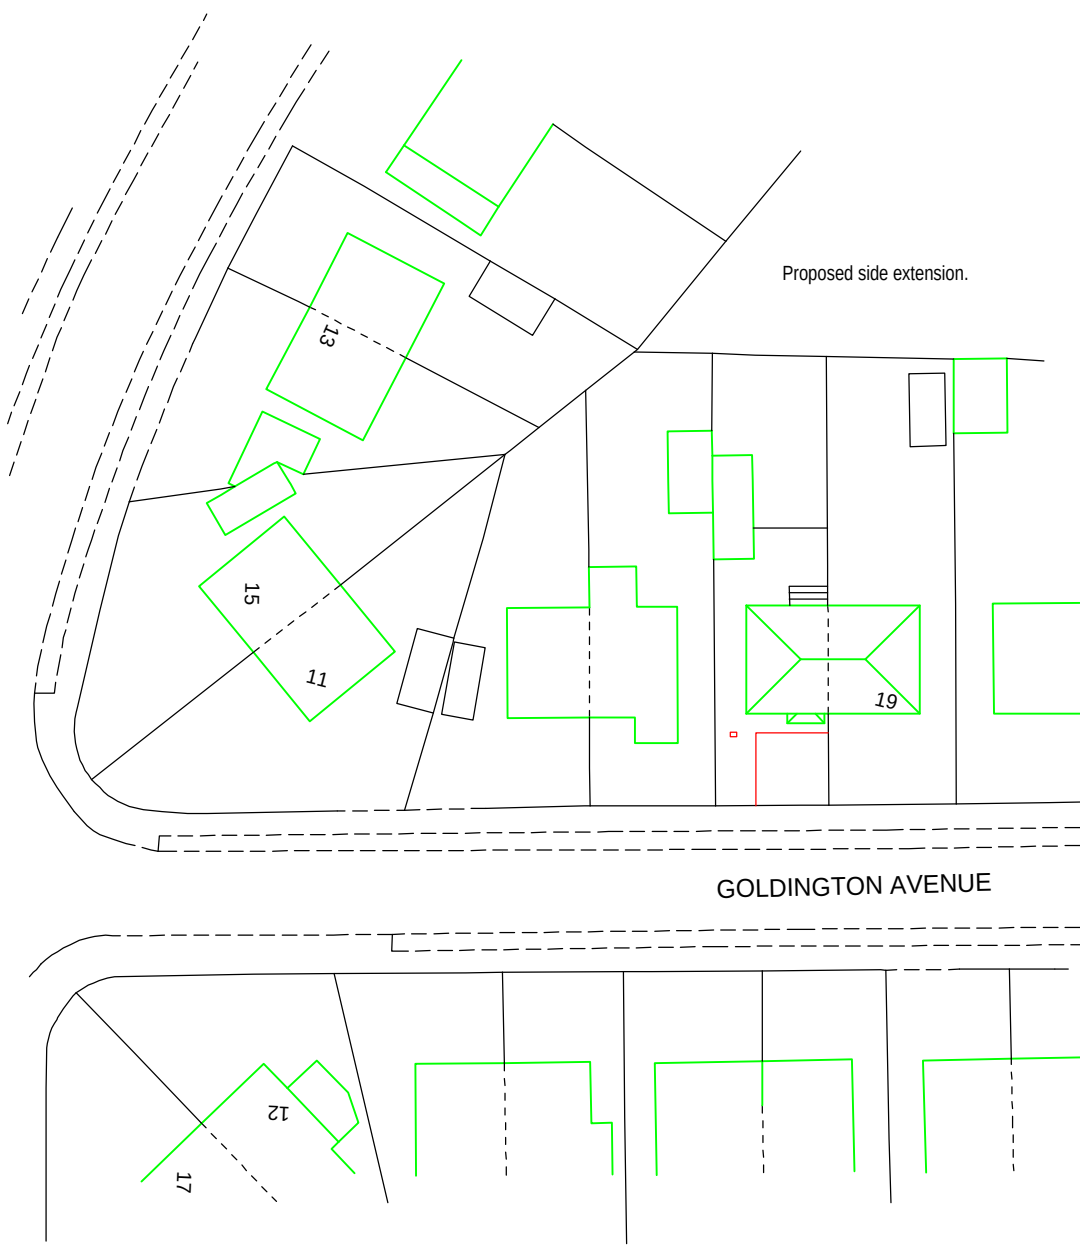

Existing block plan (1:500)

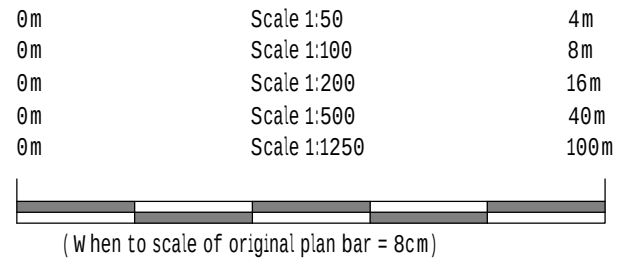

- Notes:
1. Setting out to be the responsibility of contractor.
 2. Contractor to pay particular attention to pitch of roof and headroom at stairs.
 3. Any discrepancies to be reported to Colne Valley Design.

Rev A 23/10/2023 First floor layout amended to match up with ground floor.



Colne Valley Design
8 Meadow Lane
Slaithwaite
Huddersfield HD7 5EX

Tel: 01484 842097
Mobile: 07867 803312
E-mail: mitchell@sbhomes.co.uk

Proprietor: S.A. Mitchell (ACIOB)

Project

Proposed extension.

For

Mr & Mrs P Delahunty.

Address

17 Goldington Avenue
Oakes
HD3 3PU.

Title

Planning drawing.

Job No.

23 J 28.

Drawing number

01 A.

Date

July 2023.