


SITE PLAN
1:500 SCALE
Dwg no: 23.1148

423800m

423700m

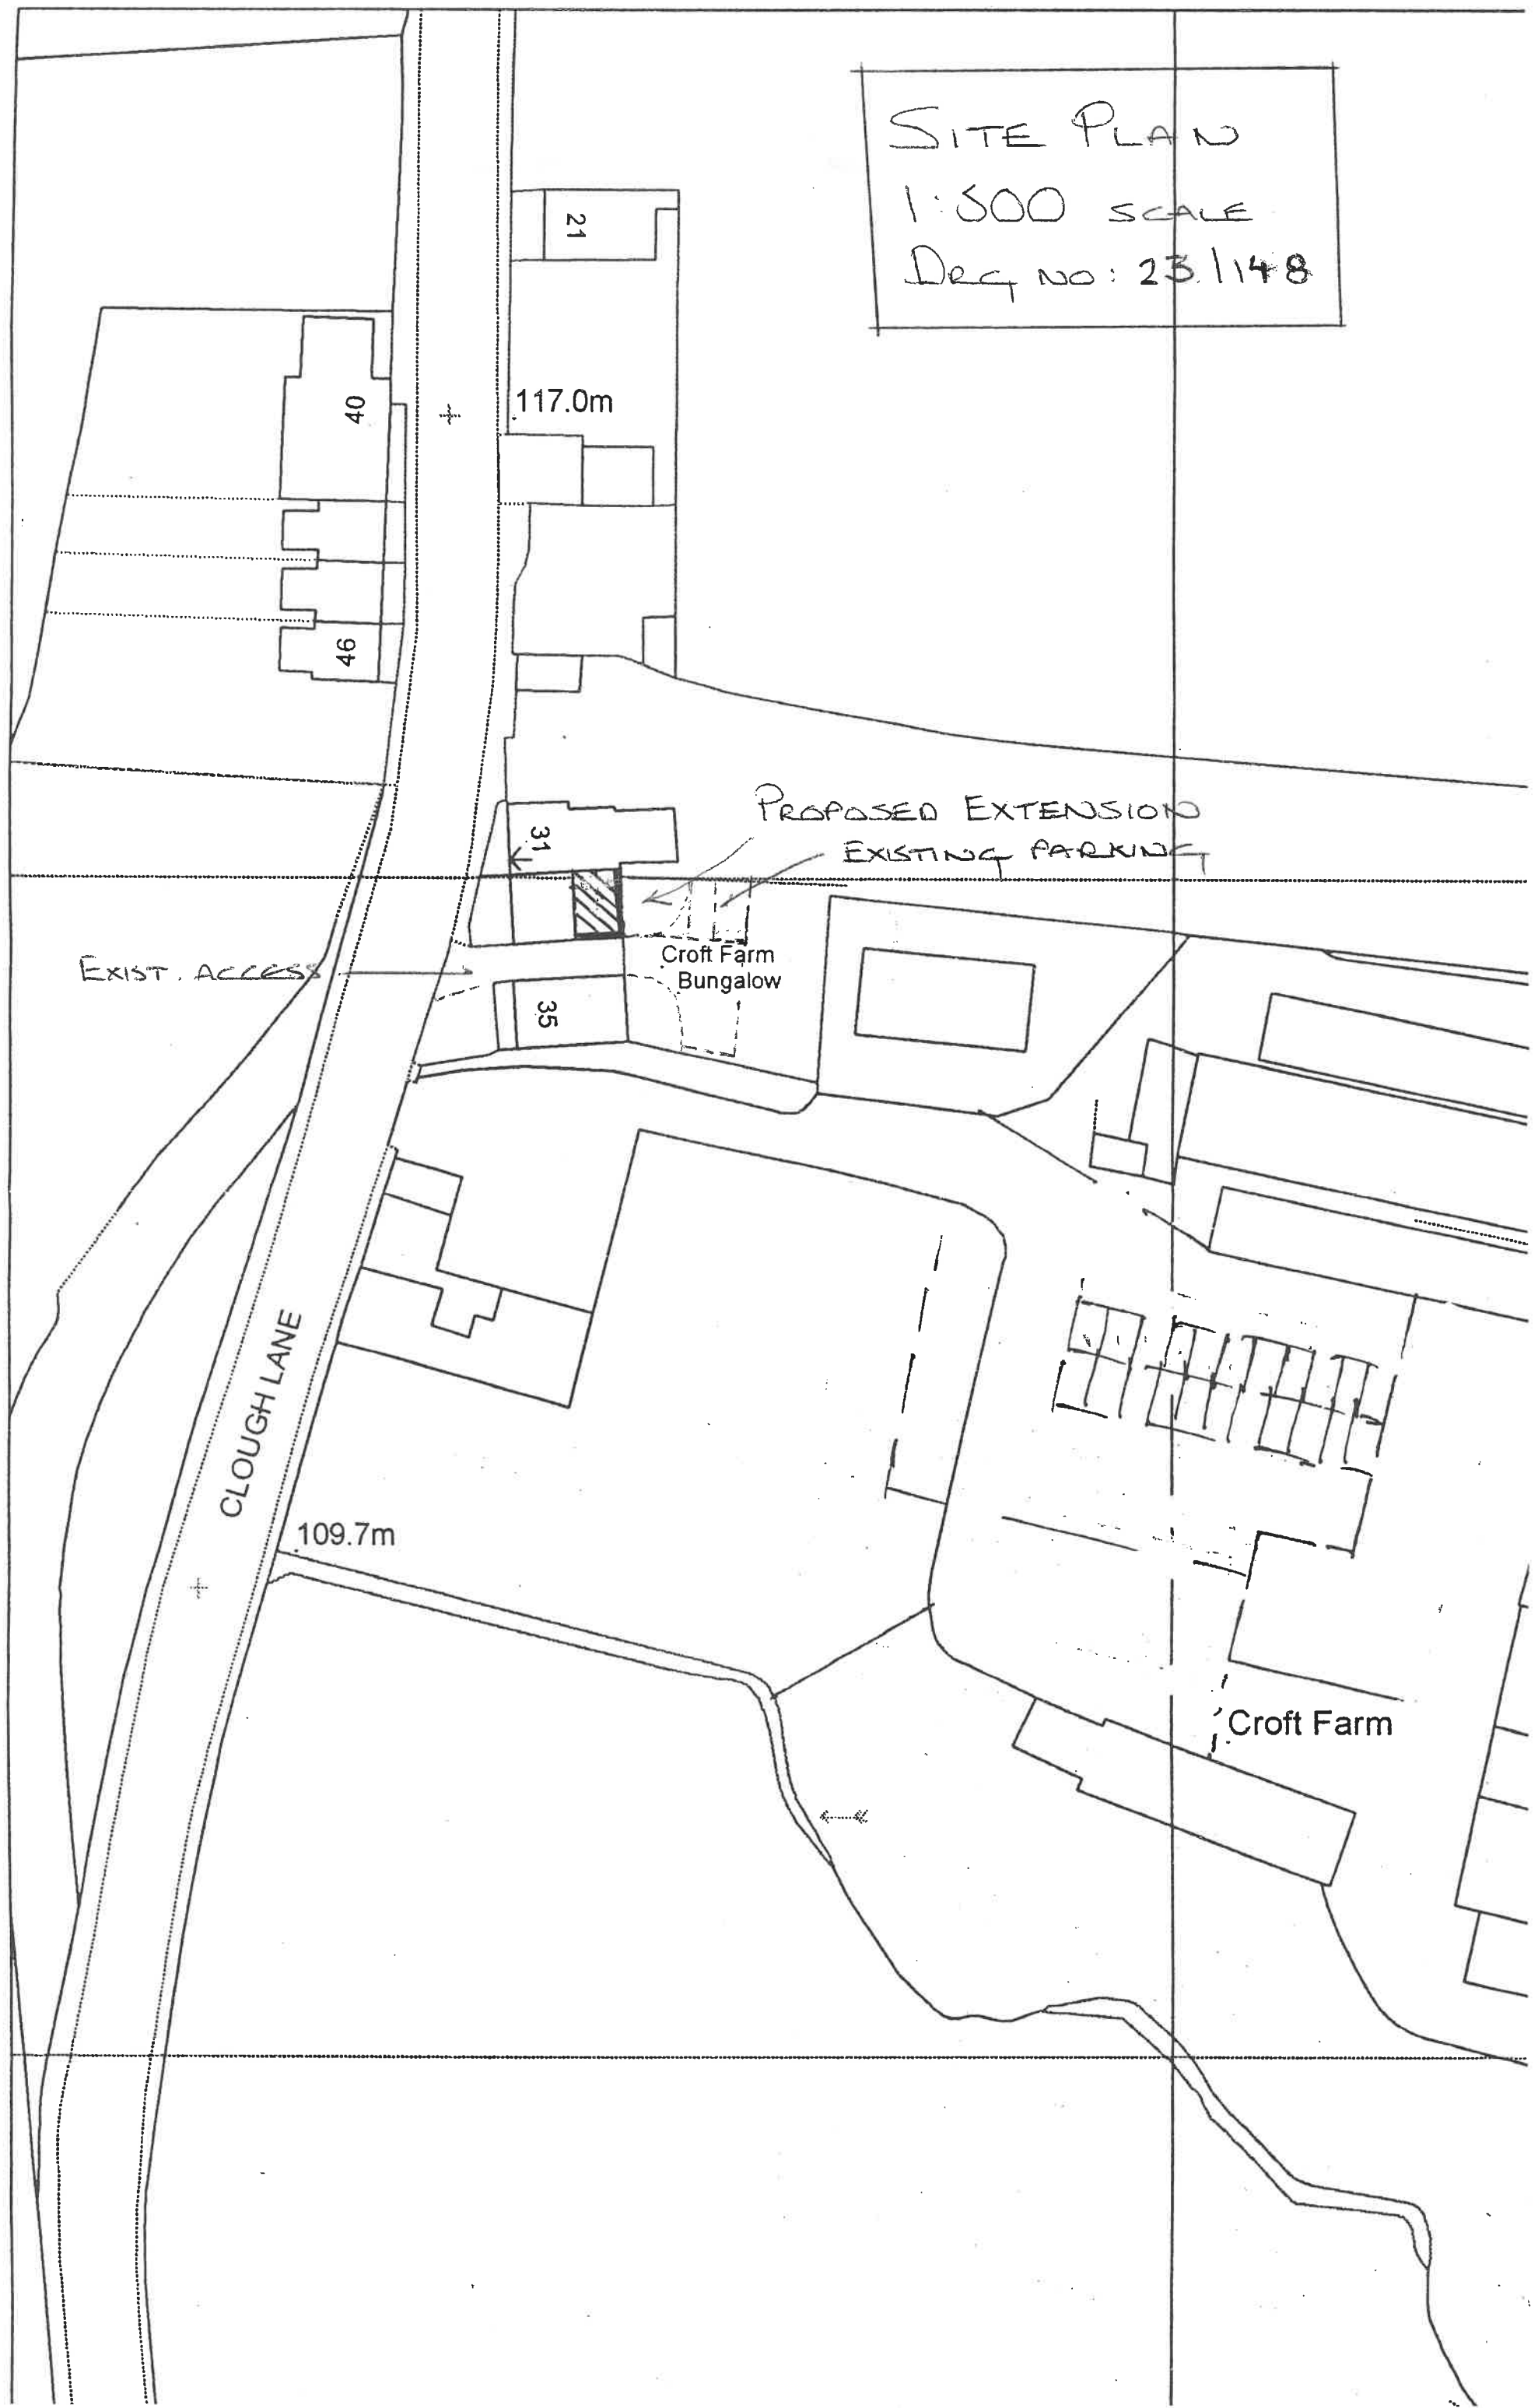

EXIST. ACCESS

PROPOSED EXTENSION
EXISTING PARKING

Croft Farm
Bungalow

Croft Farm

CLOUGH LANE

117.0m

109.7m