



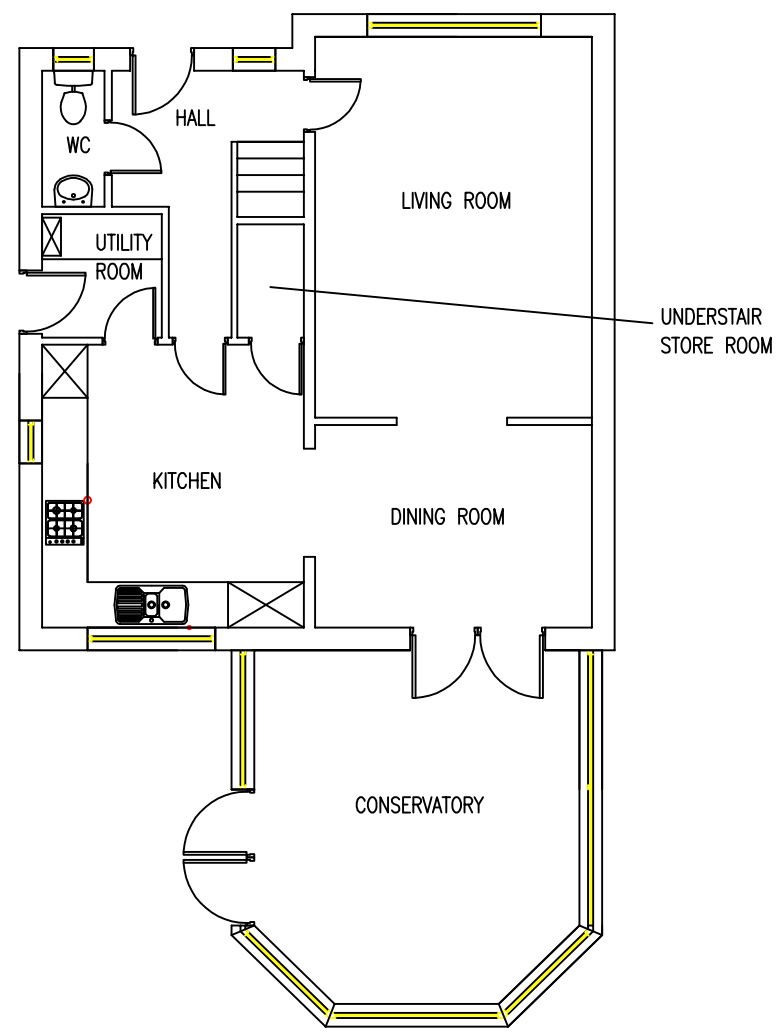

EXISTING GROUND
FLOOR PLAN
SCALE 1:100

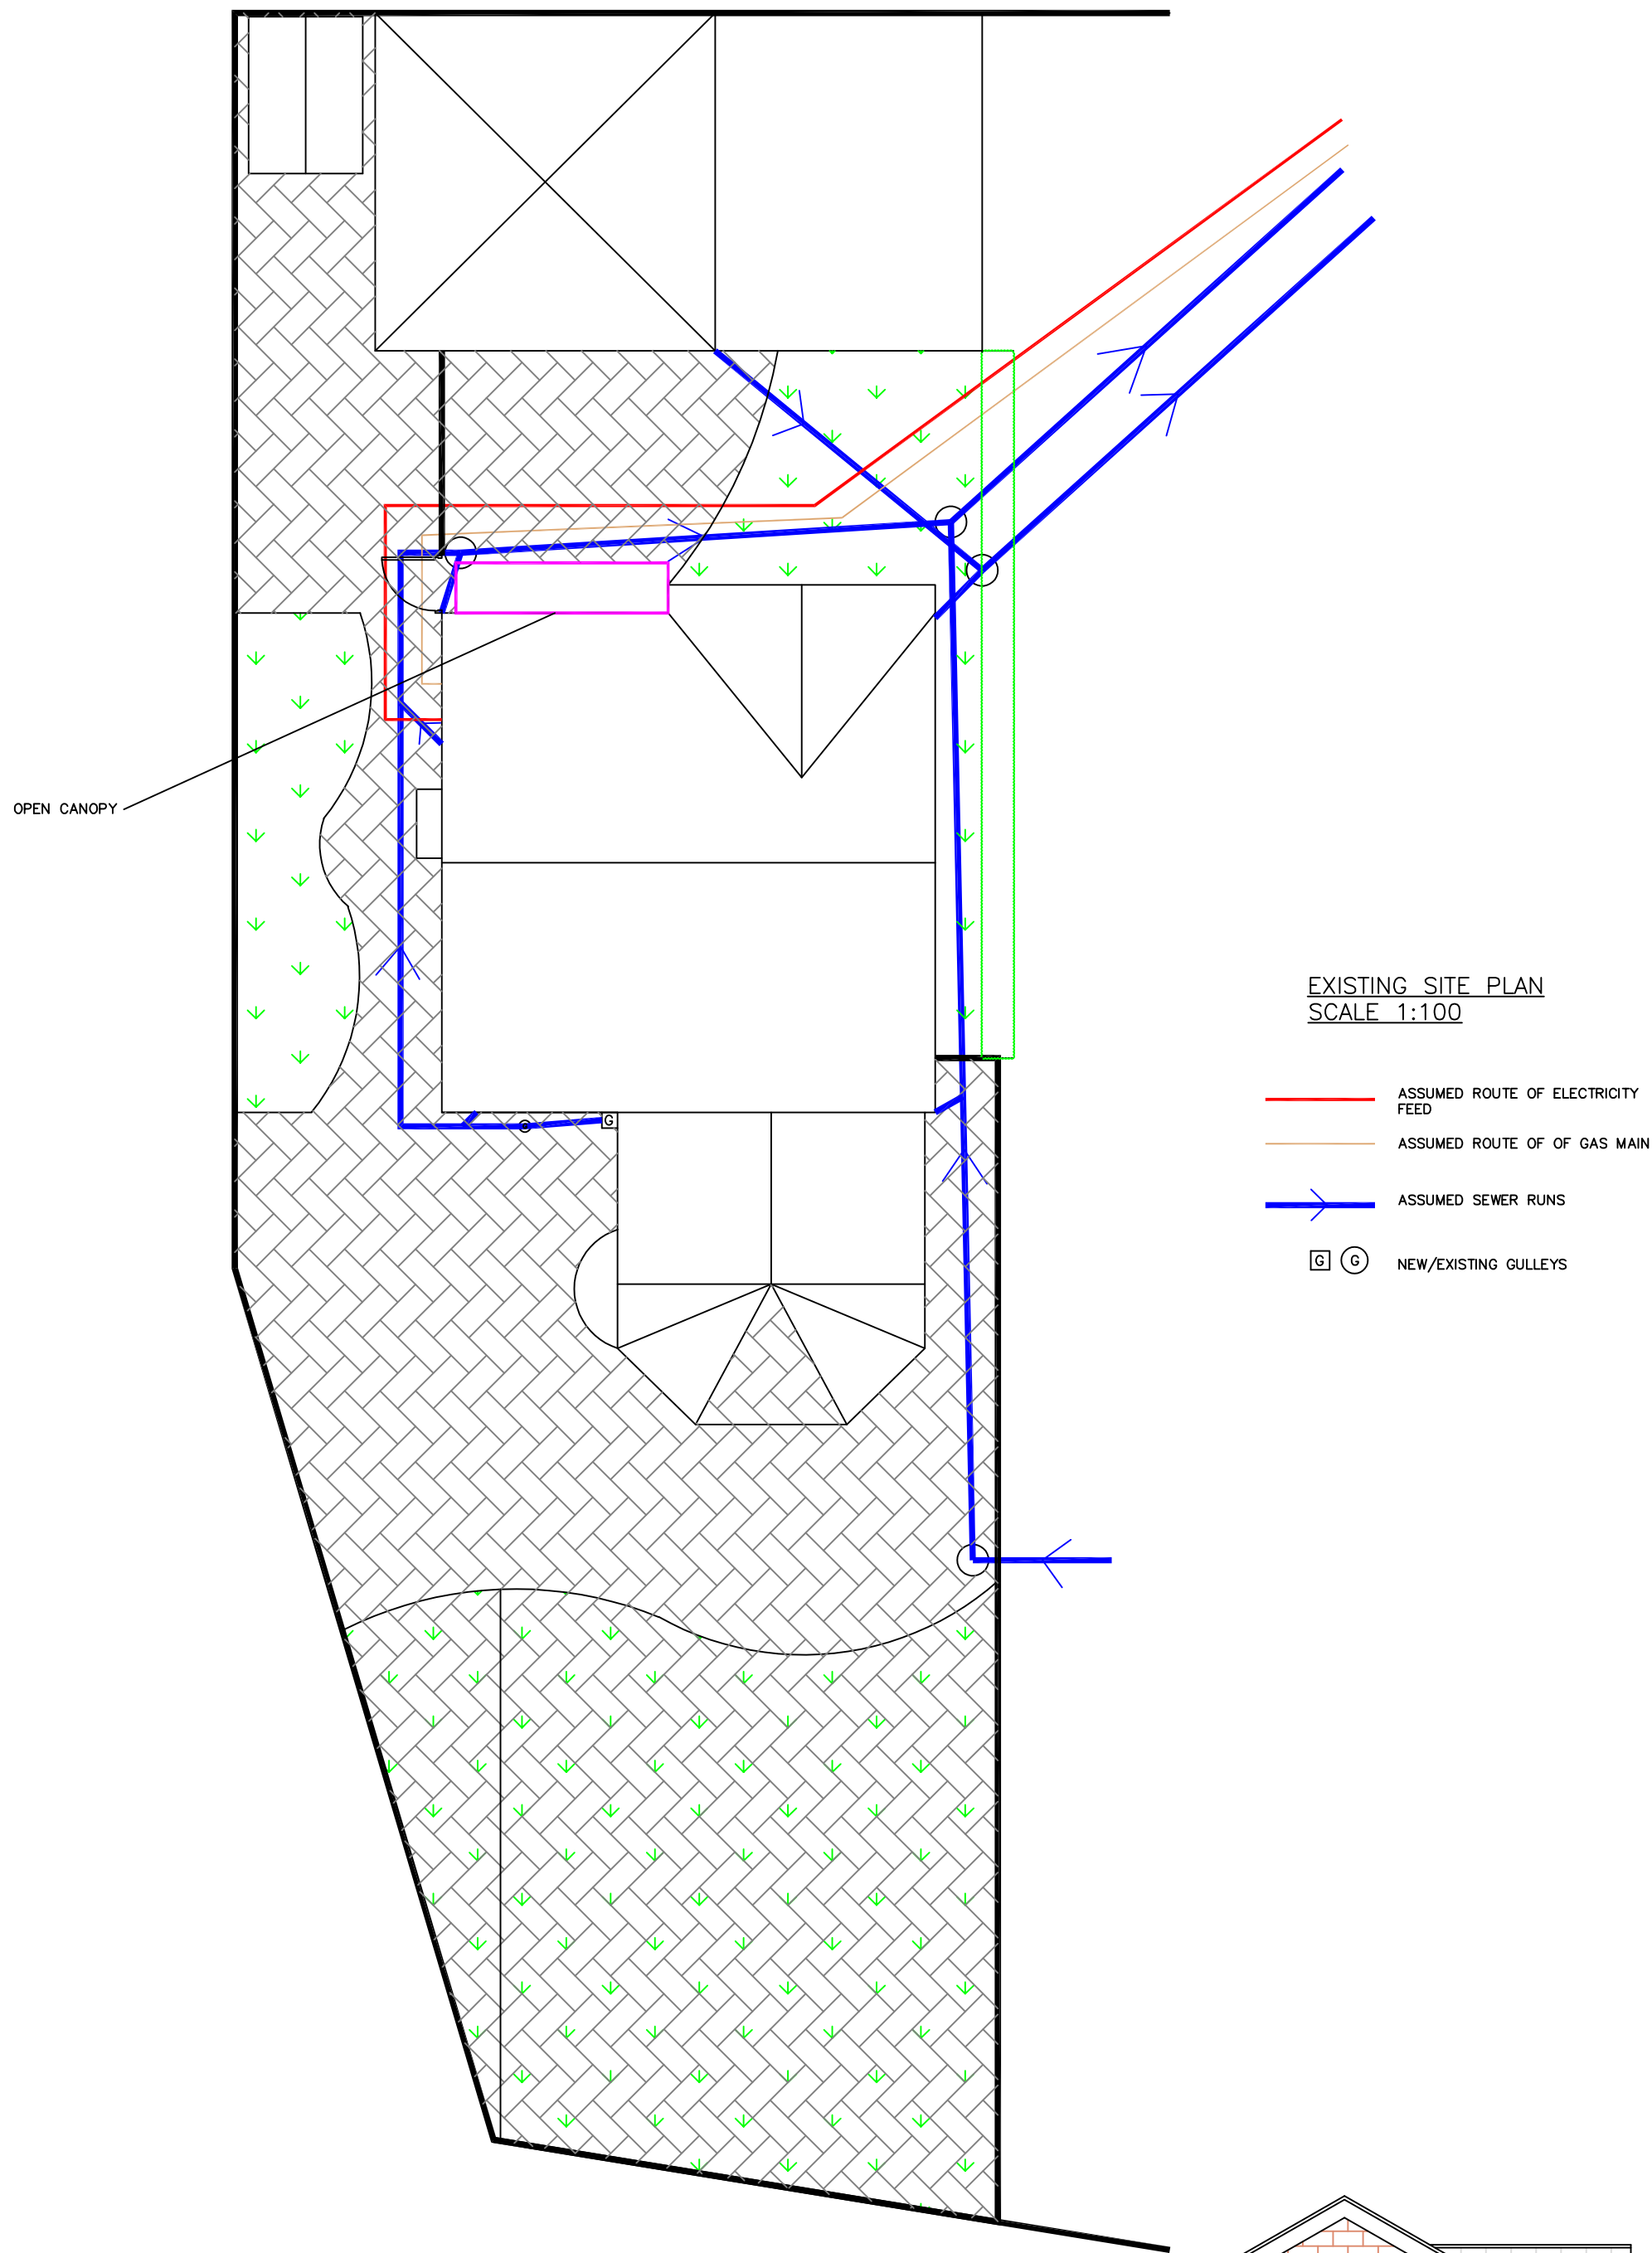


EXISTING SITE PLAN
SCALE 1:100

- ASSUMED ROUTE OF ELECTRICITY FEED
- ASSUMED ROUTE OF GAS MAIN
- ASSUMED SEWER RUNS
- NEW/EXISTING GULLEYS



EXISTING SIDE ELEVATION
SCALE 1:100

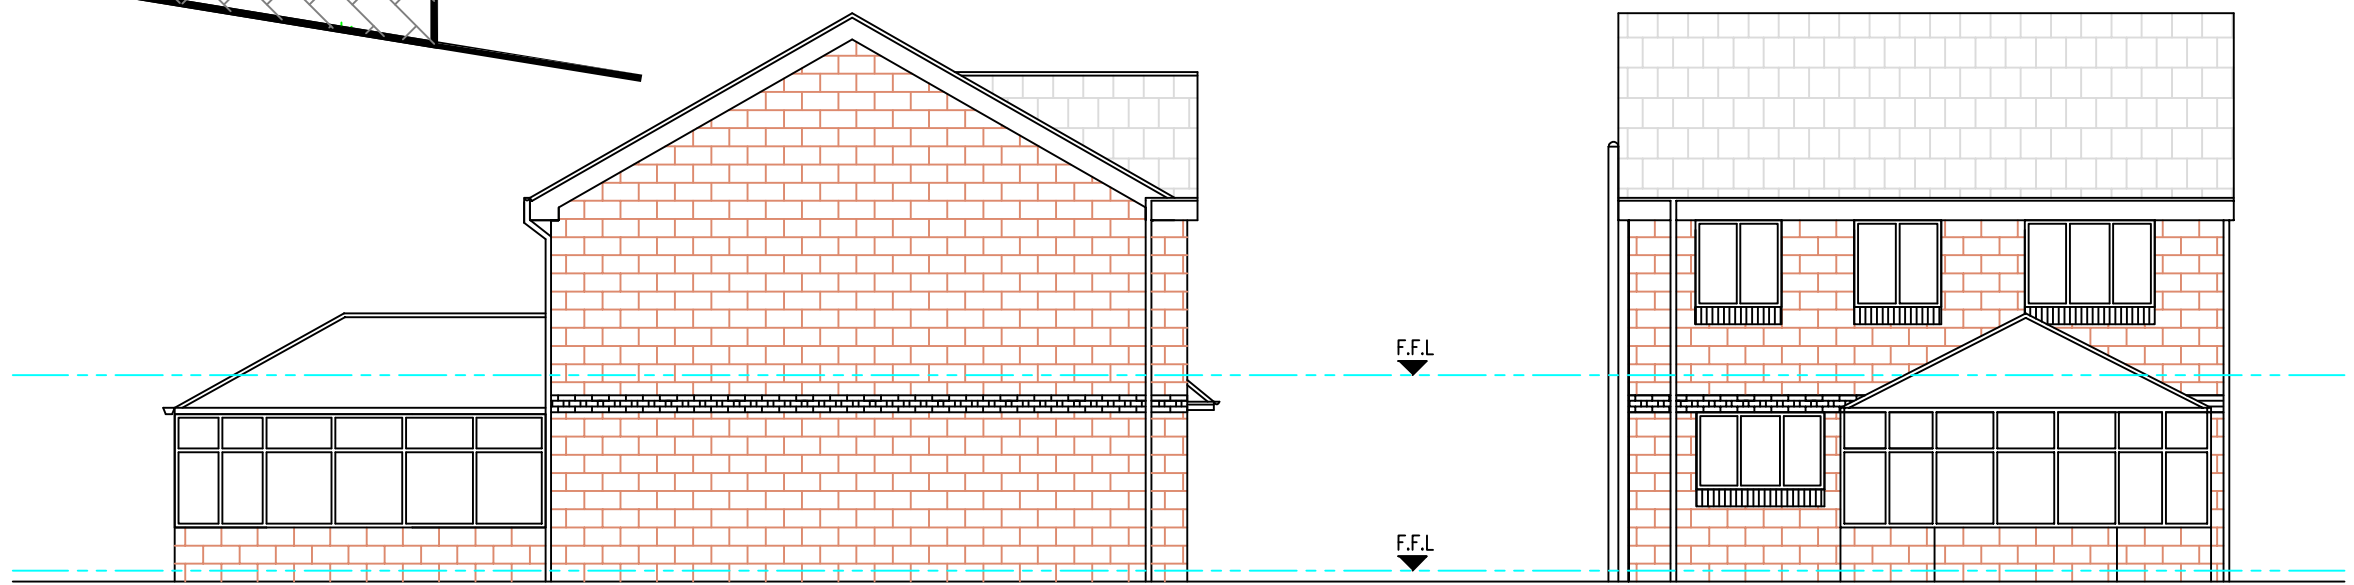


EXISTING SIDE ELEVATION
SCALE 1:100



EXISTING REAR ELEVATION
SCALE 1:100

NOTE – THIS DRAWING IS FOR PLANNING PURPOSES ONLY – FURTHER DETAILED DRAWINGS WILL BE REQUIRED AS PART OF A BUILDING REGULATIONS APPLICATION.

NOTE – DO NOT SCALE OFF DRAWING. DIMENSIONS TO BE CONFIRMED ON SITE
ALL DIMENSIONS IN MM

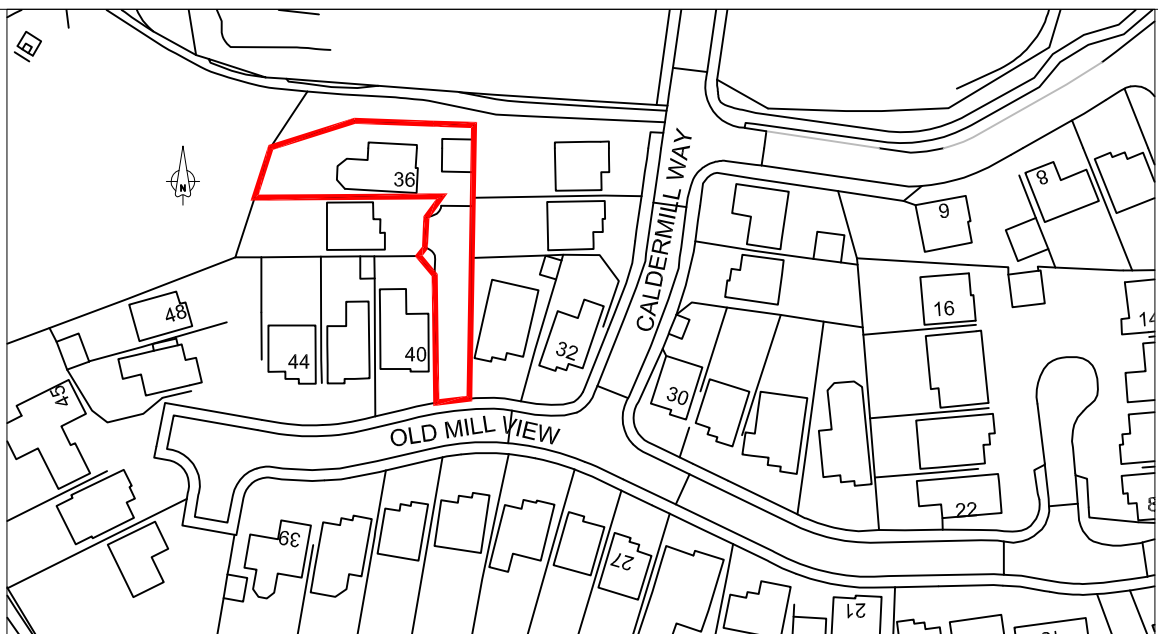

SITE LOCATION PLAN
SCALE 1:1250

Revisions		Planning Application for:	
Date	Oct 2023	Rear Extension	
		36 Old Mill View, Dewsbury	
		Drawing Title:	
		Existing Plans and Elevations	
		Drawing No:	Rev
		S01	
		Scale: As shown	Paper Size: A1