



as existing

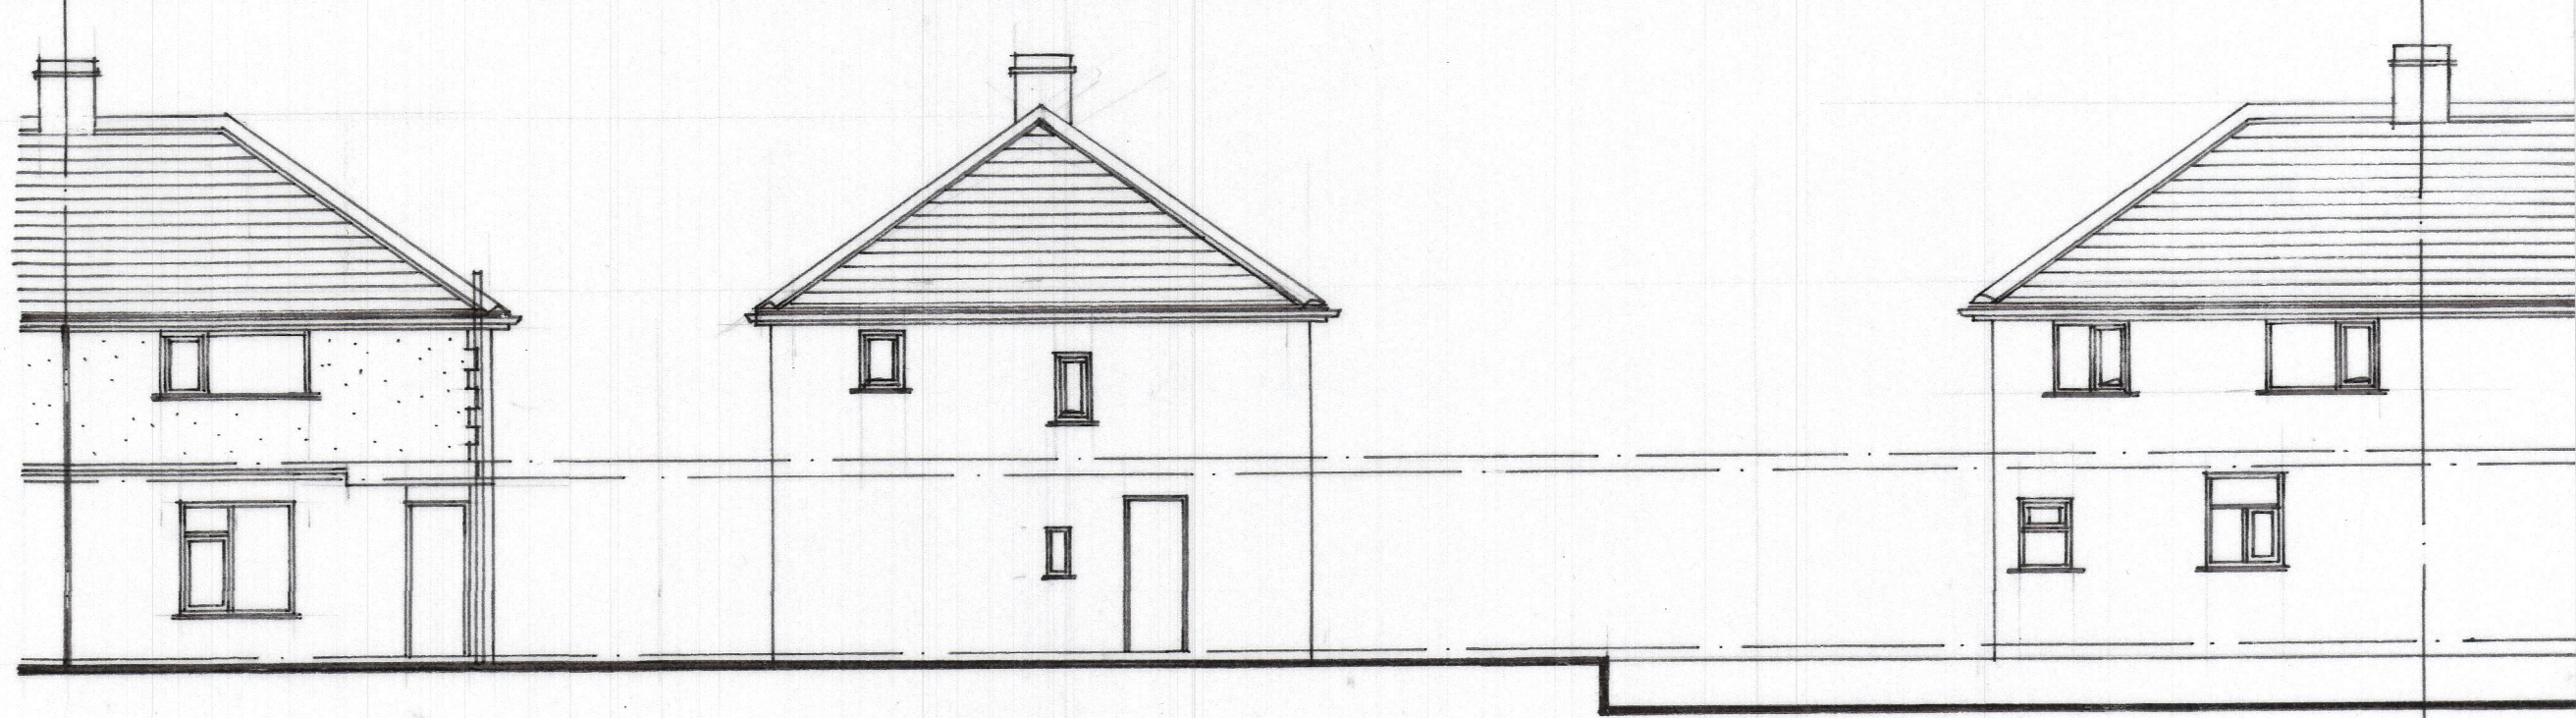


FRONT ELEVATION

SIDE ELEVATION


REAR ELEVATION
SCALE 1:100

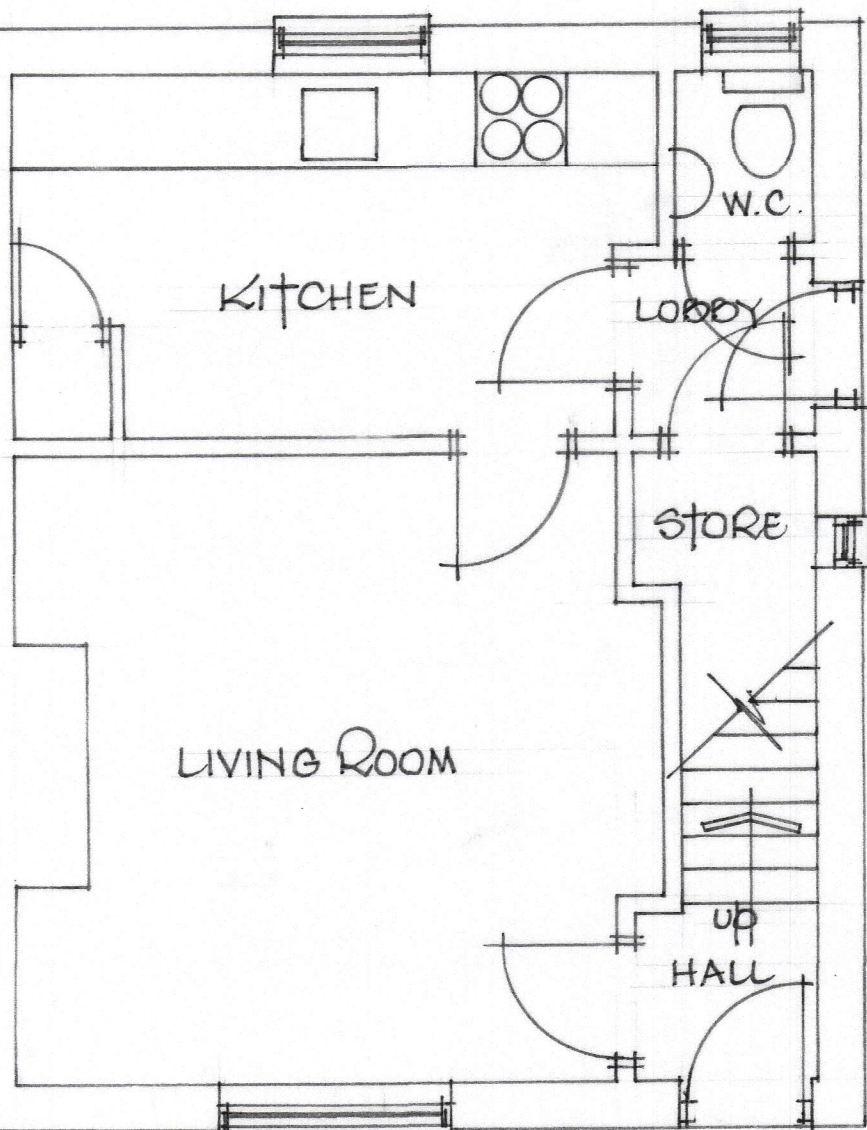

GROUND FLOOR PLAN

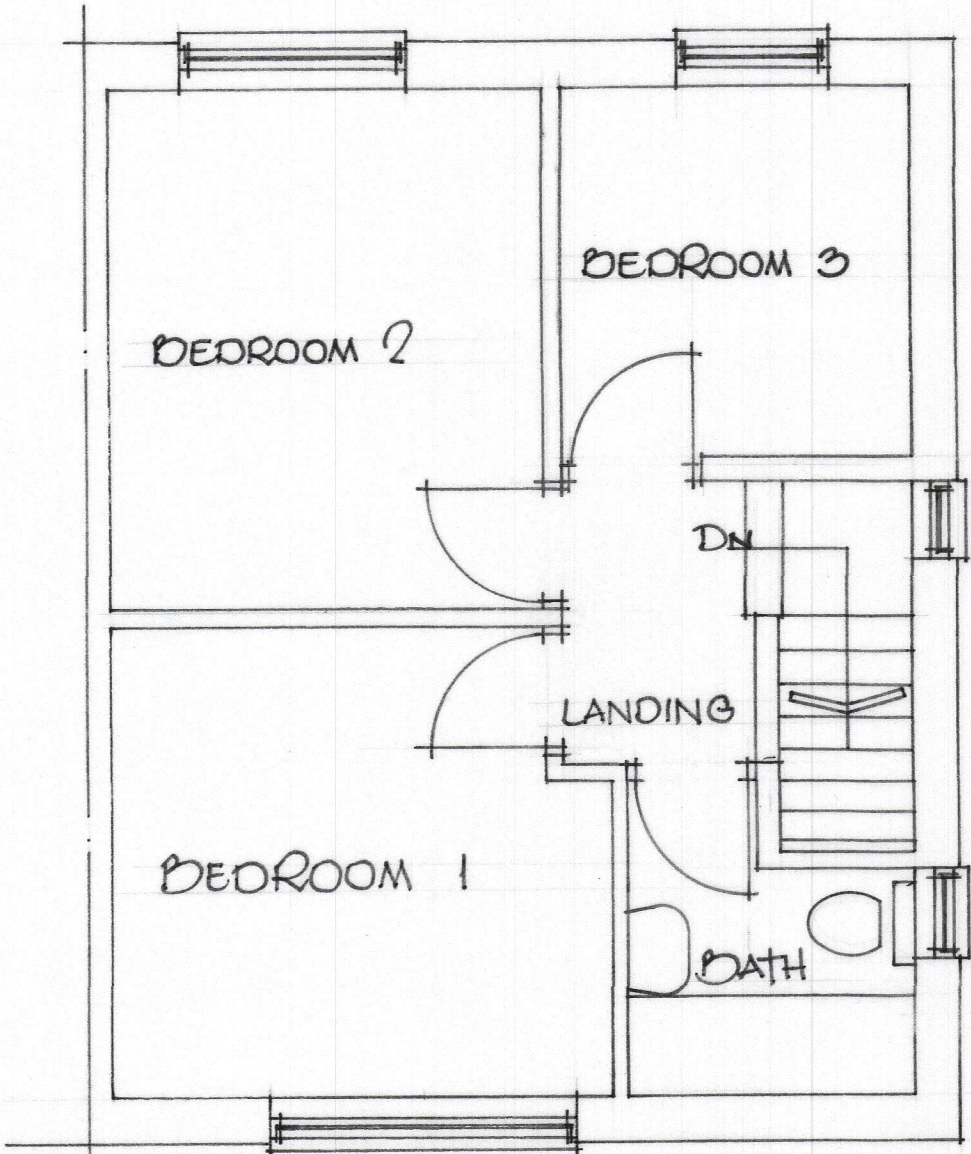

FIRST FLOOR PLAN

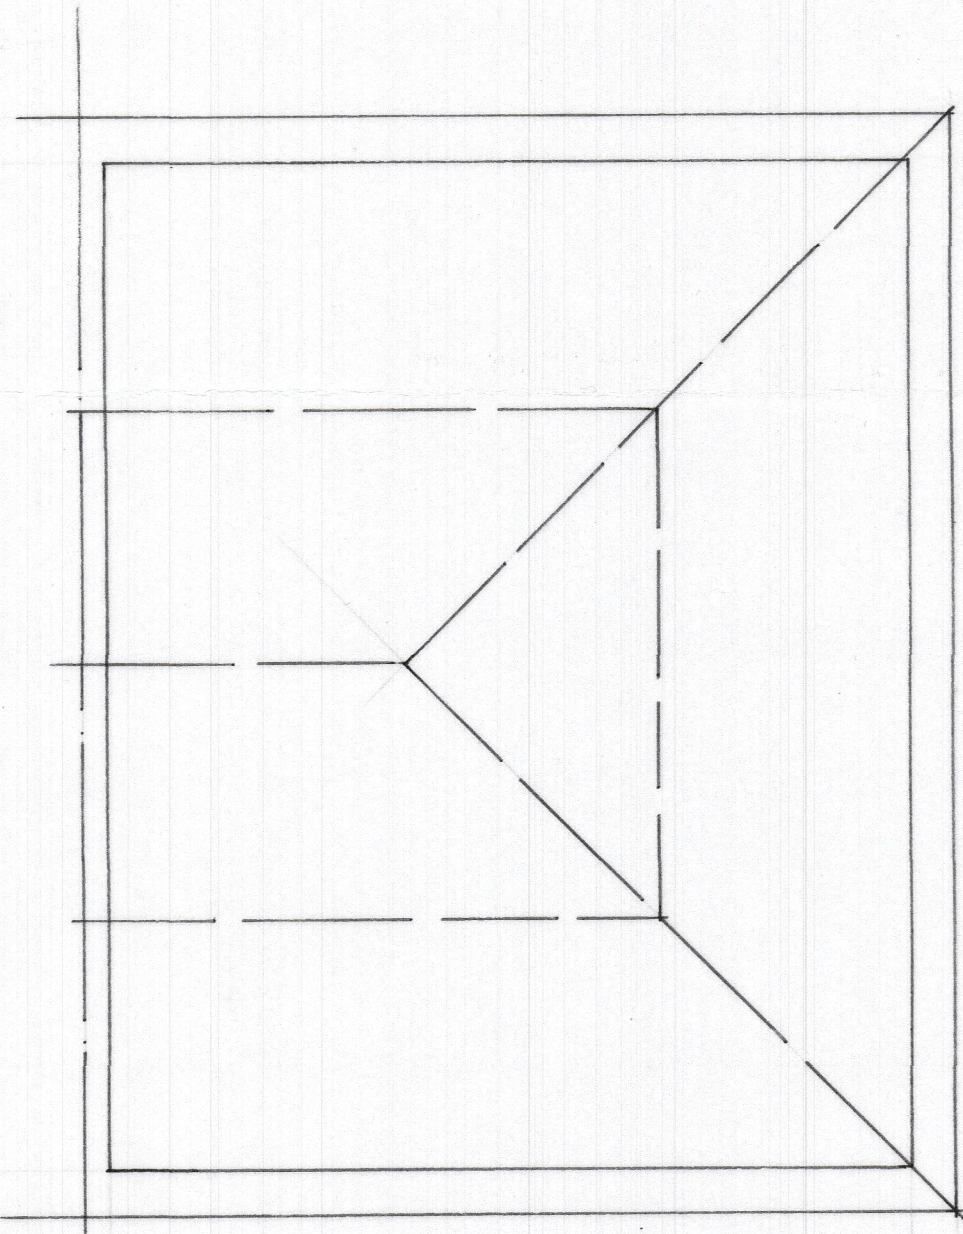

ROOF SPACE

Ismail Sacha

36, BURLWELL CRESCENT,
MOUNT PLEASANT,
BATLEY,
WF17 7PA.

SCALE 1:50
JUNE 2022