



AS EXISTING


Scale 1:100 0 5m 10m

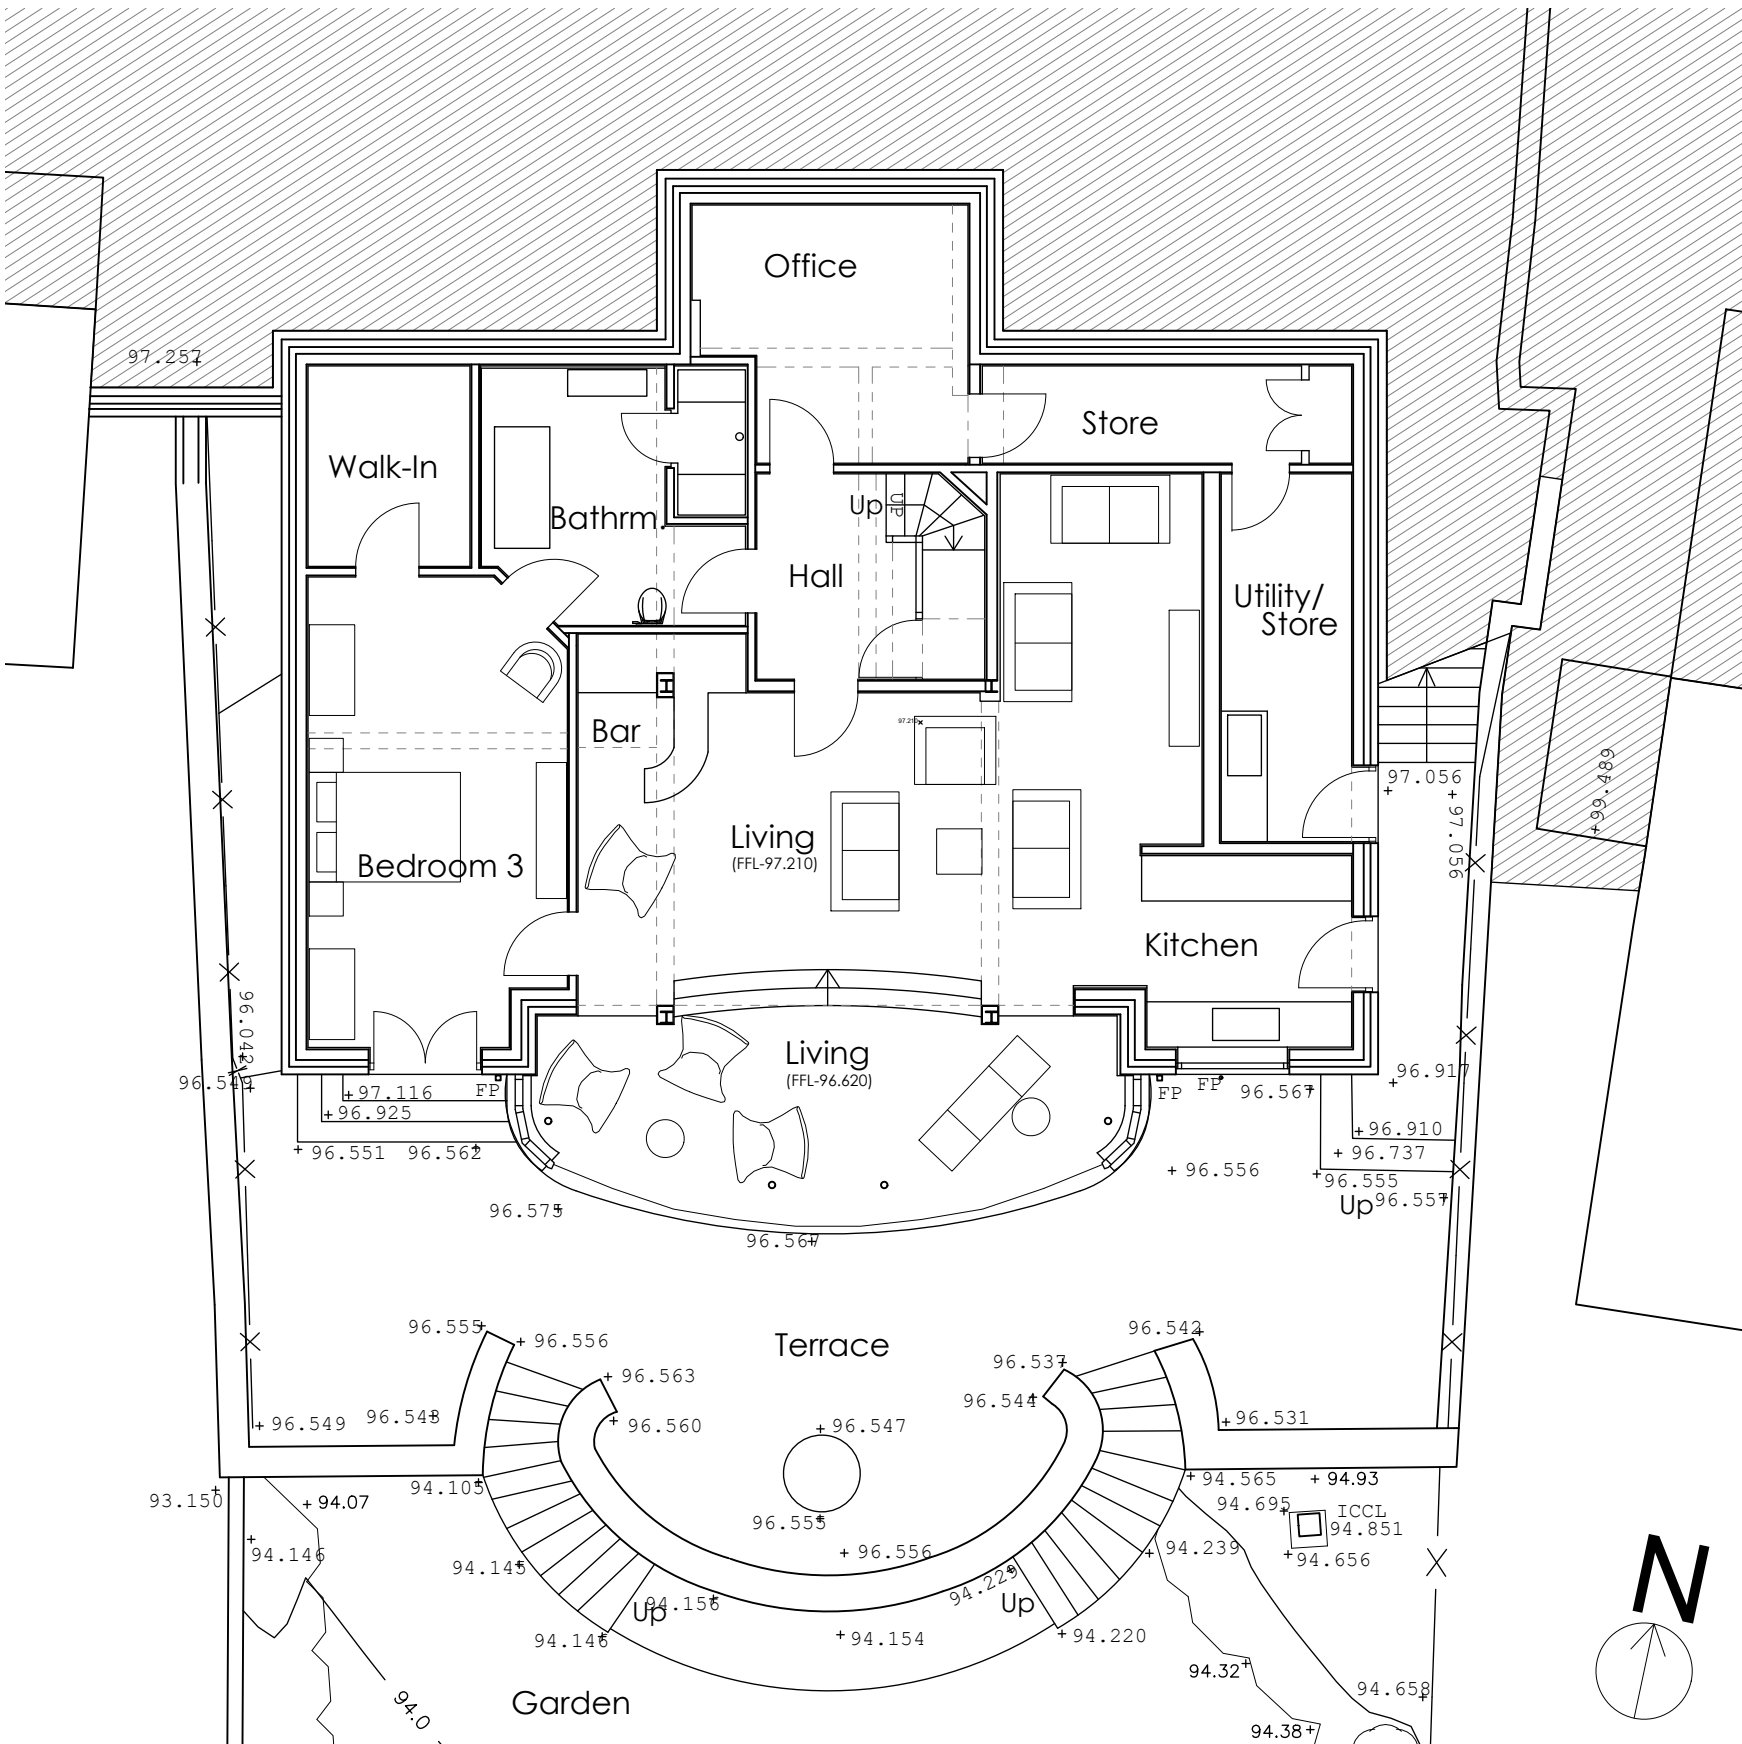


LOWER GROUND FLOOR PLAN

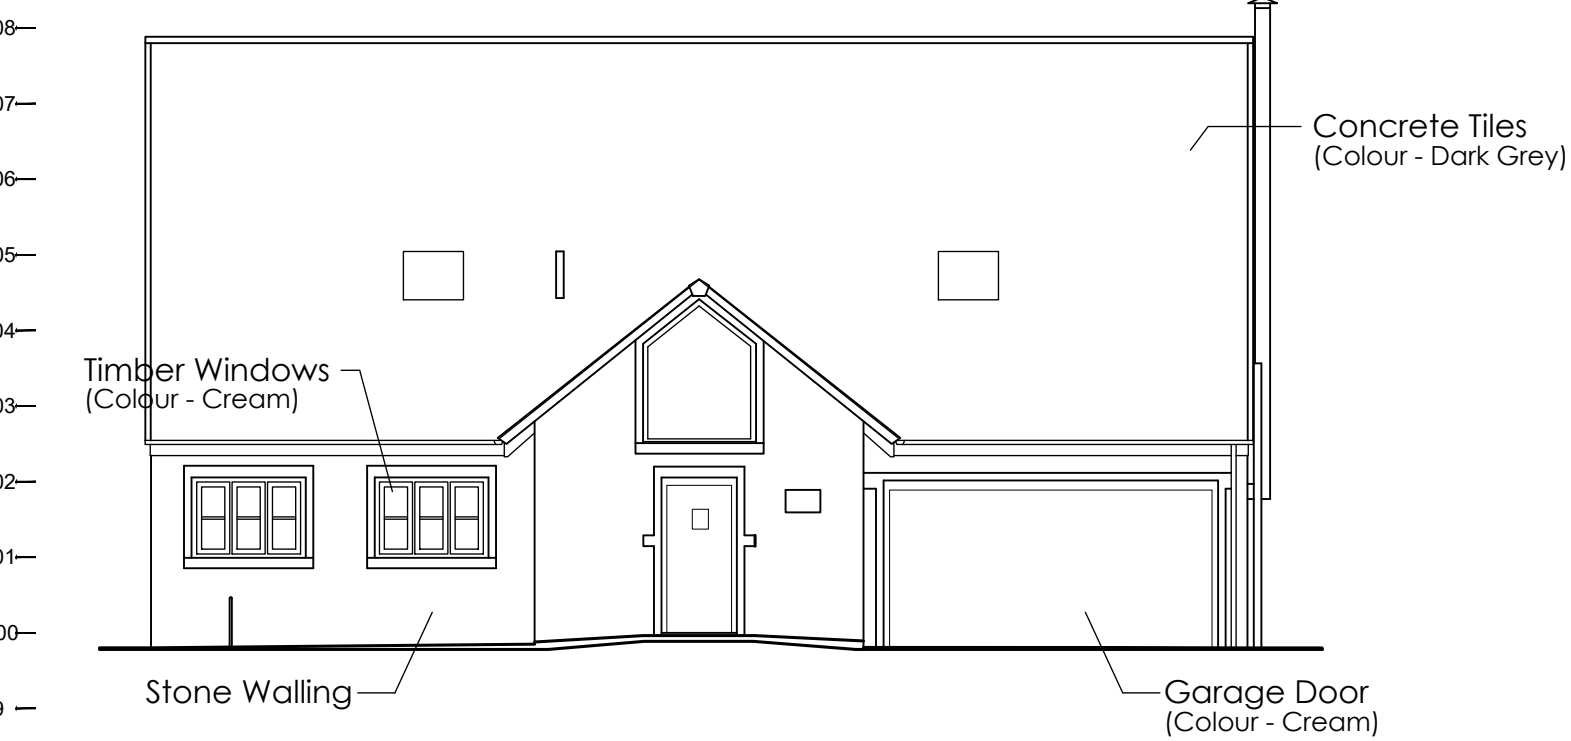


NORTH WEST ELEVATION

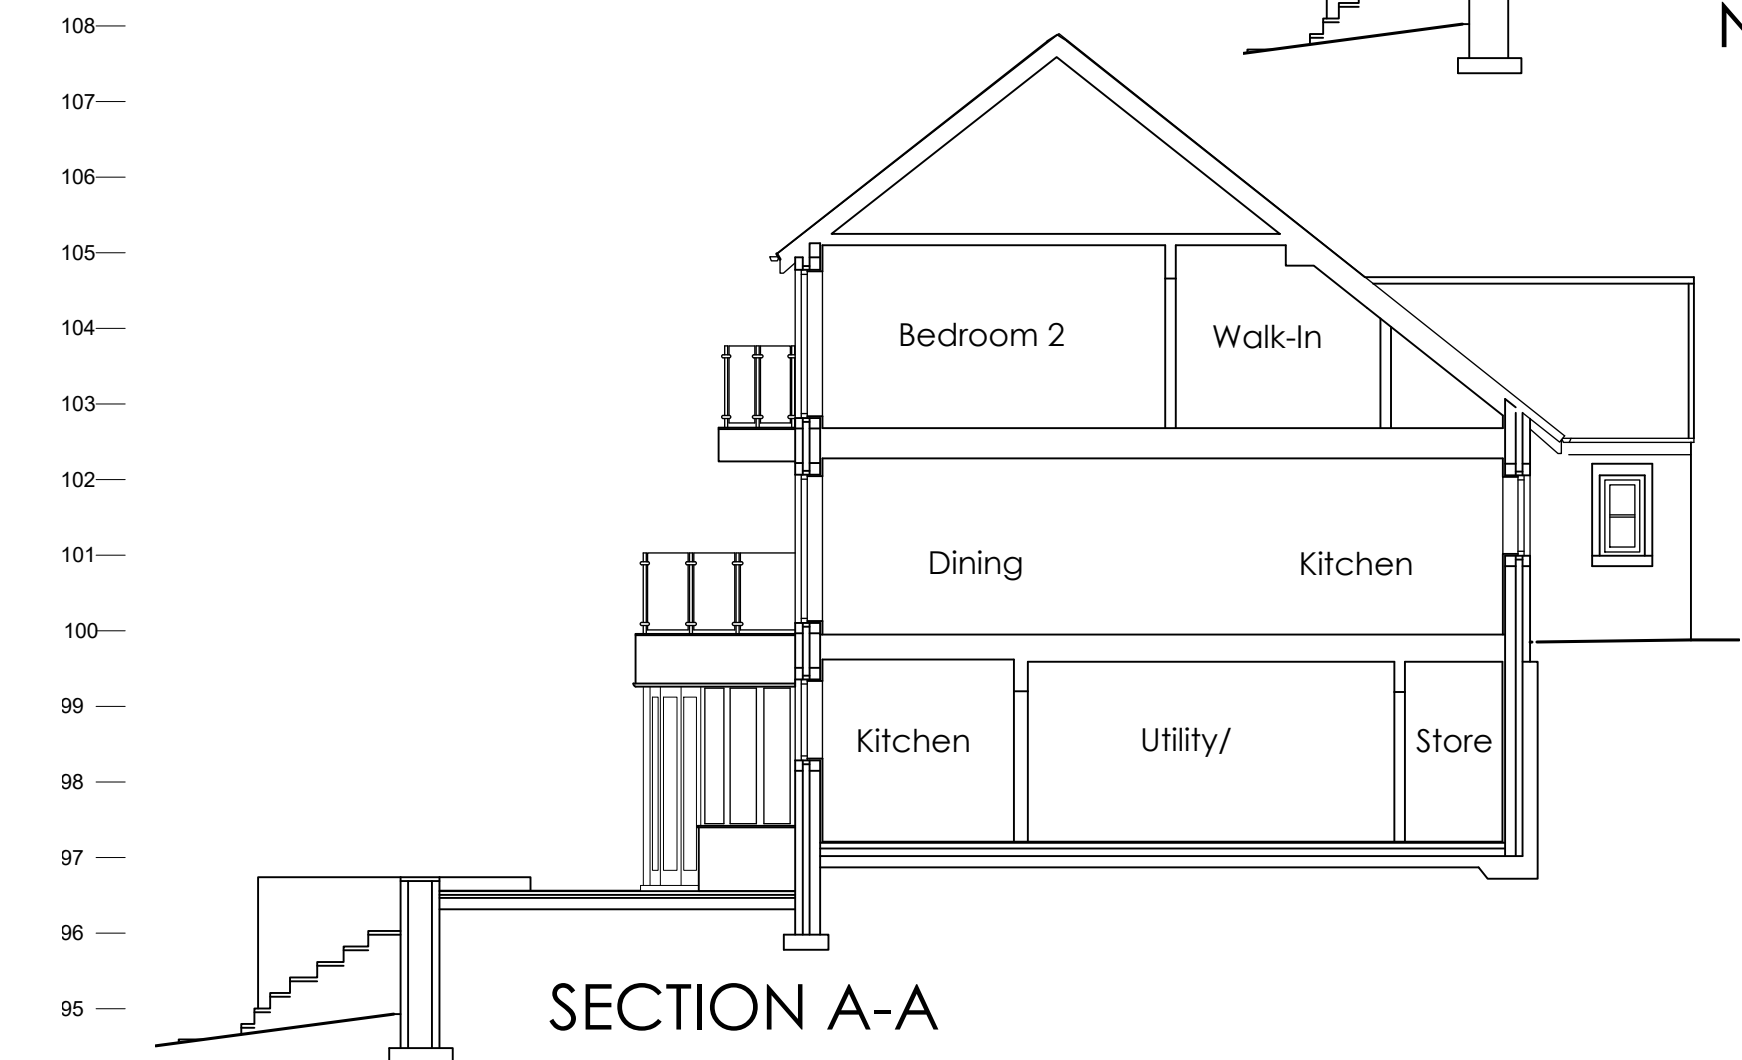


SECTION A-A

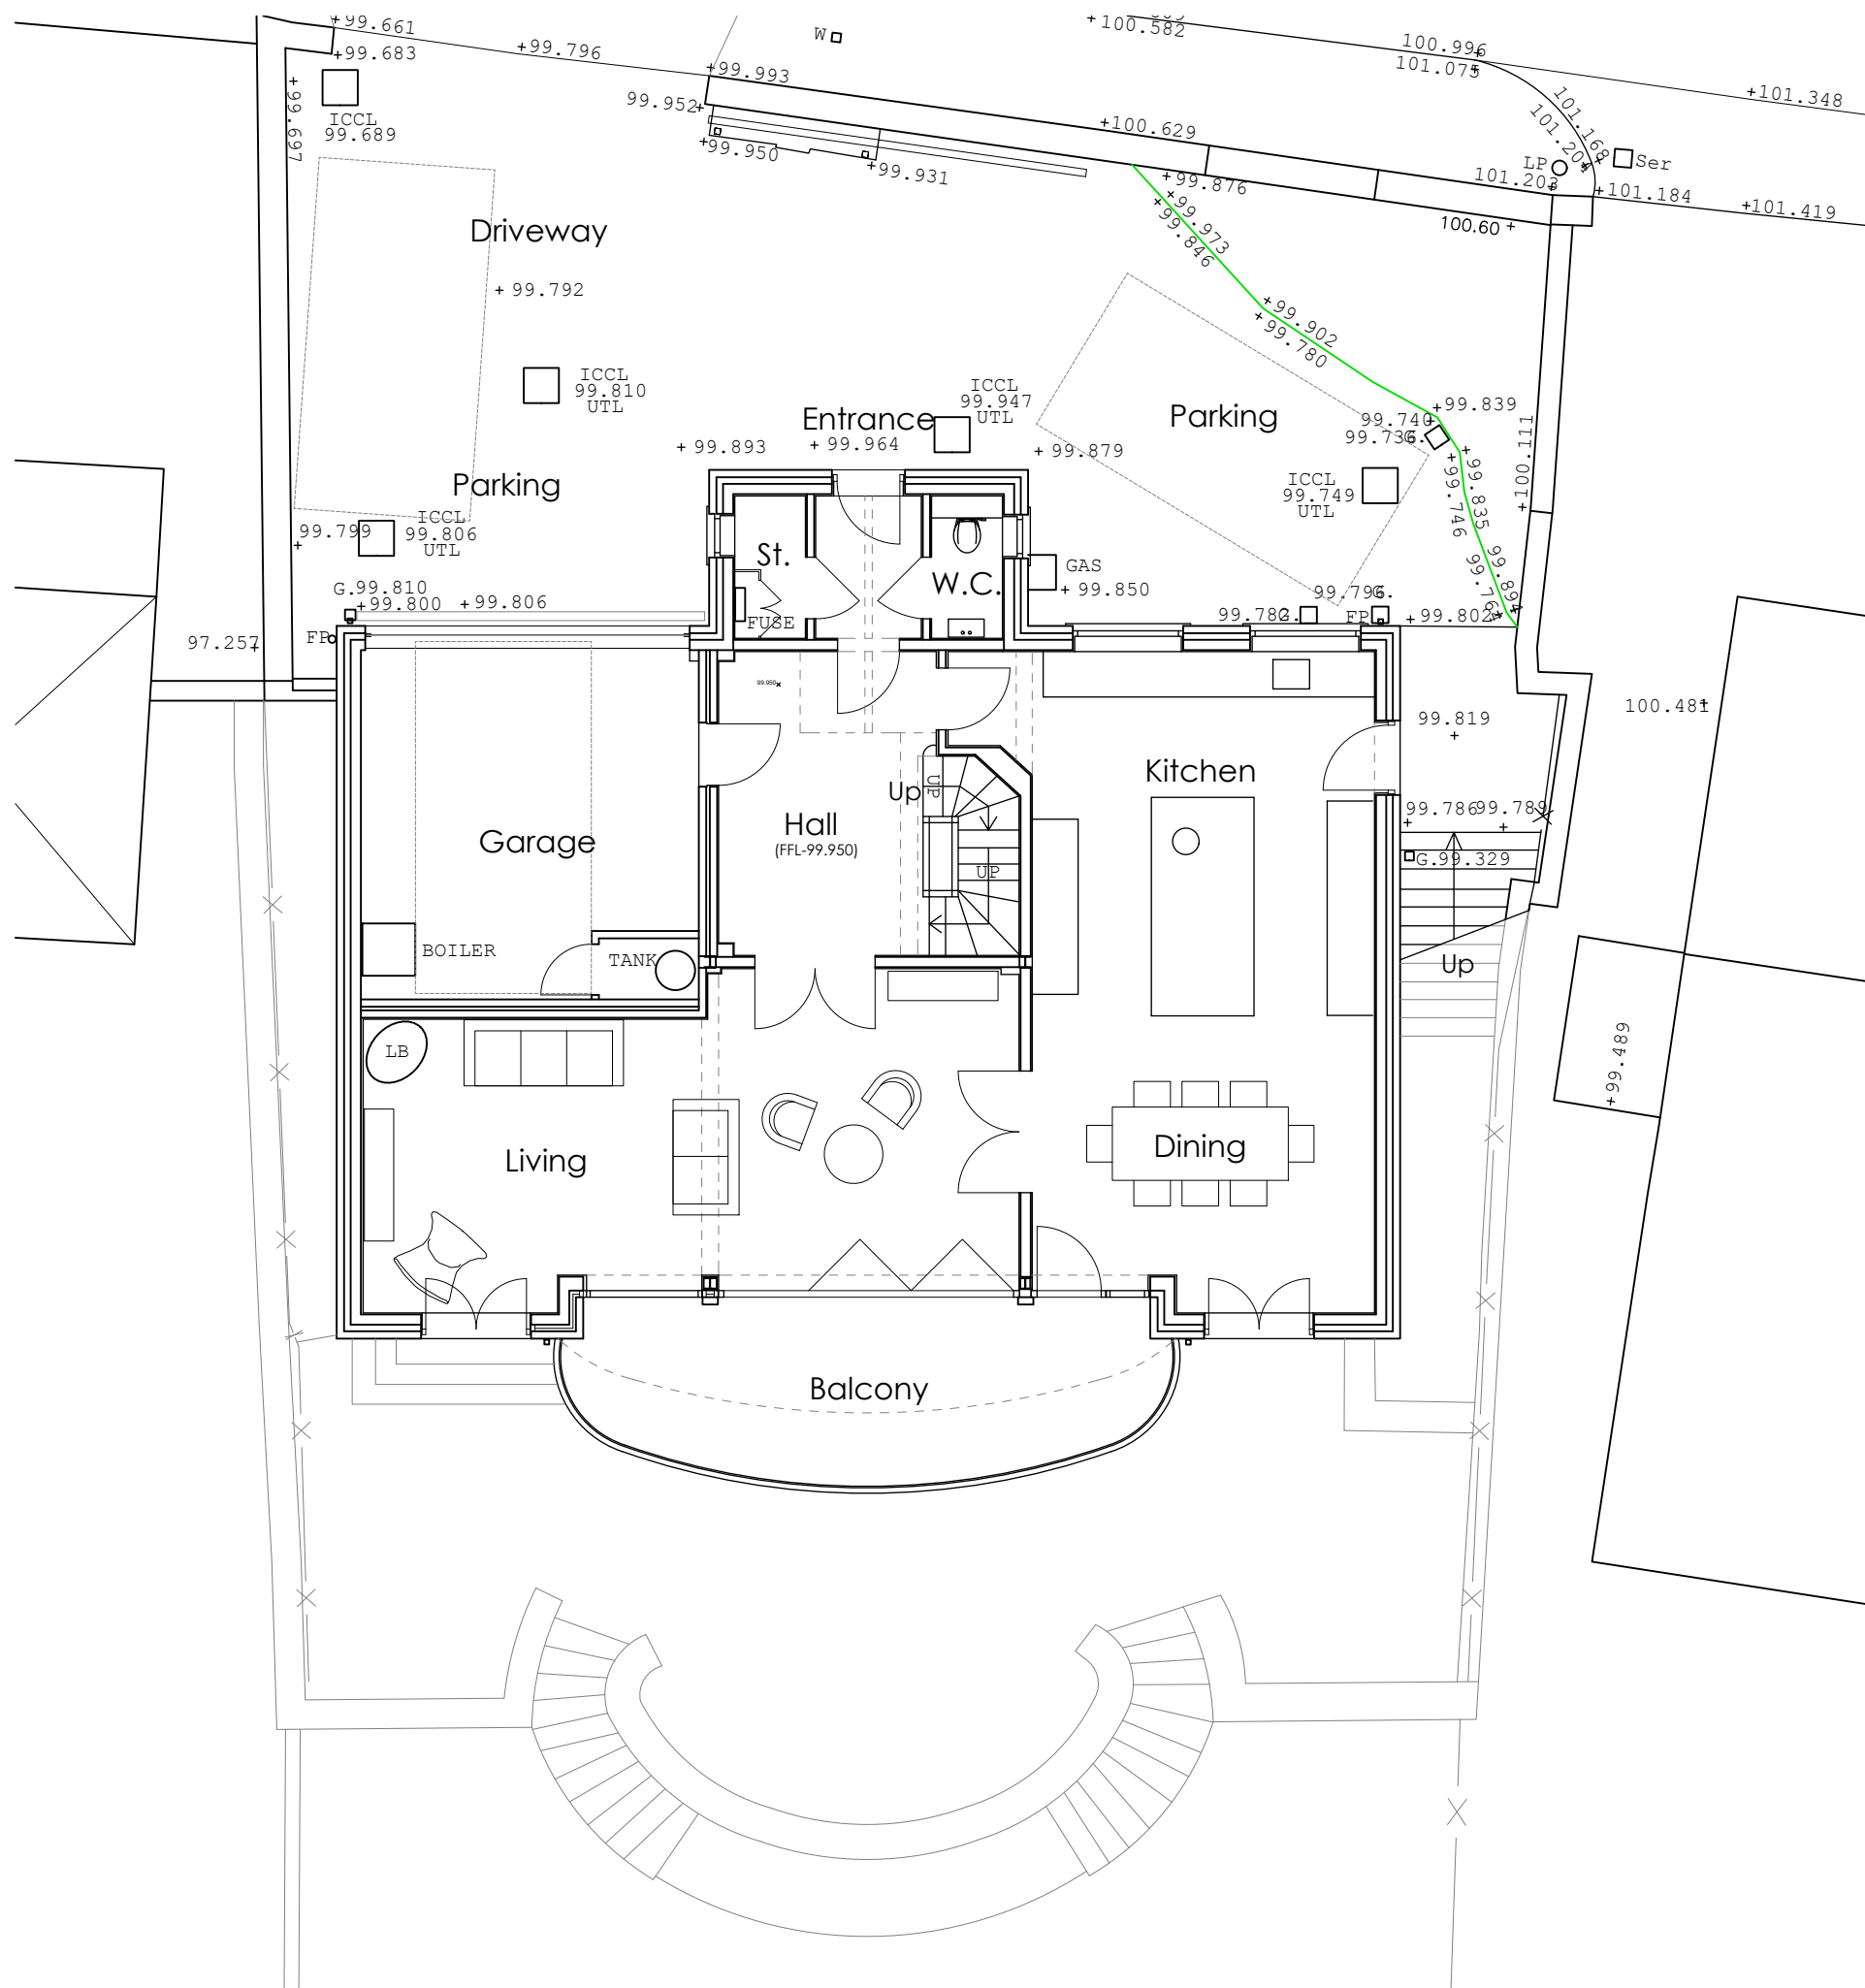


SITE/UPPER GROUND FLOOR PLAN

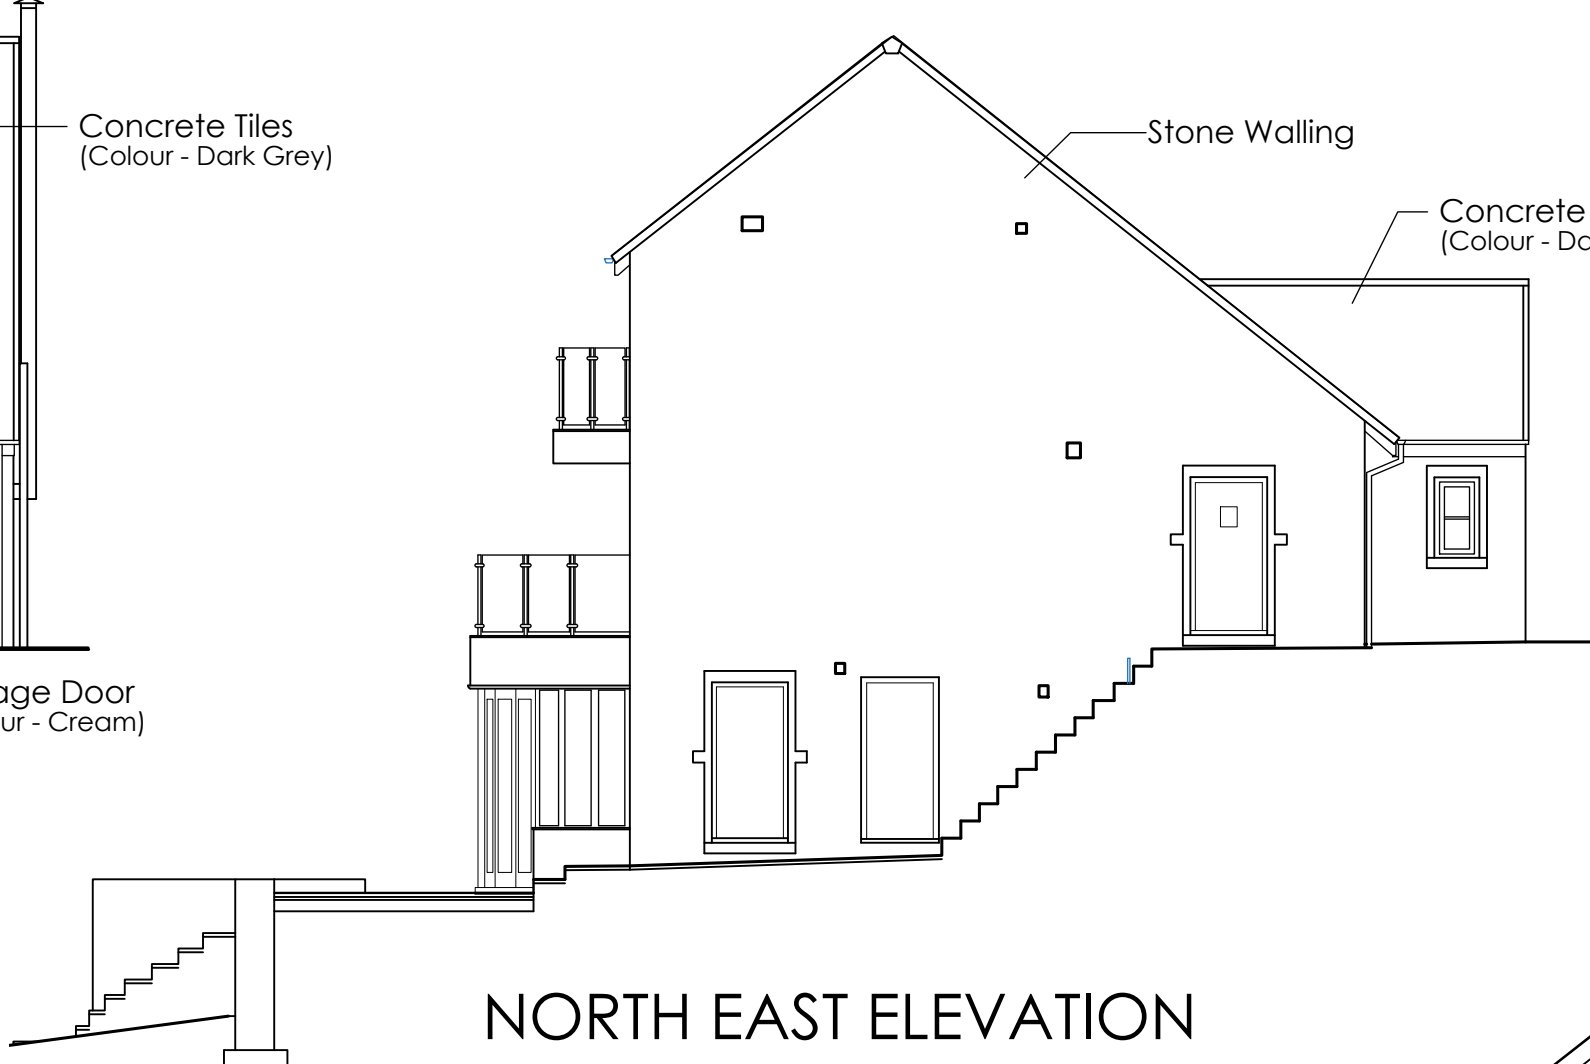


NORTH EAST ELEVATION

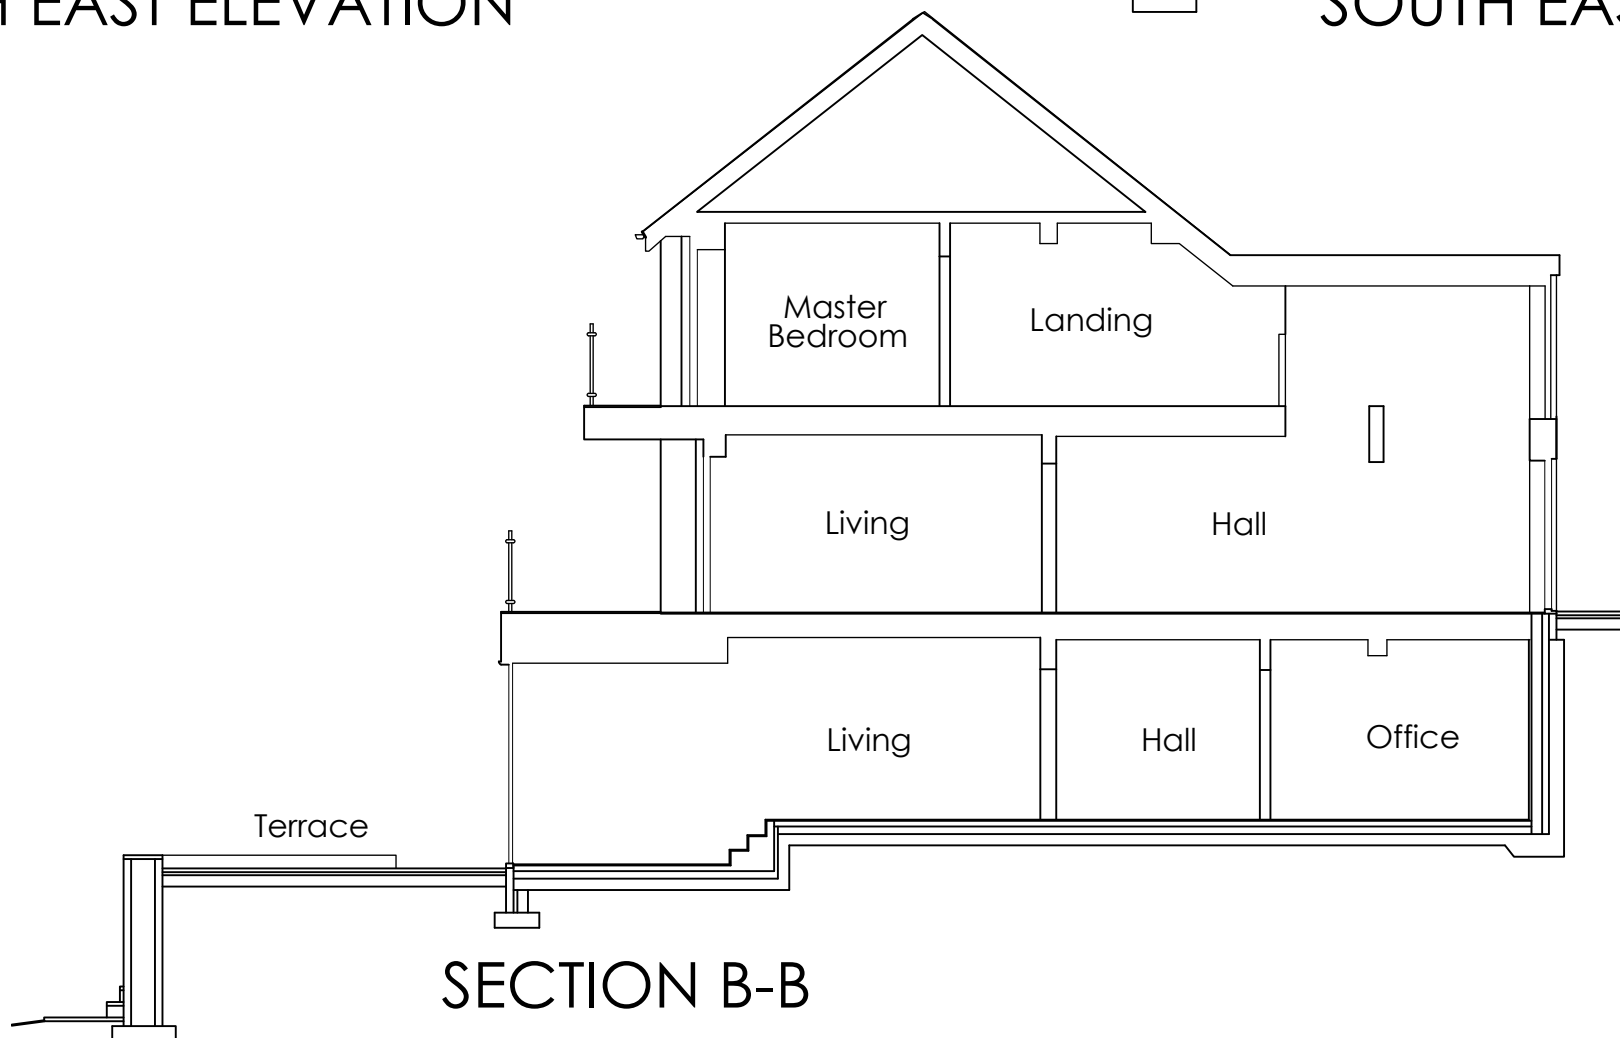


SECTION B-B

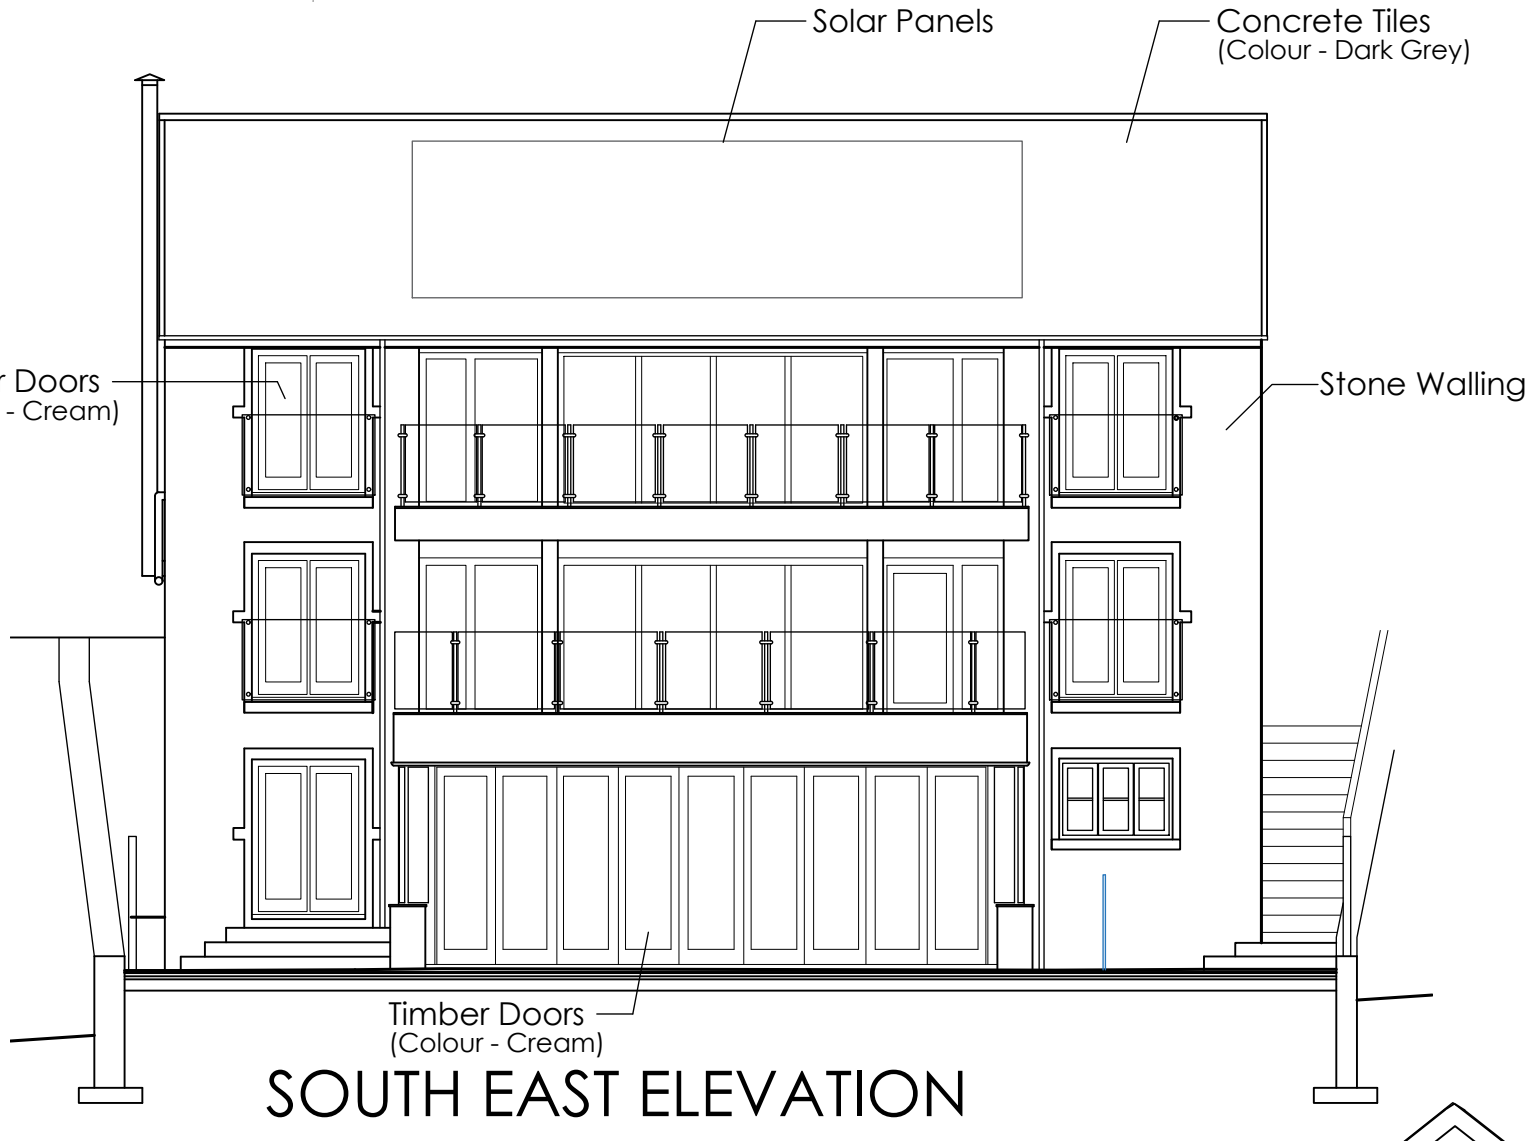


SOUTH EAST ELEVATION

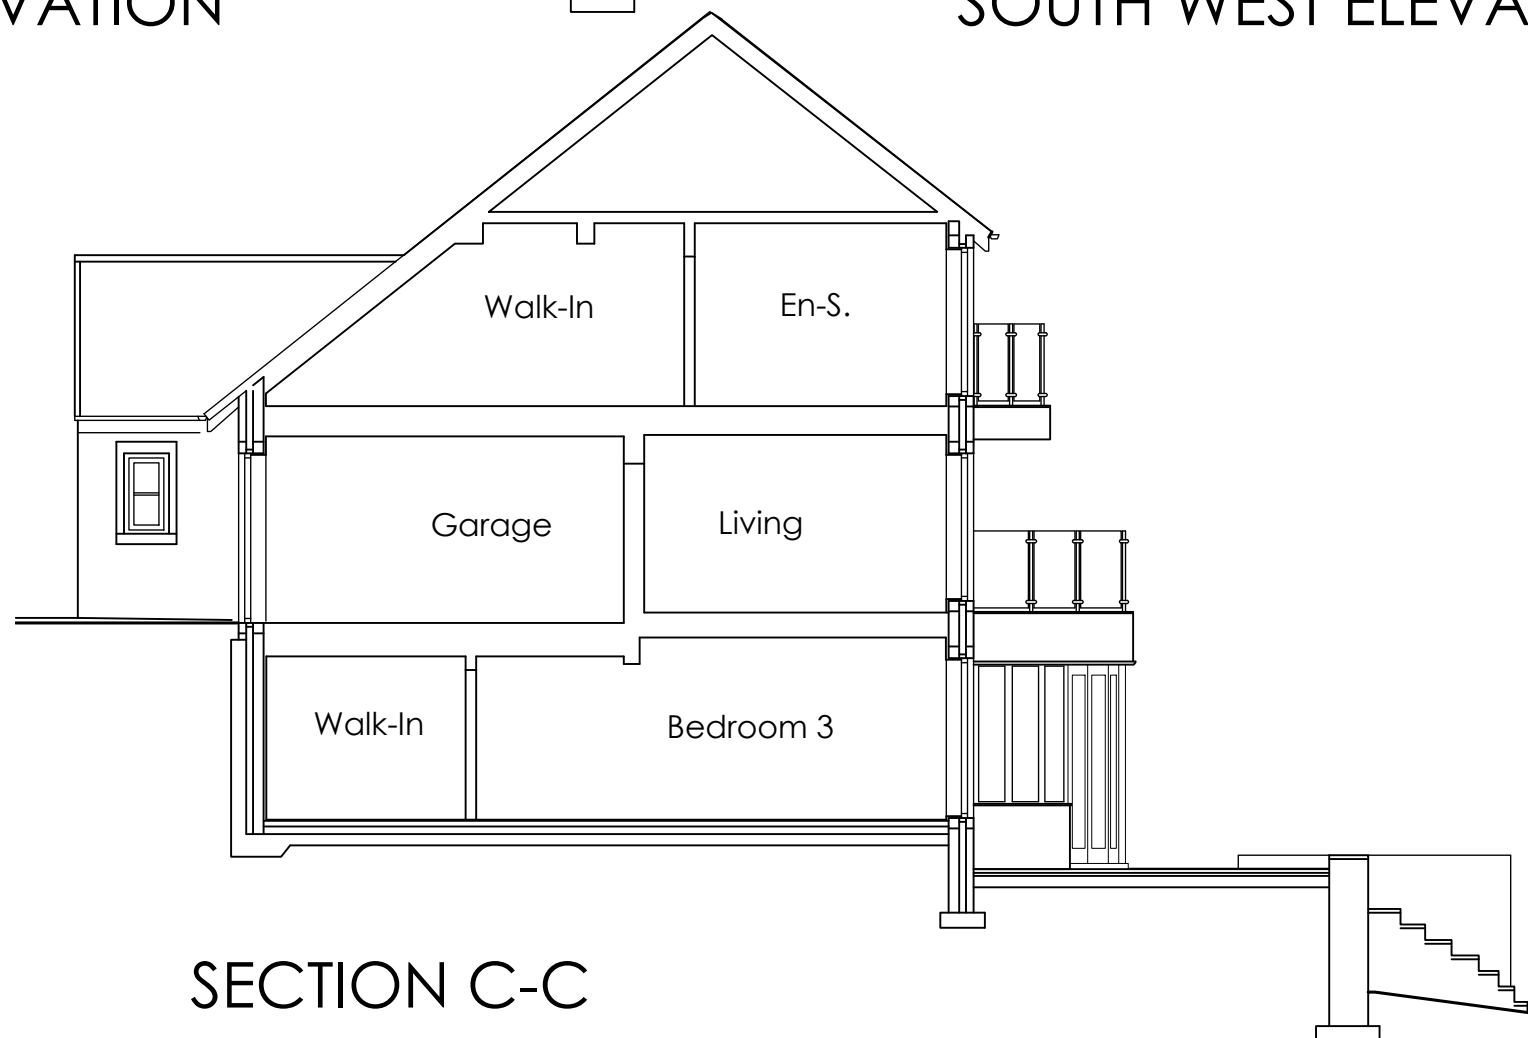

SECTION C-C

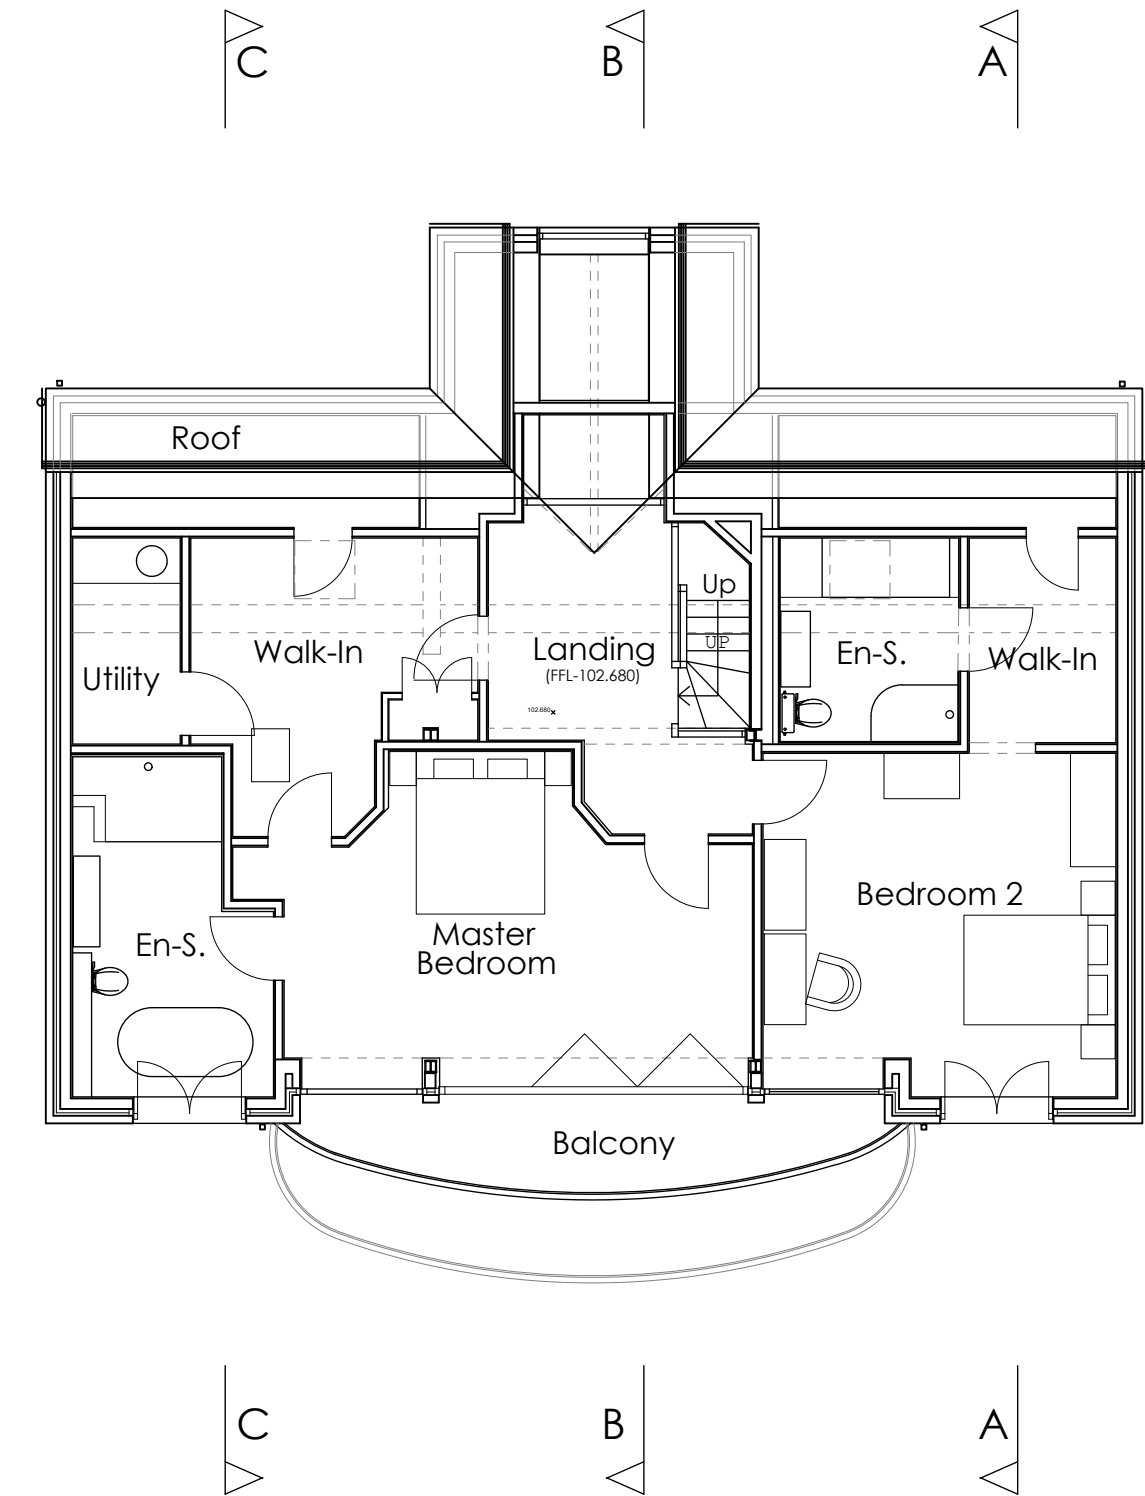

FIRST FLOOR PLAN

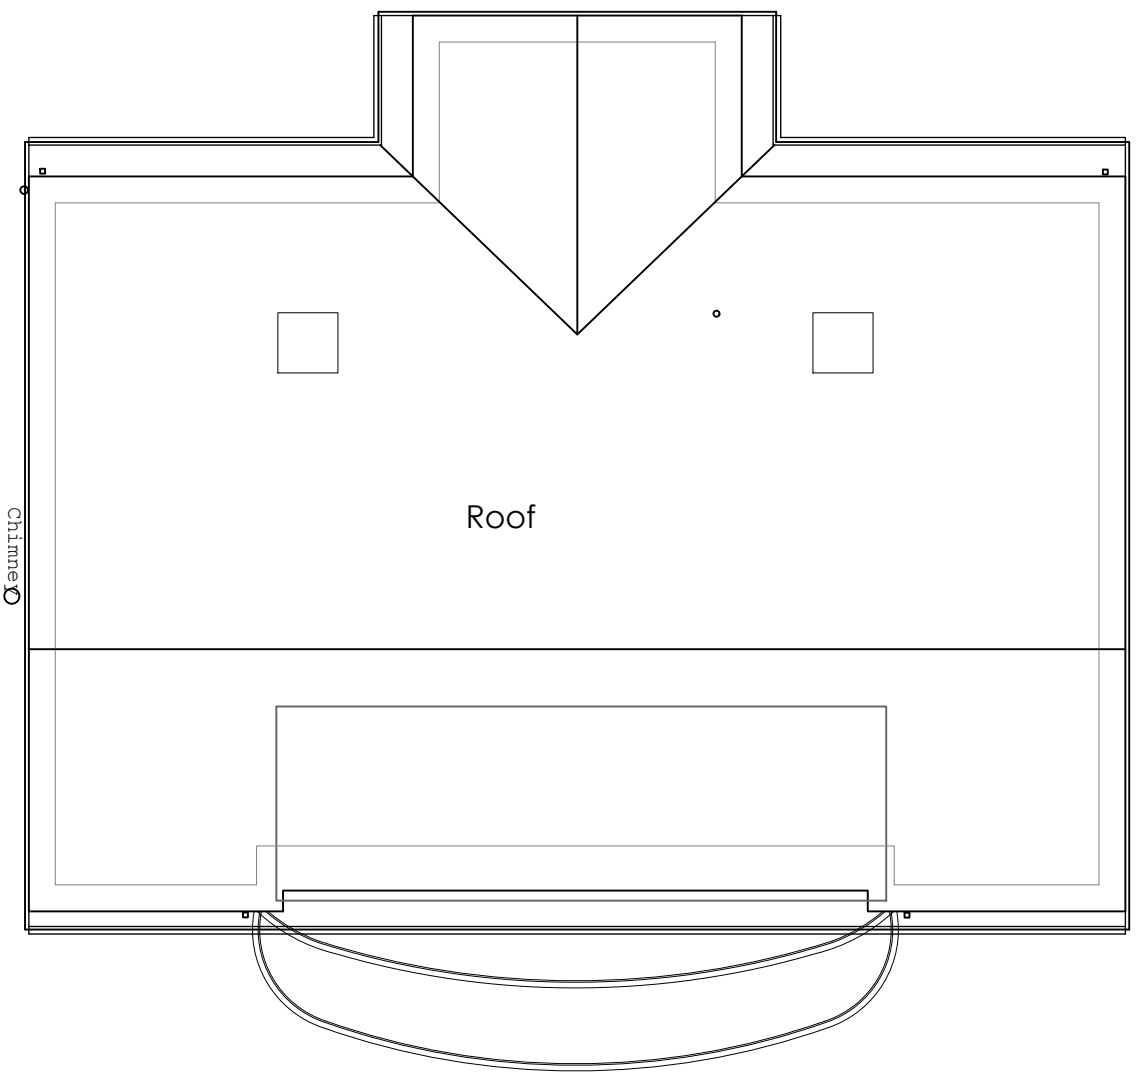

ROOF PLAN

Do not scale from this drawing. Use figured dimensions only.

Contractors to verify all dimensions on site before commencing any work or shop drawings.

If drawings or specifications exceed the quantities taken in any way, Fibre Architects are to be informed before the work is initiated.

All drawn information is based on Ordnance Survey and/or existing record drawings. All content subject to Site Survey, Structural Survey, Site Investigations, Planning and other Statutory Approvals.

This drawing is not to be reproduced in whole or part without the consent of Fibre Architects Ltd.

Fibre Architects Limited Copyright.

Rev	Description	Date	By	Appr
1	Project	23-011	Date	15/08/23
1	6 Almondbury Common, Almondbury, HD4 6SN	Scale @ A1	As Shown	MO
1	Information as Existing	Drawing no	EX0002	Rev
1	Client	V. Davenport		

Fibre
ARCHITECTS

First Floor Buckden Mount
8 Thornhill Road
Huddersfield, HD3 3AU

Tel: 01484 544 410
www.fibrearchitects.co.uk
Email: info@fibrearchitects.co.uk