


ALMONDBURY COMMON

134.0m

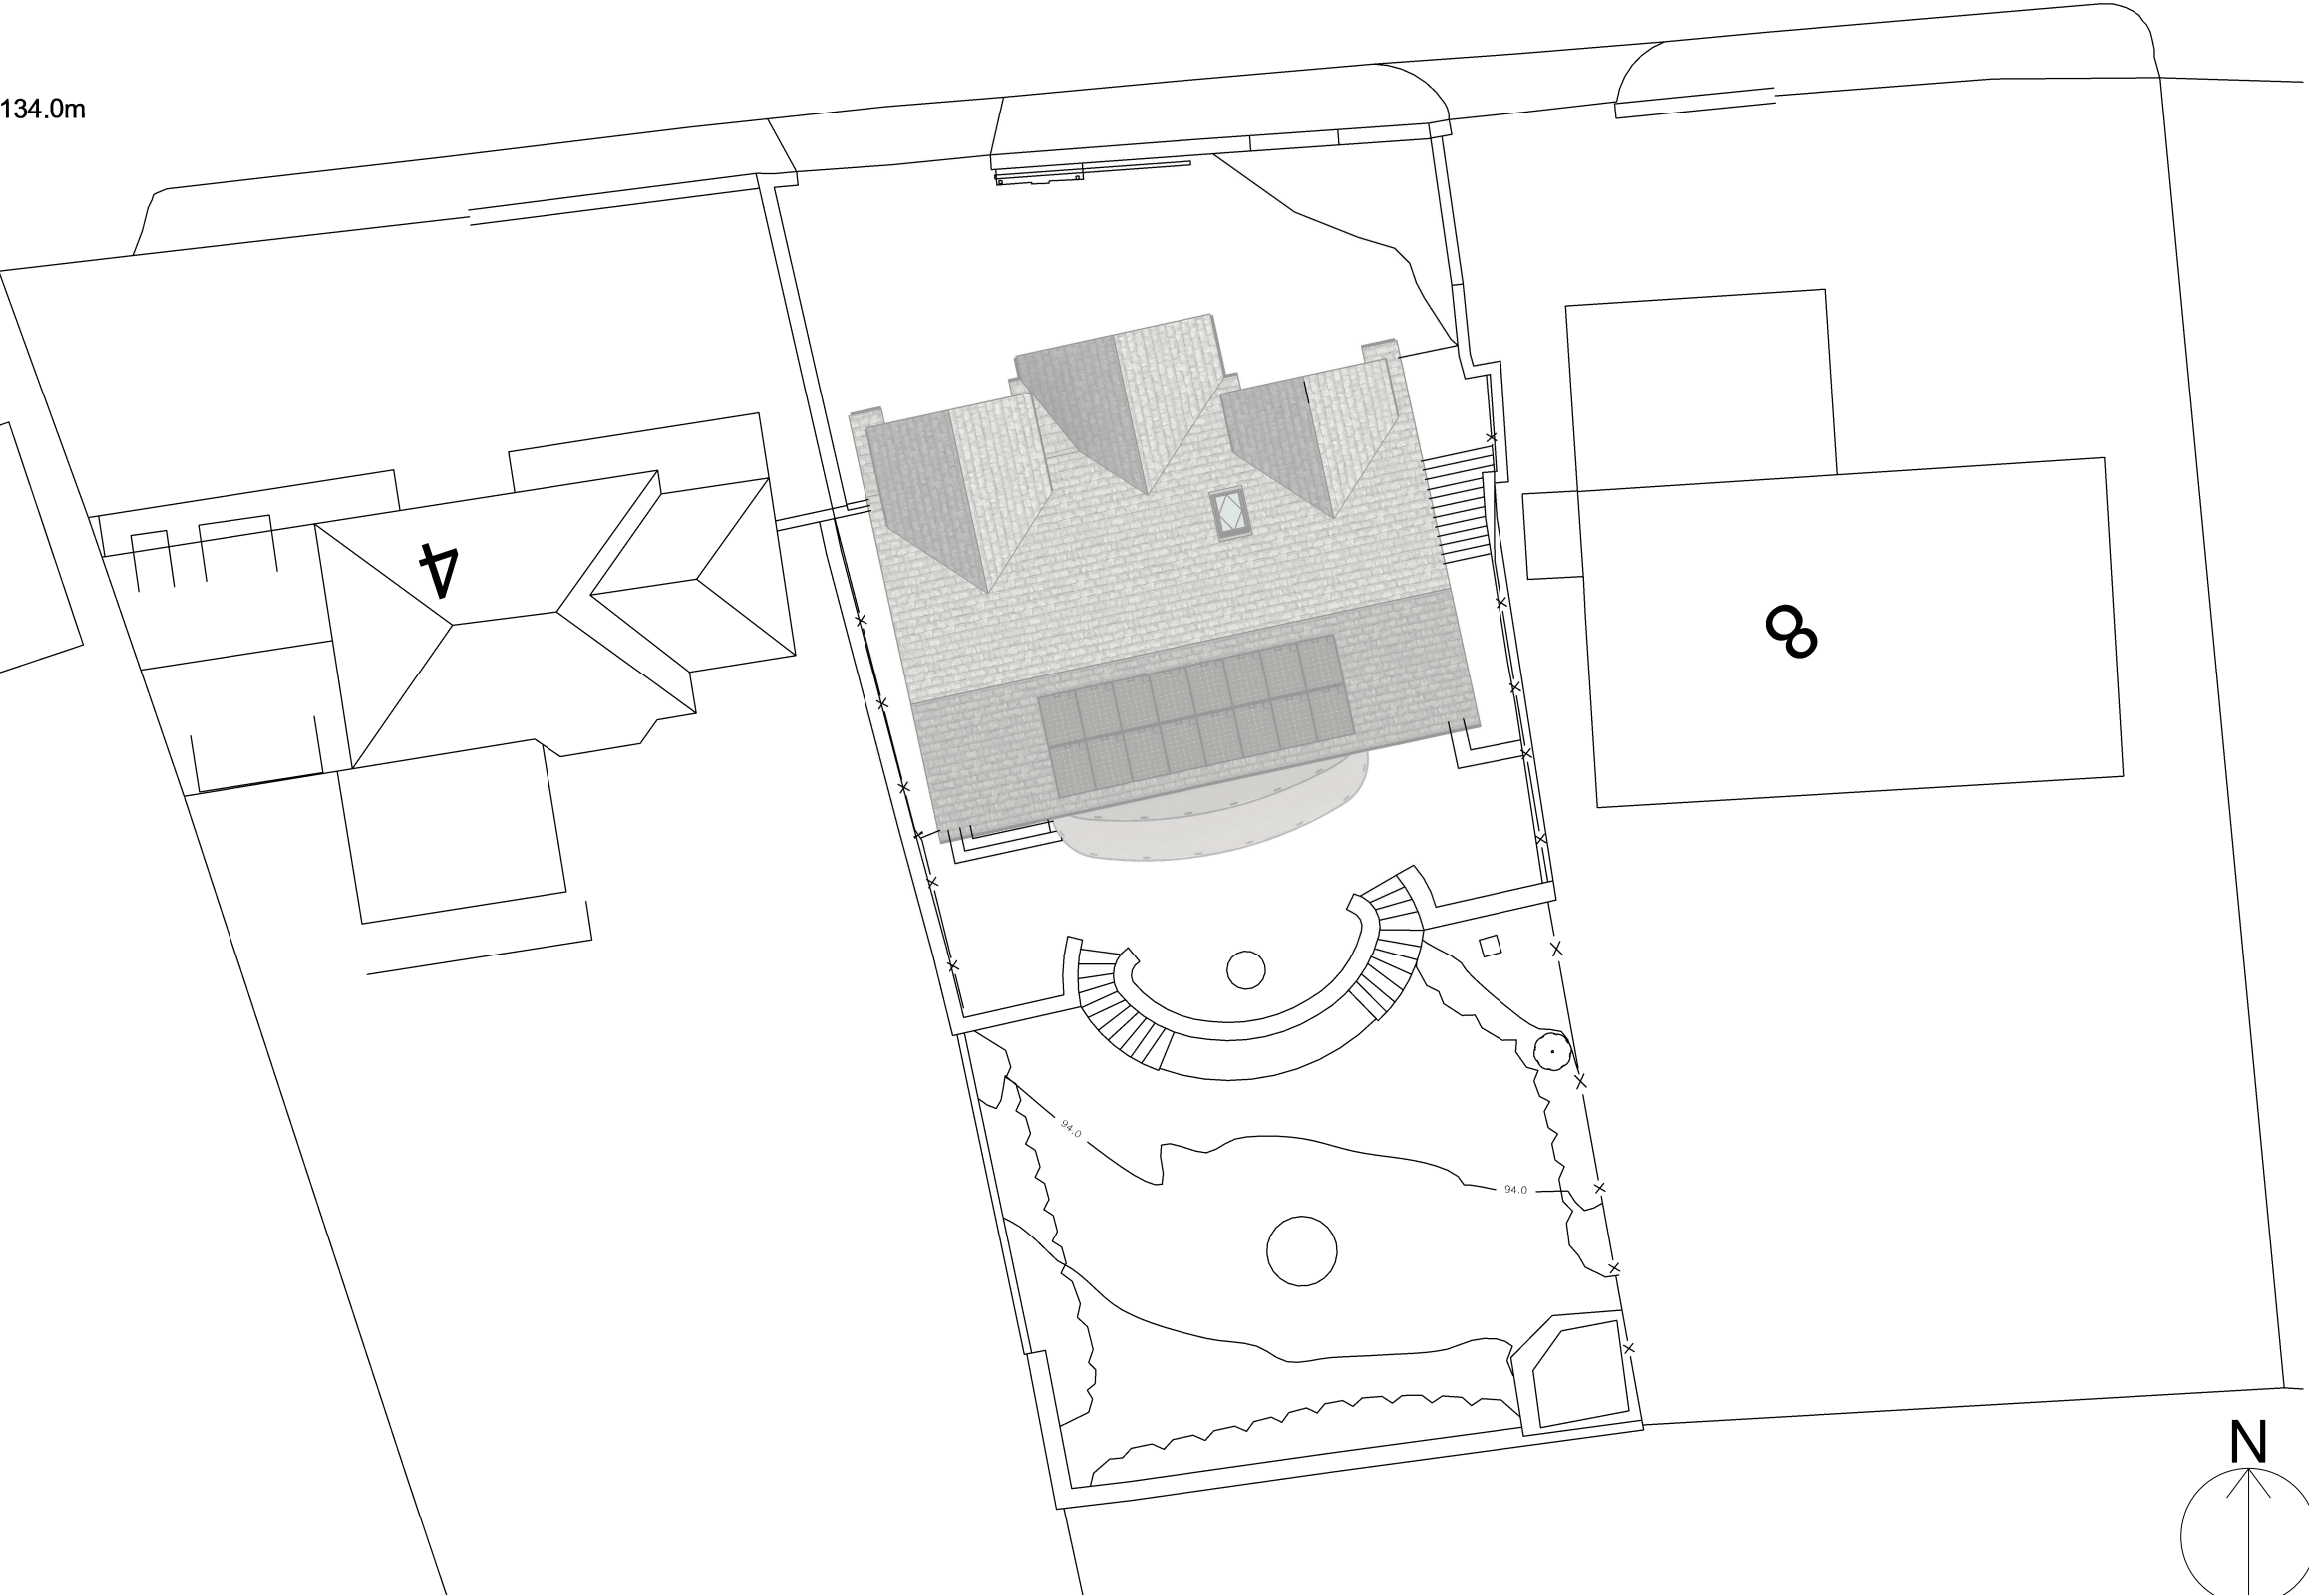

Scale 1:200



Do not scale from this drawing. Use figured dimensions only.

Copntractors to verify all dimensions on site before commencing any work or shop drawings.

If drawings or specifications exceed the quantities taken in any way, Fibre Architects are to be informed before the work is initiated.

All drawn information is based on Ordnance Survey and/or existing record drawings. All content subject to Site Survey, Structural Survey, Site Investigations, Planning and other Statutory Approvals.

This drawing is not to be reproduced in whole or part without the consent of Fibre Architects Ltd.

Fibre Architects Limited Copyright.

Rev	Description	Date	By	App'd
Project 6 Almondbury Common, Almondbury HD4 6SN		Project Ref. 23-011	Date 26/10/23	
Drawing Title Site Plan as Proposed		Scale @ A3 1 : 200	Drawn by DH	Appr. by MO
Client V Davenport		Drawing No. AL0002	Rev	

FIBRE
ARCHITECTS

First Floor Buckden Mount
8 Thornhill Road
Huddersfield, HD3 3AU

Tel: 01484 544410
www.fibrearchitects.co.uk
Email: info@fibrearchitects.co.uk