



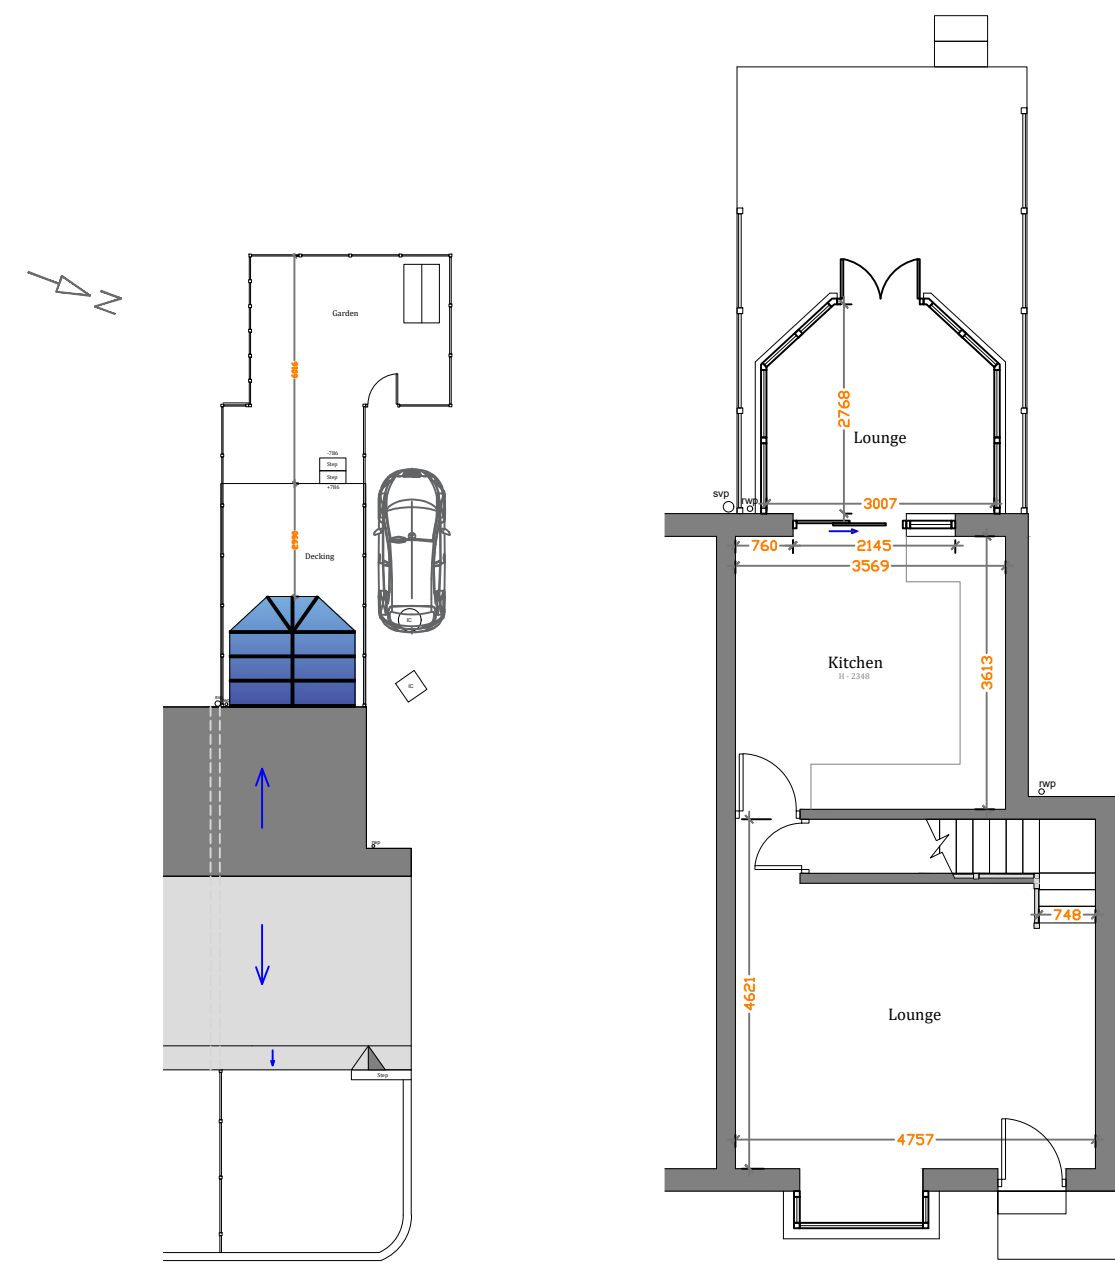

EXISTING SITE PLAN
Scale 1:200


EXISTING GROUND FLOOR PLAN
Scale 1:100

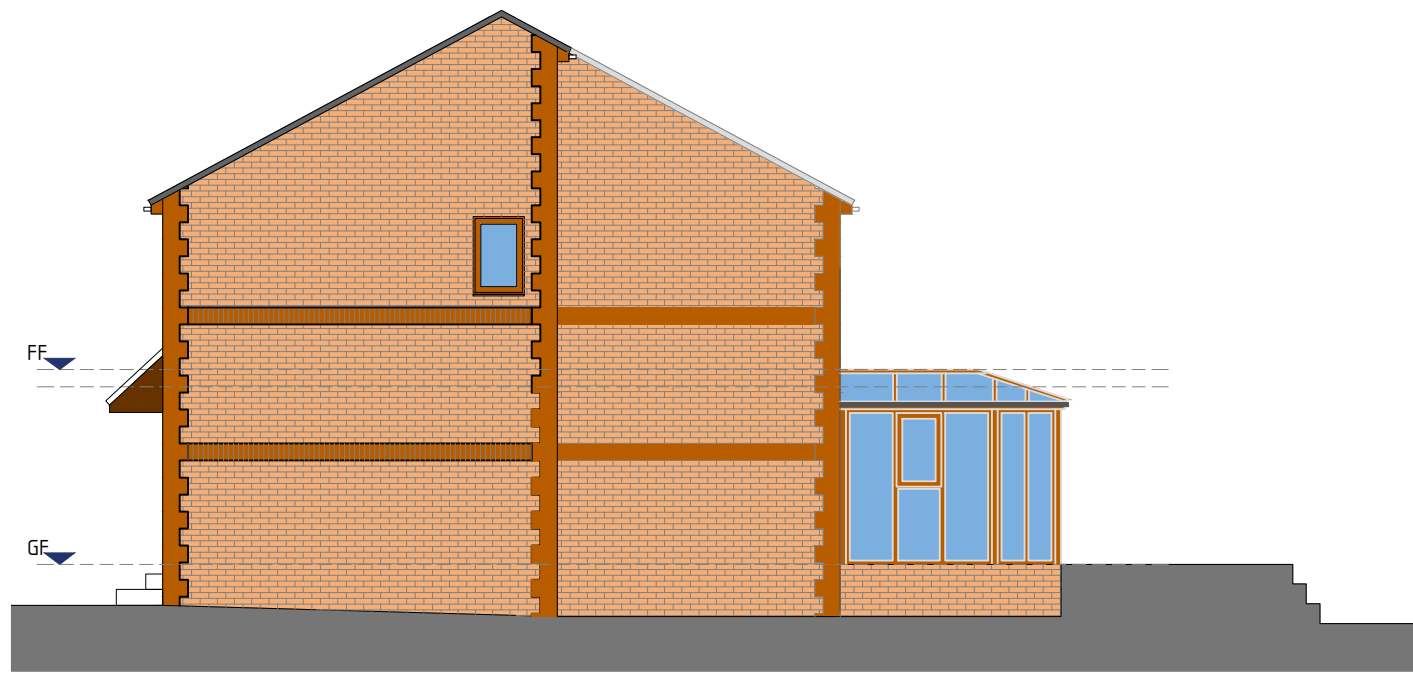

EXISTING SIDE ELEVATION (1)
Scale 1:100




EXISTING REAR ELEVATION
Scale 1:100

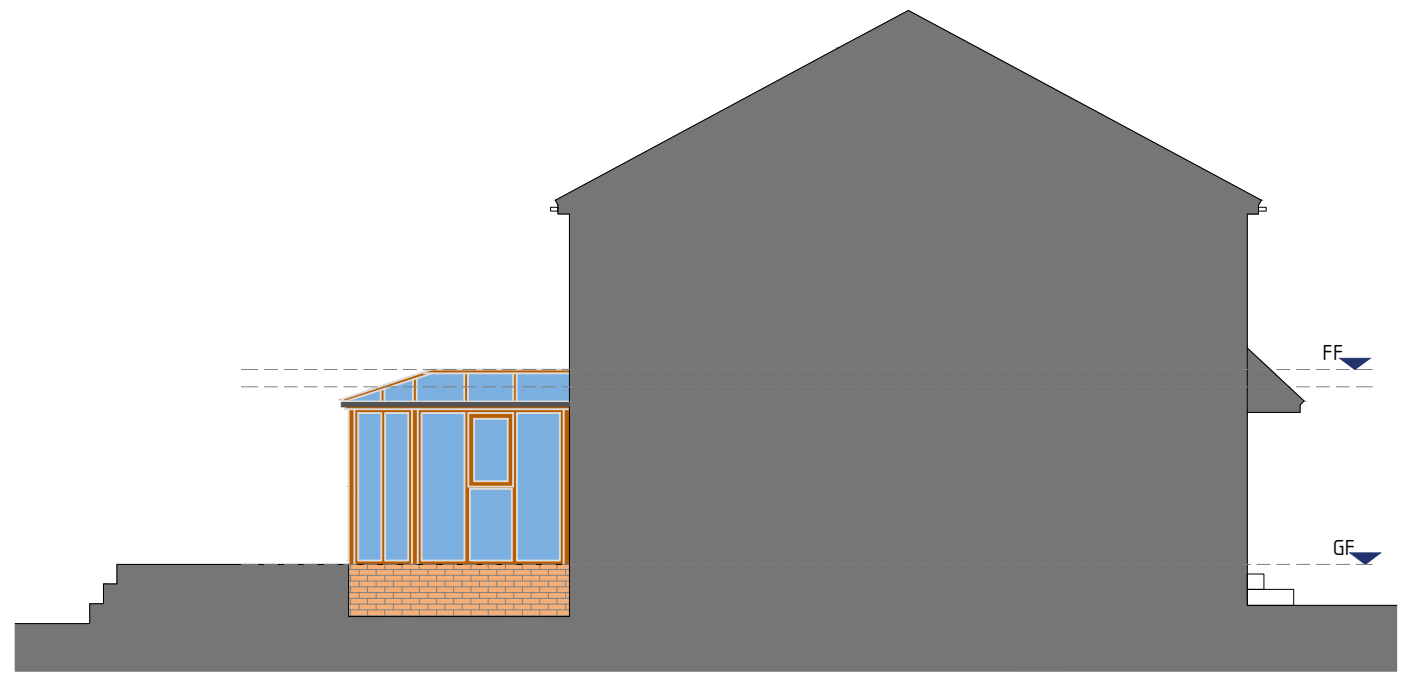

EXISTING SIDE ELEVATION (2)
Scale 1:100

Notes:

All dimensions must be checked on site and not scaled from this drawings
Levels to be checked on site prior to constructions
We do not accept liability for any deviations from our drawings or specifications
This survey is based on a visual inspection only. All structural elements to be checked by engineer or contractor.

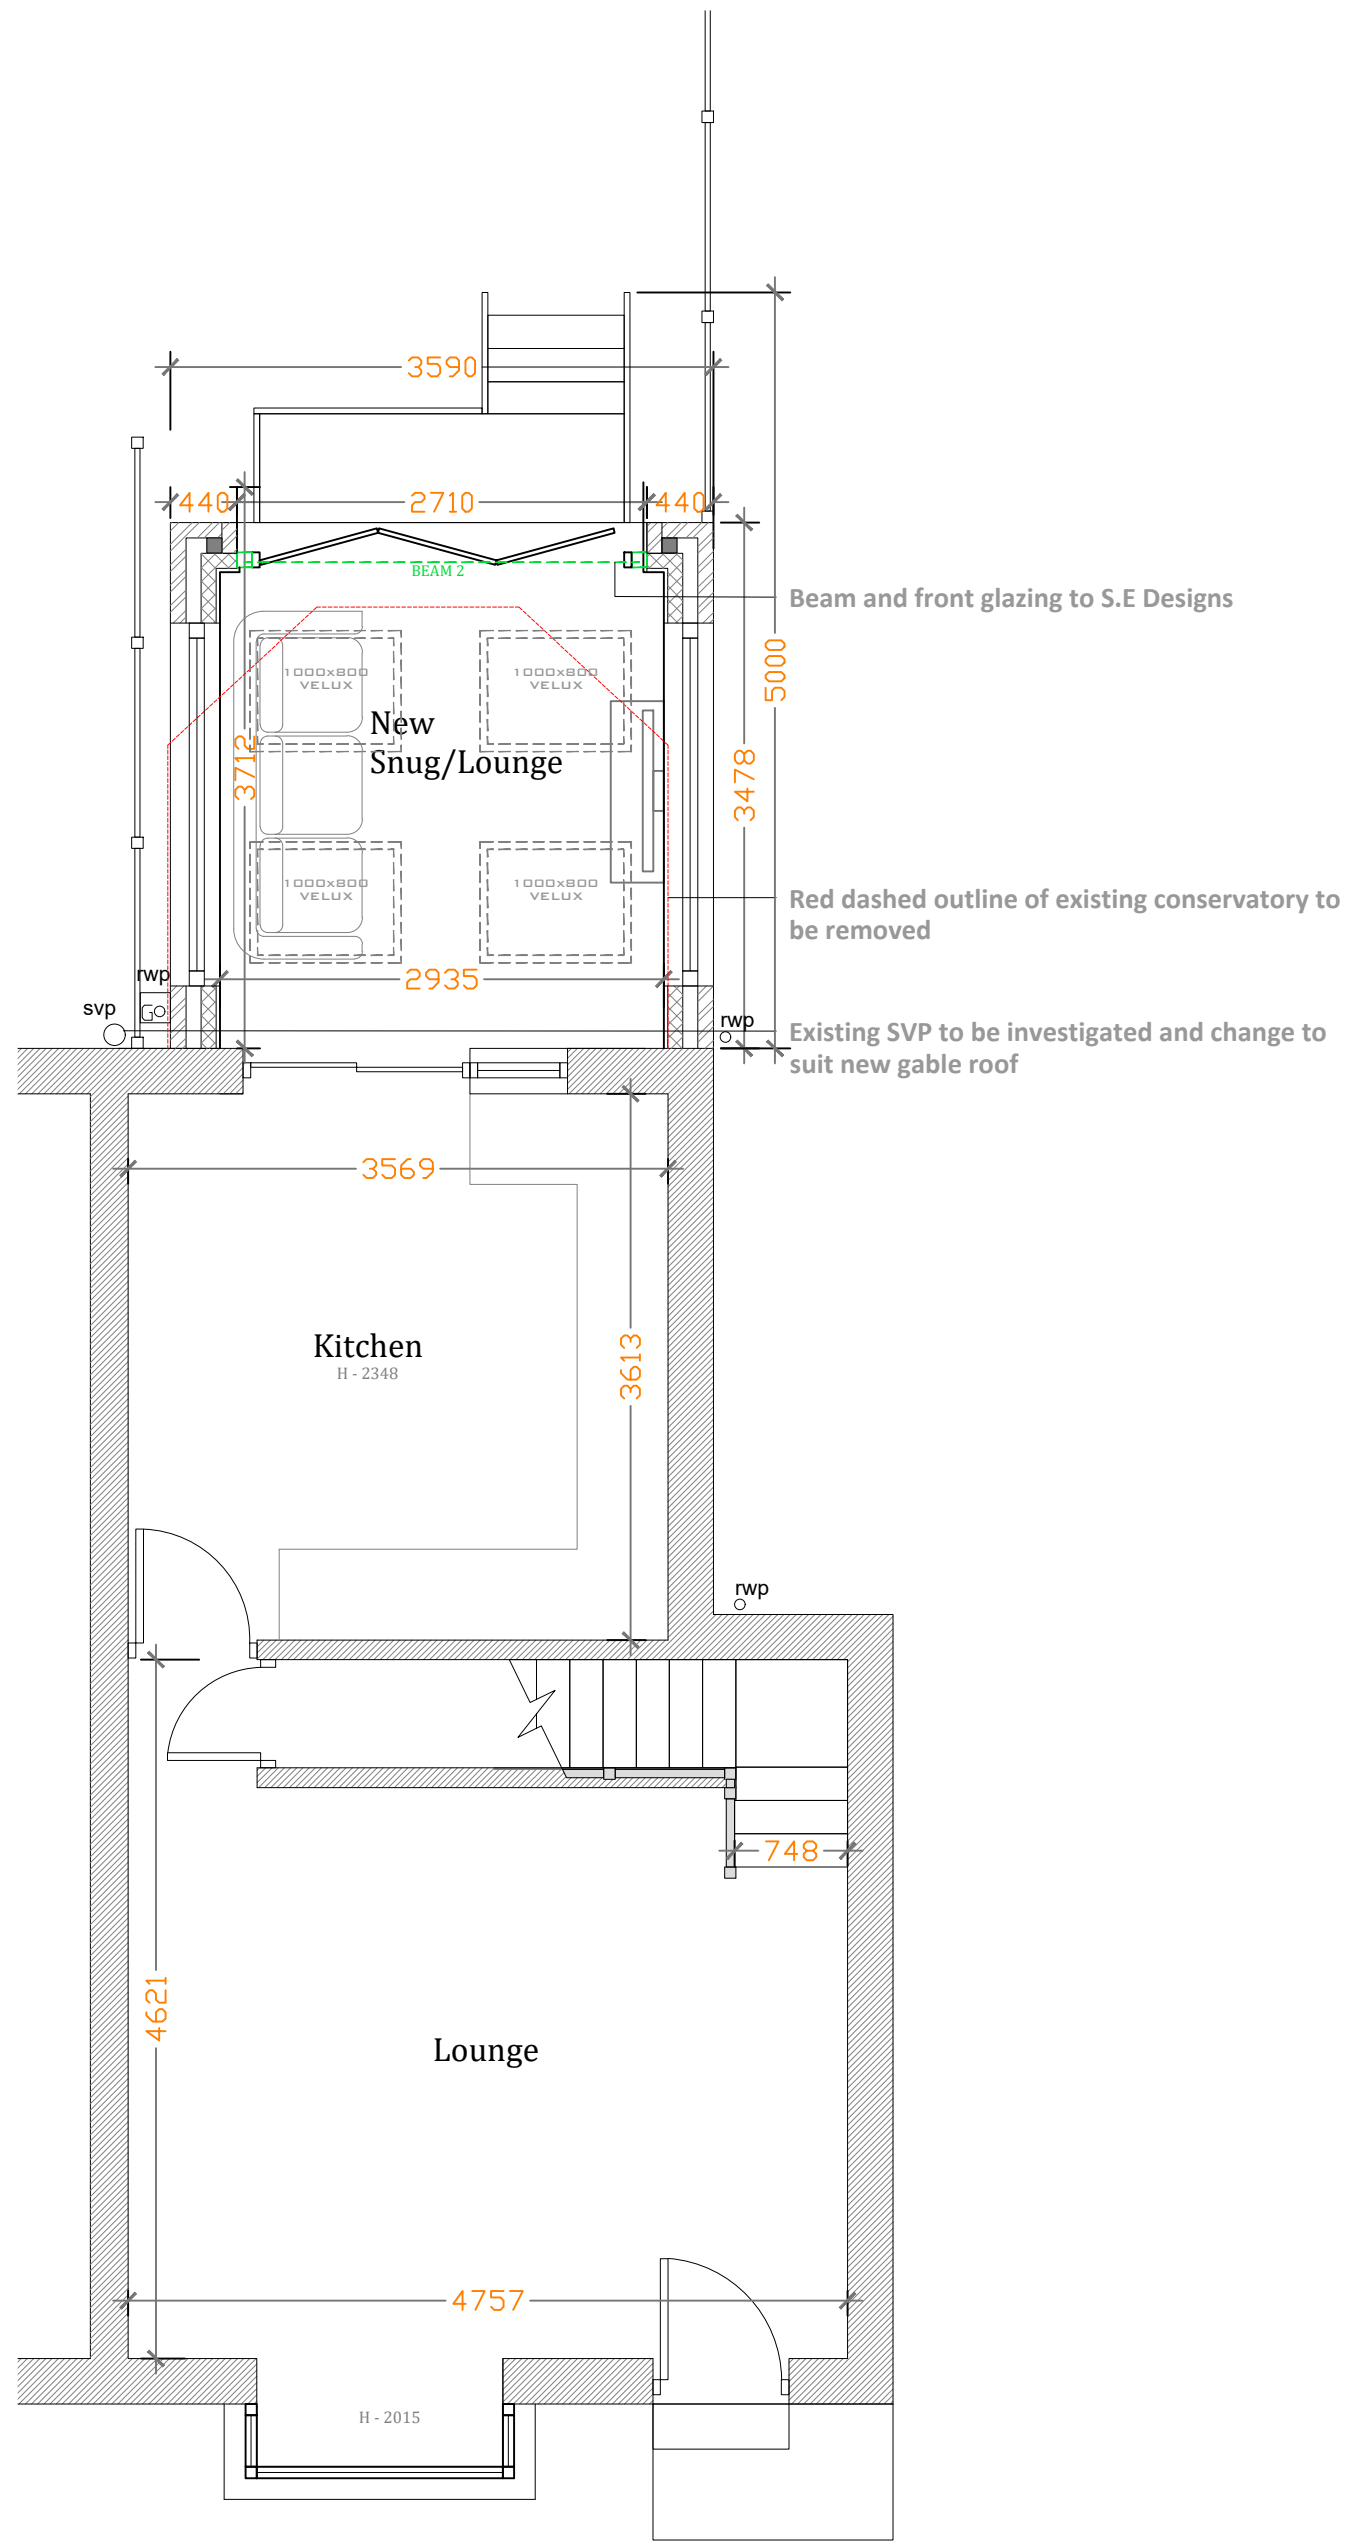

PROPOSED GROUND FLOOR PLAN
Scale 1:50




PROPOSED SIDE ELEVATION (1)
Scale 1:50



PROPOSED REAR ELEVATION
Scale 1:50

KEY	
	RAINWATER PIPE
	GULLY
	DIRECTION OF ROOF SLOPE
	INSPECTION CHAMBER
	Outline of existing conservatory to be removed

Rev D
Rev C
Rev B - Window added to the right side elevation
Rev A - Extension length changed from 4m to 3.5m

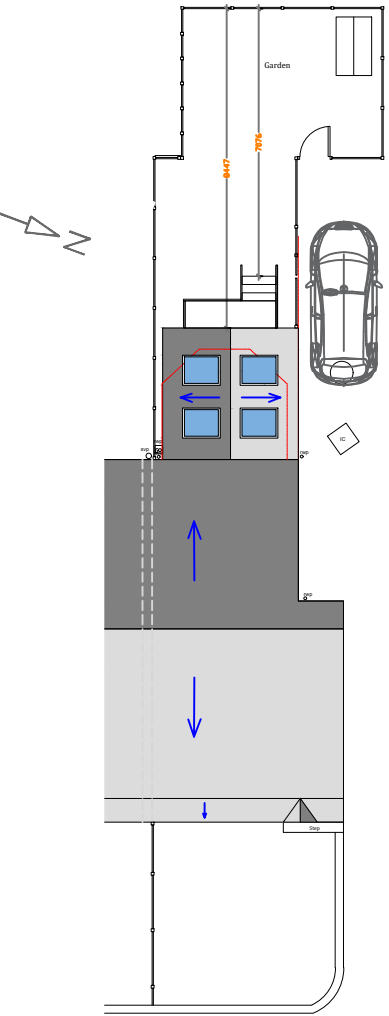

PROPOSED SITE PLAN
Scale 1:200



PROPOSED SIDE ELEVATION (2)
Scale 1:50

INDICATIVE ONLY
ALL DRAINAGE, STRUCTURAL, ELEMENTS TO BE
CONFIRMED ON SITE

TITLE
EXISTING AND PROPOSED PLANS & ELEVATIONS

This drawing is the copyright and no reproduction is allowed without prior permission. It is not to be used by any third parties for any purposes without the express permission. All Drawings must be checked and verified prior to commencement of work on site. All dimensions are in millimeters, unless otherwise stated. Anyone using this drawing is to check all dimensions on site prior to carrying out work or ordering of materials. DO NOT SCALE FROM THIS DRAWING.



W: www.perspectives-designs.com
T: 07873573149
E: pdperspectives@gmail.com

CLIENT	Mr Ilyas Lunat
ADDRESS	31 Tichbourne Street
PROJECT	Demolition of existing conservatory and Proposed rear extension single storey
REVISION DATE	04.10.23
REVISION D	
DRAWING ISSUE	Full Planning
DRAWN BY	EM
CHECKED BY	EM
SCALE	SEE DWG @A1
DRAWING NO.	003 - A1
JOB NO.	23-54