


IF IN ANY DOUBT PLEASE ASK THE ARCHITECT FOR CLARIFICATION.
DO NOT SCALE FROM DRAWING. ALL DIMENSIONS TO BE CHECKED ON SITE
THE COPYRIGHT FOR THESE DRAWINGS REMAINS THE PROPERTY OF THE ARCHITECT. THEY MUST NOT BE REPRODUCED IN ANY WAY WITHOUT THE ARCHITECTS PRIOR WRITTEN CONSENT

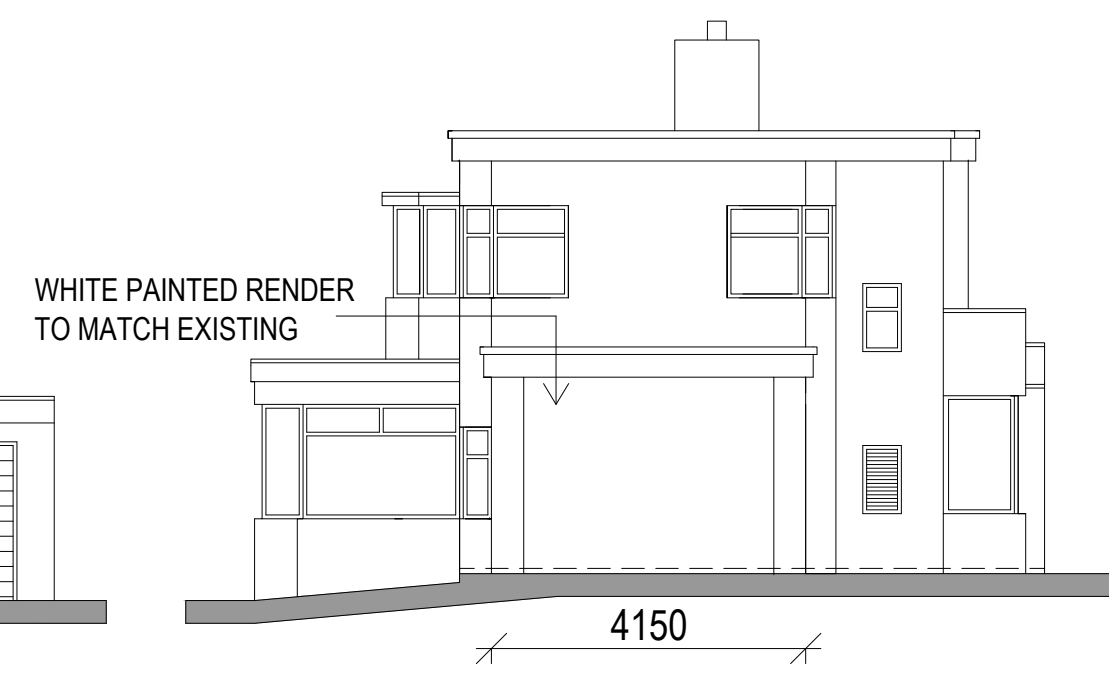


NORTH ELEVATION
1:100




EAST ELEVATION




SOUTH ELEVATION

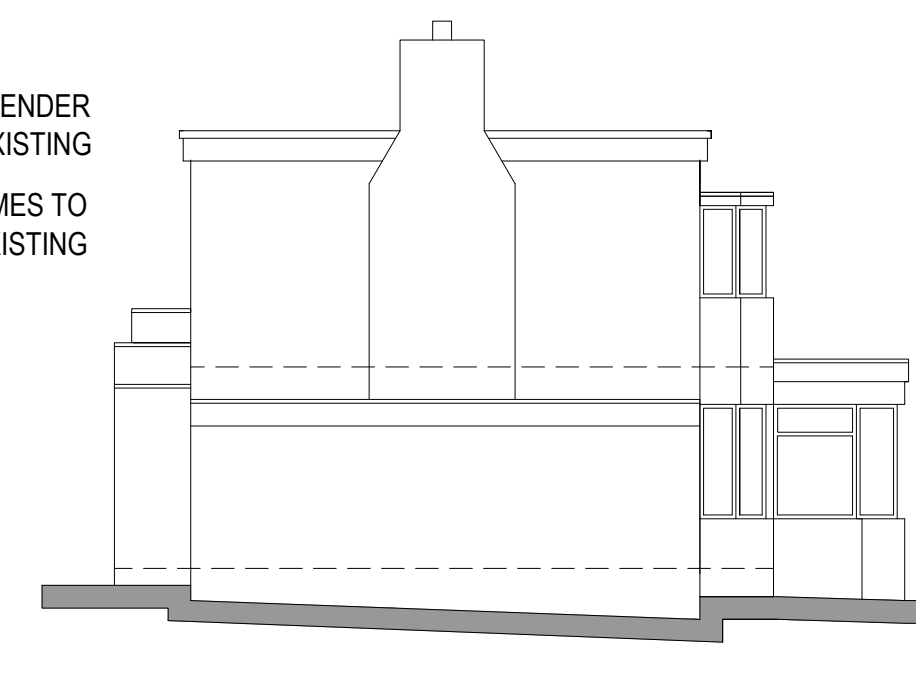


WEST ELEVATION

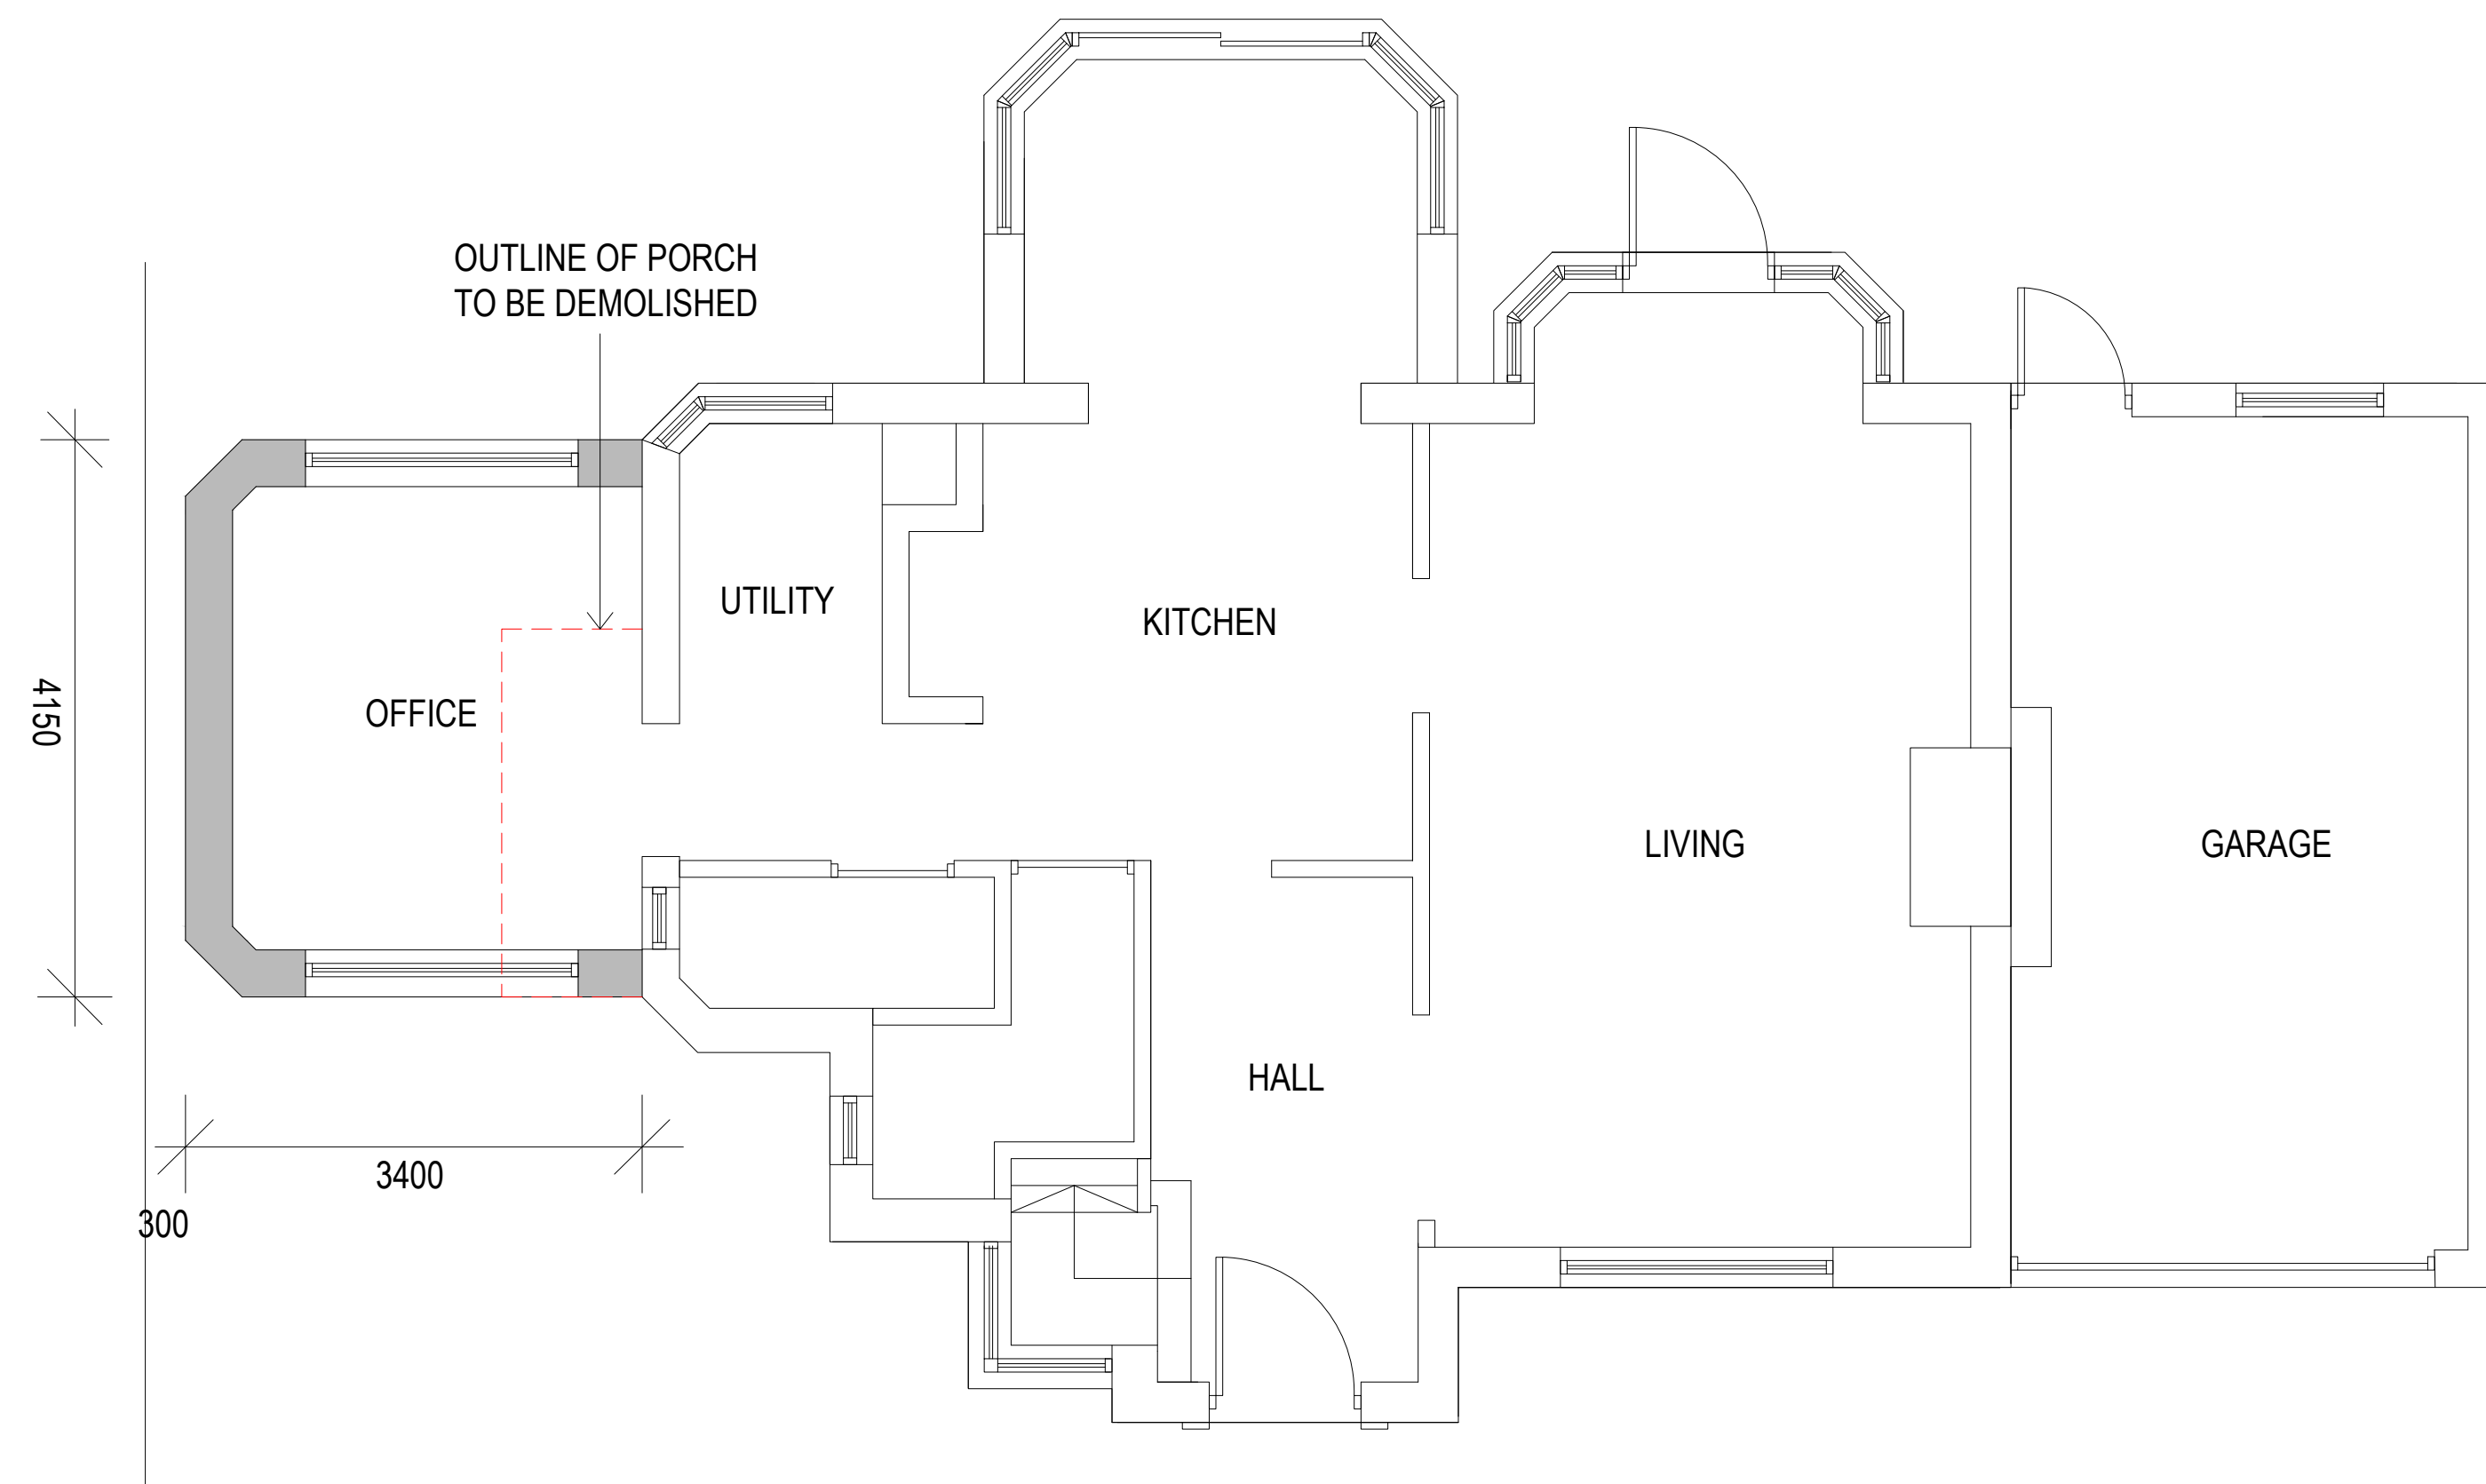

GROUND FLOOR
1:50

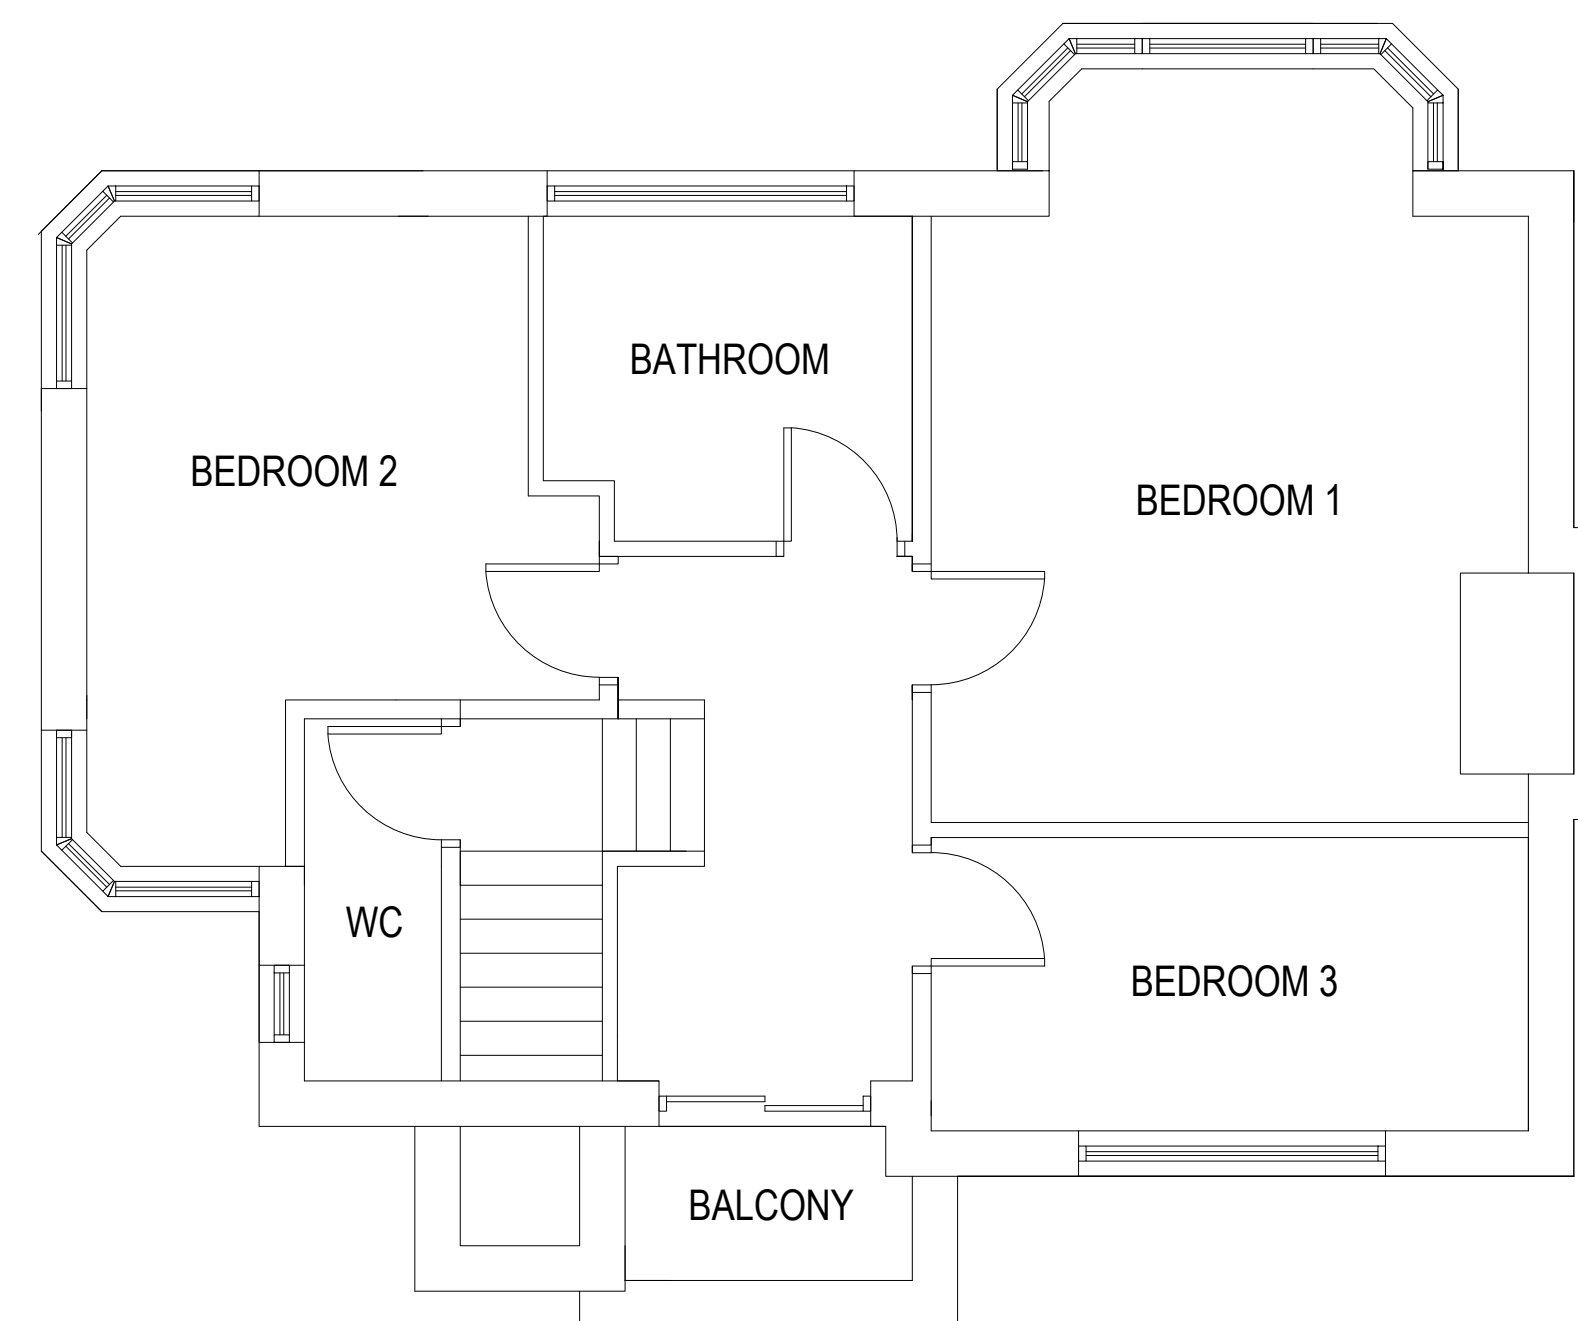

FIRST FLOOR

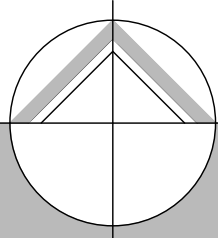

northern design
partnership

Chartered Architects
The Chapel, Millmoor Road,
Meltham, Holmfirth, HD9 5JU

www.northerndesignpartnership.co.uk
Instagram: @northerndesignp
Telephone: (01484) 854848

client	ROGER THOMAS AND VANESSA STIRUM		
project	47 SHARP LANE ALMONDBURY HUDDERSFIELD HD4 6SS		
drawing	PROPOSED PLANS AND ELEVATIONS		
revision	notes	date	drawn
*	*	*	*
scale :	1:50 & 1:100 AT A1	10.23	MG
project no.	2295	drawing no.	02