



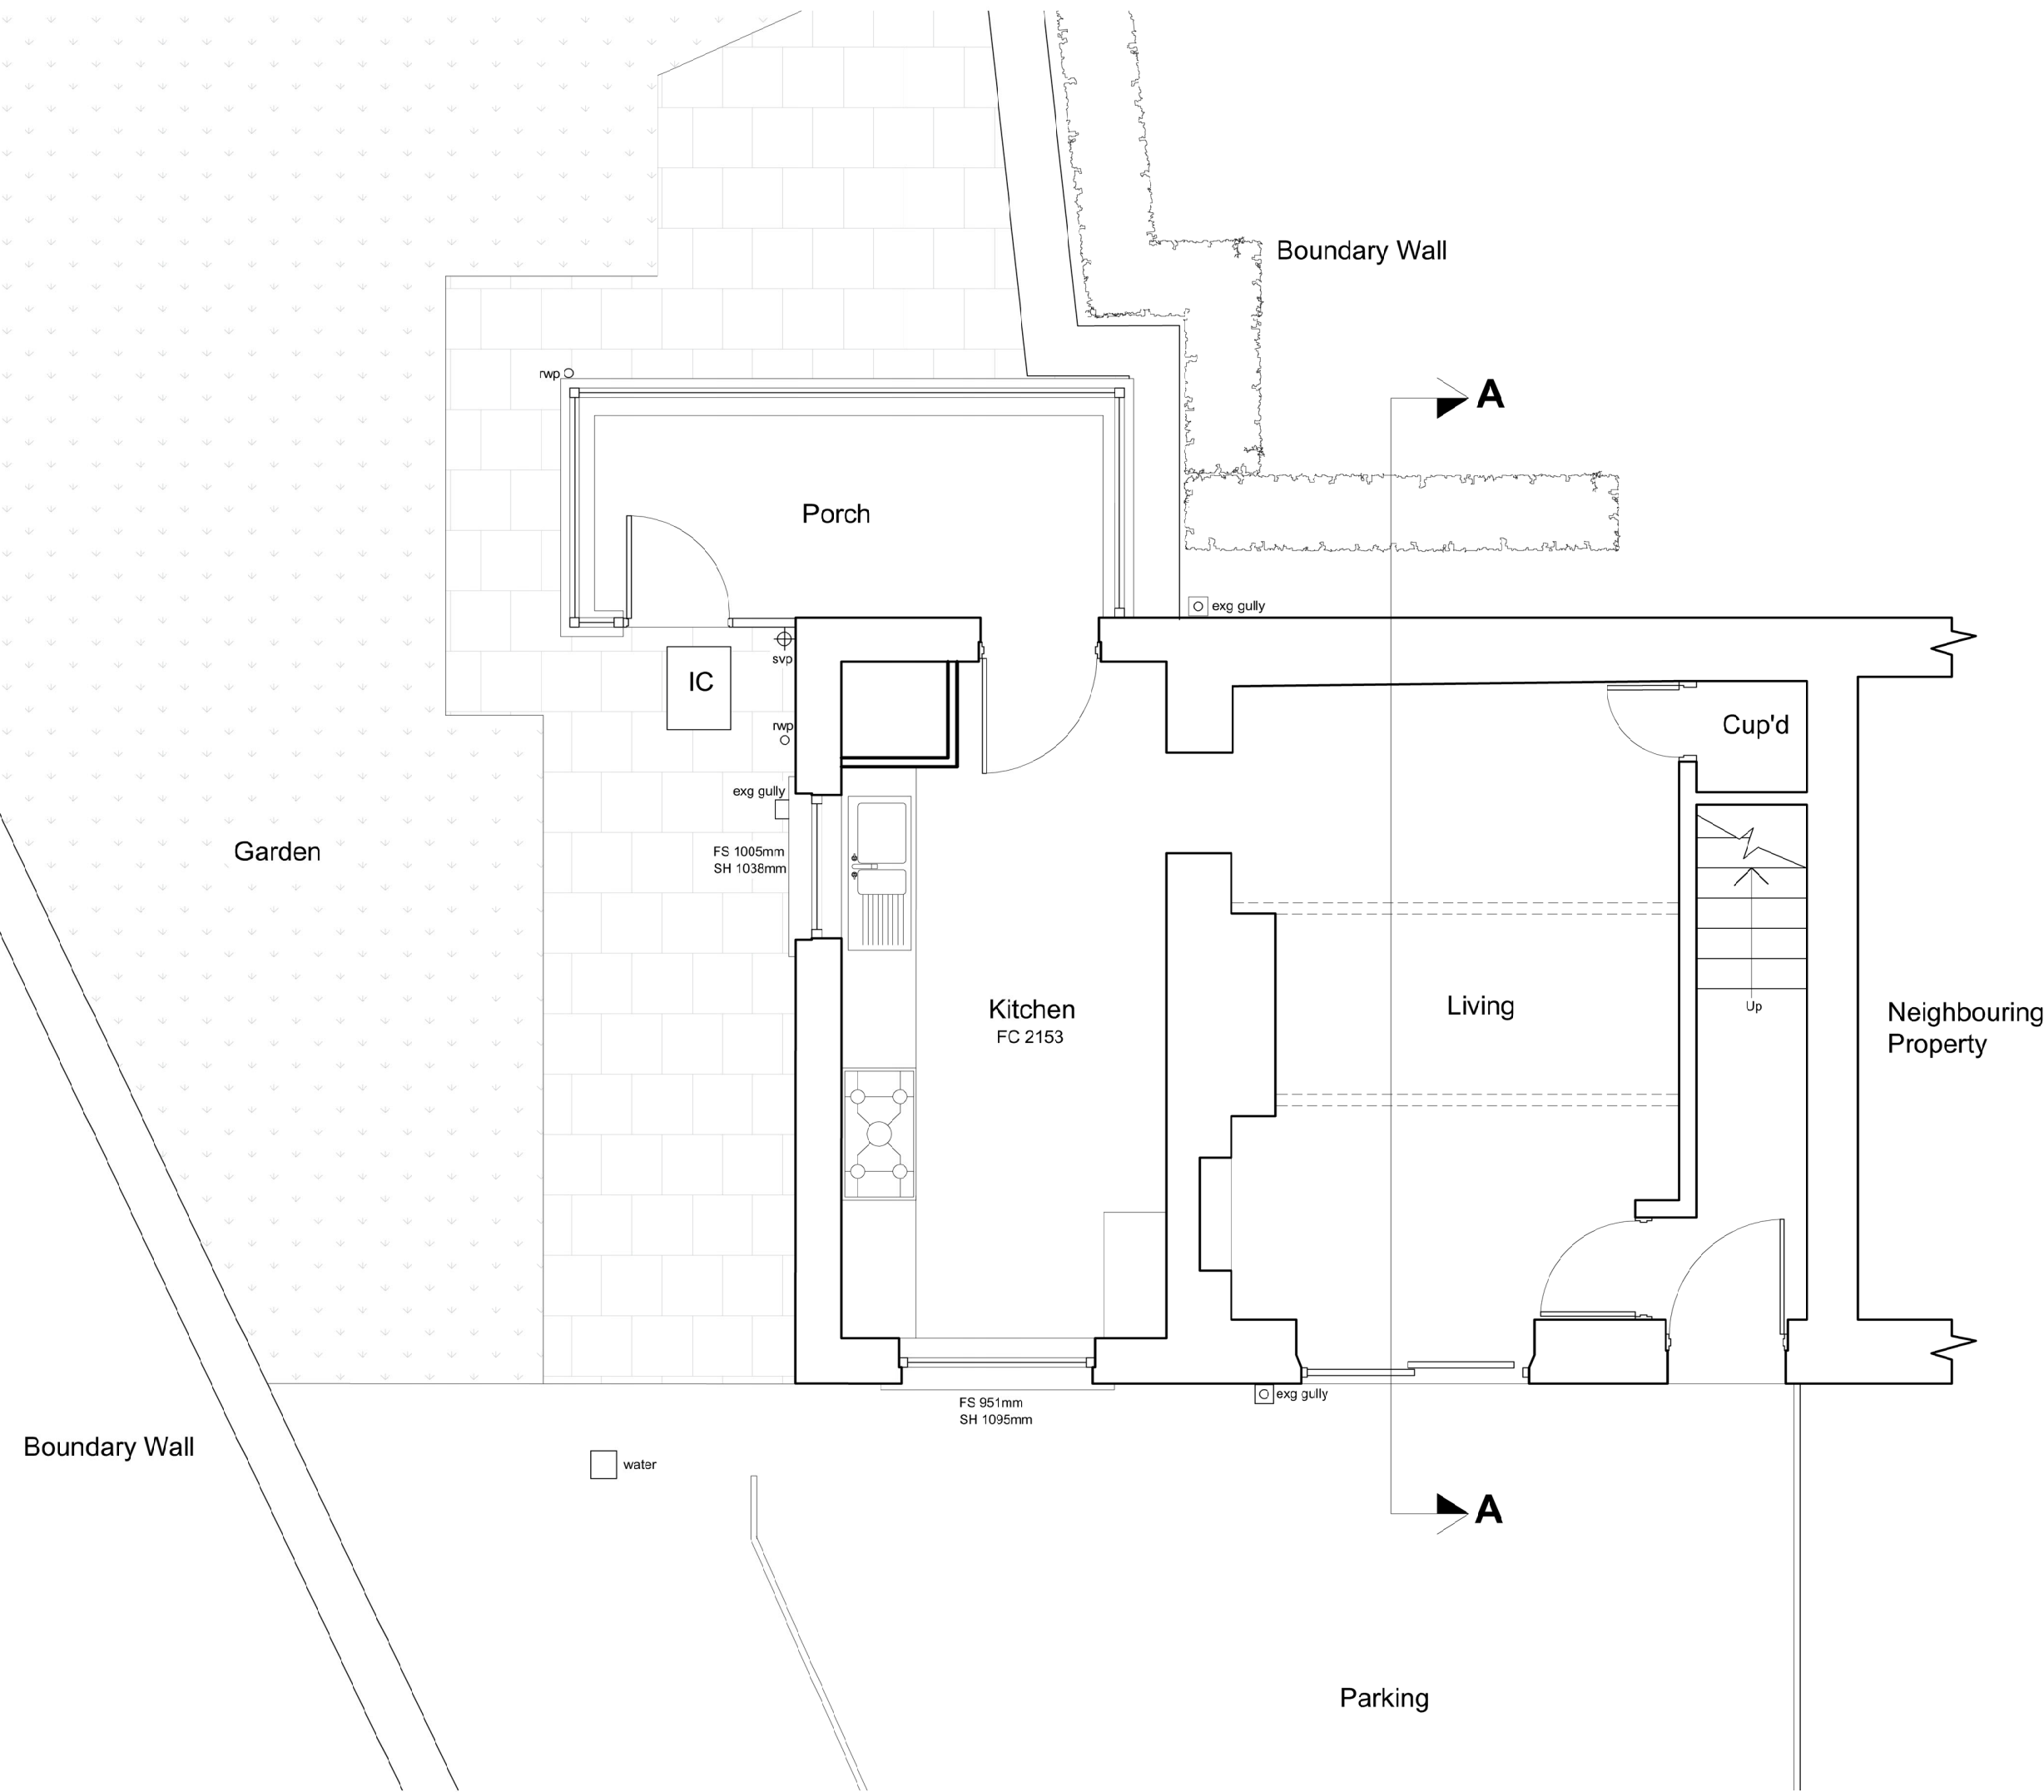


Ground Floor Plan
1:50 scale

0 5m

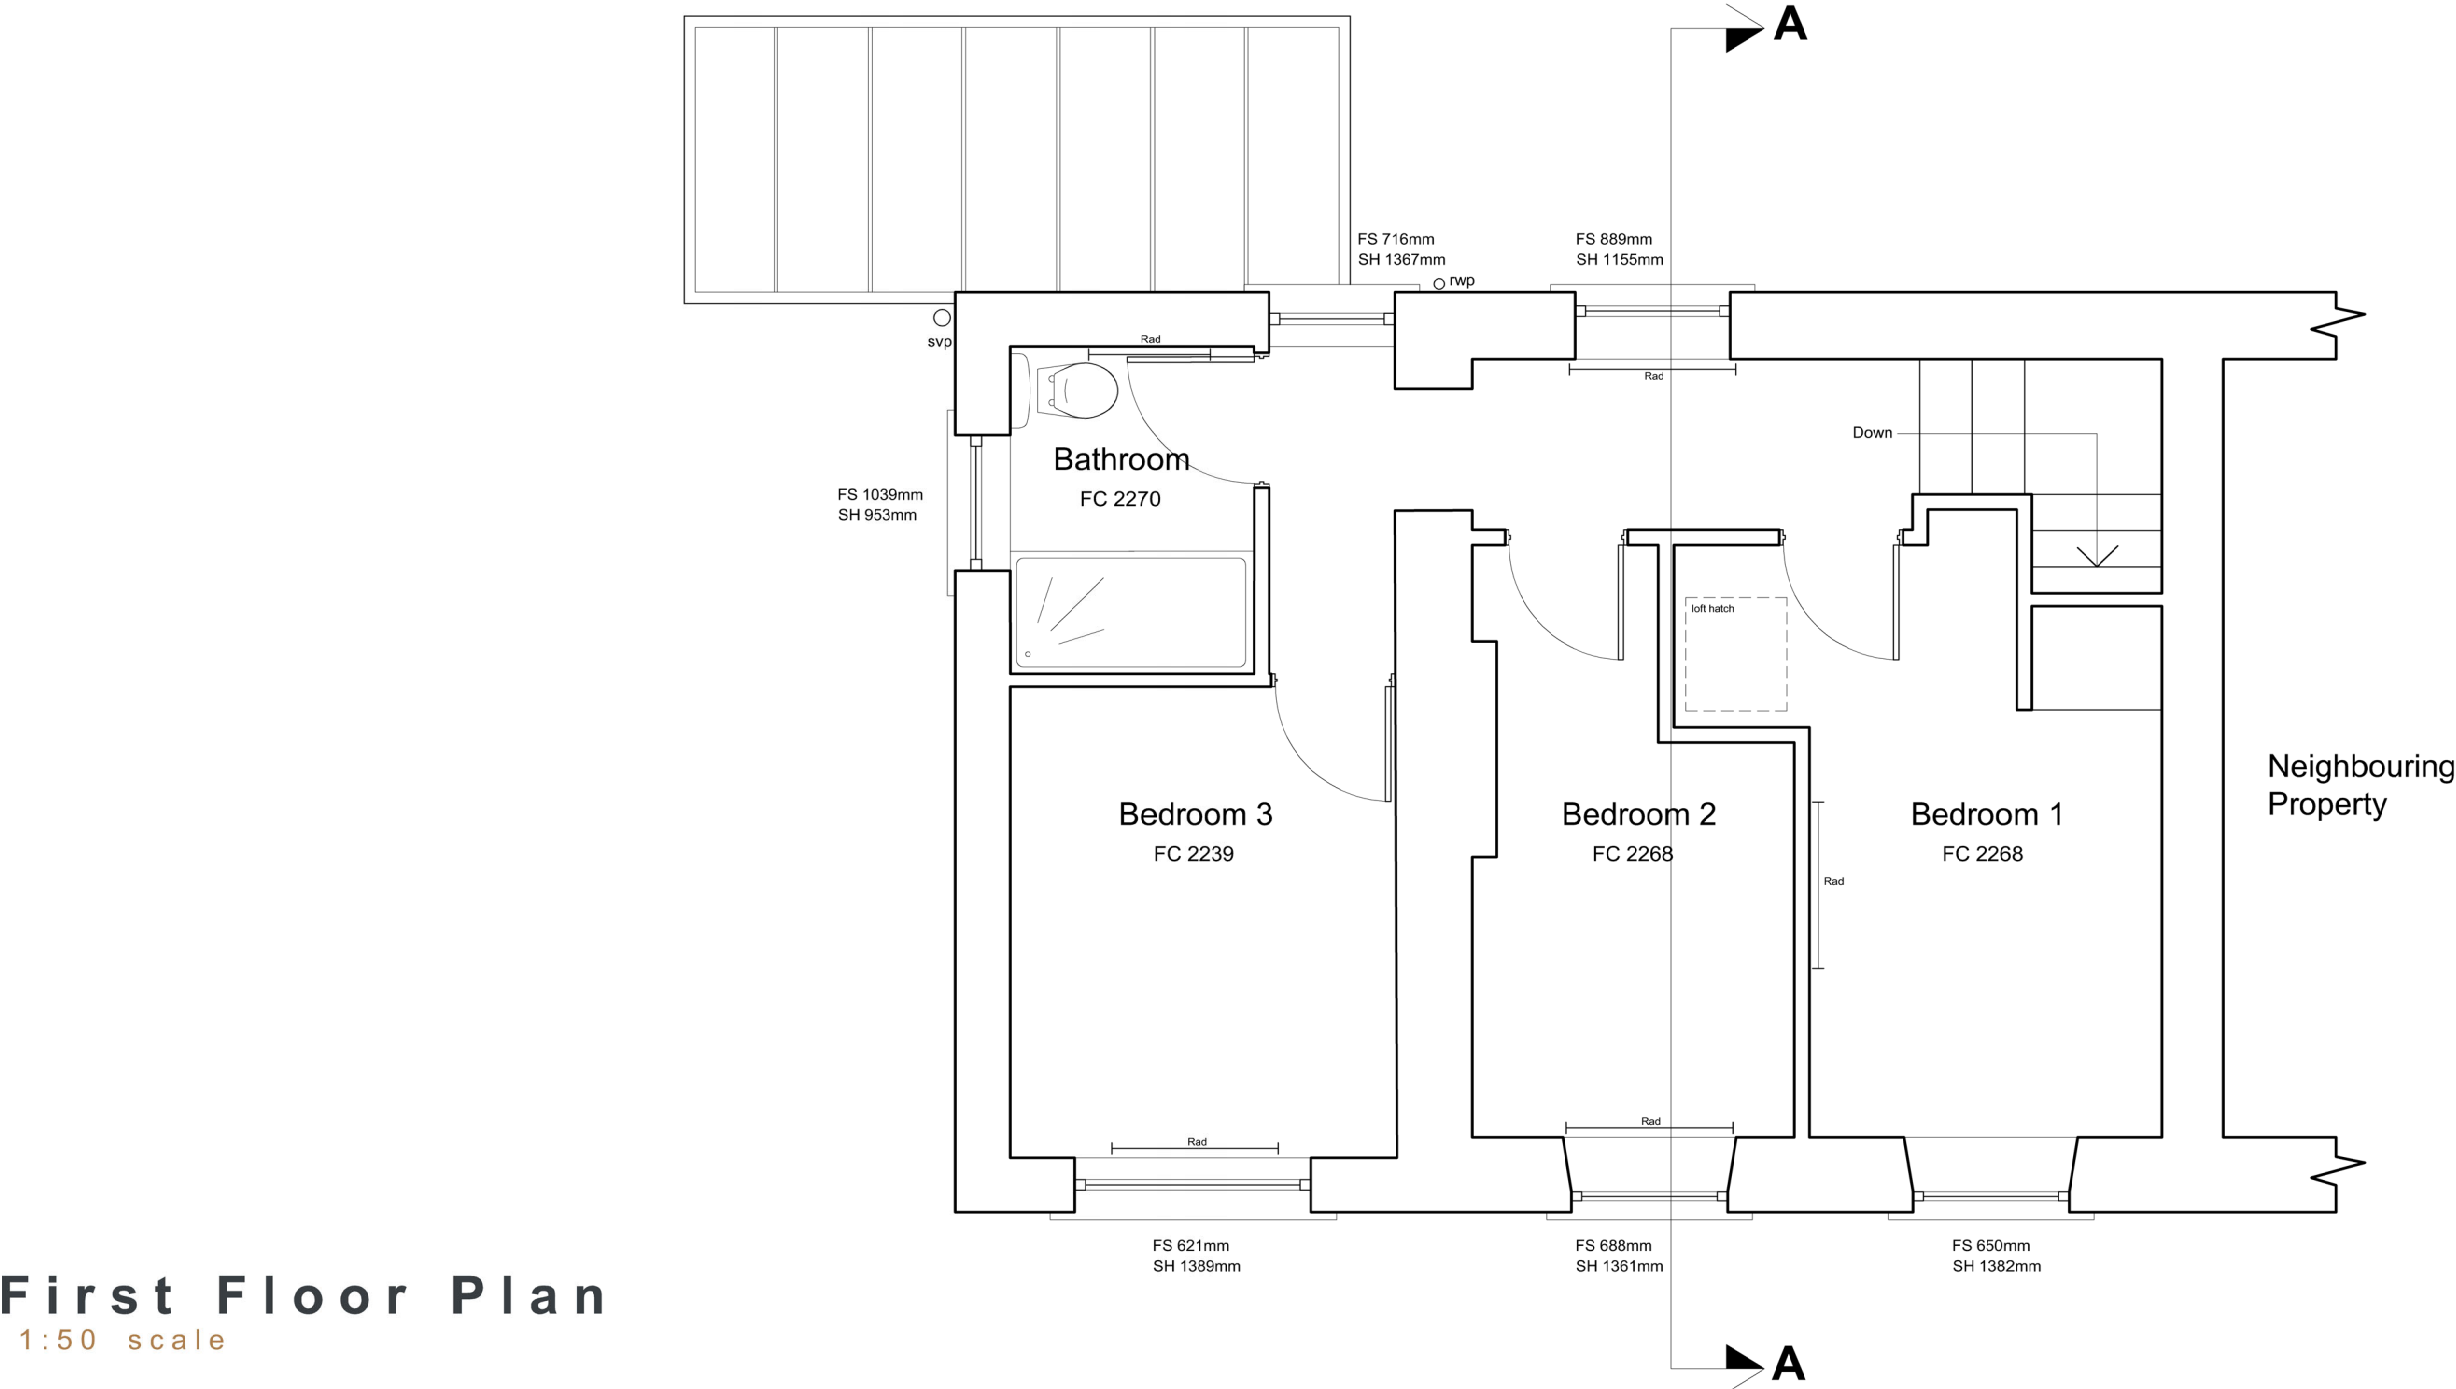


First Floor Plan
1:50 scale

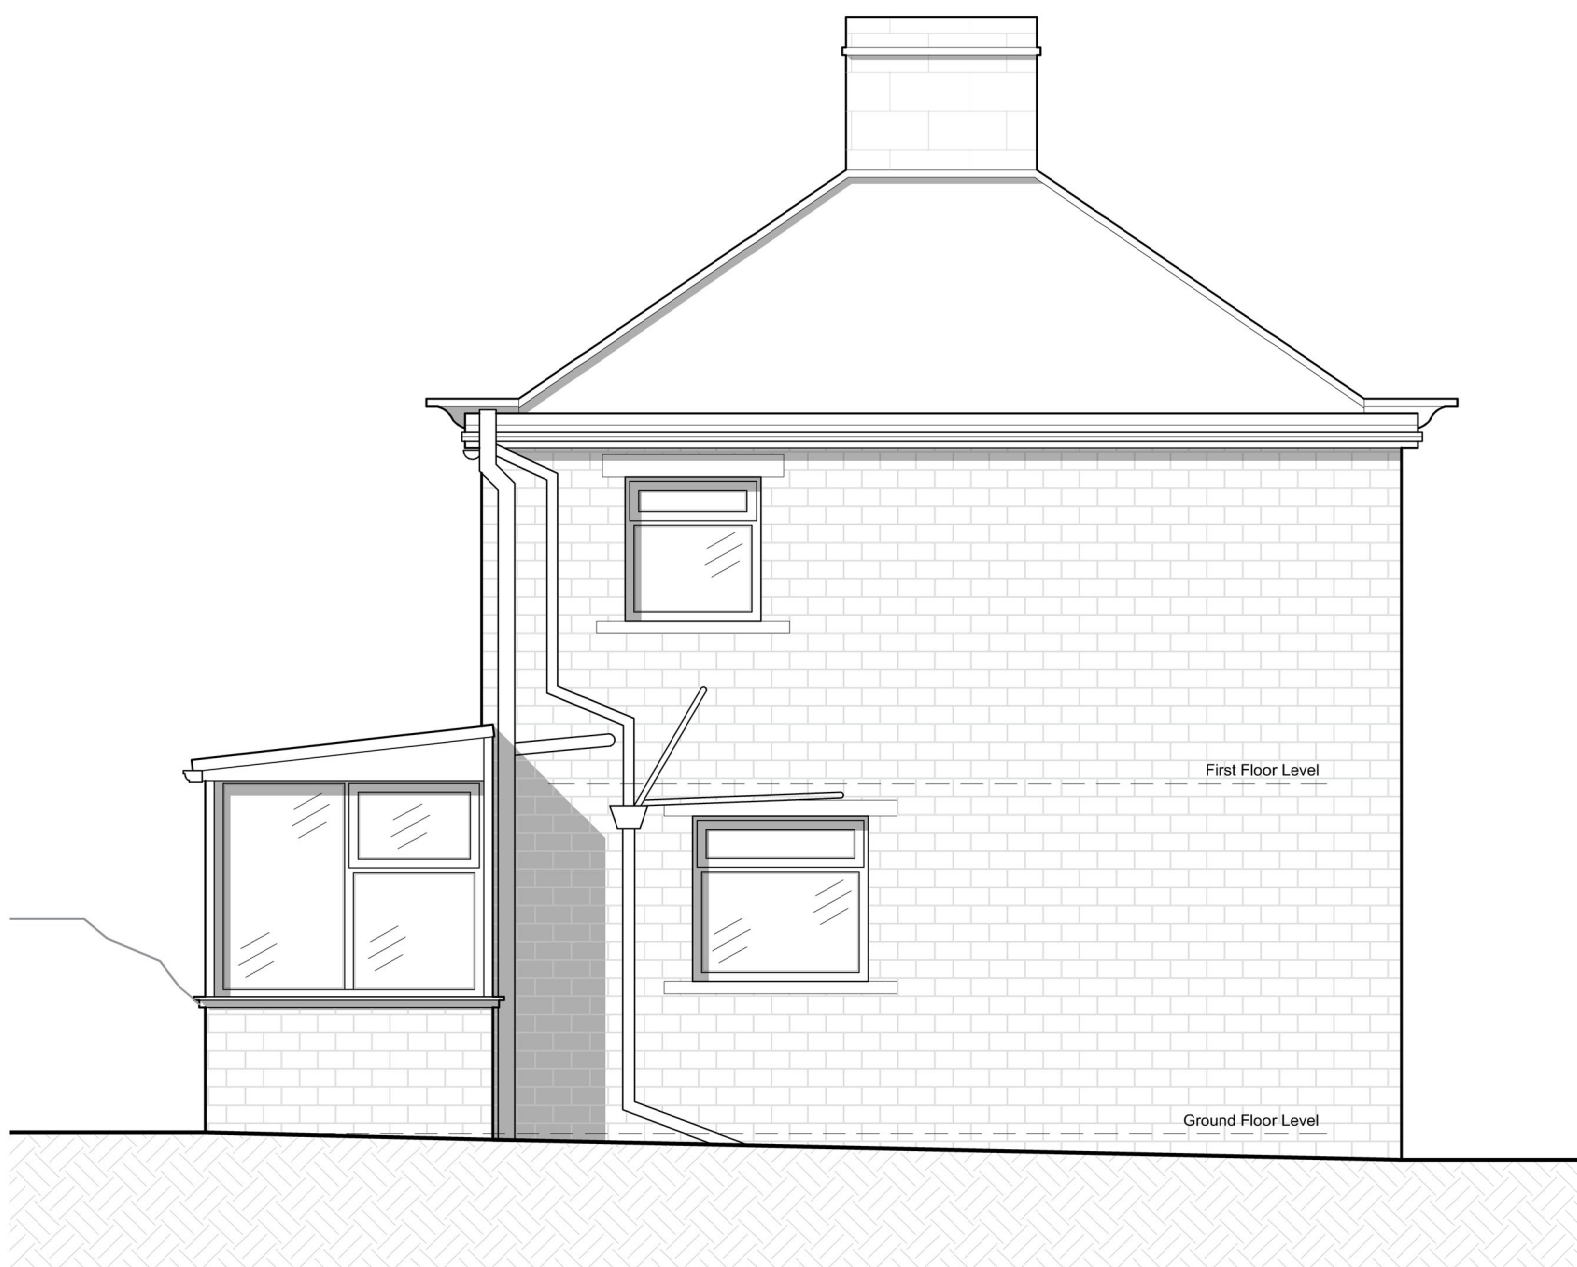

South Elevation Side
1:50 scale




West Elevation Rear
1:50 scale

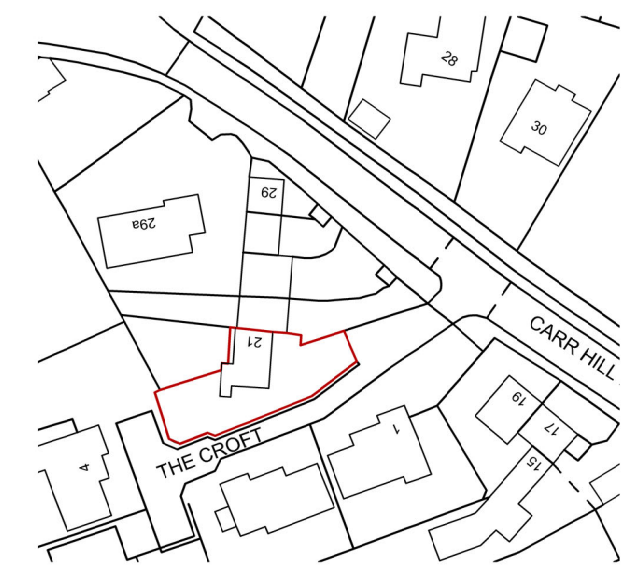

Location Plan
1:1250 scale

0 125m

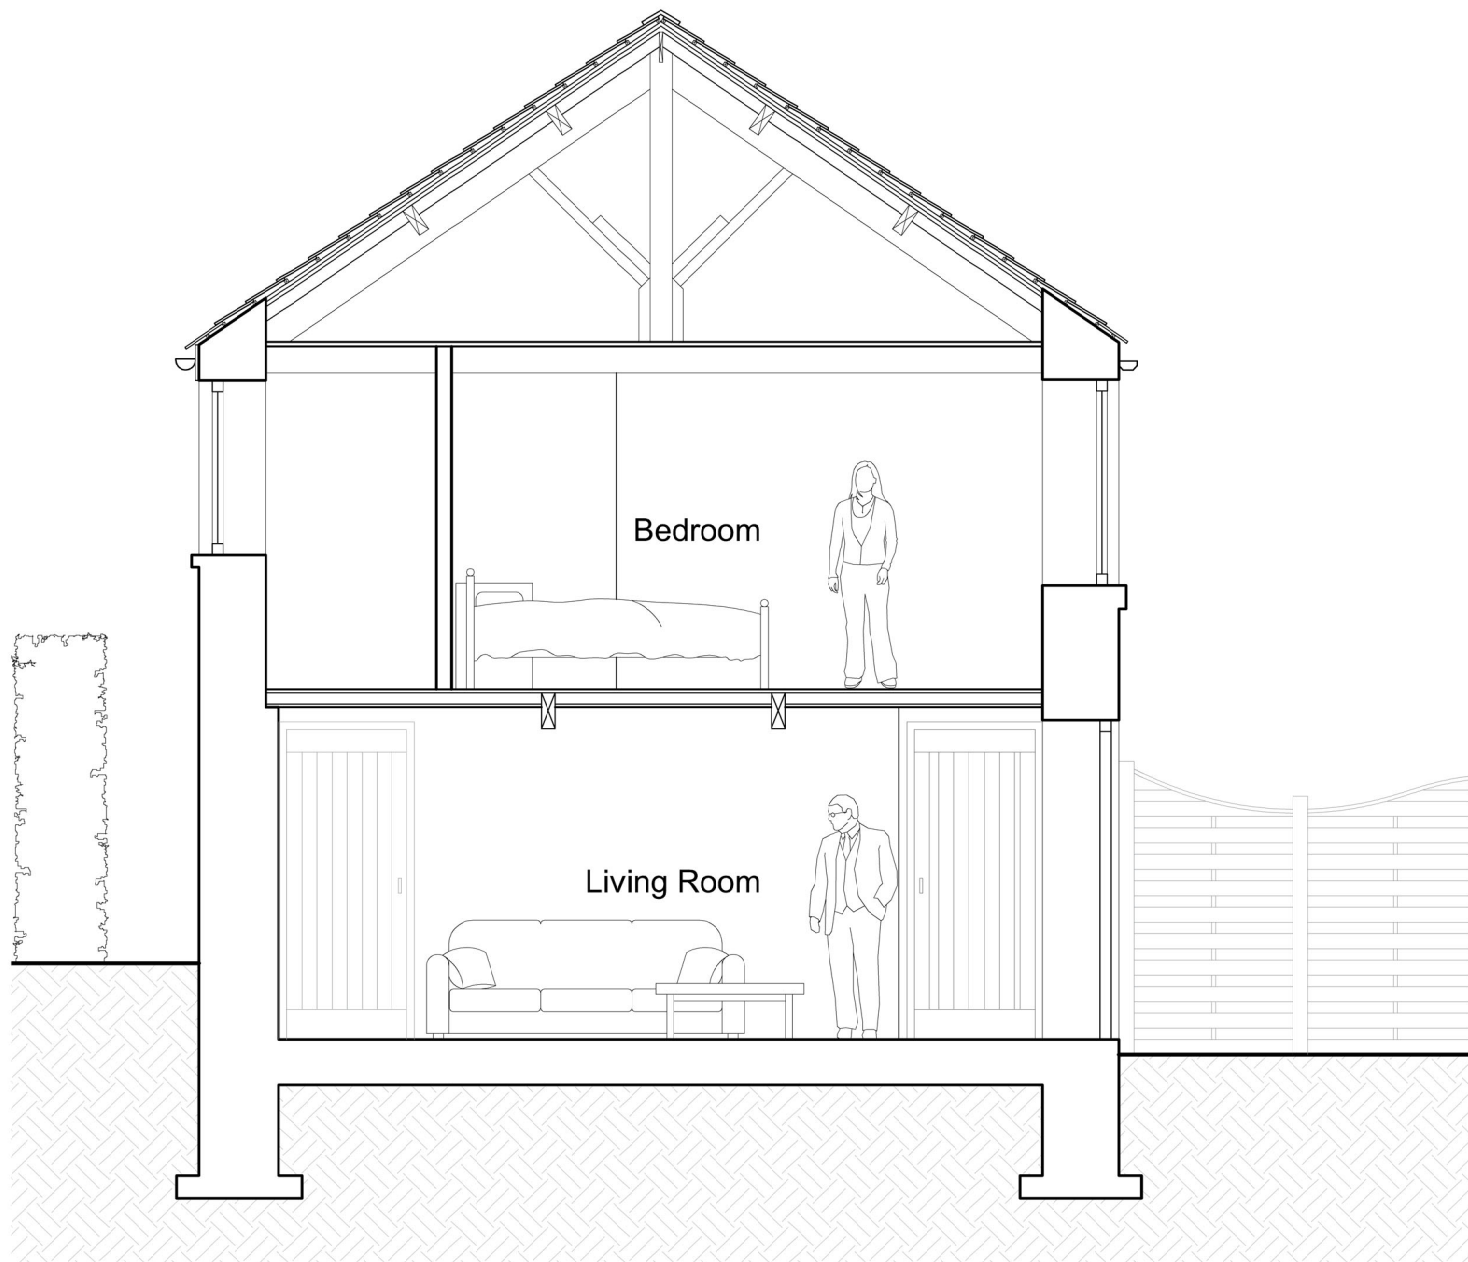

Section A-A
1:50 scale



East Elevation Front
1:50 scale

Client :
Mr N. & Mrs. J Warren-Lees

No dimensions are to be scaled from this drawing; all dimensions and sizes to be verified on site.

Job Title:
Proposed 2 Storey Rear & Side Extension
at 21 Carr Hill Road, Upper Cumberworth,
Huddersfield, HD8 8NW

No structural information is to be taken from these drawings – refer to Structural Engineer's drawings.

Rev:	Description:	Date:
R01	Drawing Originated	Jul 23

Drawing Title:
General Arrangement
as Existing

Scale:	Drawn By:	Date:
1:50 @ A1	N/A	Jul 2023

Job No:	Drawing No:
01223	01223/EX/02/R01