


Ground Floor Plan

1:50 scale


0

5m

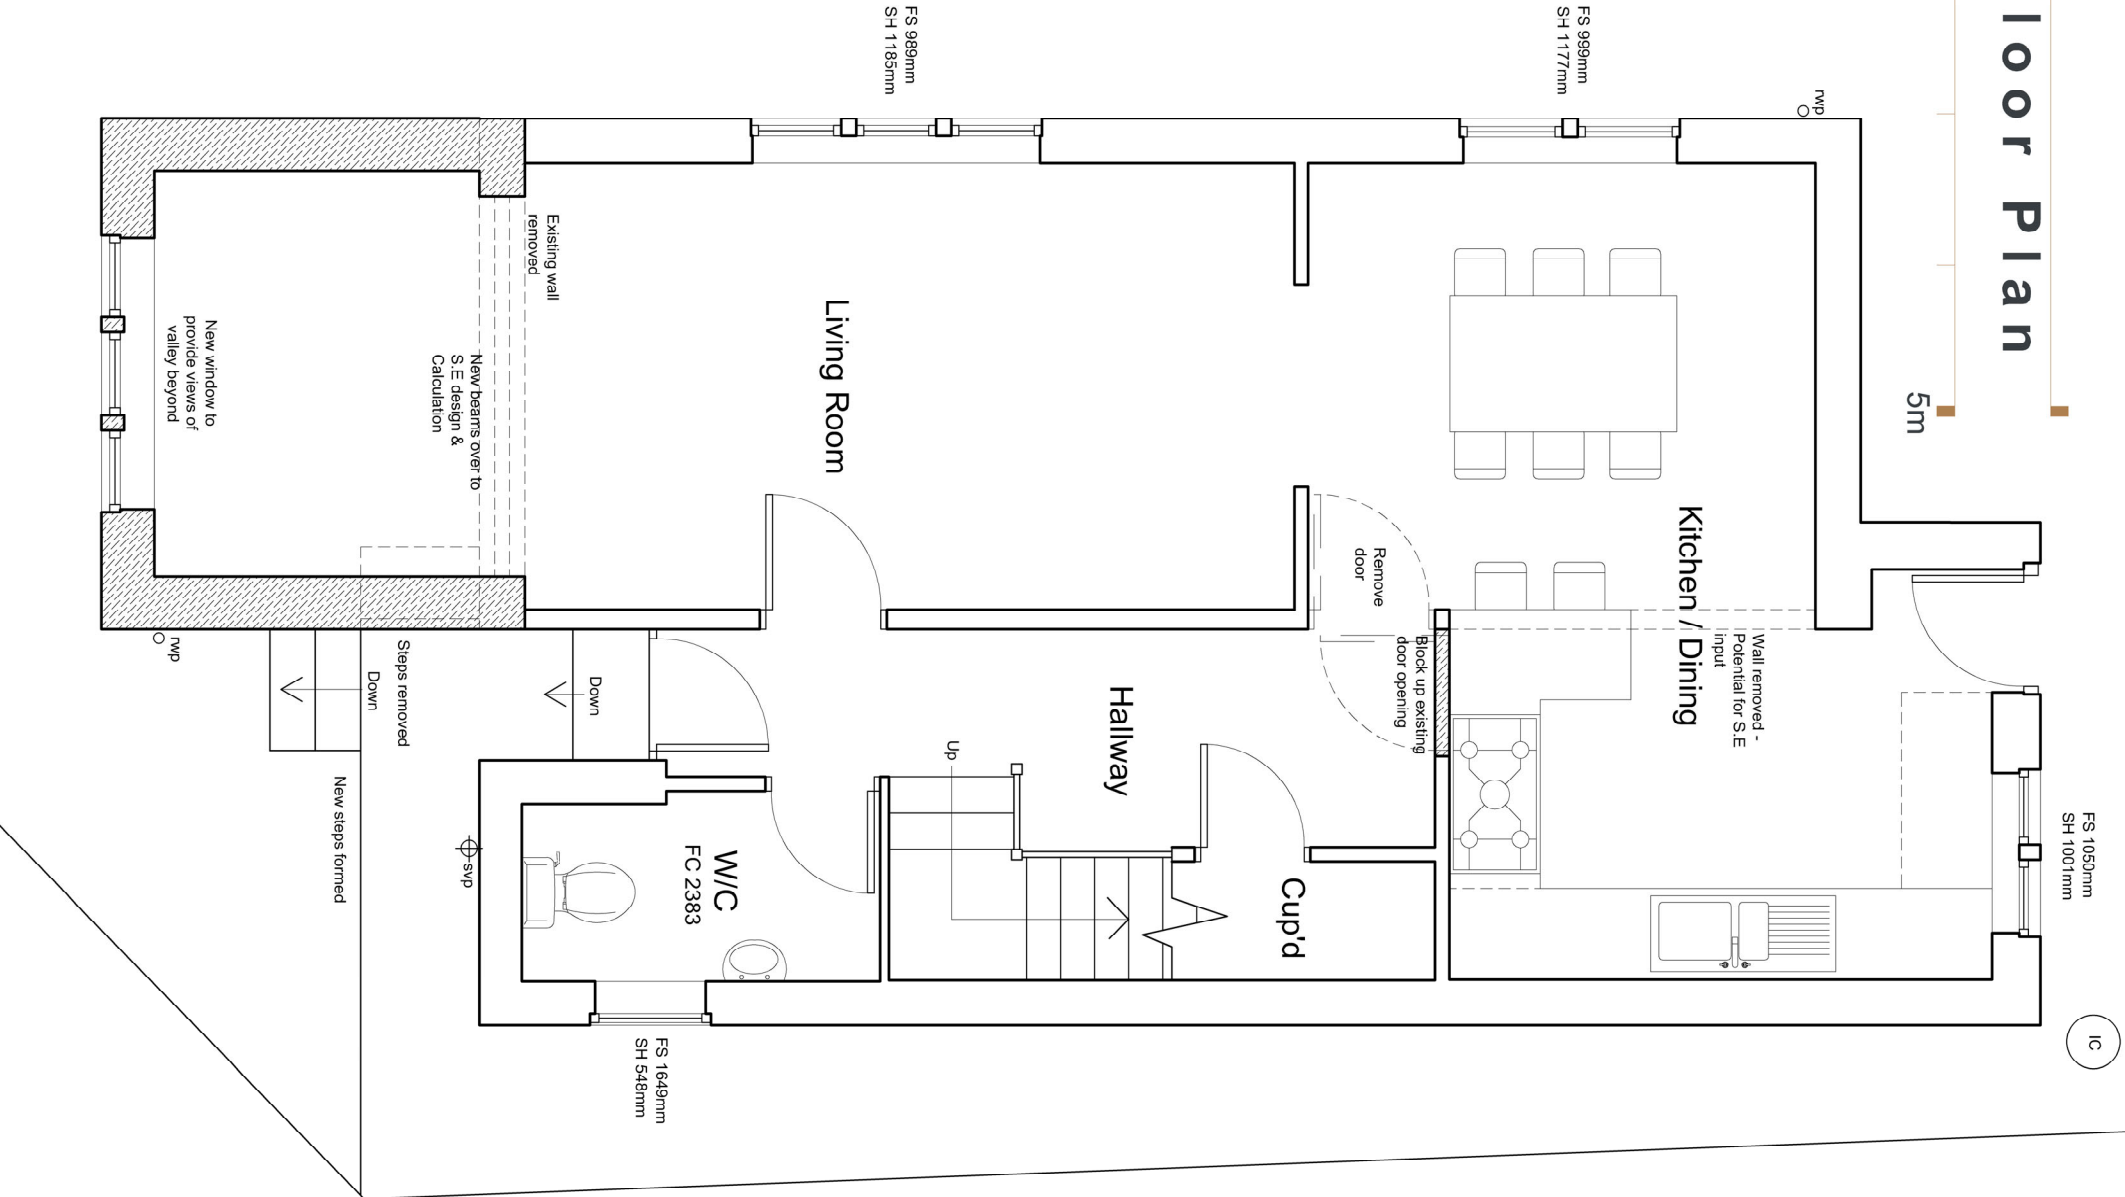


First Floor Plan

1:50 scale

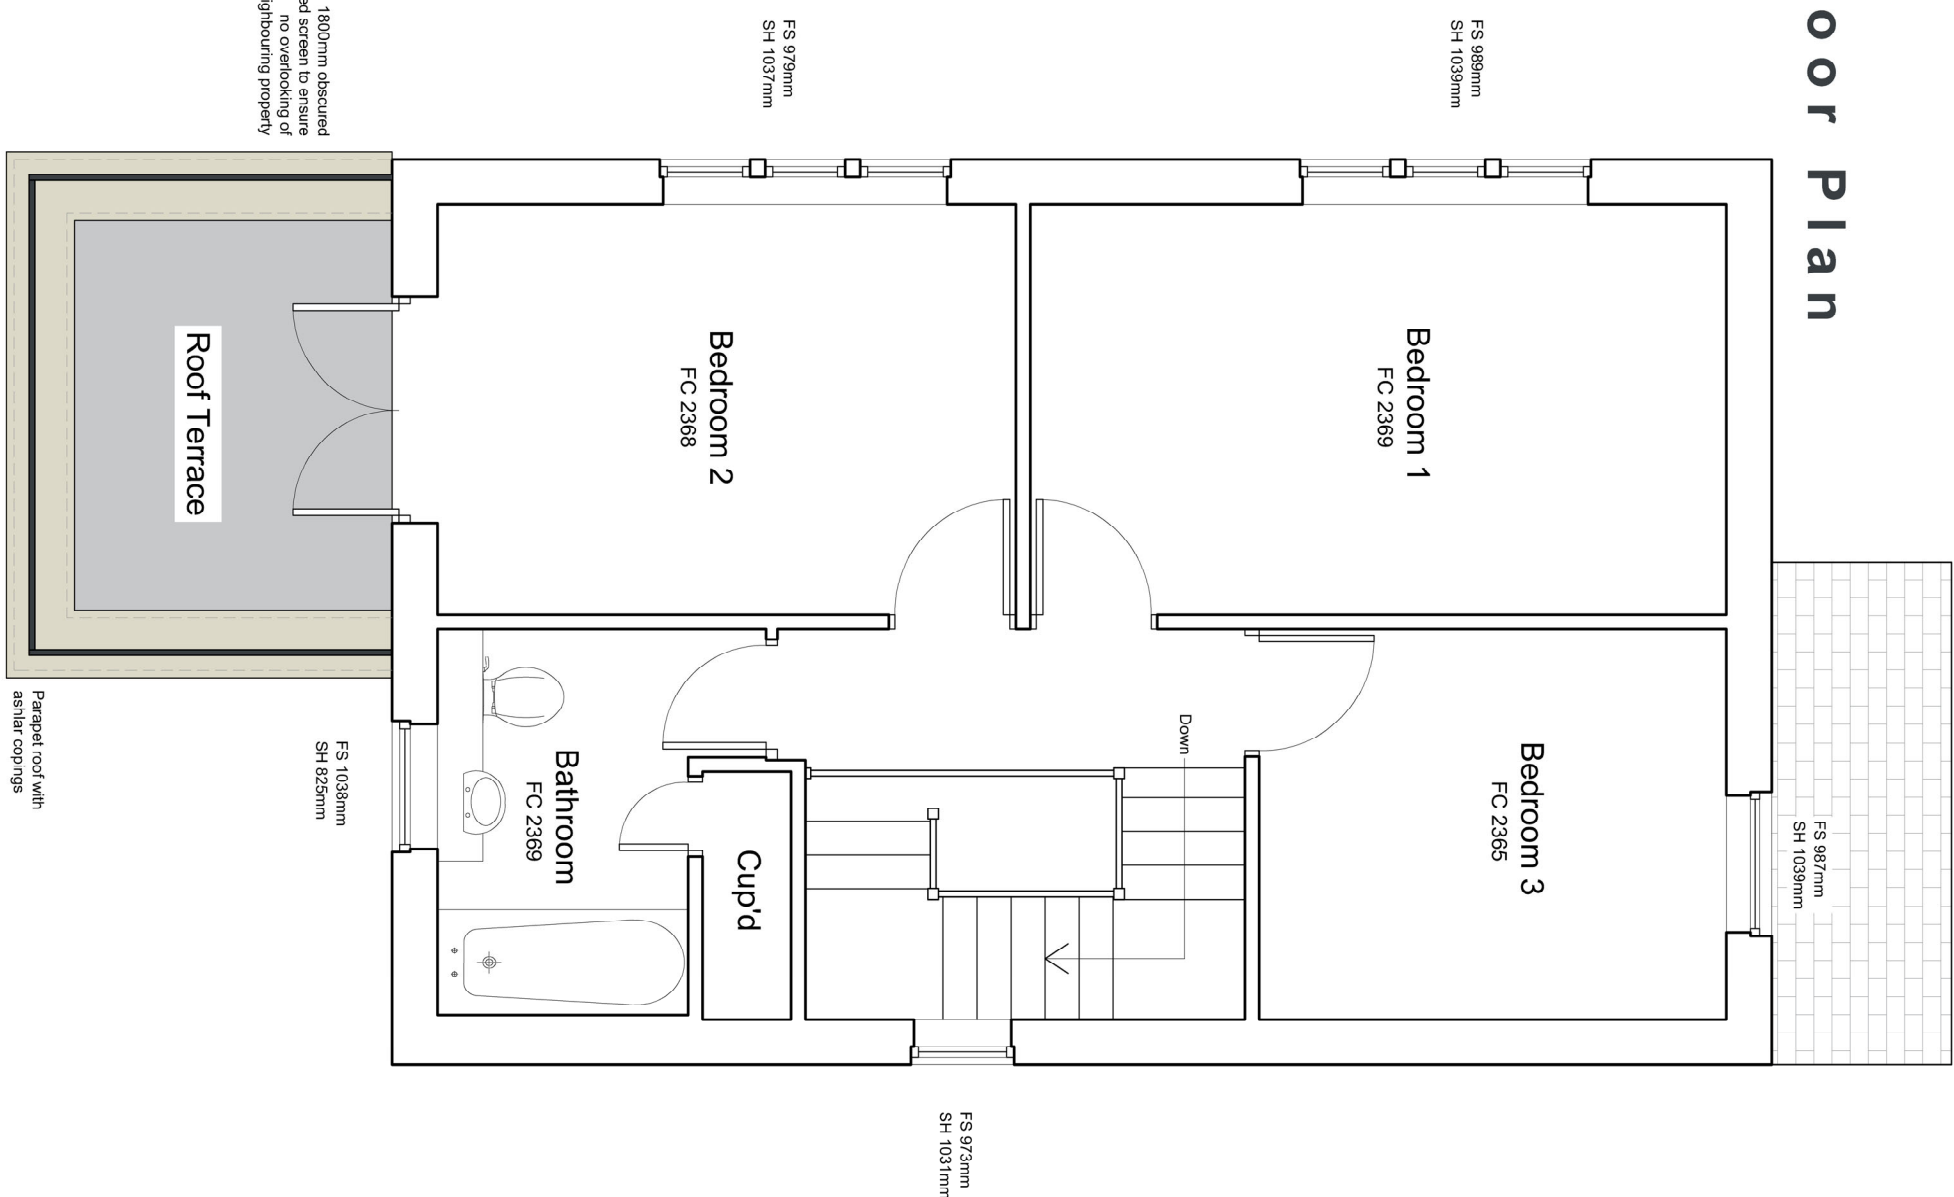


East Elevation Side

1:50 scale

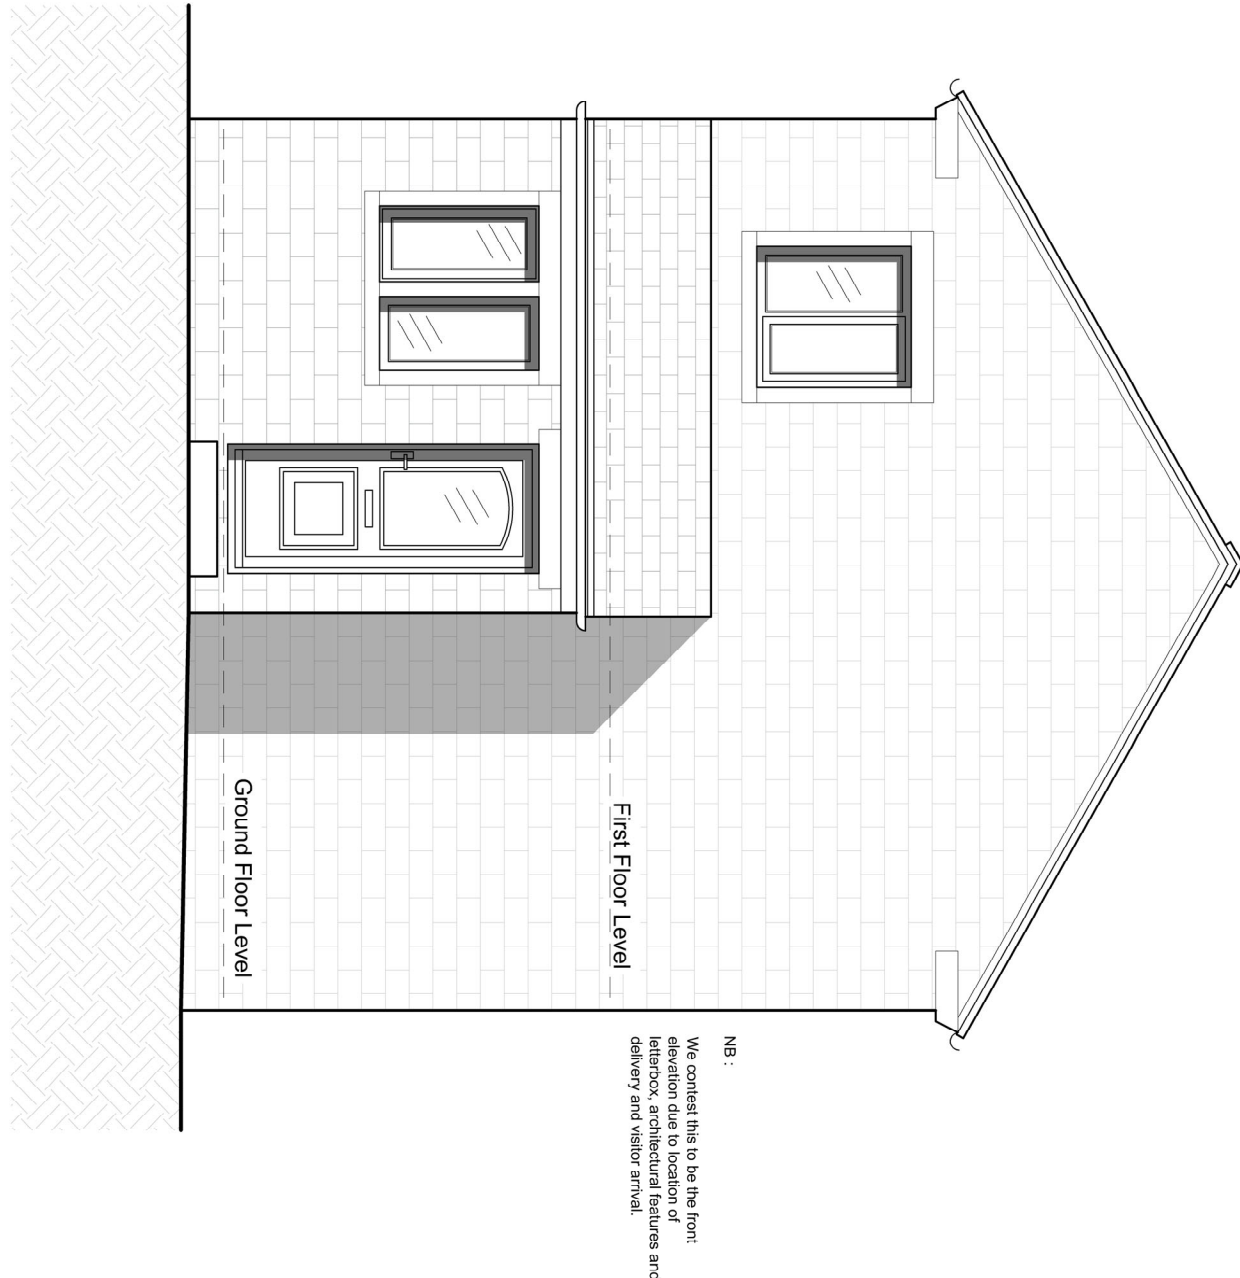


West Elevation Rear

1:50 scale

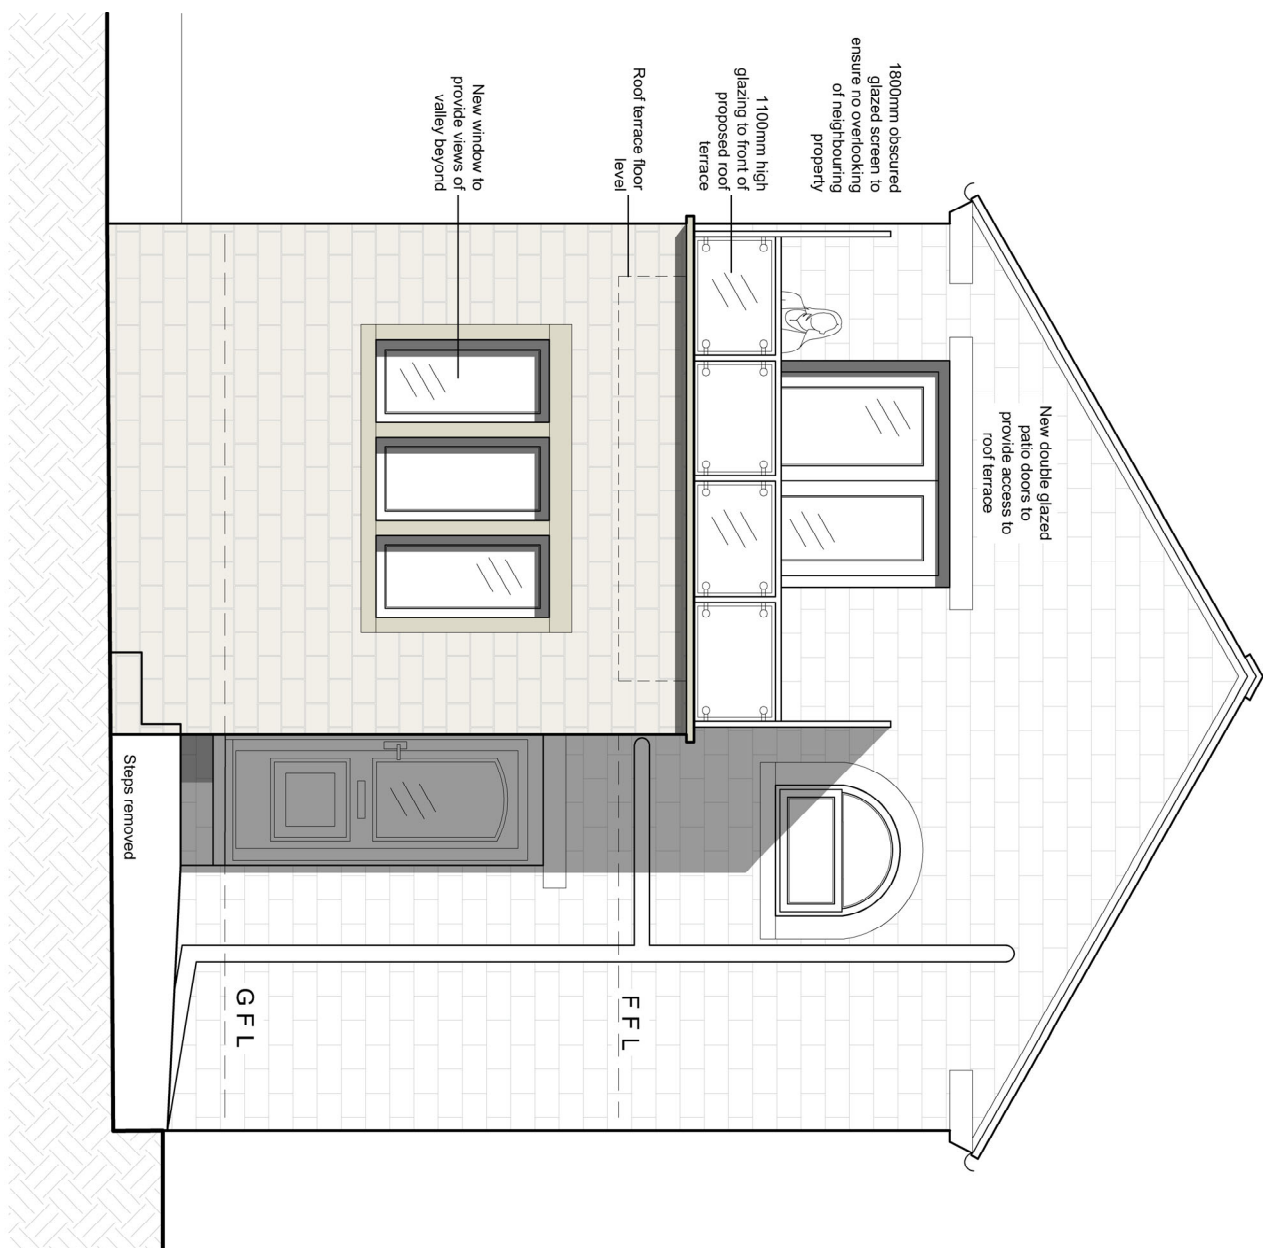


North Elevation Side

1:50 scale

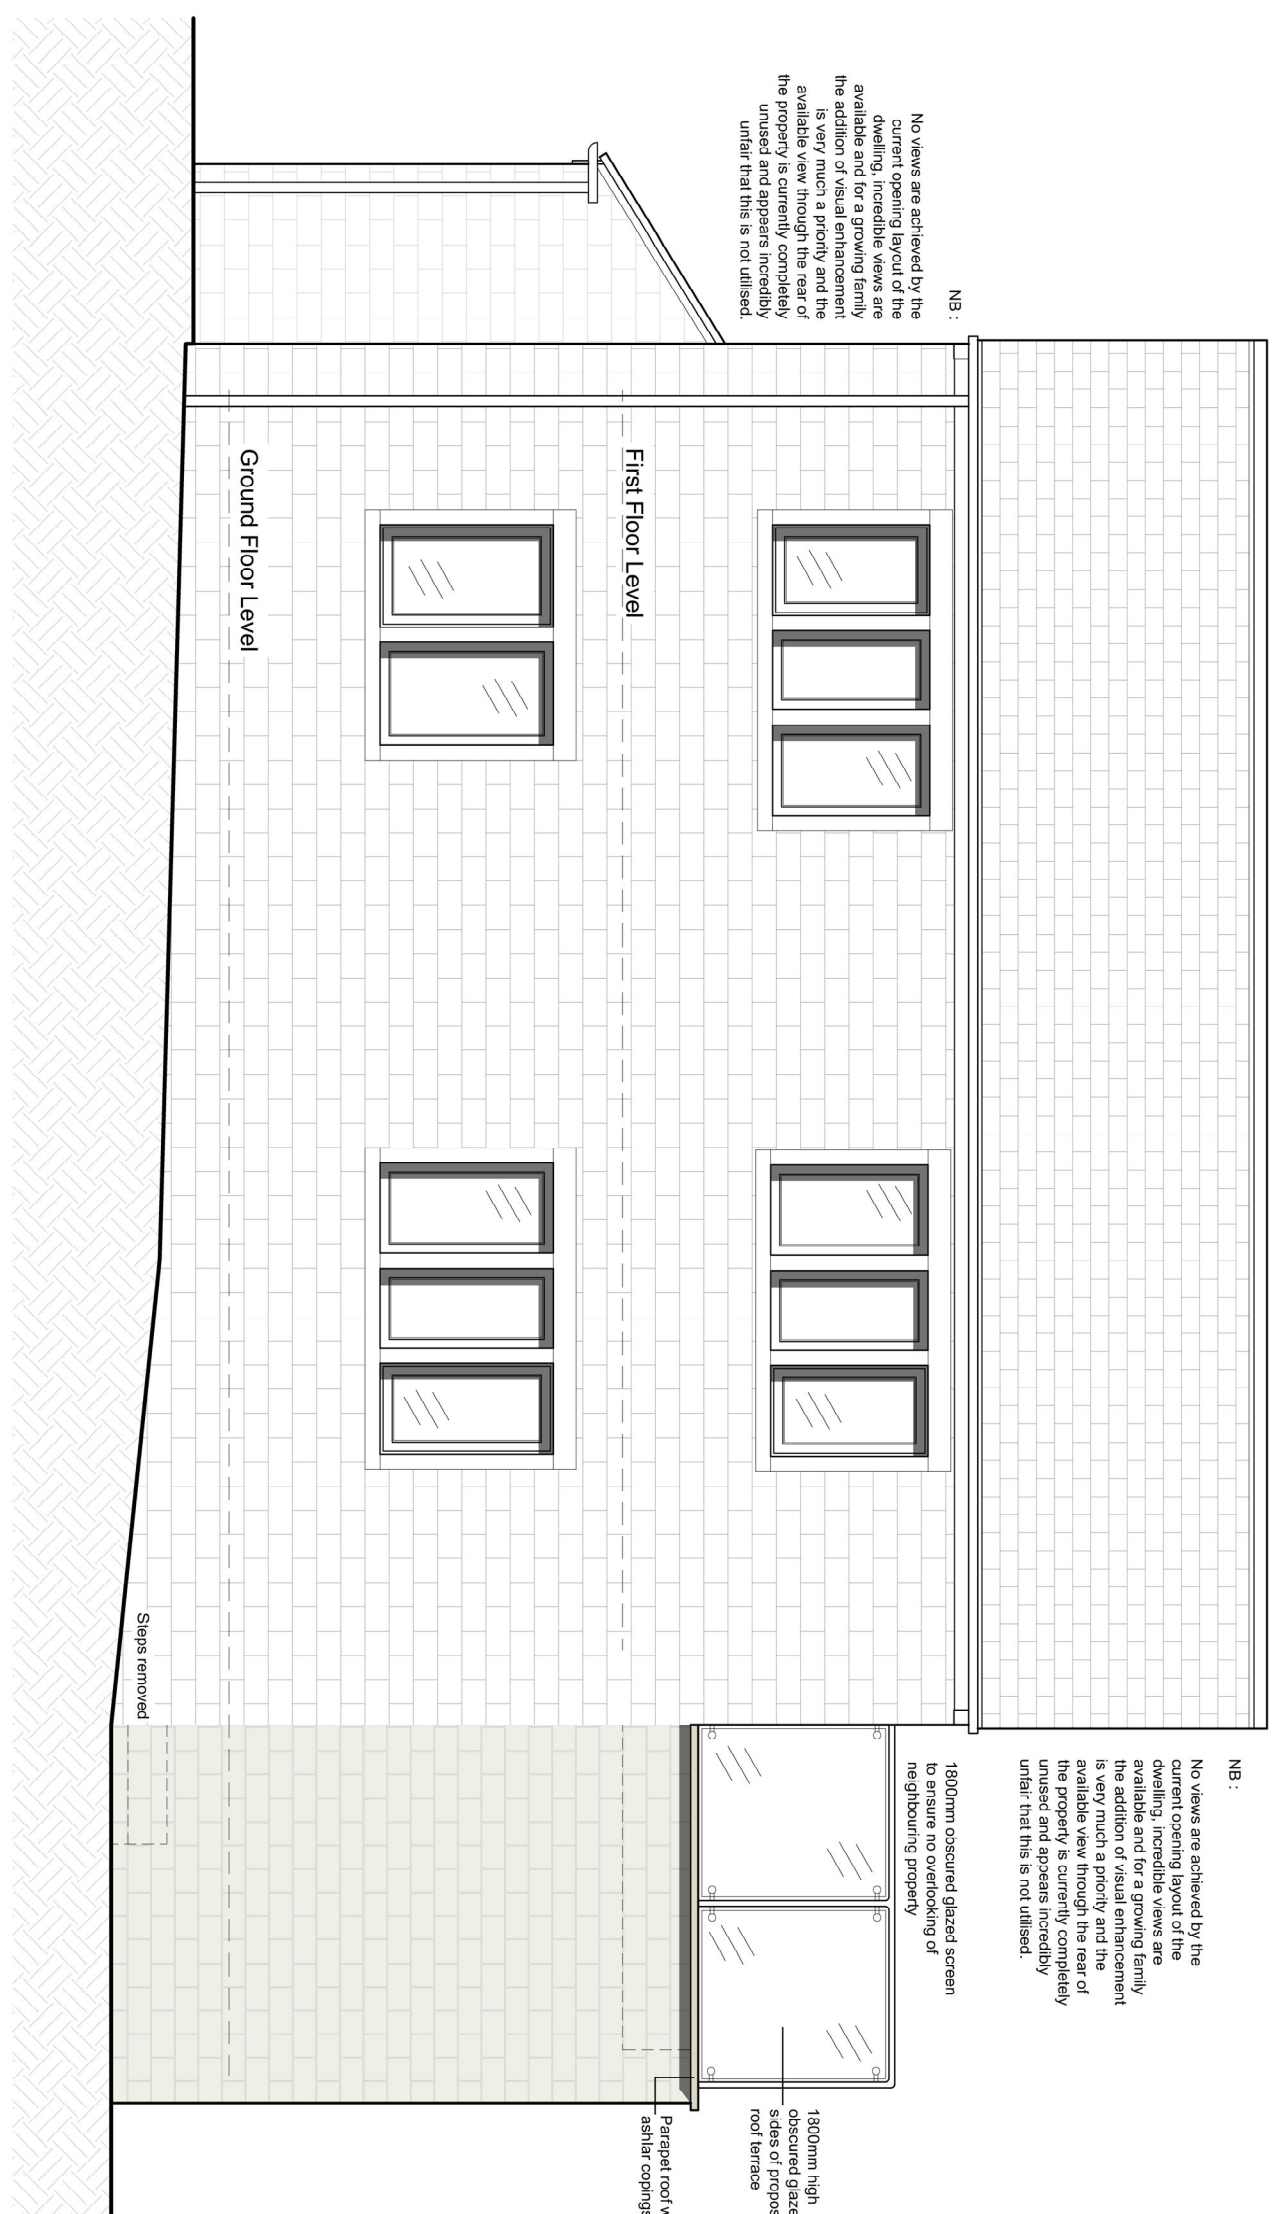

South Elevation Side

1:50 scale

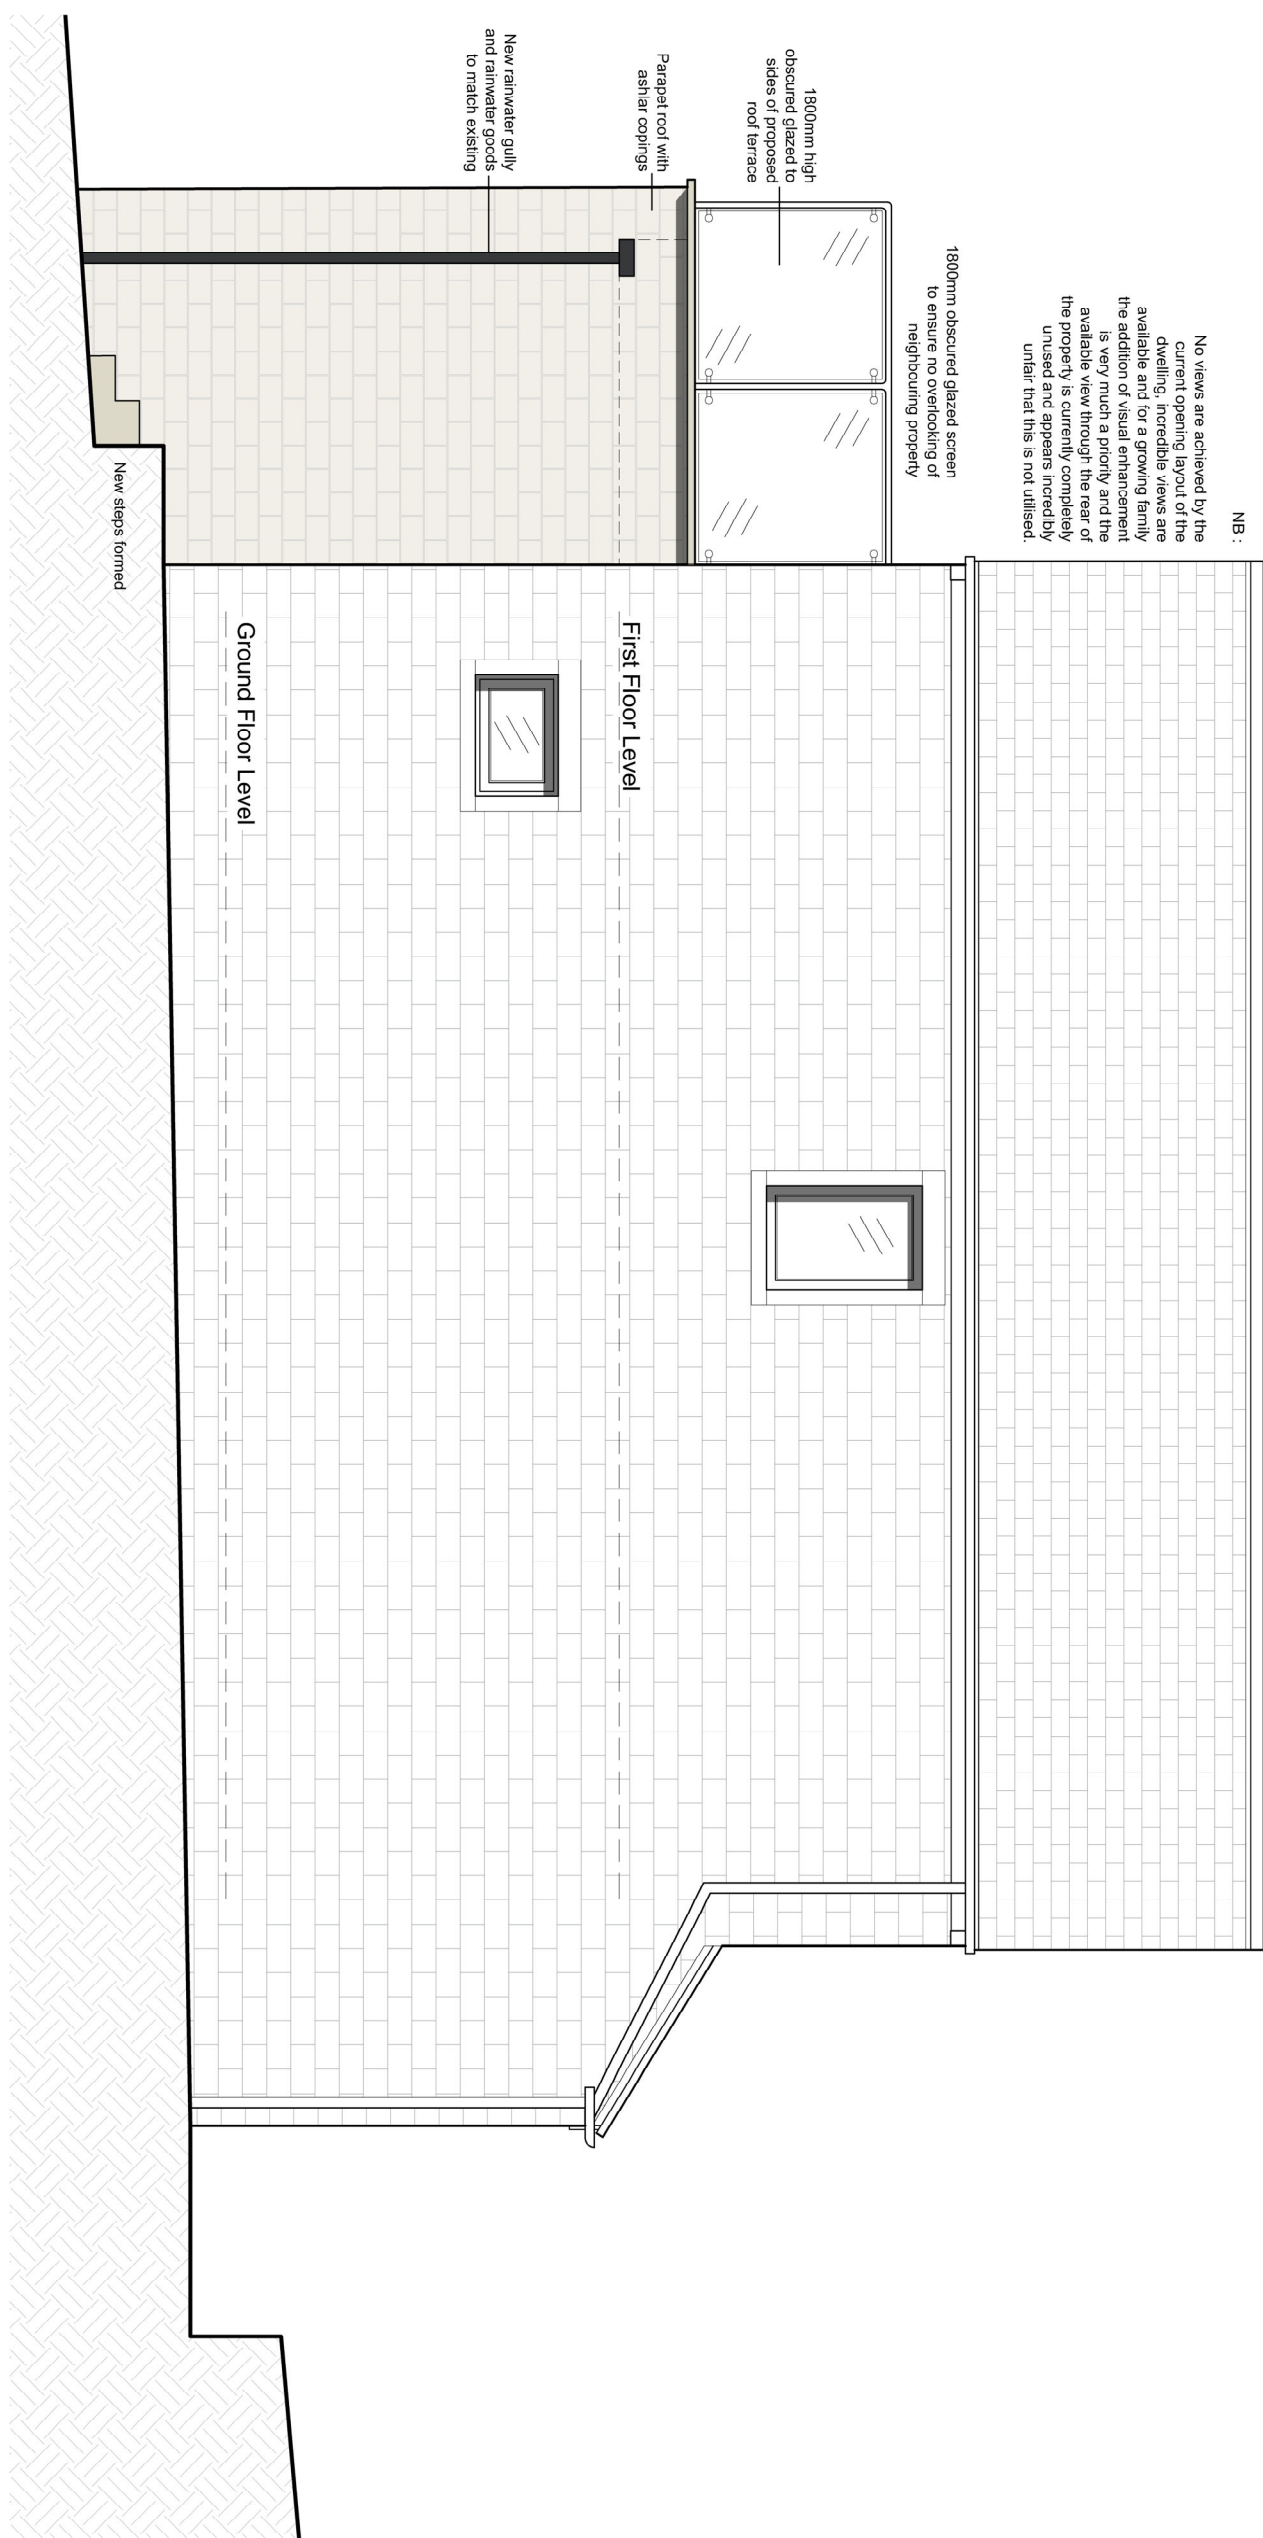

Client :
Mr M. Royle

Job Title:
Proposed Single Storey Rear
Extension, Internal Alterations & Garage
Extension at 8 Boulder Gate, Mansden,
HD7 6LJ
Drawing Title:
General Arrangement
as Proposed

Scale: 1:50 @ A1
Drawn By: N/A
Date: Aug 2023

Job No: 02223
Drawing No: 02223/PP/02/R02

No dimensions are to be scaled from this drawing: all dimensions and sizes to be verified on site.

No structural information is to be taken from these drawings – refer to Structural Engineer's drawings.

Rev: R01 Drawing Originated
R02 Amendments to Planning Comment

Date: Aug 23
Jan 24