
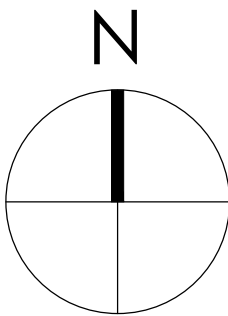



Notes_

PLANNING

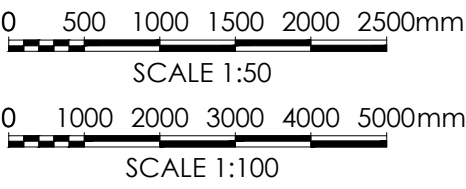


Note:
Surrounding contextual buildings and information are based on received ordinance survey drawings and are shown for illustrative purposes only. assumed site boundary is subject to confirmation to legal confirmation


Note:
Information is based on OS map and received information and is subject to full topographical survey. Assumed site boundary and site constraints subject to legal confirmation. All Legal easements and extent of existing underground services locations are subject to confirmation.

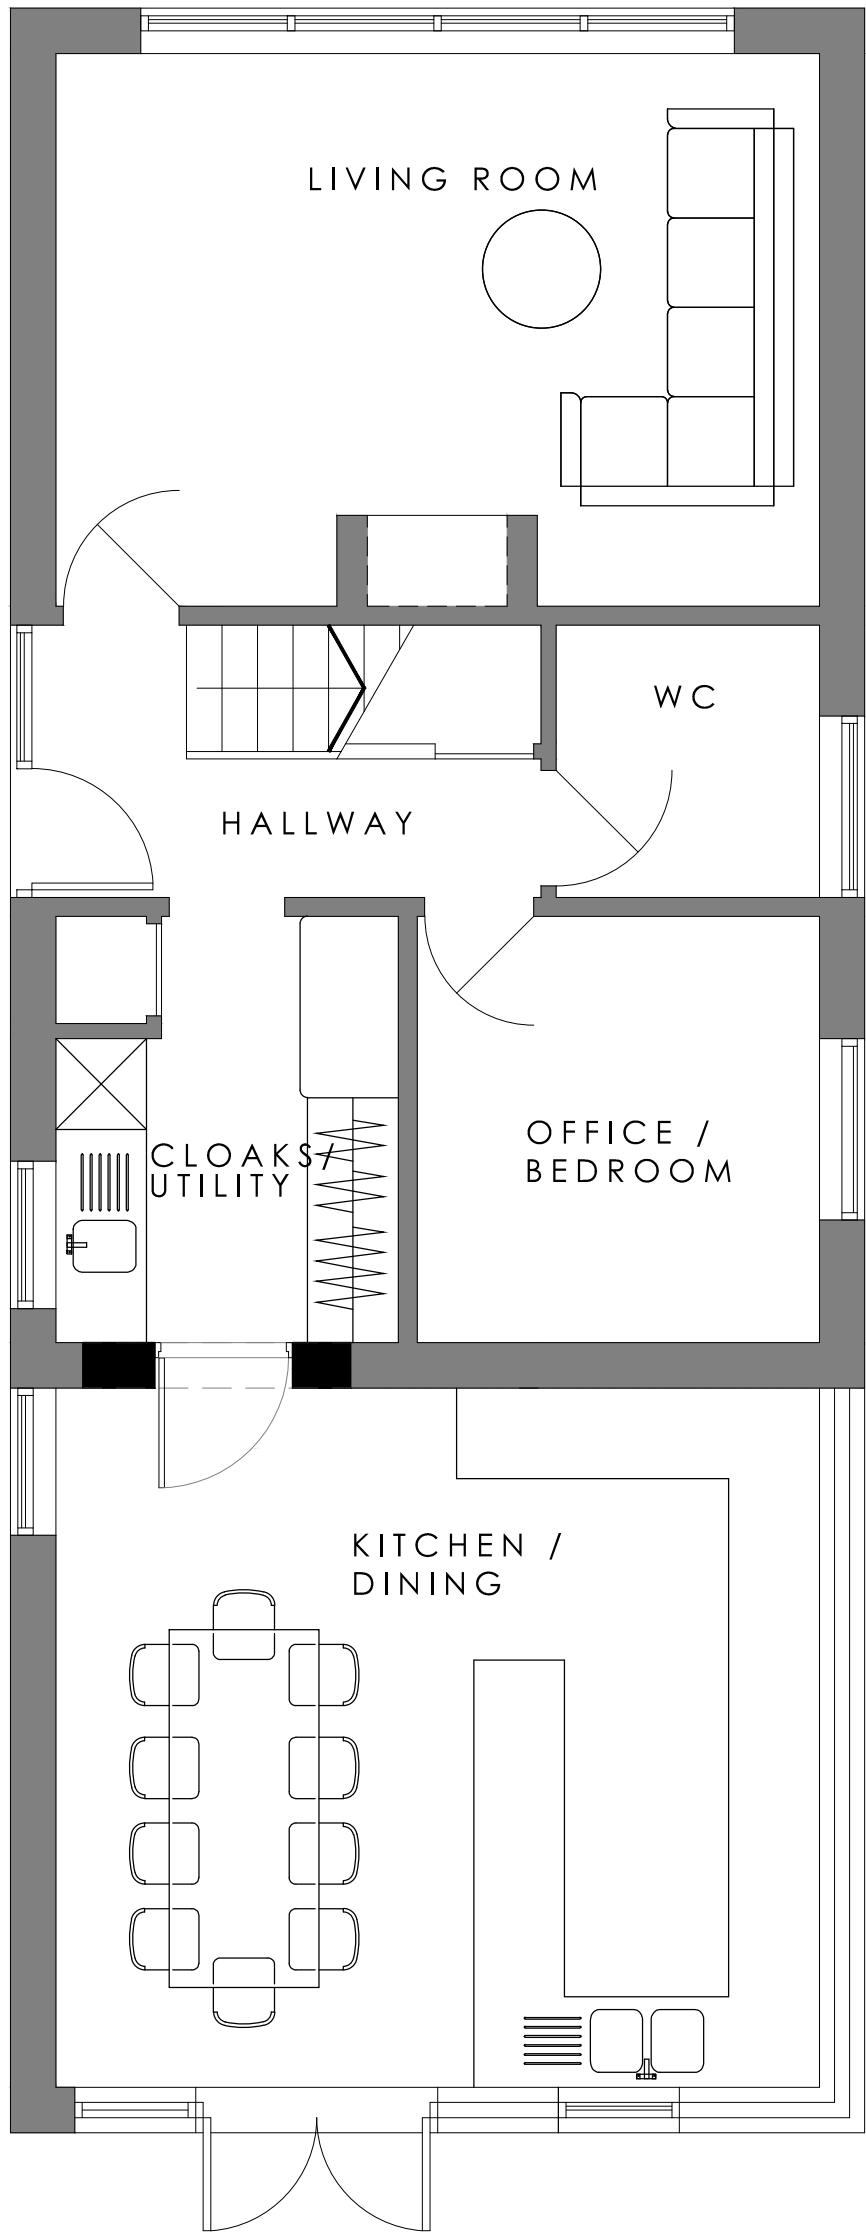

GROUND FLOOR PLAN_
AS PROPOSED_
Scale 1:50

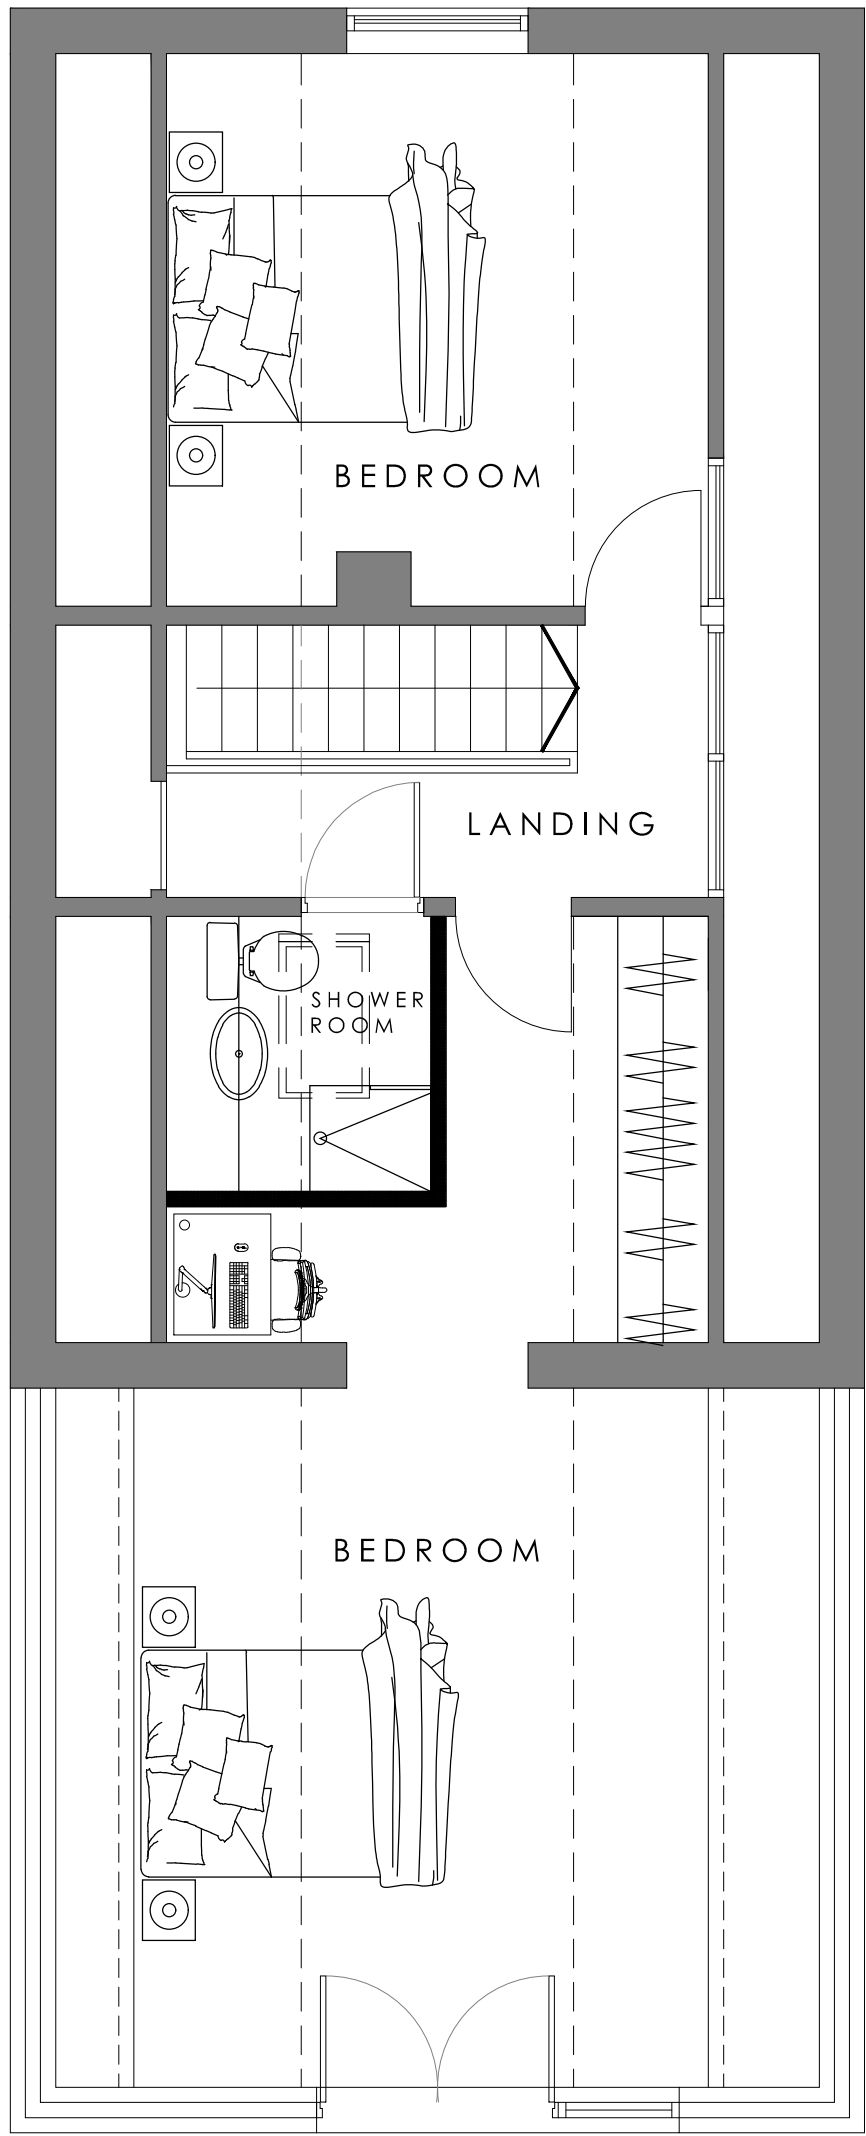


FIRST FLOOR PLAN_
AS PROPOSED
Scale 1:50

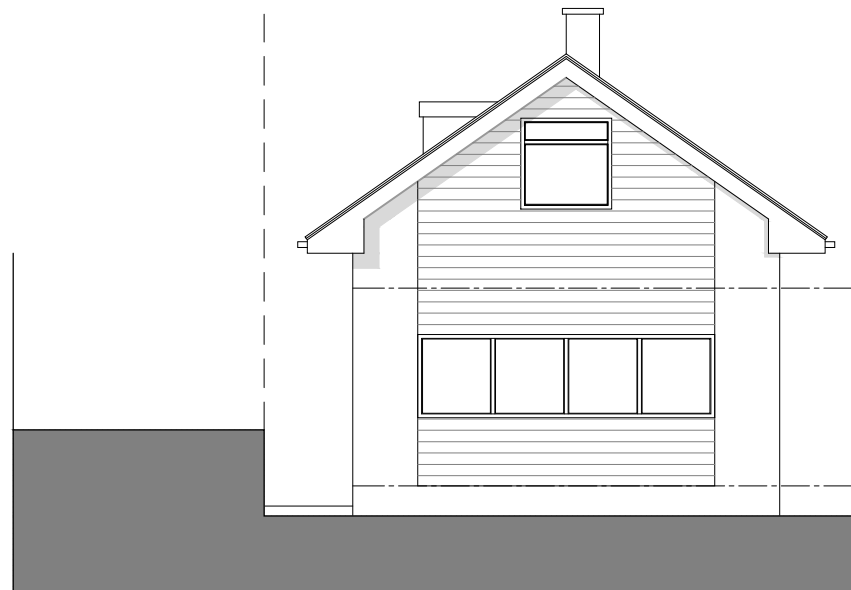


FRONT ELEVATION_
AS PROPOSED
Scale 1:100



SIDE ELEVATION_
AS PROPOSED
Scale 1:100

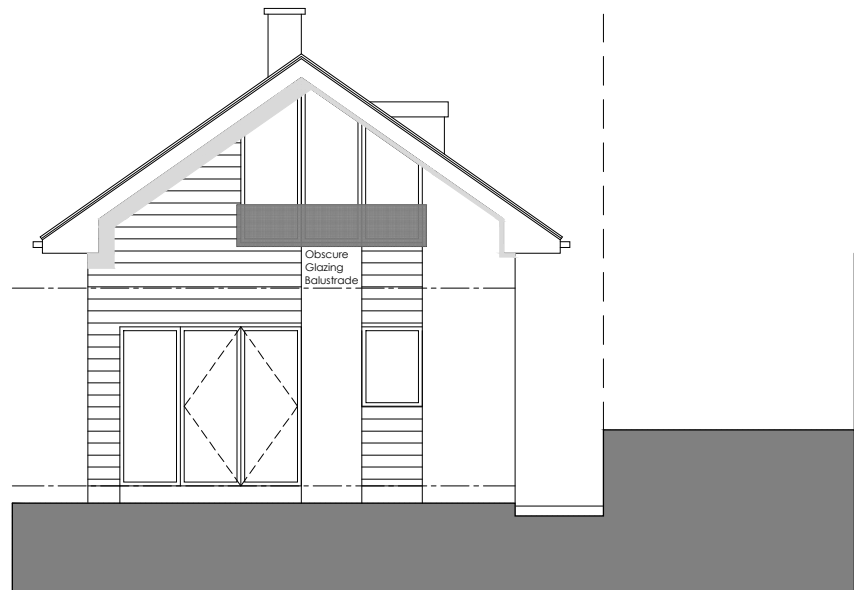

REAR ELEVATION_
AS PROPOSED
Scale 1:100

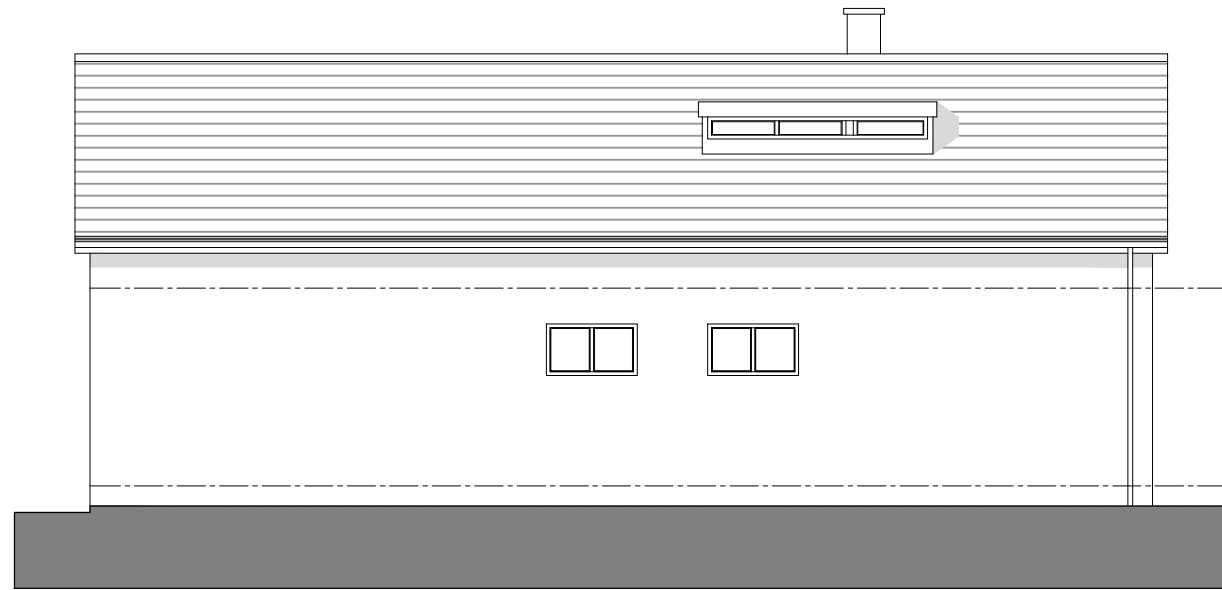

SIDE ELEVATION_
AS PROPOSED
Scale 1:100

A.	6/02/24	Obscure balustrade added	Jd.	Jd.
Rev.	Date.	Amendments.	By.	App'd.

Eight_OneTwo

Architects

Tel. +44 [0]7761 570735
Email. mail@eightonetwo.co.uk
www.eightonetwo.co.uk
Studio A5 Brooke's Mill, Armitage Bridge, Huddersfield, HD4 7NR

Drawing Status_

PLANNING

Client_

MR + MRS CHARNOCK

Project_

173 MOOR ROAD, NETHERTON, HUDDERSFIELD

Drawing Title_

AS PROPOSED_ FLOOR PLANS + ELEVATIONS

Drawing Scale_

1:50 1:100

Drawn By_

JdL

Checked By_

JdL

Paper Size_

A1

Drawn Date_

AUGUST 2023

Checked Date_

OCTOBER 2023

Drawing Number_

23_814 101 A