



REV	DESCRIPTION	DATE
•	DRAWING CREATED	08.09.23
A	SCALE BAR ADDED	03.10.23

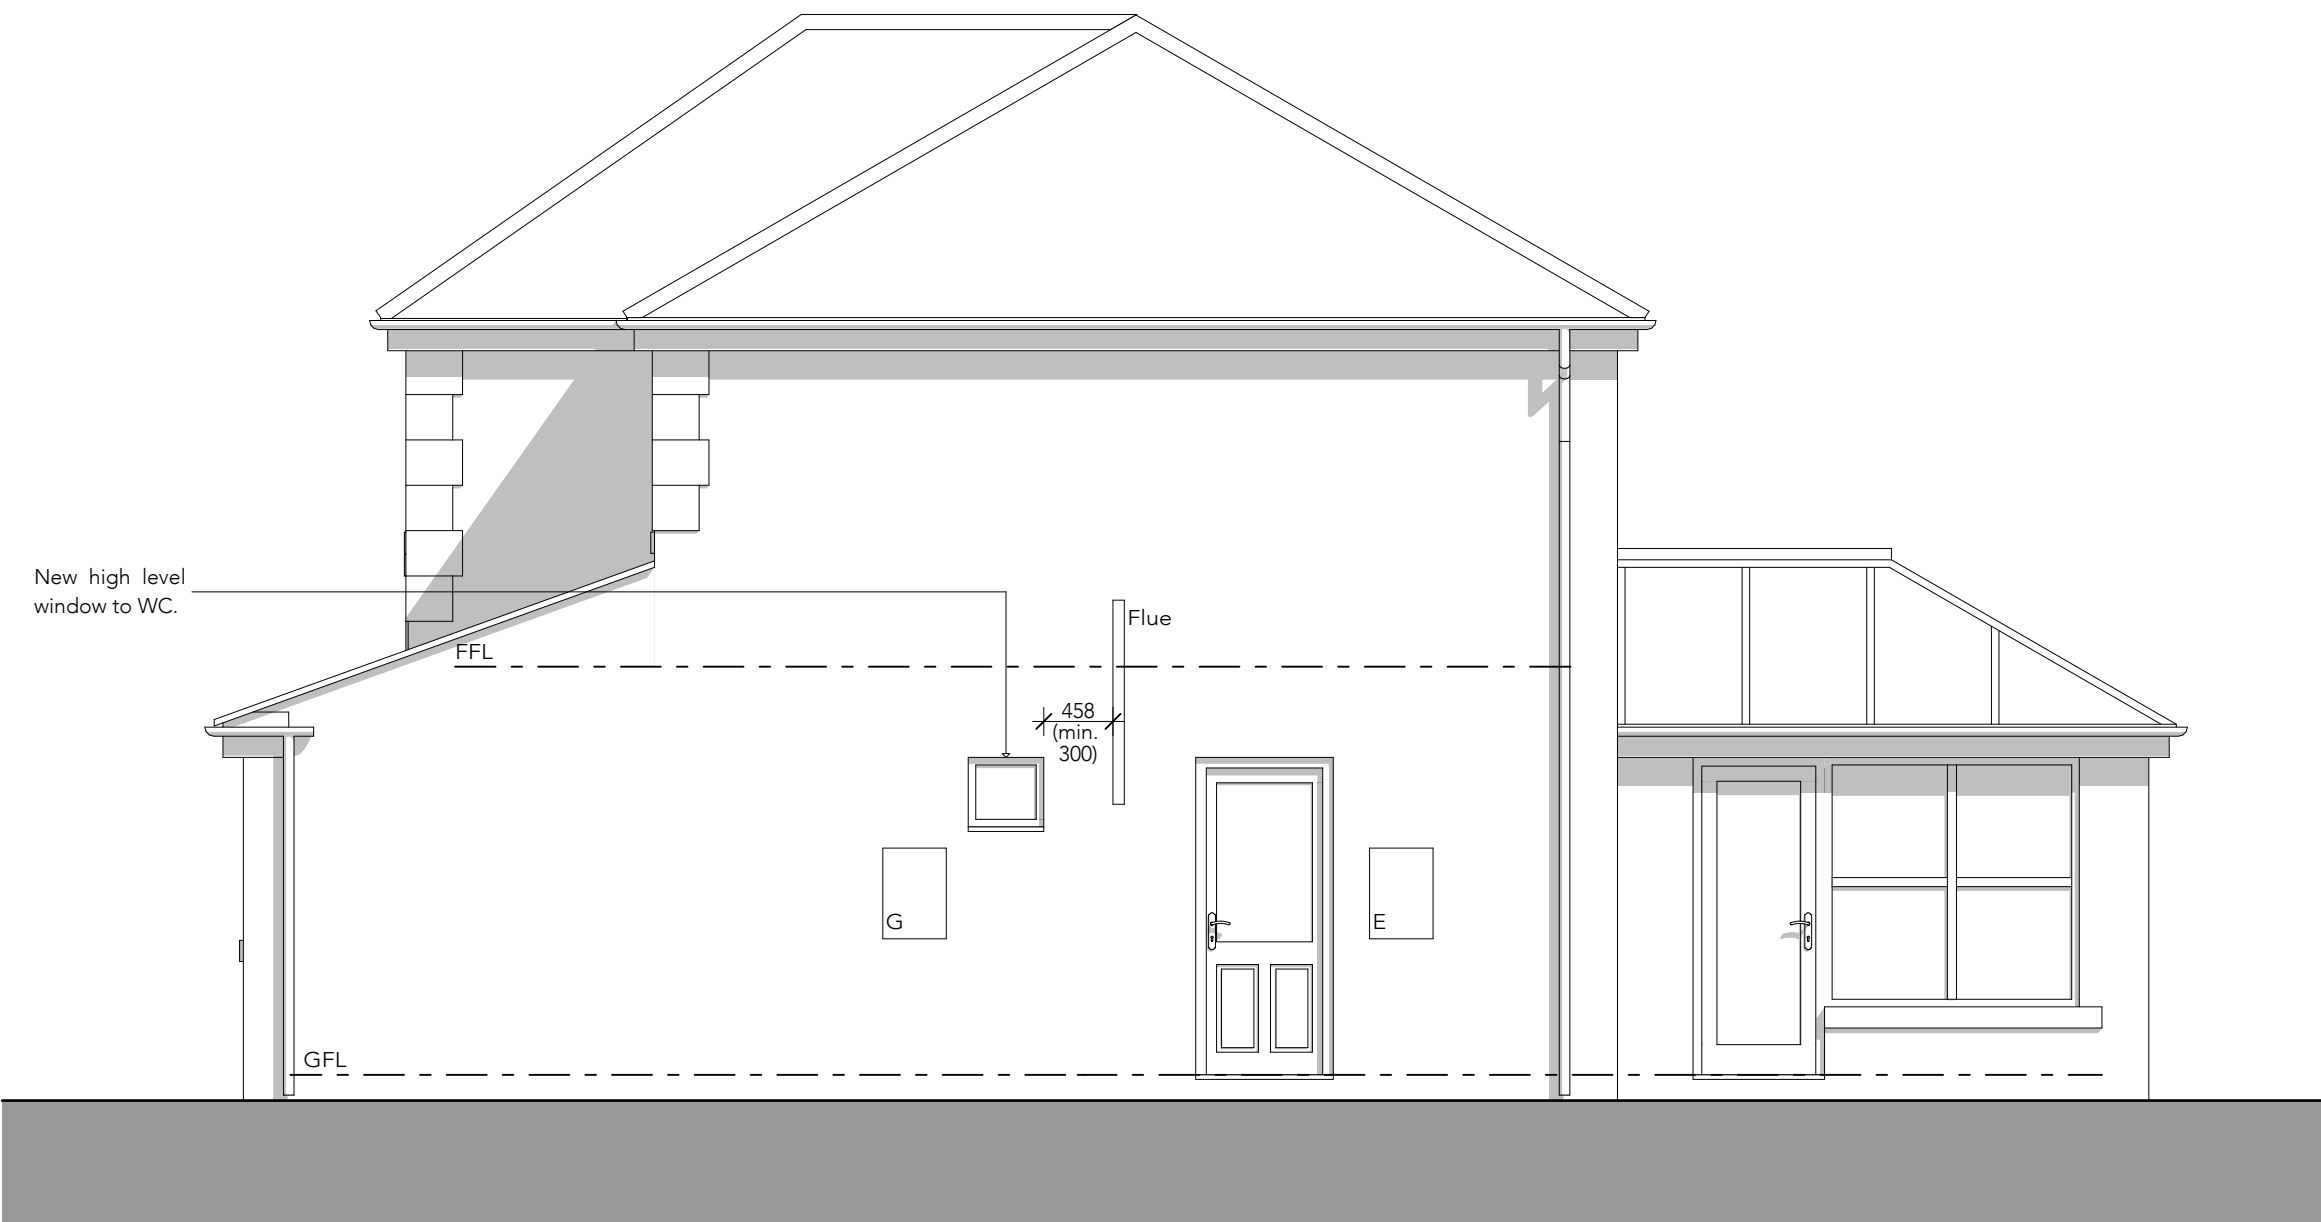

North East Elevation 1:50



North West Elevation 1:50

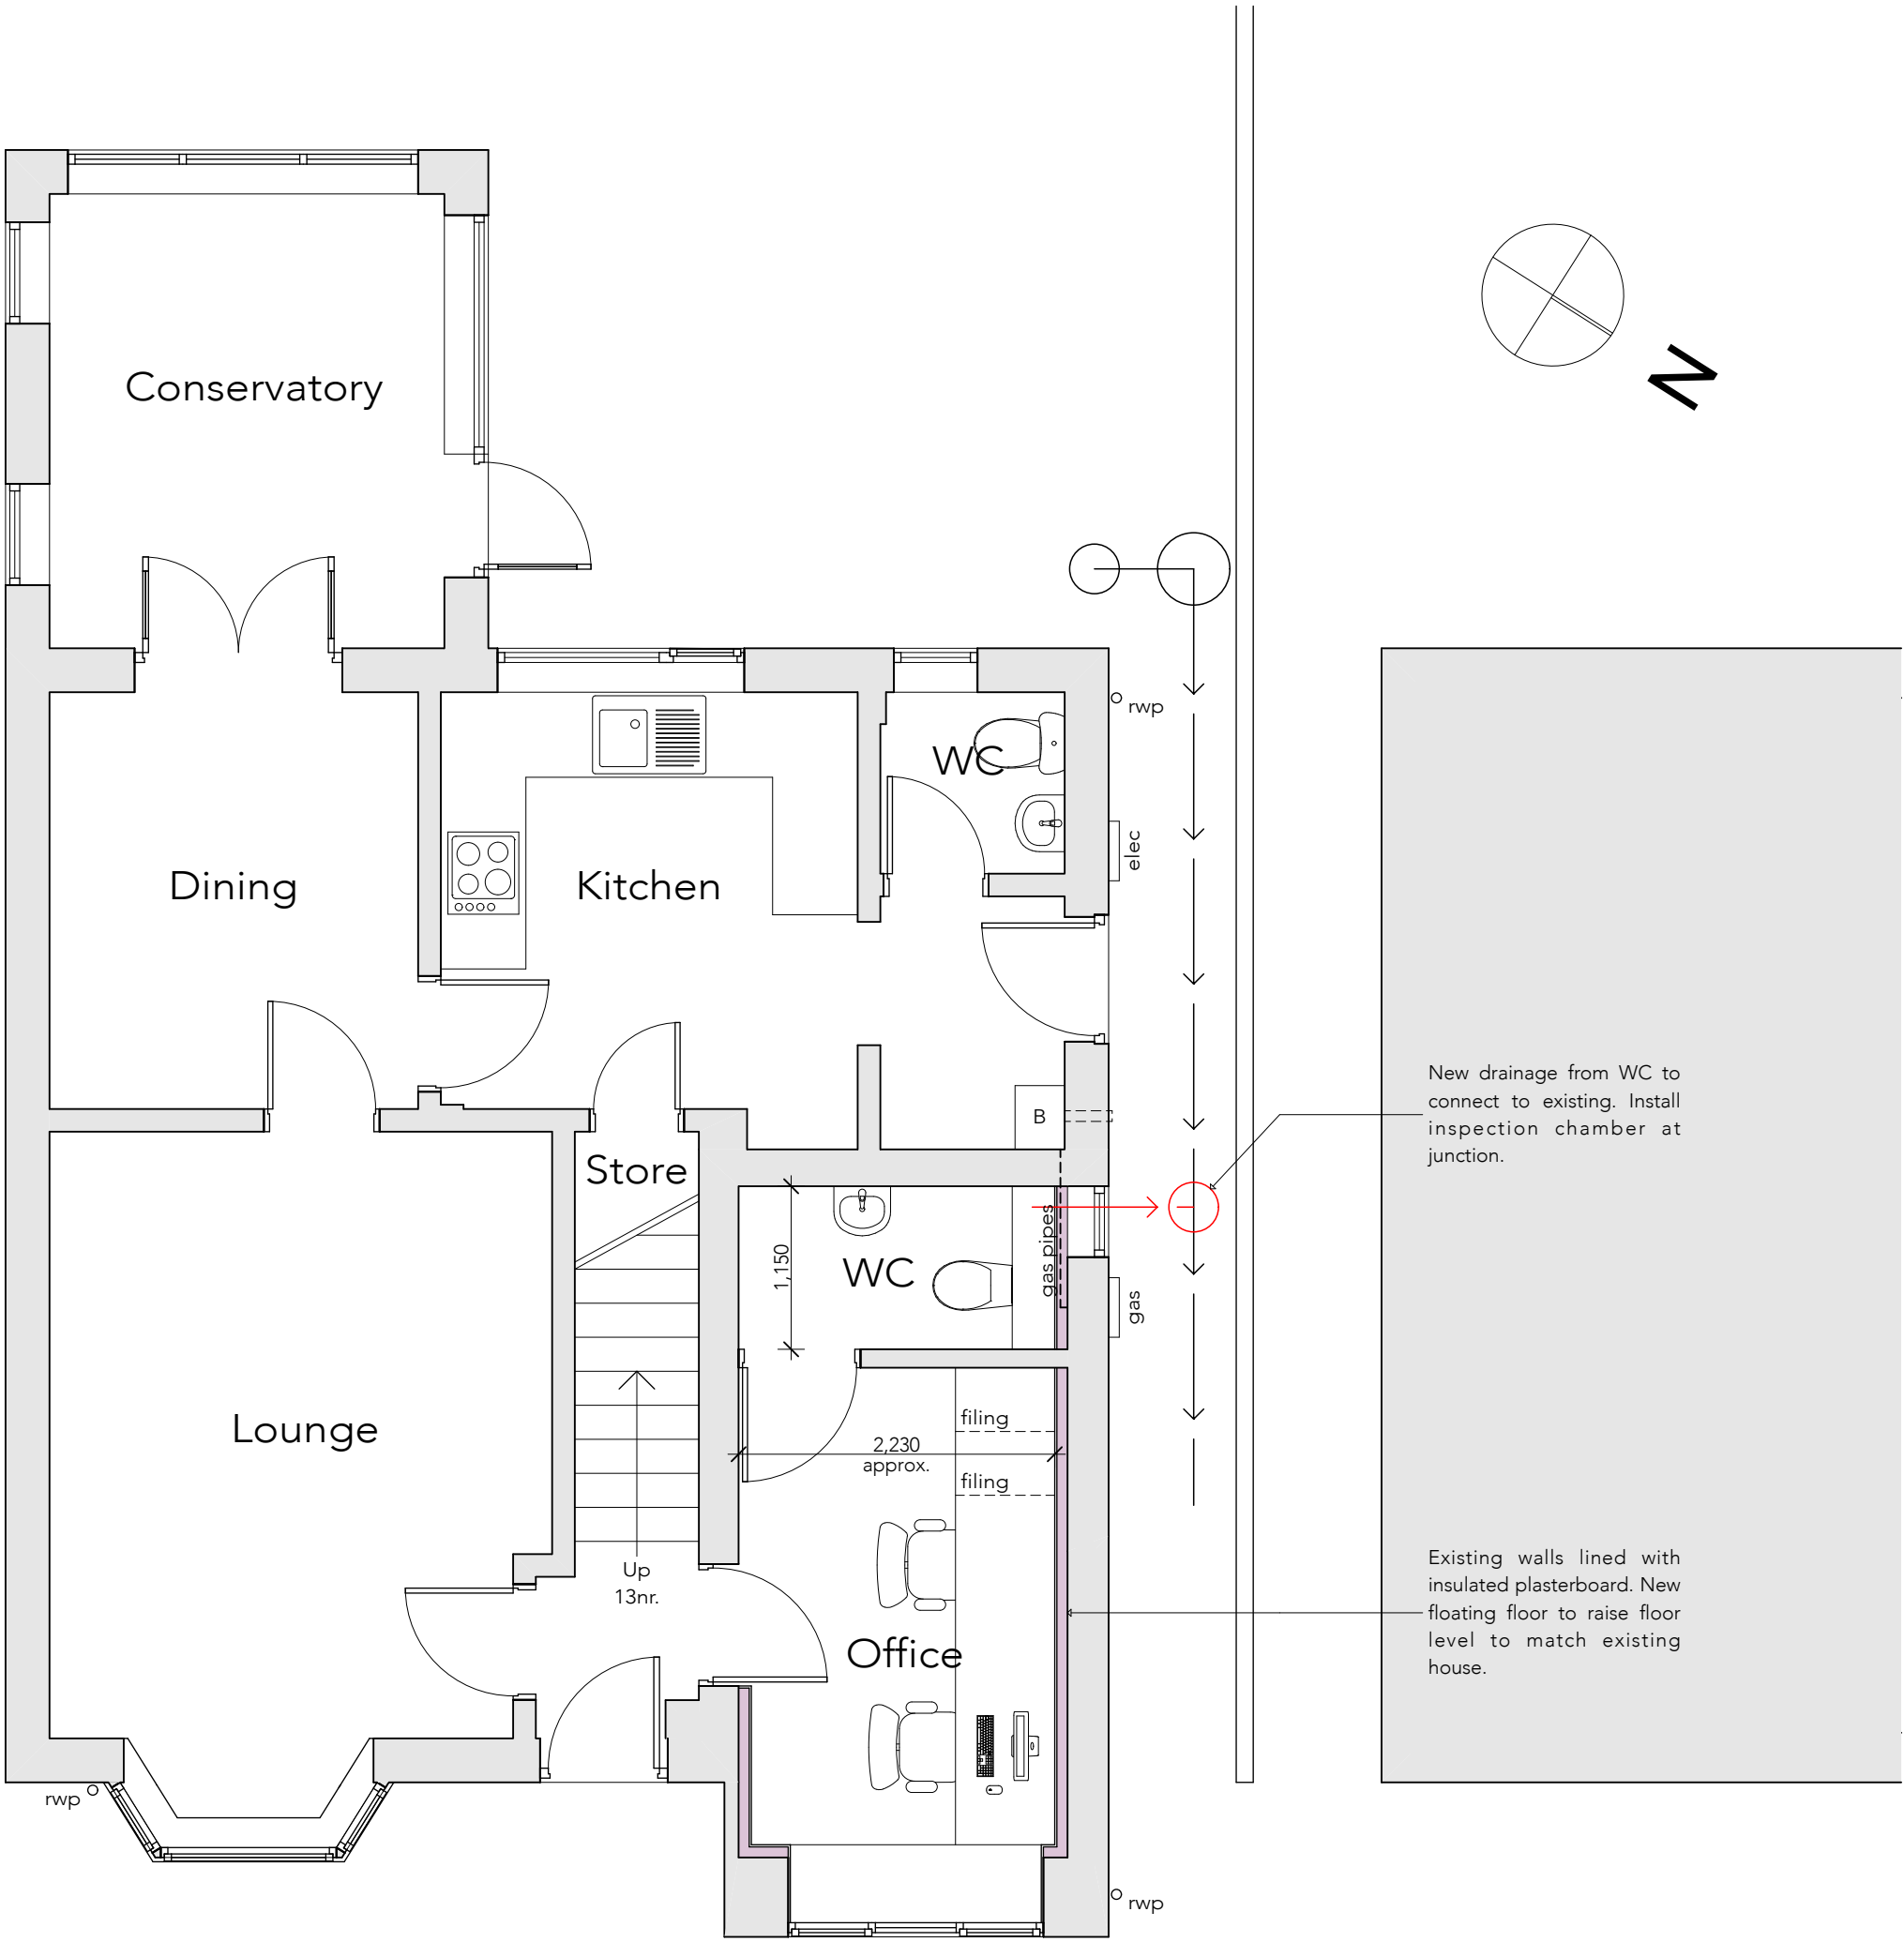

Ground Floor Plan 1:50



CLIENT: TMCP c/o Huddersfield Methodist Circuit

PROJECT TITLE: Proposed Garage Conversion

SITE ADDRESS: 7 Mullion Avenue, Honley,
Holmfirth, HD9 6GN

DRAWING TITLE: GA as Proposed

DATE: September 2023 SCALE @ A1: 1:50

DRAWING NUMBER: 1029 - 02 REVISION: A